



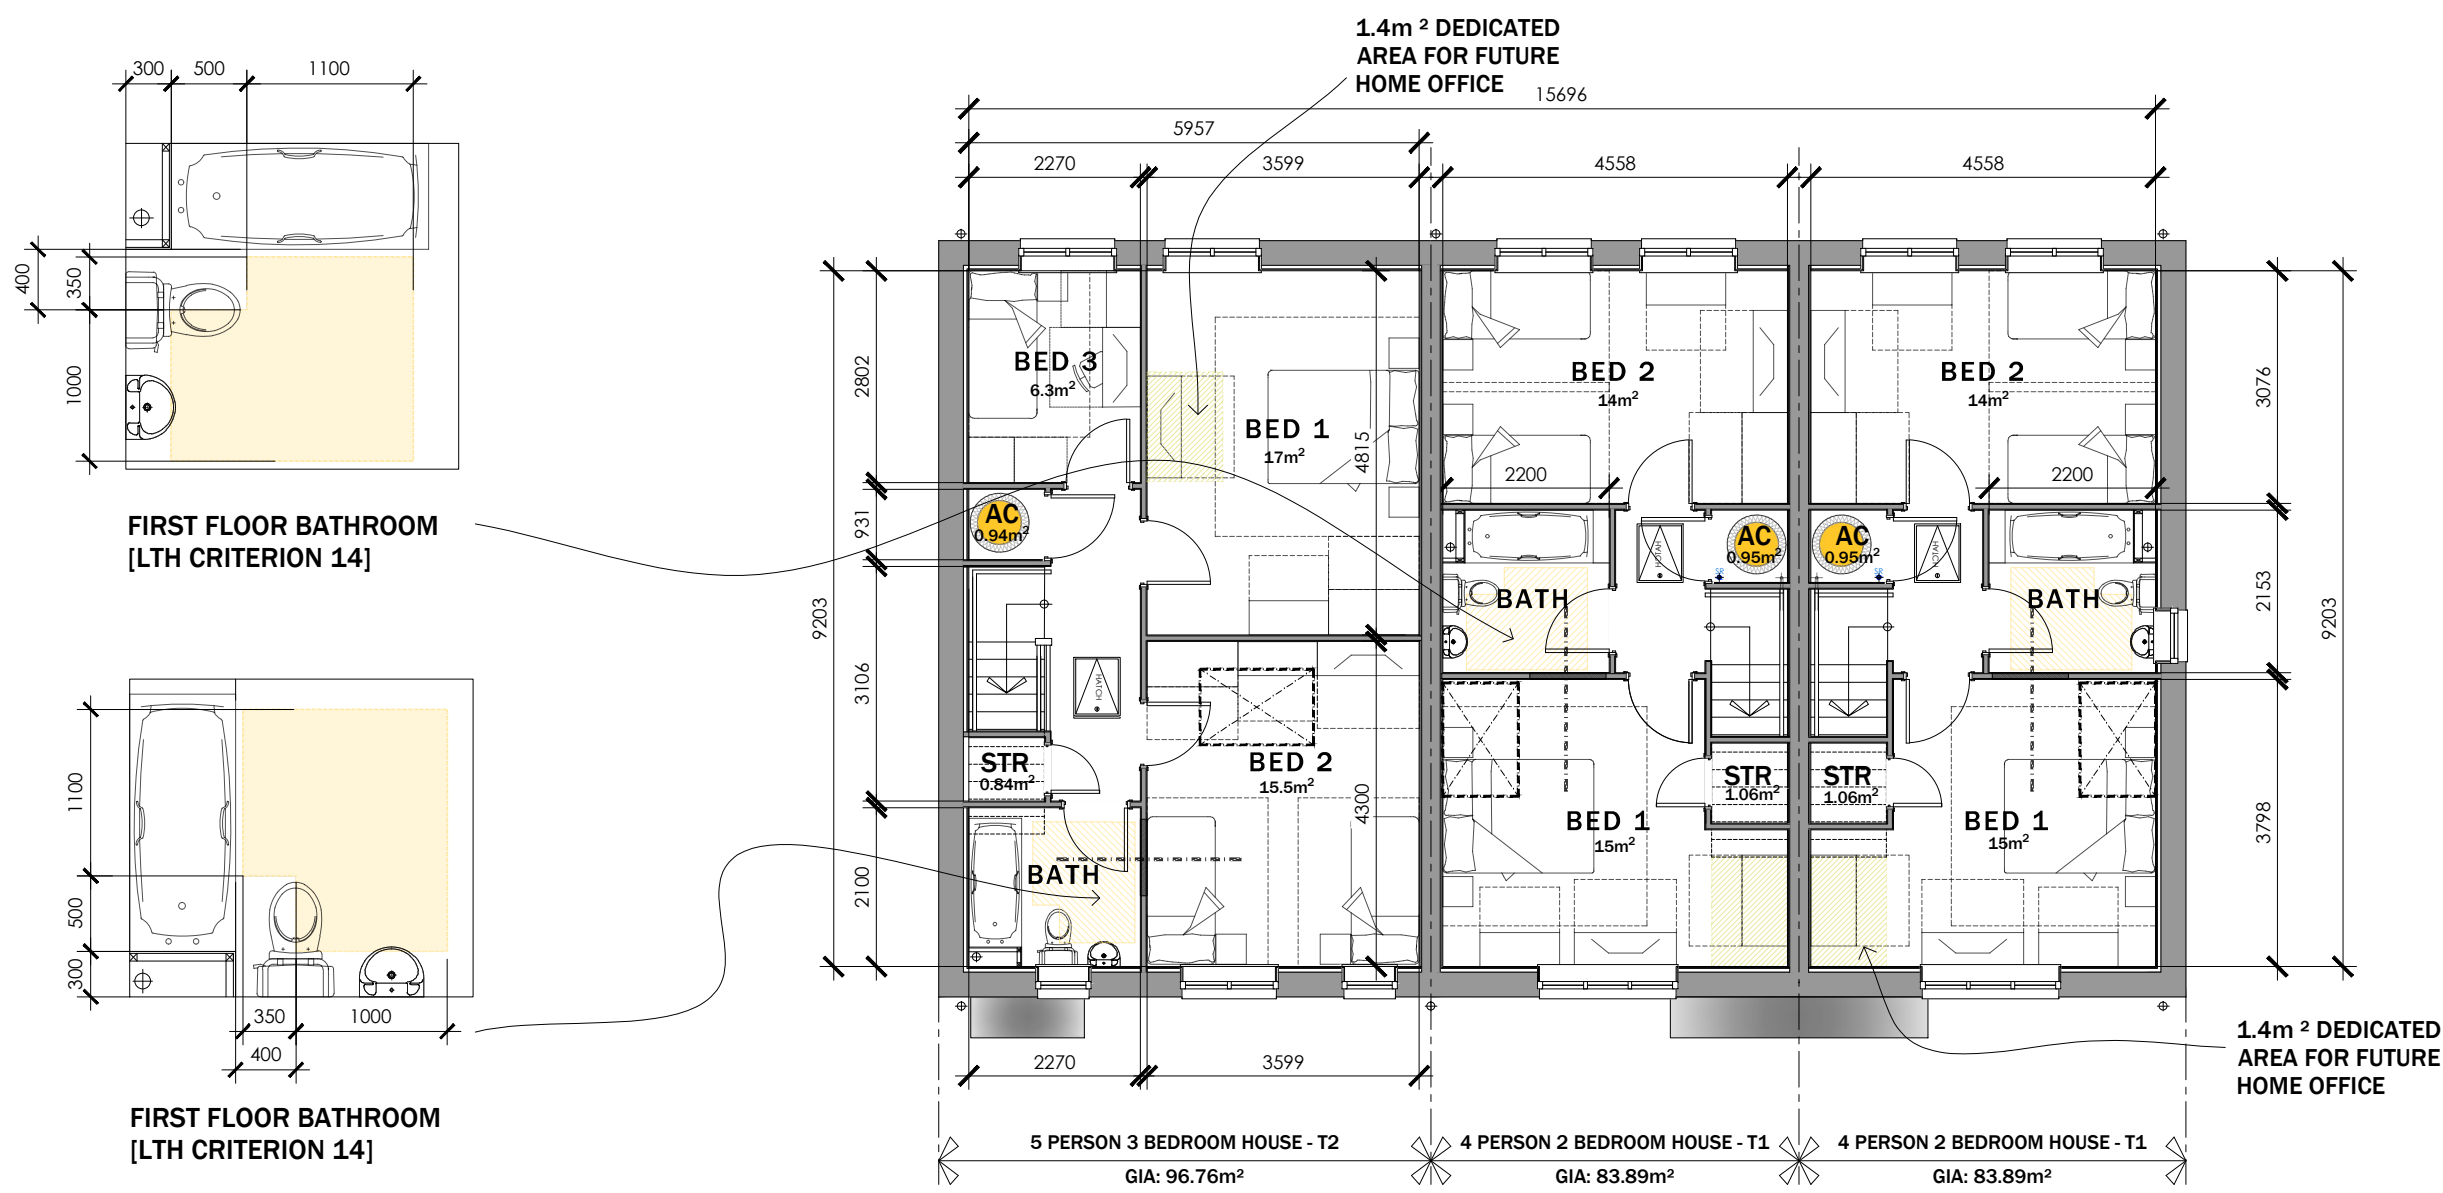


FIRST FLOOR PLAN



FRONT ELEVATION

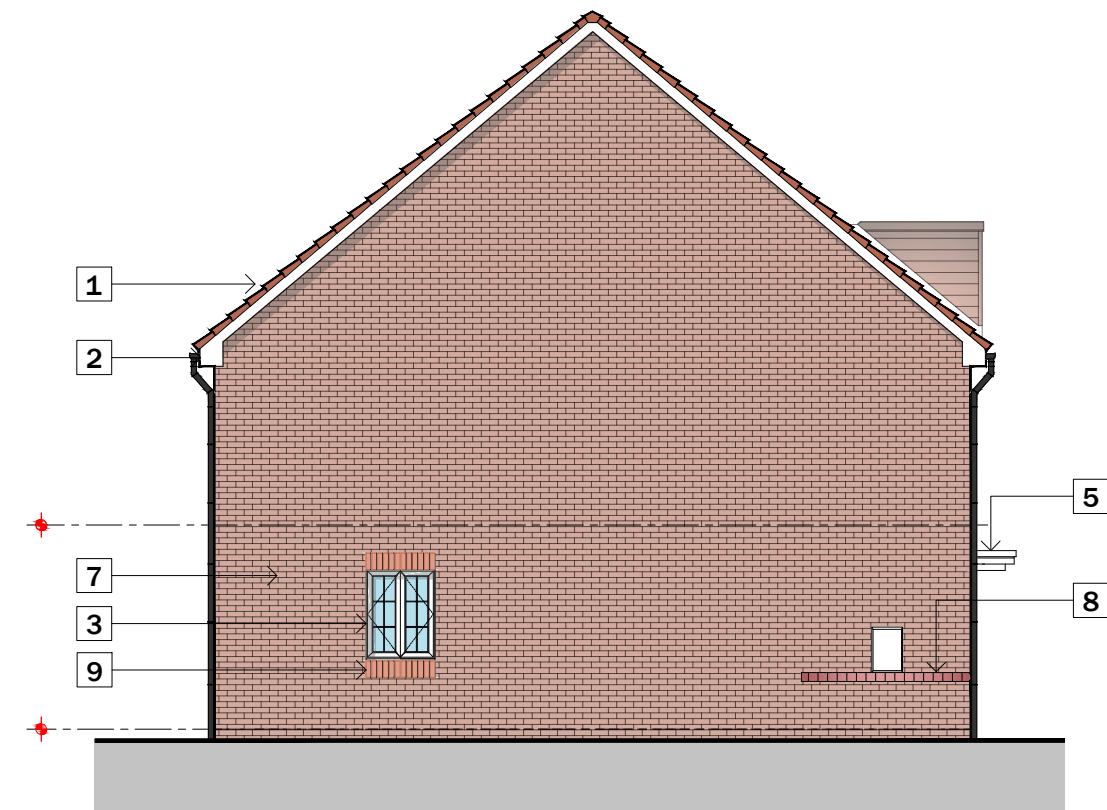

SIDE ELEVATION

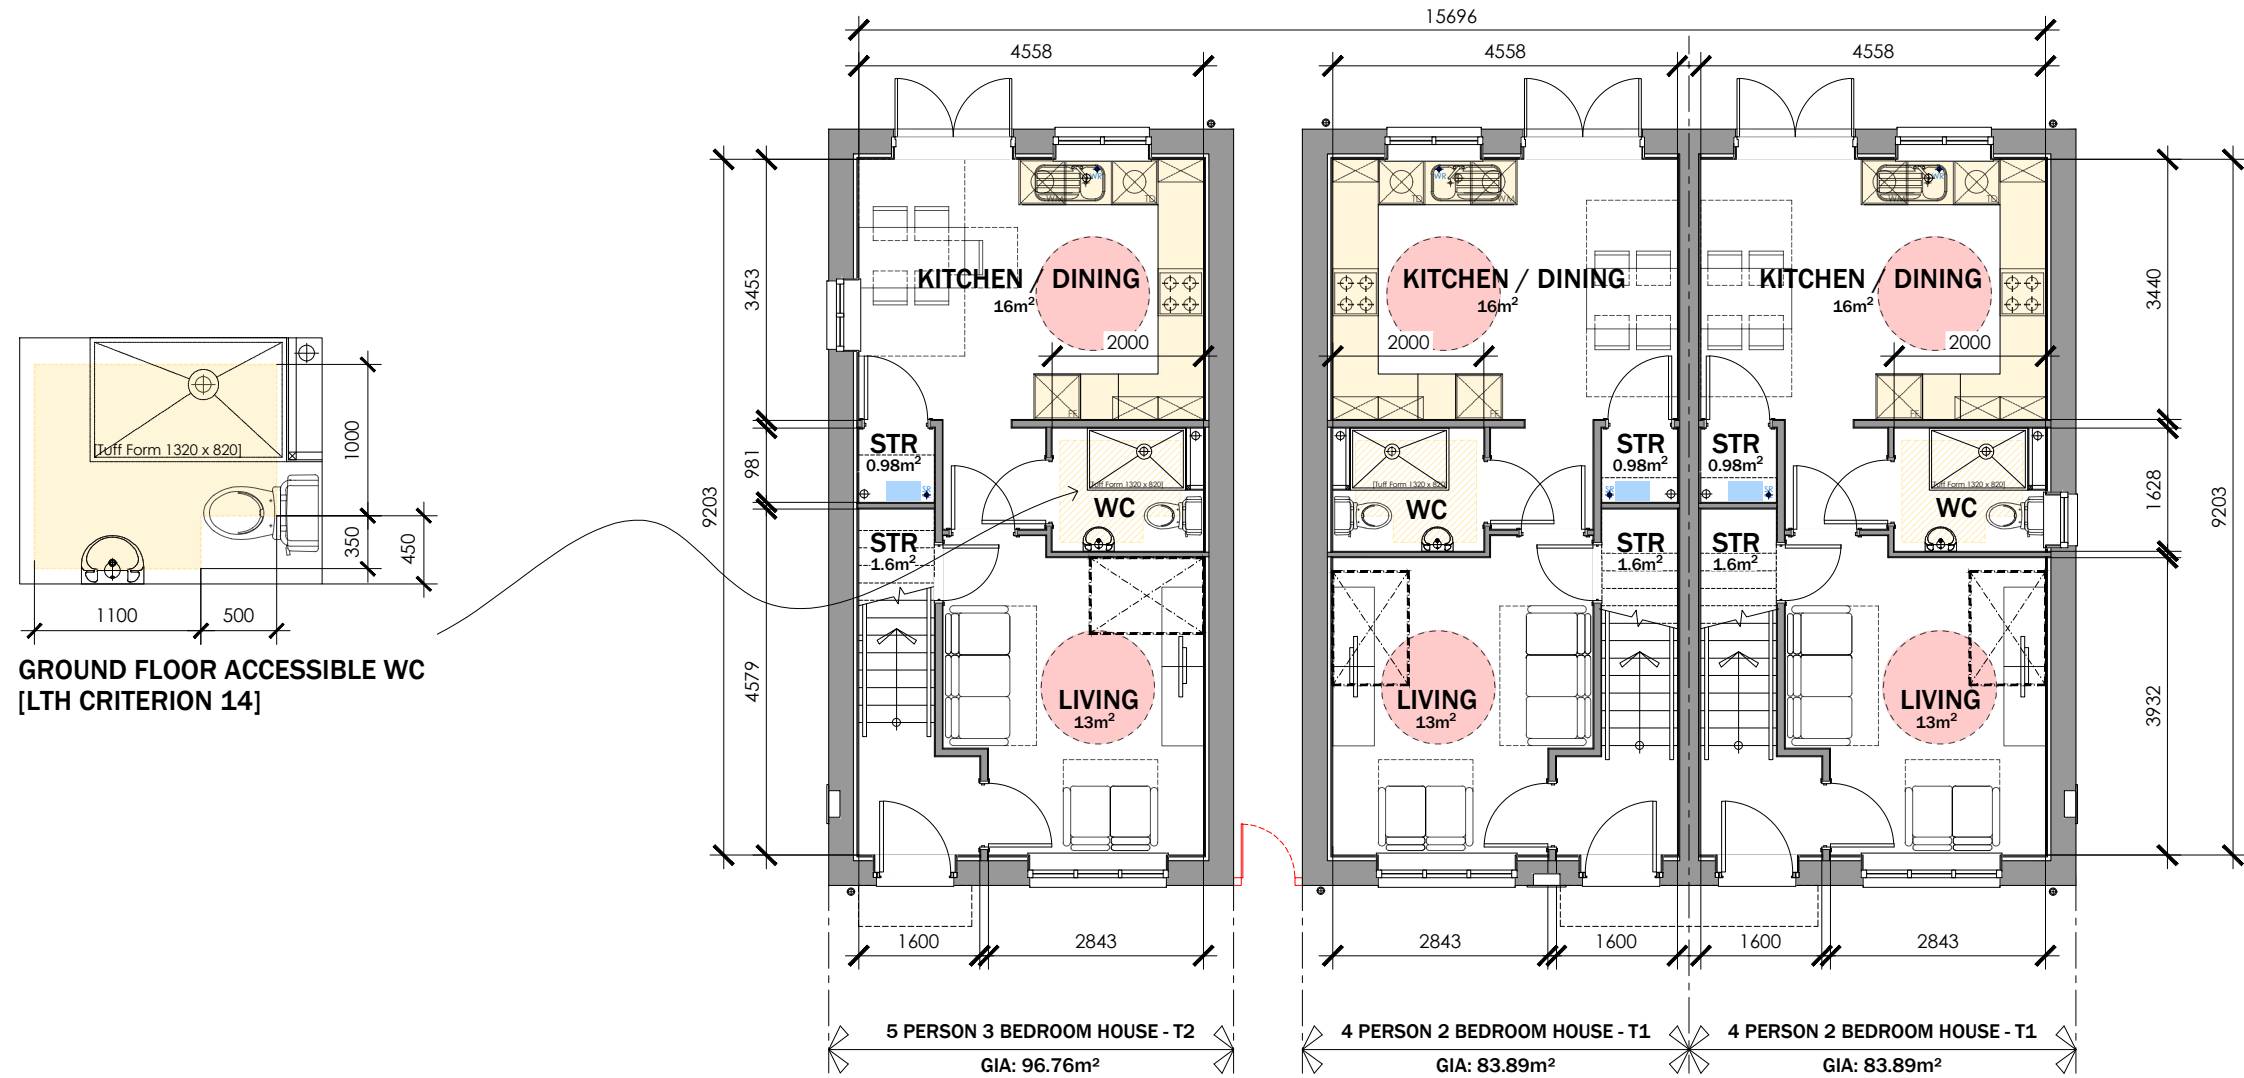

GROUND FLOOR PLAN

STORAGE SCHEDULE:

4P2B HOUSE TYPE 1	
GROUND FLOOR:	
STORE:	0.98M ²
U/S STAIRS:	1.60M ²
FIRST FLOOR:	
AC:	0.95M ²
STORE:	1.06M ²
TOTAL STORAGE PROVIDED - 4.59M ²	
TOTAL STORAGE REQUIRED - 2.5M ²	
TOTAL STORAGE EXCESS - 2.09M ²	

5P3B HOUSE TYPE 2	
GROUND FLOOR:	
STORE:	0.98M ²
U/S STAIRS:	1.60M ²
FIRST FLOOR:	
STORE:	0.84M ²
AC:	0.98M ²
TOTAL STORAGE PROVIDED - 4.4M ²	
TOTAL STORAGE REQUIRED - 2.5M ²	
TOTAL STORAGE EXCESS - 1.9M ²	



REAR ELEVATION



SIDE ELEVATION



KEY LOCATION - NTS

MATERIAL KEY LEGEND

- 1 RECONSTITUTED SLATE ROOF FINISHES - DARK RED
- 2 WHITE UPVC FASCIA, SOFFITES AND BARGEBOARDS WITH BLACK RAINWATER GOODS
- 3 WHITE UPVC DOUBLE GLAZED WINDOWS AND REAR DOOR UNITS
- 4 CREASING TILE BRICK CILL
- 5 GRP PORCH CANOPY OVER
- 6 PREFABRICATED FLAT GAUGE BRICK ARCH IN SMOOTH DARK RED BRICKWORK
- 7 FACING BRICKWORK
- 8 PROJECTING BRICK FEATURE BAND AT 750MM ABOVE FFL IN SMOOTH DARK RED BRICK
- 9 SOLDIER COURSE CILLS AND HEADS
- 10 ROUGH CAST RENDER FINISH COLOUR: OFF WHITE
- 11 GRP COMPOSITE FRONT ENTRANCE DOORS COLOUR: TBC

Do not scale from this drawing.
The users of this drawing shall check all dimensions, levels, areas and omissions to LTH Design.
This drawing is copyright. It must not be reproduced or used in any way without prior permission of LeTrucco Design.

Revisions
rev2
Sep '24
Elevation key notes and key plan updated.

Client	Drawing No	Scale	Revision	Date	Checked
Monmouthshire HA	LT2402.04.108	1:100 @ A1	P2	Feb '24	kpc
Job Title	Drawing Title				
Mons Bank, Newport	4P2B & 5P3B House Type 3				

Drawing Purpose
PLANNING

4P2B HOUSE TYPE & 5P3B HOUSE TYPE 3 - Plots 15 - 17 [site 1]

G.I.A = 83.89m² / 902.98 ft²
96.76M² / 1041.52 ft²