



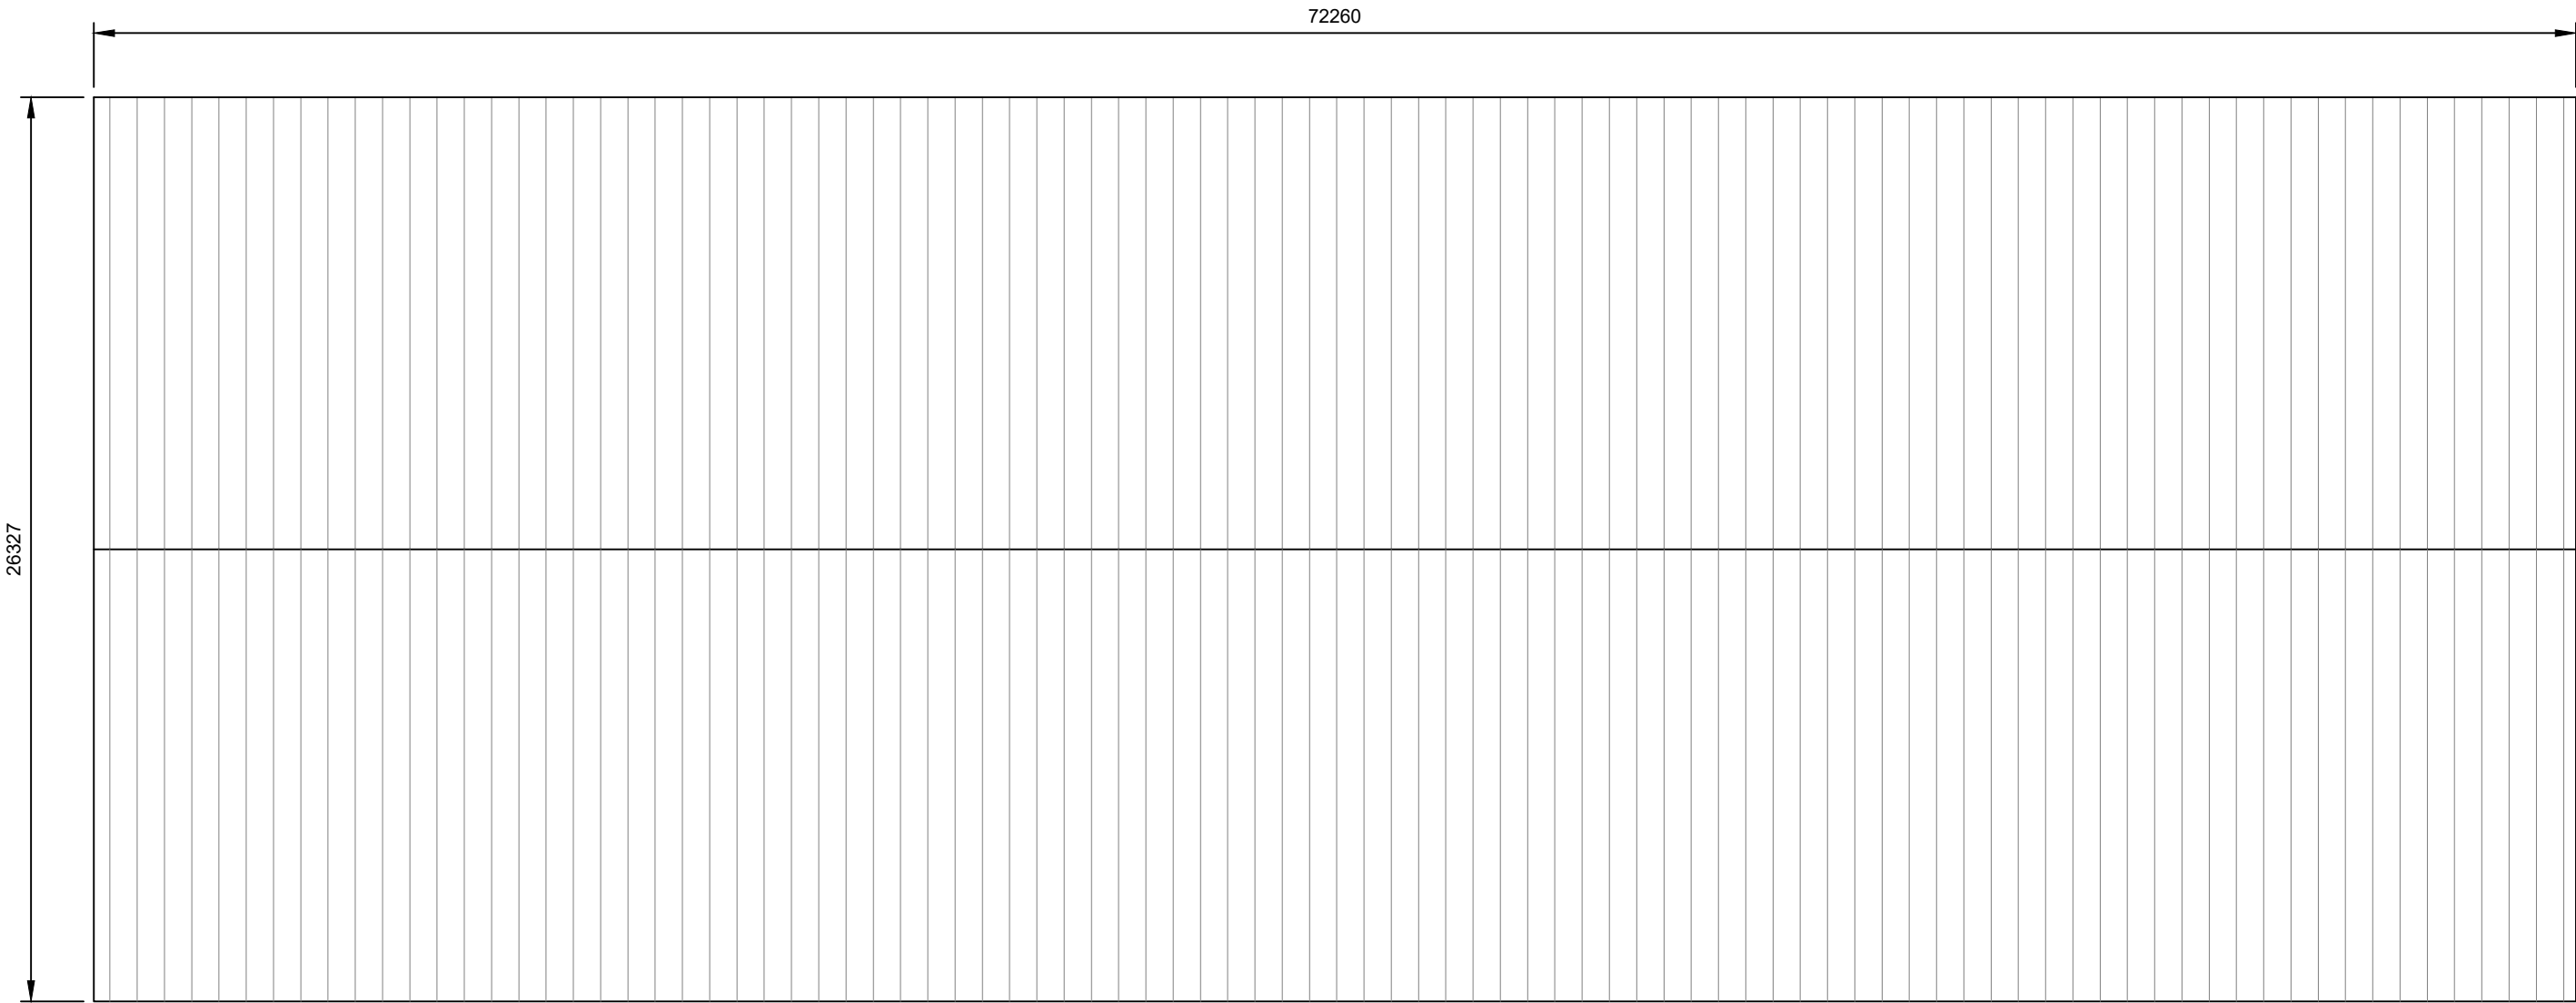

PROPOSED ROOF PLAN
Scale 1:200

 

PROPOSED FLOOR PLAN
Scale 1:200

- General Notes :
- 1.)Do not scale from this drawing.
 - 2.) All dimensions are in millimetres.
 - 3.) All levels are in metres relative to datum.
 - 4.) All dimsnsions stated are to be confirmed on site prior to commencement of any works and any discrepancies found are to be reported to Steve Morgan Associates Limited immediately.

B A	JH JH	28/06/24 04/01/24	AMENDED INITIAL ISSUE	
REV.	By	Date	Description	
Client				
Project Description BP ROLLS				
Drawing Title PROPOSED ROOF AND FLOOR PLANS				
Drawn JH		Date	04/01/24	
Checked SM		Date	04/01/24	
Scales 1:200@A2				
 STEVE MORGAN ASSOCIATES CONSULTING ENGINEERS 9 Clytha Park Road Newport NP20 4PB tel: 01633 266244 fax: 01633 266275 e-mail: engineers@smalimited.co.uk Web: smalimited.co.uk				
Project Number			1238594	
Drawing Number			GA-04	Rev. B