



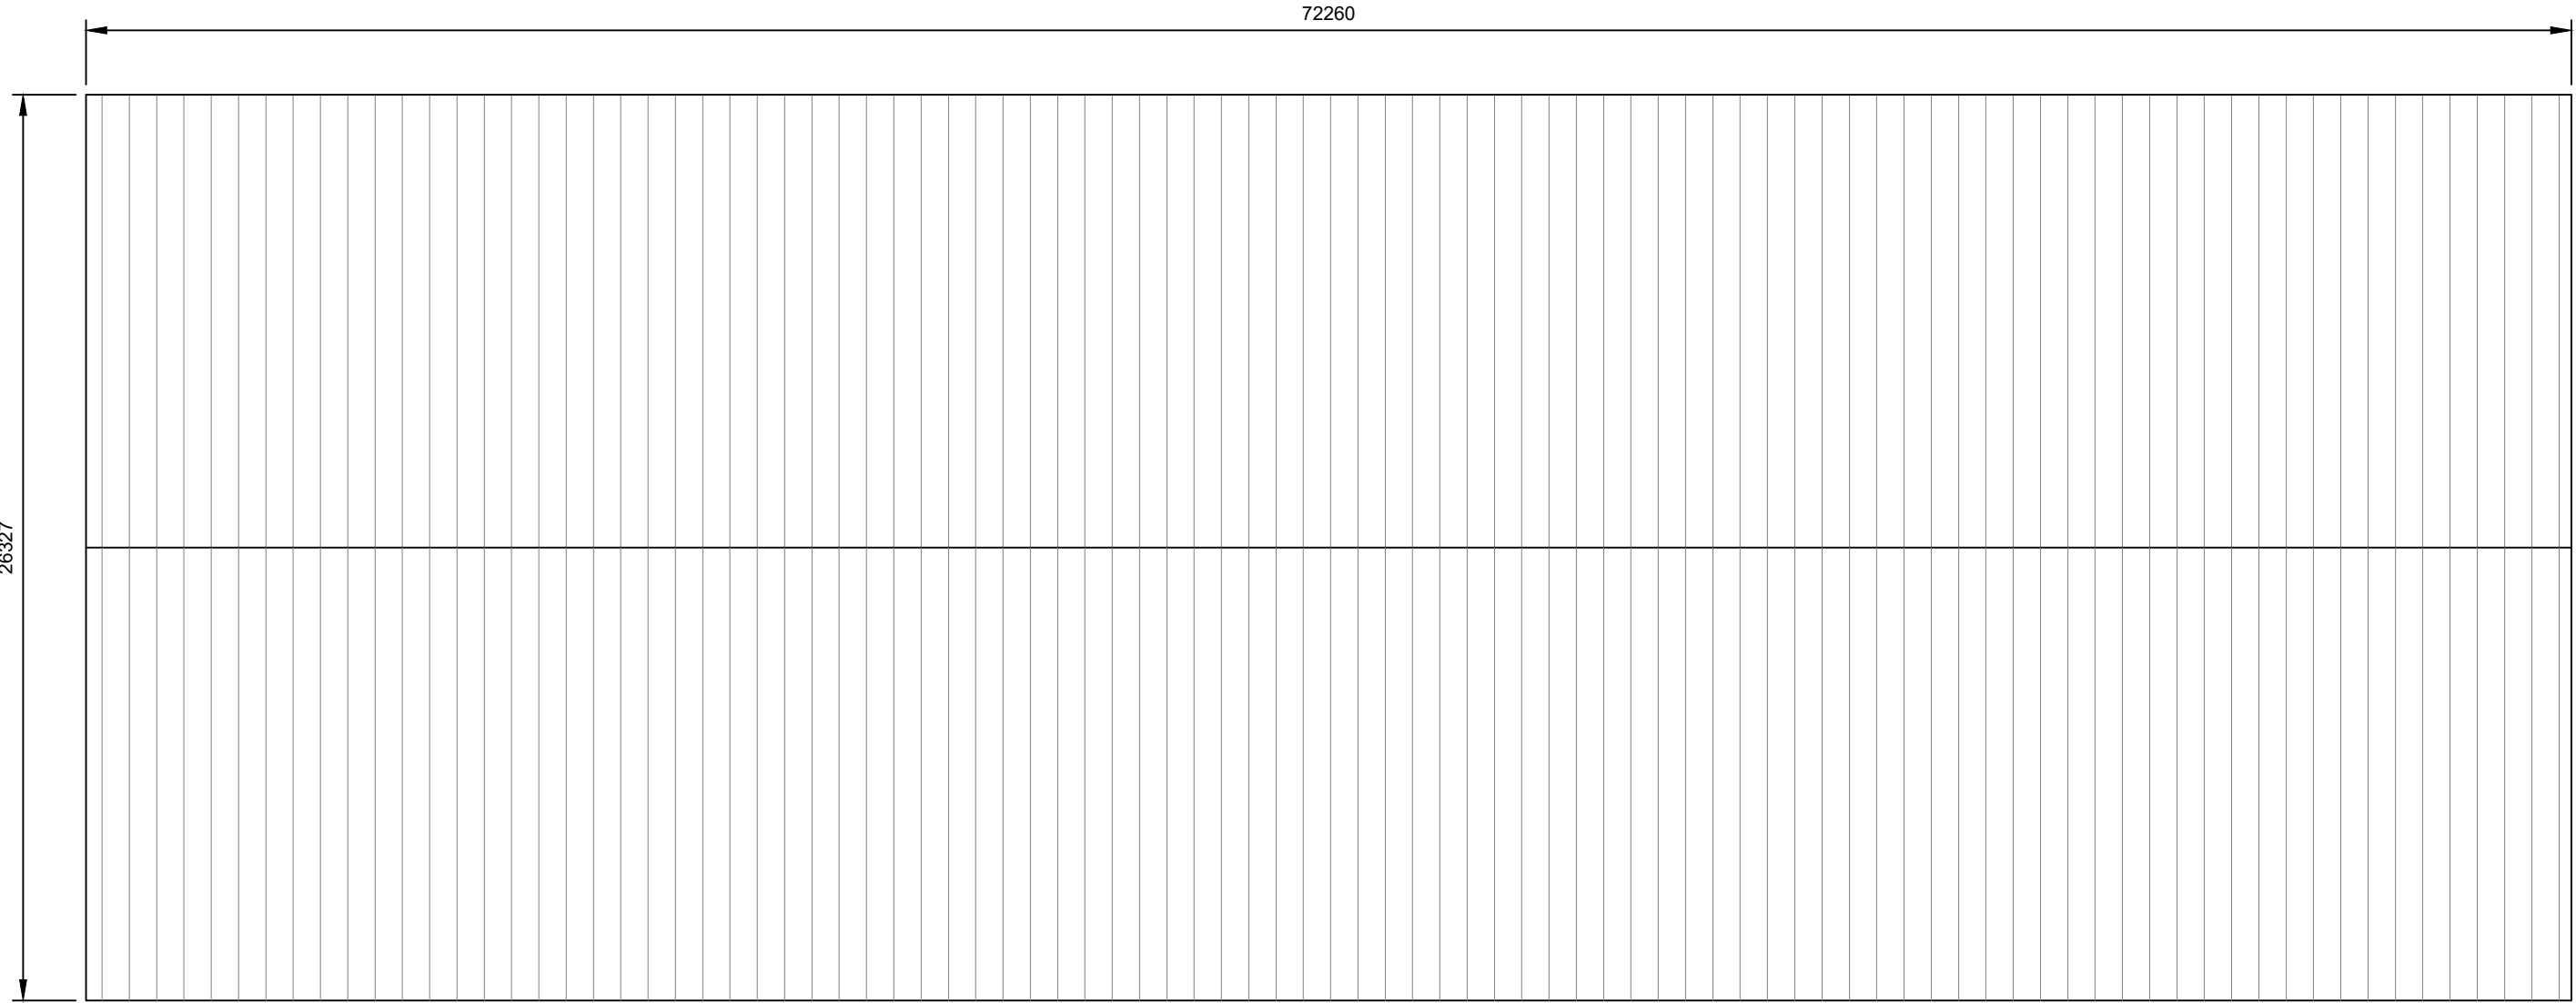

EXISTING ROOF PLAN  
Scale 1:200

 

EXISTING FLOOR PLAN  
Scale 1:200

- General Notes :
- 1.)Do not scale from this drawing.
  - 2.) All dimensions are in millimetres.
  - 3.) All levels are in metres relative to datum.
  - 4.) All dimsnsions stated are to be confirmed on site prior to commencement of any works and any discrepancies found are to be reported to Steve Morgan Associates Limited immediately.

|   |          |                      |                          |           |
|---|----------|----------------------|--------------------------|-----------|
| B<br>A   | JH<br>JH | 28/06/24<br>04/01/24 | AMENDED<br>INITIAL ISSUE |           |
| REV.   | By       | Date                 | Description              |           |
| Client   |          |                      |                          |           |
| Project Description<br>BP ROLLS   |          |                      |                          |           |
| Drawing Title<br>EXISTING ROOF<br>AND FLOOR PLANS   |          |                      |                          |           |
| Drawn JH   |          | Date                 | 04/01/24                 |           |
| Checked SM   |          | Date                 | 04/01/24                 |           |
| Scales 1:200@A2   |          |                      |                          |           |
| <div><p><b>STEVE MORGAN ASSOCIATES</b><br/>CONSULTING ENGINEERS<br/>9 Clytha Park Road Newport NP20 4PB<br/>tel: 01633 266244 fax: 01633 266275<br/>e-mail: engineers@smalimited.co.uk Web: smalimited.co.uk</p></div> |          |                      |                          |           |
| Project Number   |          |                      | 1238594                  |           |
| Drawing Number   |          |                      | GA-05                    | Rev.<br>B |