


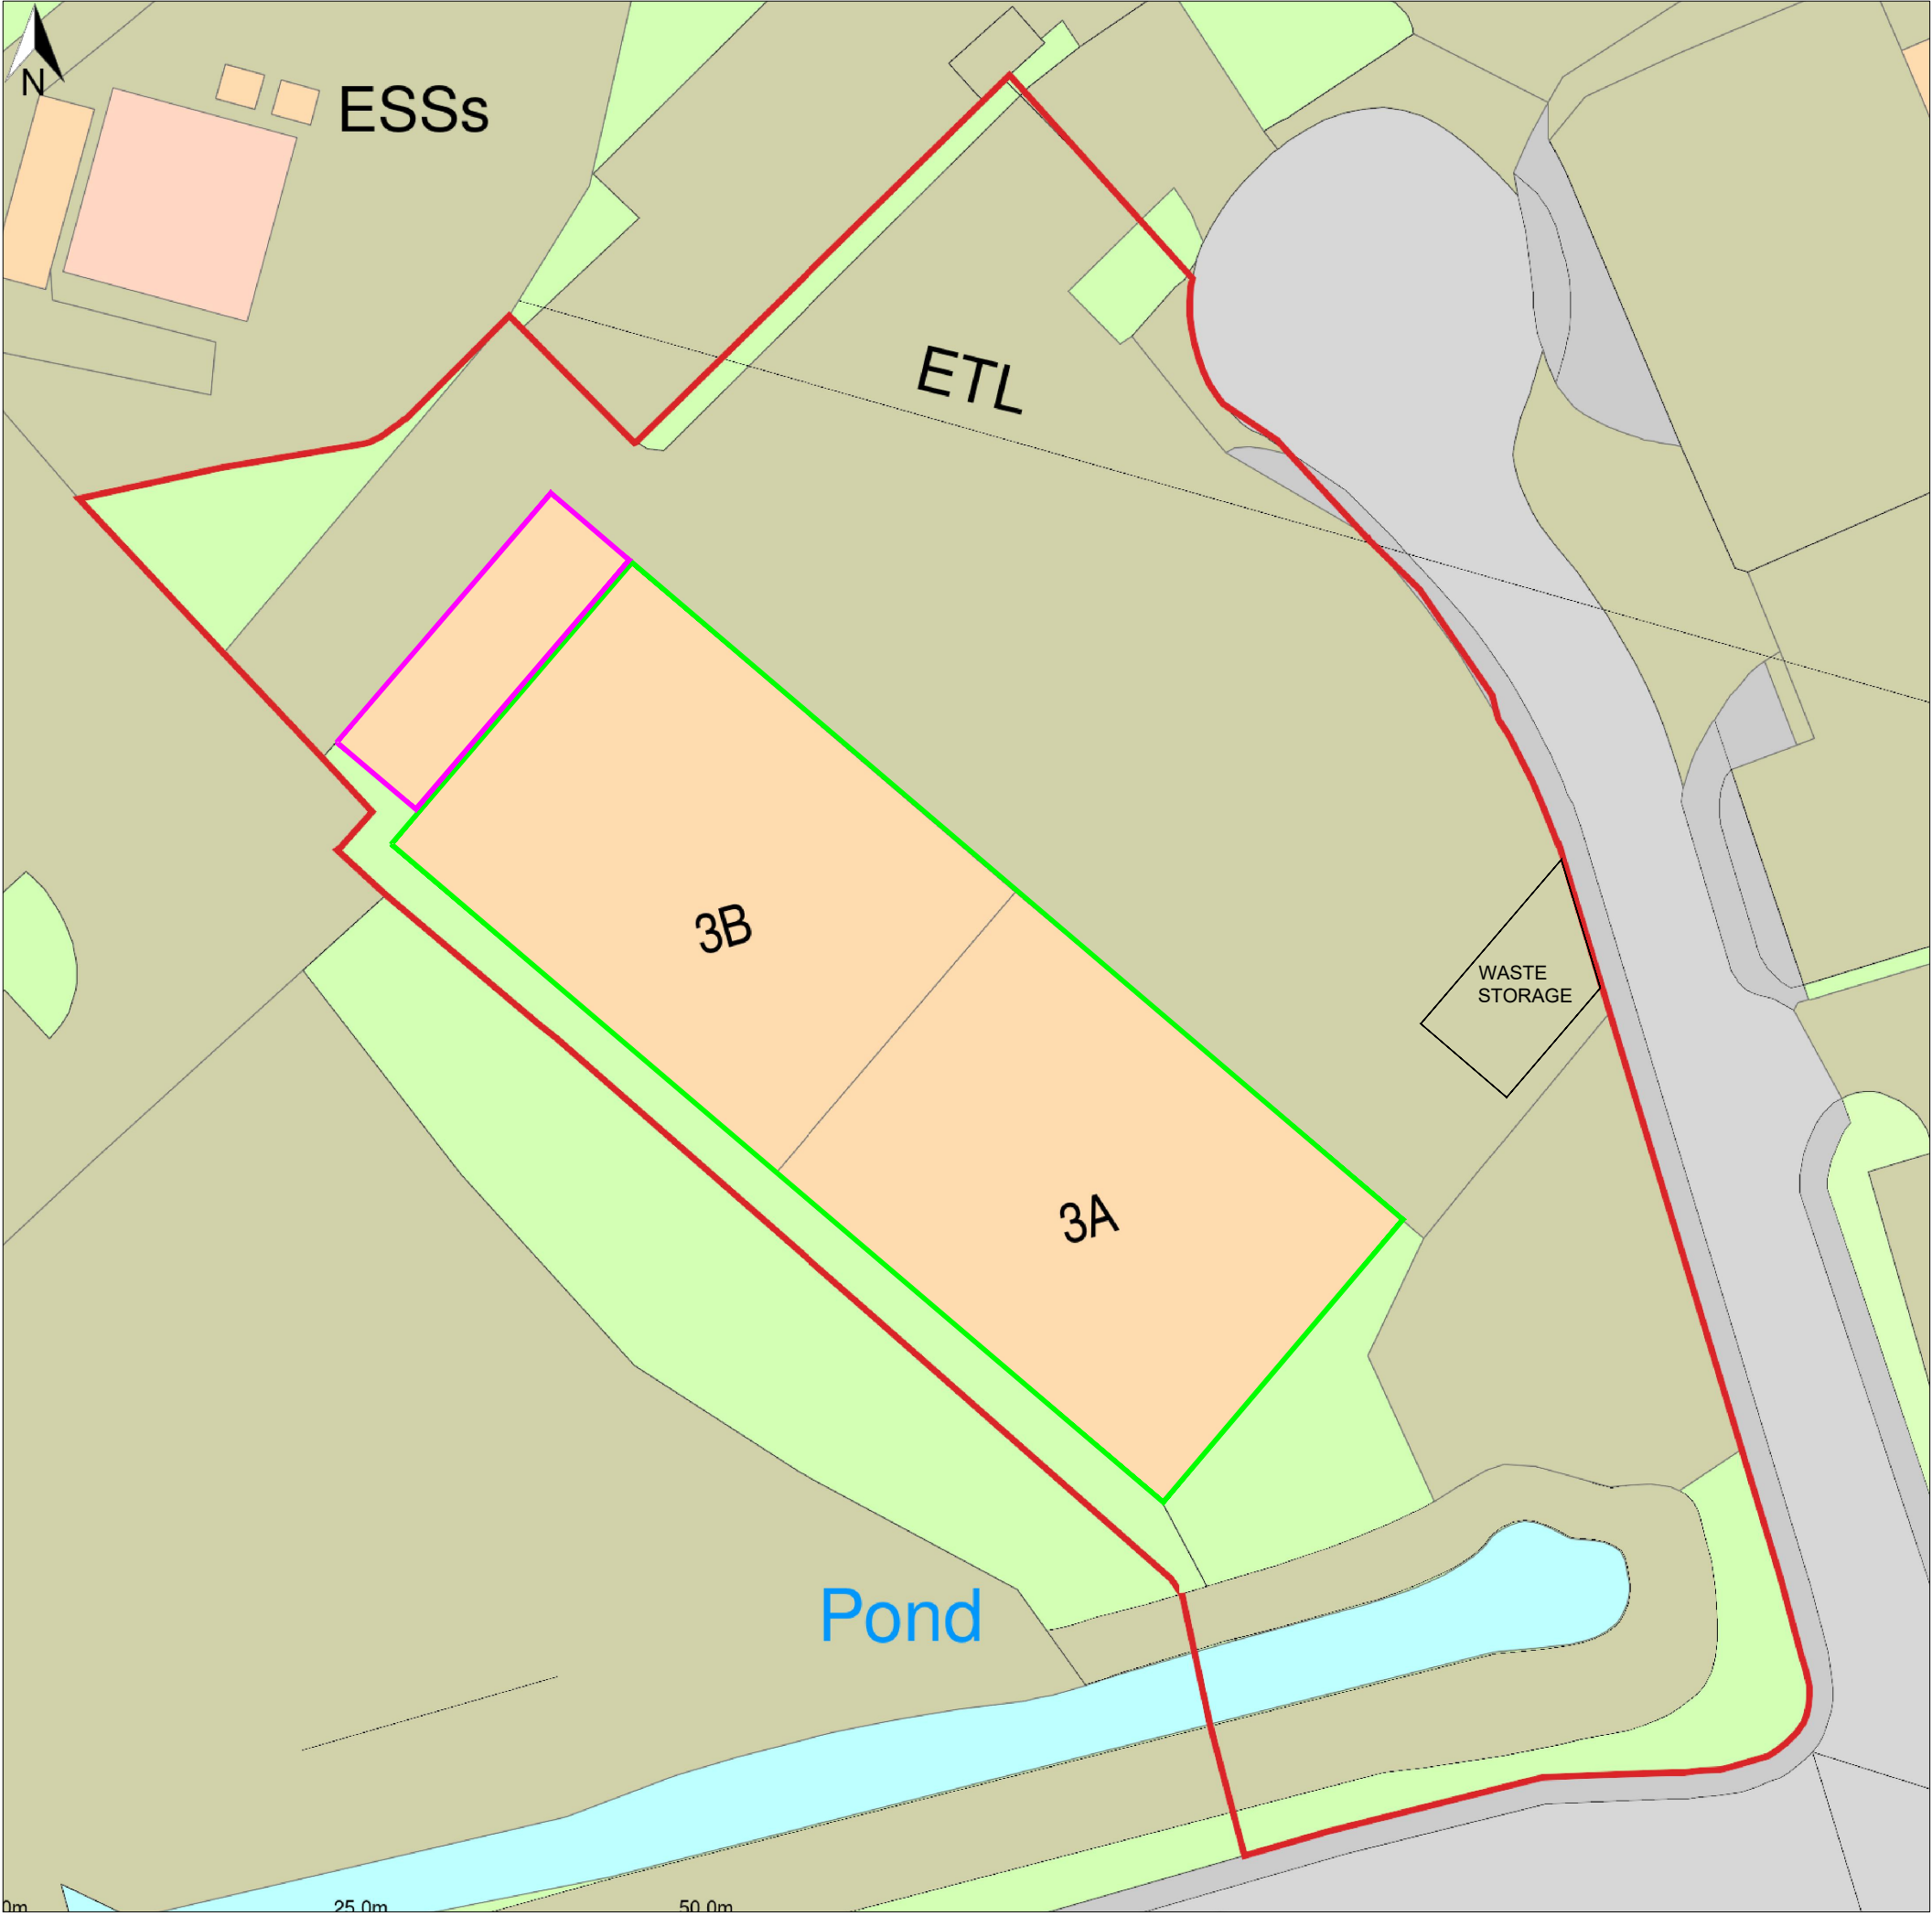

EXISTING SITE PLAN
Scale 1:500

WARNING:- THIS MAY BE A REDUCED SIZE PRINT, CHECK SCALE BELOW

10m 0 10m 20m 30m 40m 50m

1:500

General Notes :

- 1.)Do not scale from this drawing.
- 2.) All dimensions are in millimetres.
- 3.) All levels are in metres relative to datum.
- 4.) All dimsnsions stated are to be confirmed on site prior to commencement of any works and any discrepancies found are to be reported to Steve Morgan Associates Limited immediately.

A	JH	28/06/24	INITIAL ISSUE
REV.	By	Date	Description
Client			
Project Description BP ROLLS			
Drawing Title EXISTING SITE PLAN			
Drawn JH		Date	28/06/24
Checked SM		Date	28/06/24
Scales 1:500@A2			
 STEVE MORGAN ASSOCIATES CONSULTING ENGINEERS 9 Clytha Park Road Newport NP20 4PB tel: 01633 266244 fax: 01633 266275 e-mail: engineers@smalimited.co.uk Web: smalimited.co.uk			
Project Number		1238594	
Drawing Number		GA-06	Rev. A