



- General Notes :
- 1.) Do not scale from this drawing.
 - 2.) All dimensions are in millimetres.
 - 3.) All levels are in metres relative to datum.
 - 4.) All dimensions stated are to be confirmed on site prior to commencement of any works and any discrepancies found are to be reported to Steve Morgan Associates Limited immediately.

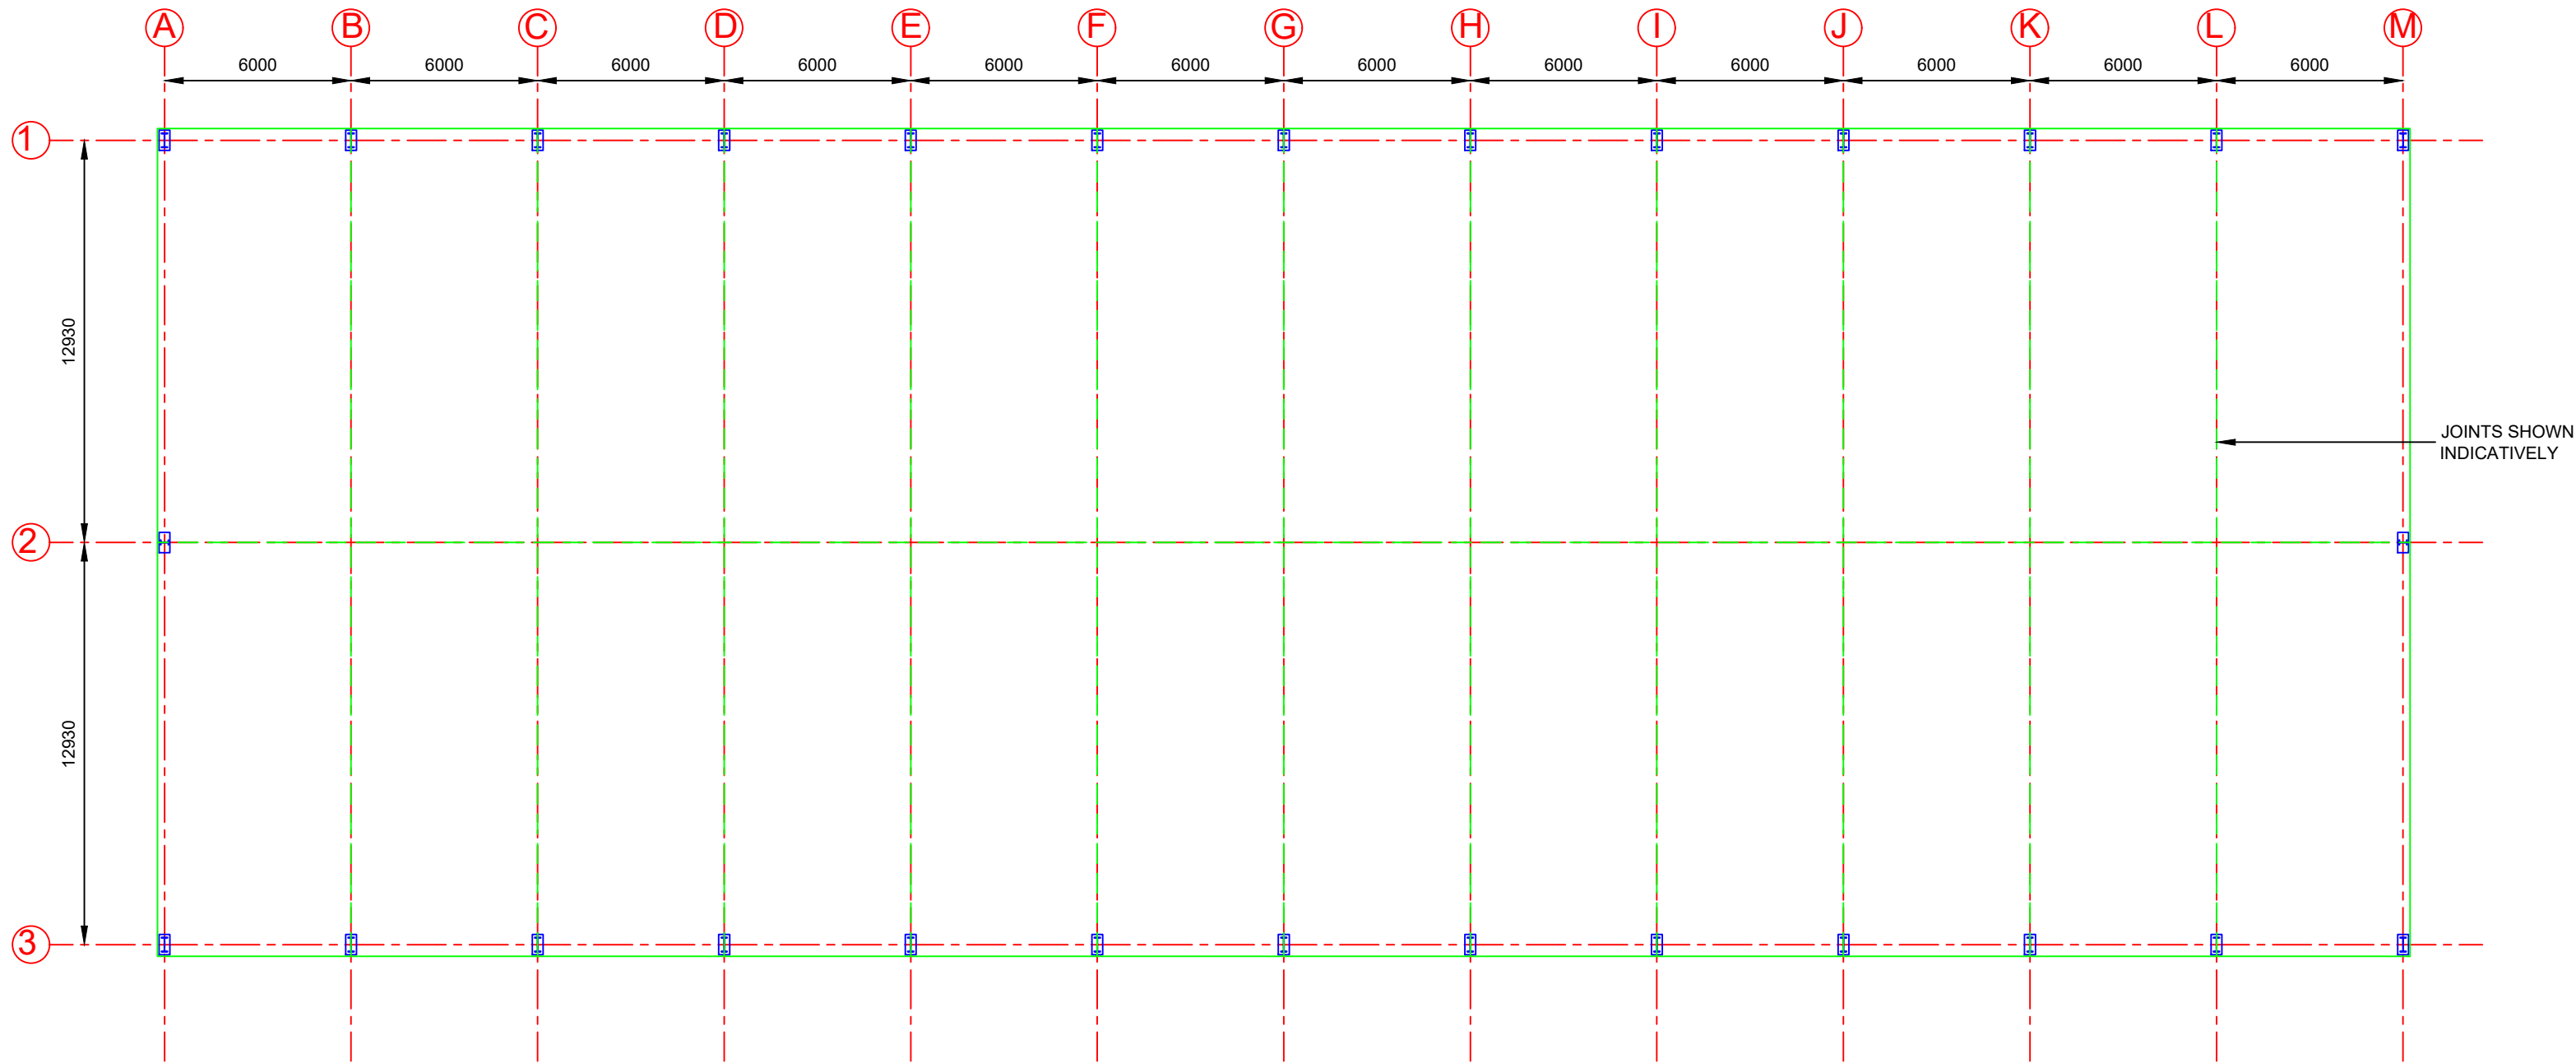

GENERAL ARRANGEMENT
Scale 1:200

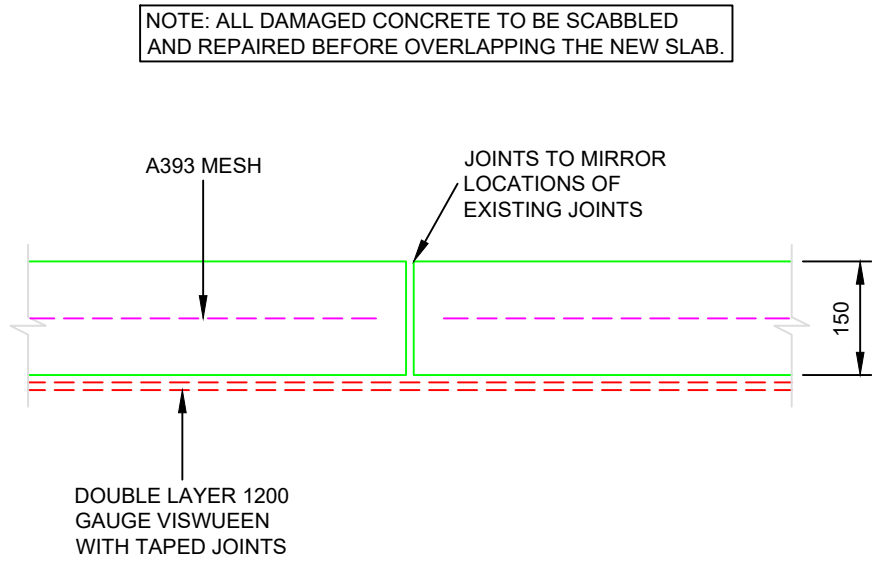

SECTION THRU SLAB JOINT
Scale 1:10

A	JH	17/10/23	INITIAL ISSUE
REV.	By	Date	Description
Client B P ROLLS			
Project Description B P ROLLS, NASHMEAD			
Drawing Title FOUNDATION PLAN AND DETAILS			
Drawn JH		Date	17/10/23
Checked SM		Date	17/20/23
Scales 1:200,1:10@A2			
 STEVE MORGAN ASSOCIATES CONSULTING ENGINEERS 9 Clytha Park Road Newport NP20 4PB tel: 01633 266244 fax: 01633 266275 e-mail: engineers@smalimited.co.uk Web: smalimited.co.uk			
Project Number		1238594	
Drawing Number			Rev.
ST-02			A