



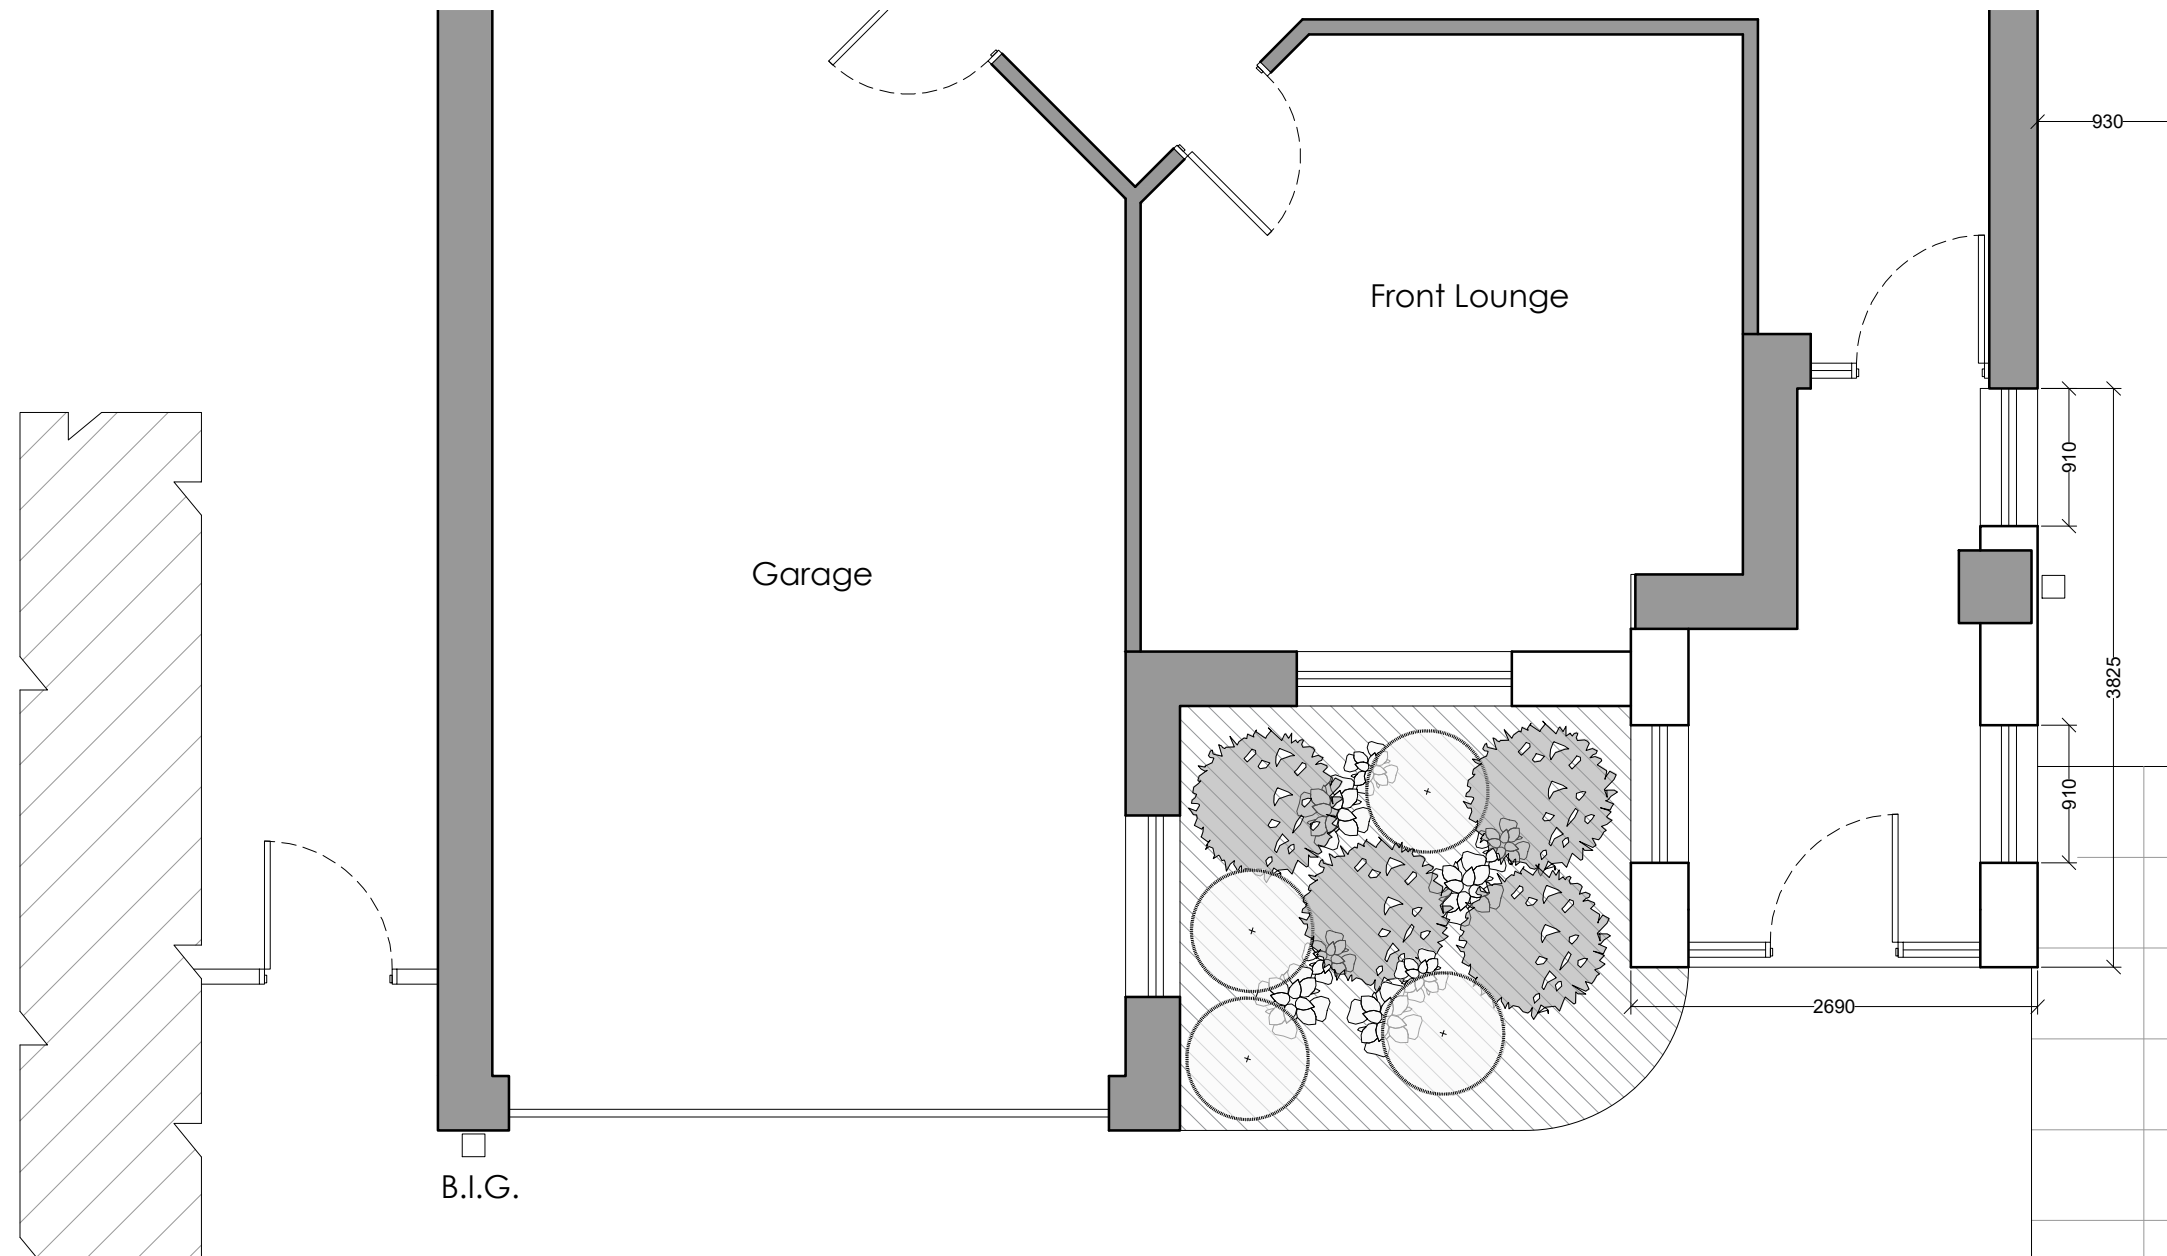

Floor Plan (Partial)

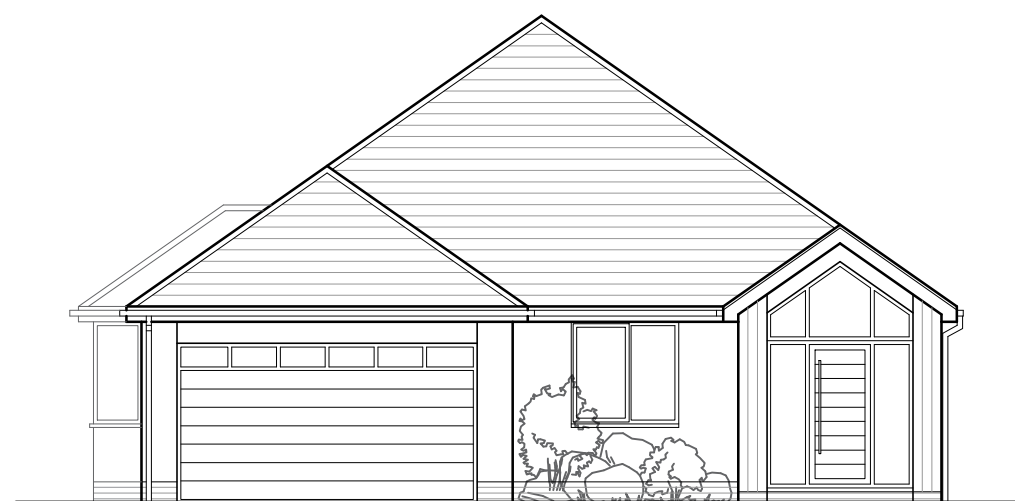

Front Elevation



L/H Side Elevation (Partial)

15 St Mellons Road, Marshfield		Job No. 23_047	Rev.
		Dwg No. AL(0)10	
Title Proposed Plan and Elevations			
Date January 2025	Drawn	Scale 1:100 & 1:50 @ A3	
		Architects Environmental & Urban design	
Unit 1A, Compass Business Park, Pacific Road, Cardiff. CF24 5HL		www.cjarchitects.co.uk tel: 029 20452100	