




02 WATER TREATMENT BUILDING - ROOF PLAN

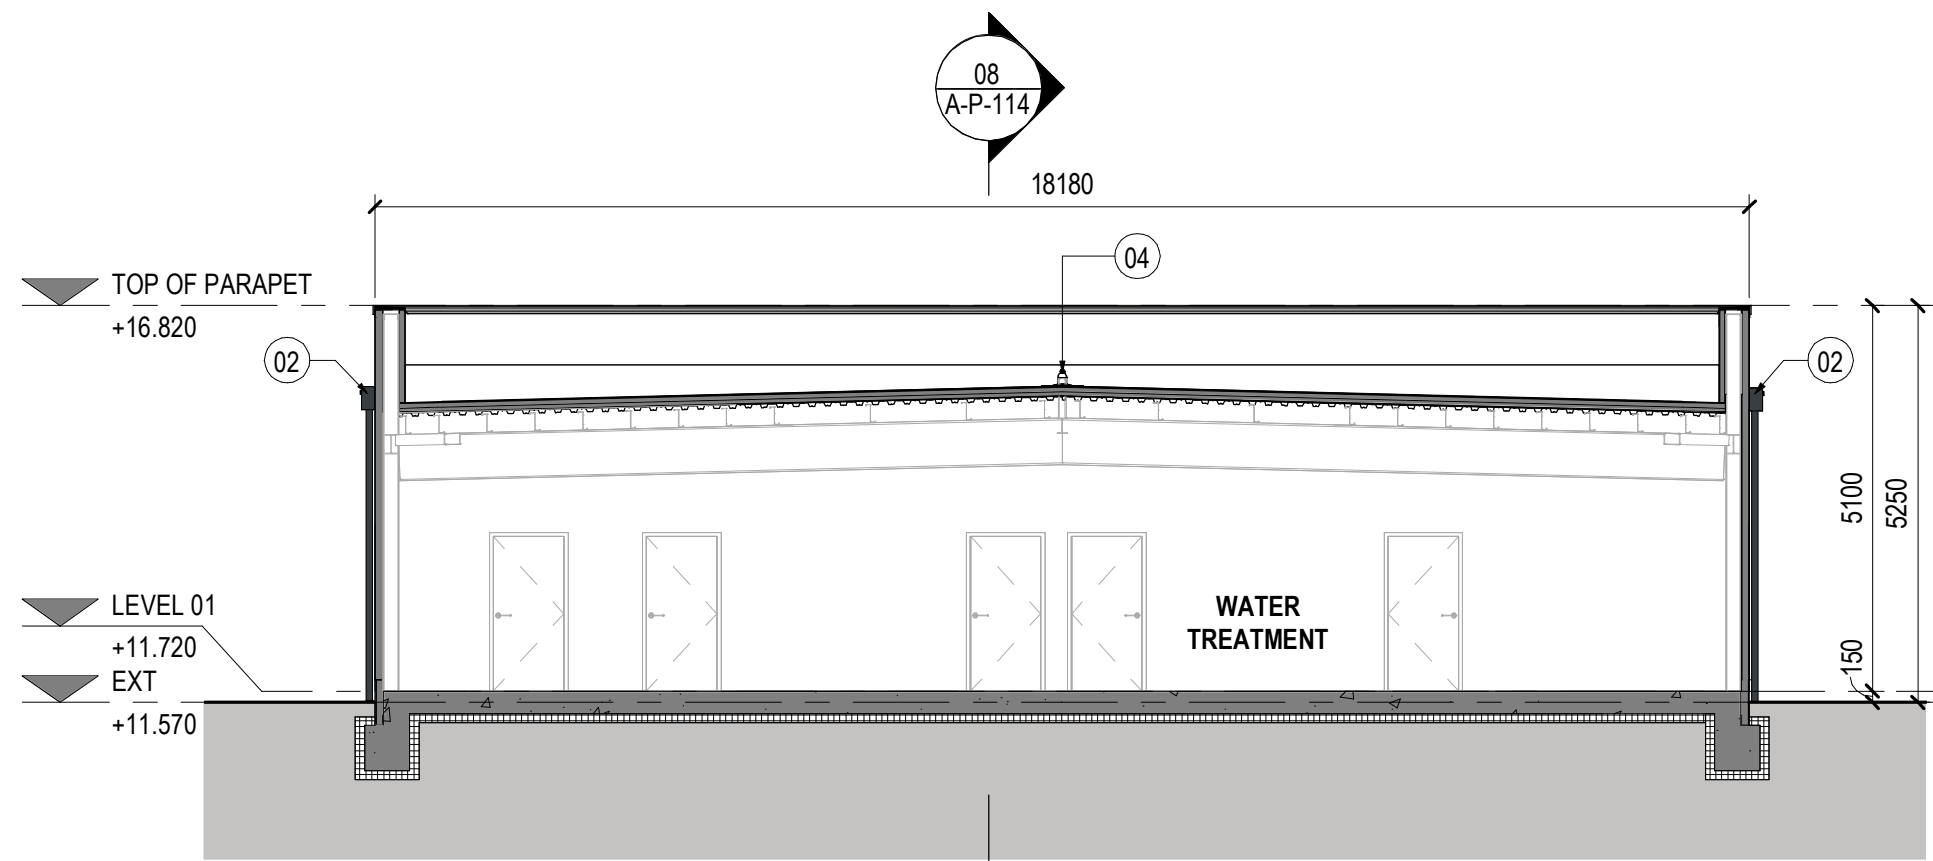

05 SECTION A
SCALE: 1:100

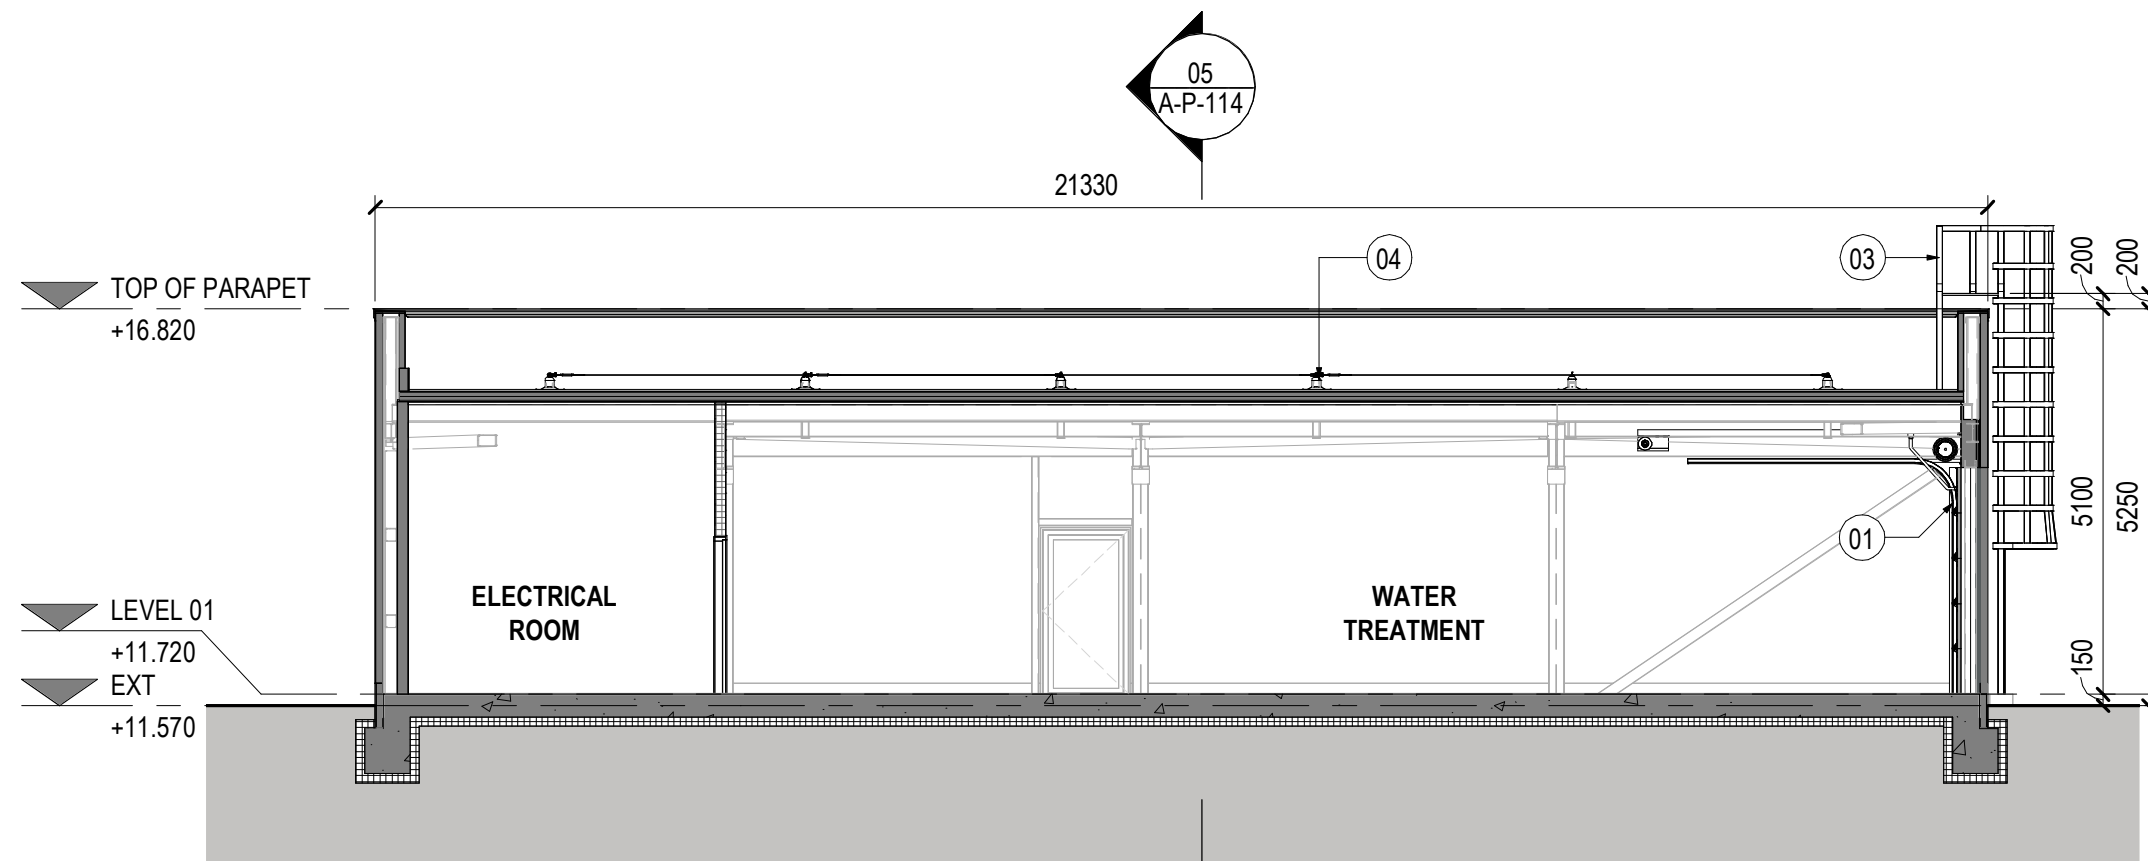

08 SECTION B
SCALE: 1:100

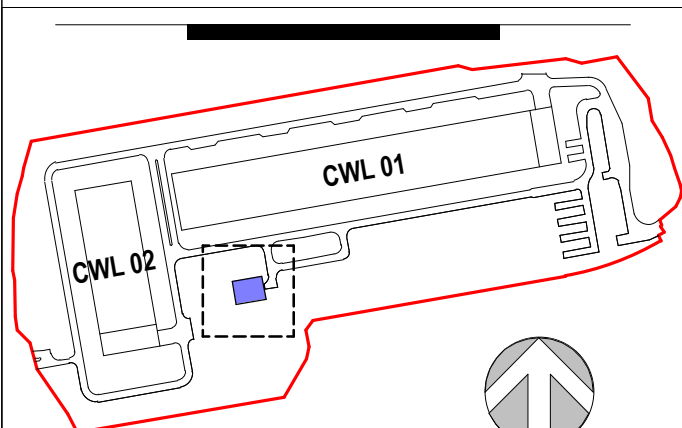

CWL01-02-
A-P-114

1:100@A

© Gender 2022
All rights reserved, including but not limited to The Copyright, Design and Patents Act 1988

MICROSOFT CONFIDENTIAL

CWL01-02 A-P-114- P03