



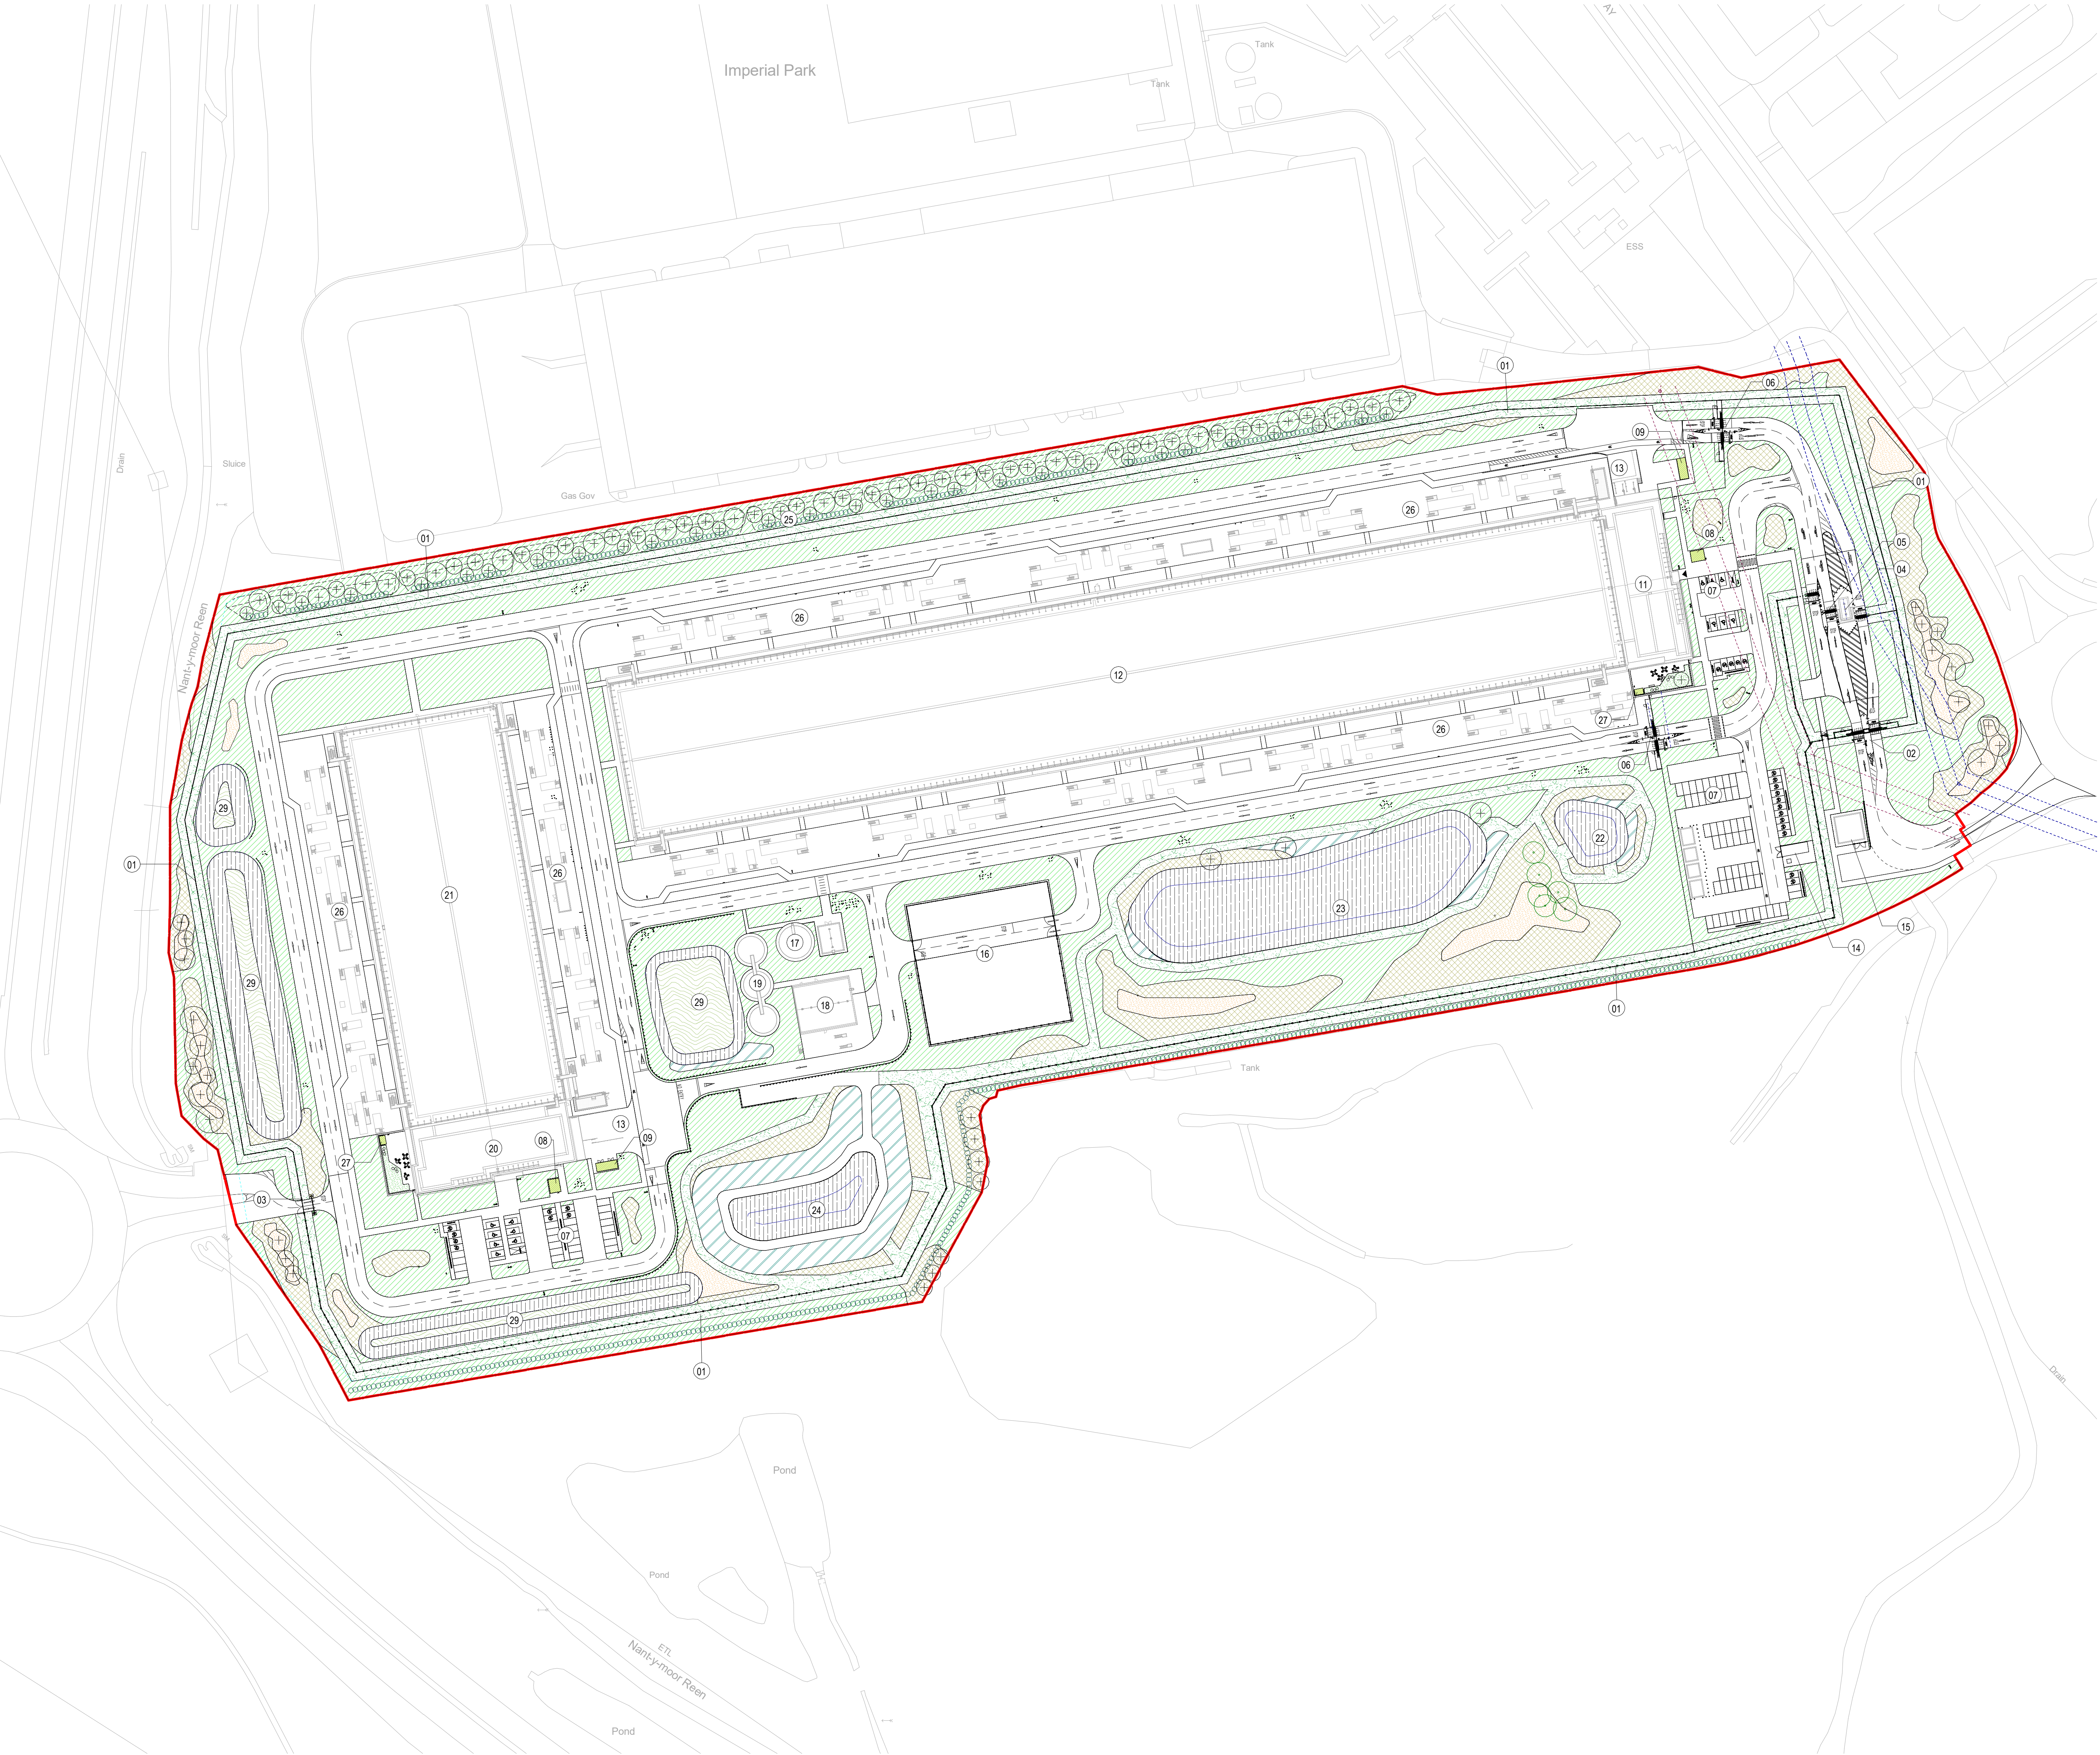

01 SITE - LANDSCAPE PLANTING PLAN
SCALE: 1:1000

 

SHEET NOTES

ALL VERTICAL DIMENSIONS ARE RELATIVE TO ASSOCIATED BUILDING SLAB LEVEL.

DO NOT SCALE FROM DRAWINGS.
ALL DISCREPANCIES TO BE REPORTED TO GENSLER ARCHITECTS IMMEDIATELY. ALL DIMENSIONS TO BE VERIFIED BY CONTRACTOR ON SITE PRIOR TO ANY WORKS.

L-B-01 SHEET NOTES 1

Sheet Note Number	Description
01	SECURITY FENCE
02	PRIMARY CAMPUS ENTRANCE
03	SECONDARY CAMPUS ENTRANCE
04	GUARD HOUSE
05	PRIMARY ENTRANCE BARRIERS
06	BACK OF HOUSE GATE
07	CAR PARKING
08	BICYCLE STORE
09	BIN STORE
11	CIVIL 01 ADMIN
12	CIVIL 01 DATA CENTRE
13	LOADING DOCK
14	SEWER PUMP STATION
15	DAY 1 POWER STATION
16	FUTURE PRIMARY SUBSTATION
17	SPRINKLER TANK AND PUMP ROOM
18	WATER TREATMENT BUILDING
19	WATER STORAGE
20	CIVIL 02 ADMIN
21	CIVIL 02 DATA CENTRE
22	ATTENUATION BASIN 1
23	ATTENUATION BASIN 2
24	ATTENUATION POND 3
25	LANDSCAPE BERM
26	DATA CENTRE GEN YARD CONCRETE SURFACING
27	SMOKE SHELTER
29	WET SWALE

LEGEND

- SITE BOUNDARY
- EXISTING TREES TO BE RETAINED & PROTECTED AS PER ARBORICULTURALIST'S METHOD STATEMENT
- EXT-601 PROPOSED NATIVE TREE
- EXT-602 SPECIMEN SHRUBS TO GARDEN
- EXT-603 NATIVE SPECIES RICH HEDGEROW FOR THE SITE BOUNDARY, 528m, double staggered
- EXT-604 GARDEN HEDGE SCREENS, 90m
- EXT-605 NATIVE WILDFLOWER MEADOW MIX, AREA: 35,685m²
- EXT-606 MOWN GRASS TO FENCE PERIMETER (3M WIDE) AND MAINTENANCE ROUTE, AREA: 13,739m²
- EXT-607 NATIVE WOODLAND PLANTING MIX, AREA: 9,753m²
- EXT-608 NATIVE WOODLAND SCRUB MIX, AREA: 2,150m²
- EXT-609 EXT-609 WET SWALE BED MIX, AREA: 1,850m²
- EXT-610 ADMIN GARDEN PLANTING MIX, CWL01-02-L-8-18, AREA: 150m²
- EXT-611 SEDUM GREEN ROOFS, CWL01-02-L-8-18, AREA: 103m²
- EXT-612 ATTENUATION BASIN/POND AND WET SWALE BANK MIX, AREA: 9,165m²
- EXT-613 NATIVE MARGINAL PLANTING MIX, AREA: 2,580m²
- EXISTING COMBINED SEWER
- EXISTING STORM WATER SEWER
- DIVERTED STORM WATER SEWER

THE AREAS SHOWN ARE THE TOTAL OF CWL01 AND CWL02 SITES

NOTES

- FOR FENCE TYPES REFER TO FENCING DRAWING CWL01-02-L-8-02
- FOR OVERALL SITE PLAN REFER TO DRAWING CWL01-02-L-8-11
- POND SIZE AND POSITION AS ADVISED BY CIVIL ENGINEERS. REFER TO CIVIL ENGINEER'S DRAWINGS FOR DETAILS
- FOR SITE WIDE LEVELS AND DRAINAGE REFER TO CIVIL ENGINEER'S DRAWINGS
- FOR TREE PLANTING PLAN REFER TO DRAWING CWL01-02-L-8-16

LANDSCAPE NOTES

- NATIVE WILDFLOWER MEADOW MIX
RECOMMENDED SOWING TIME:
AUTUMN - ALL YEARS
RECOMMENDED SOWING RATE: 2 GRAMS/M2
- DO NOT ALLOW YOUNG PLANTS TO DRY OUT. CHECK REGULARLY AND WATER TO KEEP THE SOIL MOIST. ONCE ESTABLISHED, APPLY A GENERAL-PURPOSE FERTILISER SUCH AS GROWMORE AT 70G PER 50 M2 PER 50 YD IN SPRING AND MULCH TO A DEPTH OF 5CM (2IN).

1: 1000@A0



1 Lower Farm Barns
Bairnton Road, Bucknell
Bicester OX27 7LT, UK
www.red-eng.com
t: +44 (1869)355600
f: +44 (1869)250777
e: oxfordcad@red-eng.com

Gensler

4 St Philip's Place
Birmingham
B3 2SL
United Kingdom
Tel. +44 (0)121 290 1600



CWL01-02

Duffryn Lane Newport
NP10 8BE

Design Team

Design:	GENSLER
Drawn:	AG
Checked:	JL
Date:	04.04.25
Company Project No.:	P-020340
M.S. Project No.:	P-020340


Approvals

CUSTOMER		Date
Microsoft Design Manager	LEVI HOLLANDY ALAN MARINENSE	
Microsoft Electrical Engineer	MARK GLEESON	
Microsoft Software Engineer	GERARD CLUNNAM	
Microsoft Mechanical Engineer	ANDY LAYERS	
CSA	PATRICK COHERTY ALAN ROWAN PROCDP MARINENSE	
Telcom	JULIA PARLHAMMER MARK KELLY	
Security Manager	DAVID BECKLE	
Environmental	DEBORAH GORMAN	
PROJECT MANAGEMENT		Date
Project Planner		
Project Manager		
Senior Project Manager		
Development Manager		
Project Manager		
Quality Control Reviewer		
Quality Control FPAE		

Revisions

No.	Date	Description
P01	01.08.23	PLANNING
P02	12.09.23	PLANNING
P03	10.10.23	PLANNING
P04	18.10.23	PLANNING
P05	27.10.23	PLANNING
P06	07.03.24	PLANNING
P07	18.10.24	PLANNING
P08	04.04.25	PLANNING

Registration

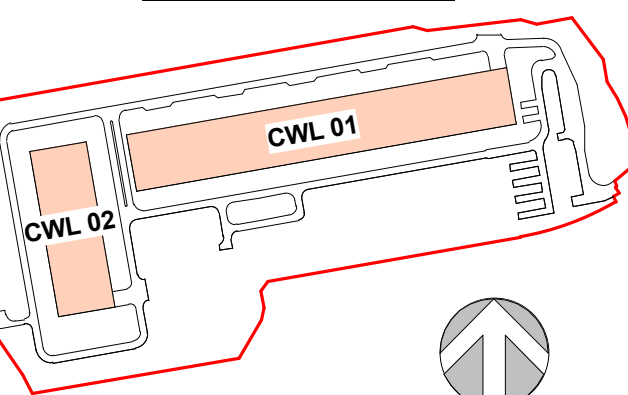

SITE NORTH

Bar Code

Sheet Title/Number

LANDSCAPE PLANTING
PLAN

CWL01-02-
02-L-P-05

FOR PLANNING