





01 WEST ELEVATION - CWL02

SCALE: 1:200

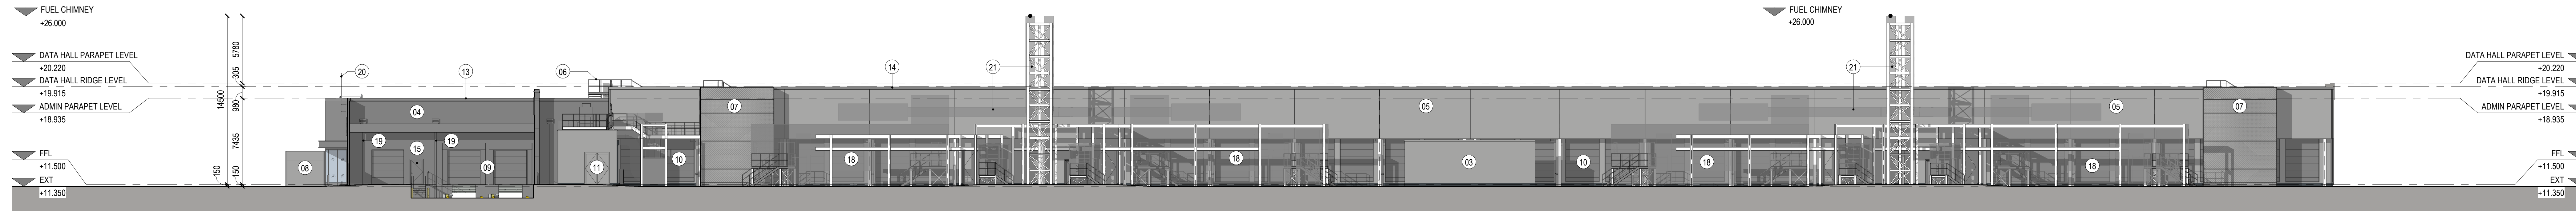


02 EAST ELEVATION - CWL02

SCALE: 1:200

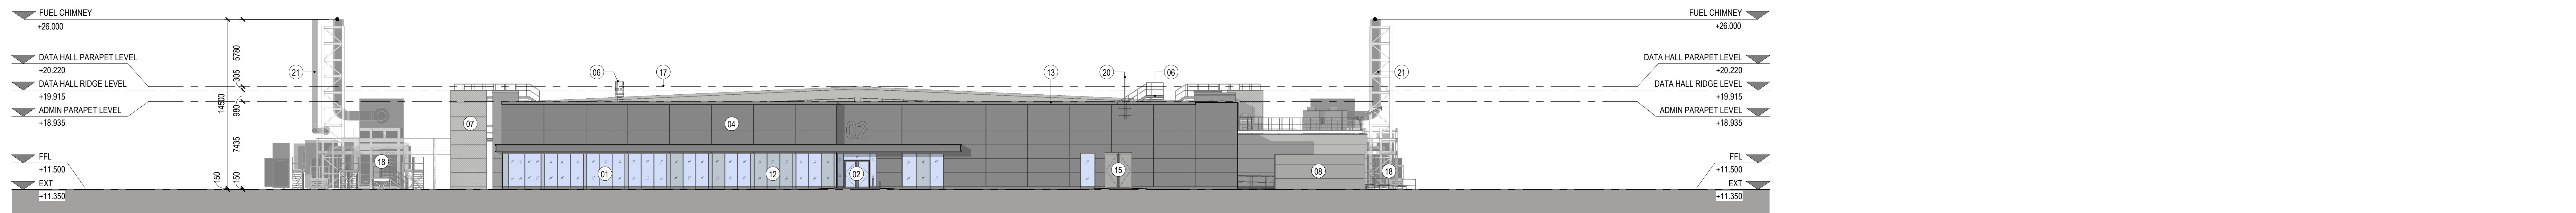

03 SOUTH ELEVATION - CWL02

SCALE: 1:200

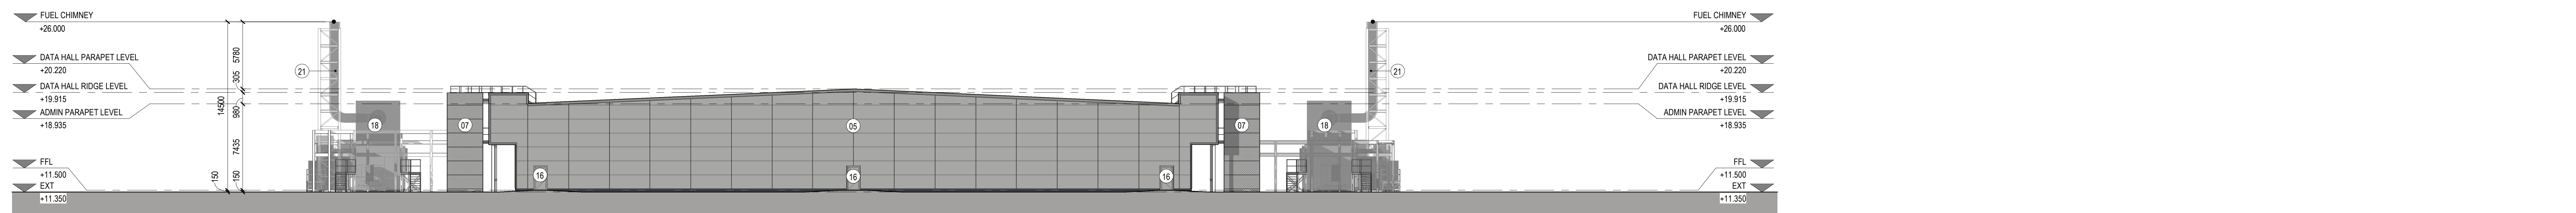

04 NORTH ELEVATION - CWL02

SCALE: 1:200

FOR PLANNING

0m 4m 8m 12m 16m 20m

SHEET NOTES


No.	ELEMENT DESCRIPTION	MATERIAL & FINISH	COLOUR
01	CURTAIN WALL	ALUMINIUM PPC	RAL 7016
02	GLAZED DOOR	ALUMINIUM PPC	RAL 7016
03	UMS	STEEL, PPC	-
04	METAL CLADDING - ADMIN	ALUMINIUM PPC	RAL 9007
05	METAL CLADDING - DATA HALL	ALUMINIUM PPC	RAL 9006
06	ROOF ACCESS STAIRS / LADDER	GALVANISED STEEL	-
07	MESH SCREEN AND ROOF MAINTENANCE ACCESS STAIRCASE BEHIND	STEEL, PPC	RAL 9006
08	BIN STORE	STEEL, PPC	-
09	LOADING DOCK	-	-
10	APU COLOURED PANELS	ALUMINIUM PPC	RAL 9006
11	EXTERNAL PLANT ROOM	GALVANISED STEEL	-
12	SPANDREL GLAZED PANEL	GLAZED	COLORBEL 77
13	PARAPET COPING - ADMIN	ALUMINIUM PROFILE	RAL 9007
14	PARAPET COPING - DATA HALL	ALUMINIUM PROFILE	RAL 9006
15	SOLID DOOR - ADMIN	STEEL, PPC	RAL 9007
16	SOLID DOOR - DATA HALL	STEEL, PPC	RAL 9006
17	ROOF BULLETRIDGE	GALVANISED STEEL	-
18	GENERATOR YARD	GALVANISED STEEL	-
19	RAINWATER PIPE	-	WATCH CLADDING
20	GPS CLOCK ANTENNA	-	-
21	GENERATOR FLUE - STACK	STAINLESS STEEL	-

GENERAL NOTES

1. ALL VERTICAL DIMENSIONS ARE RELATIVE TO ASSOCIATED BUILDING SLAB LEVEL.
2. DO NOT SCALE FROM DRAWINGS. ALL DISCREPANCIES TO BE REPORTED TO GENSLER ARCHITECTS IMMEDIATELY. ALL DIMENSIONS TO BE VERIFIED BY CONTRACTOR ON SITE PRIOR TO ANY WORKS.
3. THIS DRAWING IS TO BE PRINTED IN COLOUR.

LEGEND

- RAL 9007 ADMIN BUILDING
- RAL 9006 DATA HALL GENERATORS AND EXTERNAL EQUIPMENT
- RAL 7016 ACCENT COLOURS, DOORS, WINDOWS
- WOOD/IMBER - FEATURES OF THE BUILDING - CANOPIES, SOFFITS
- INSULATED GLAZED SPANDREL PANEL - COLORBEL 77
- DOUBLE GLAZED PANEL - CLEAR GLAZING

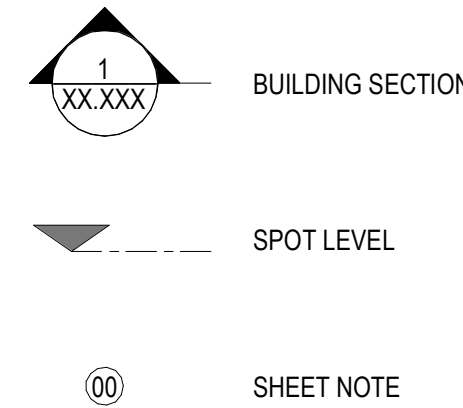

1 Lower Farm Barns
Barton Road, Bickenall
Bicester OX27 7LT, UK
www.red-eng.com
t: +44 (1869) 355800
f: +44 (1869) 350777
e: oxford@red-eng.com

Gensler

4 St Philip's Place
First Floor
Birmingham
B3 2SL
United Kingdom

Tel: +44 (0)121 260 1600



CWL01-02

Duffryn Lane Newport
NP10 8BE

Design Team

Design	GENSLER
Drawn	JR
Checked	A
Date	04.08.23
Company Project No.	658.1807.000
M.S. Project No.	F.00049

Approvals

CUSTOMER	MICROSOFT	Date
Microsoft Design Manager	LEO HOLLAND	
Microsoft Electrical Engineer	MARK CLERKSON	
Microsoft Mechanical Engineer	ANDREW ENGLISH	
Microsoft Structural Engineer	DAVID WEST	
C&A	SHARONAL MASON / STUART MCKENNEY	
Telecom	MARK KELLY / PAUL BISHOP	
Security Manager	DAVID BRADLEY	
Environmental	DEREK CORNALL	


PROJECT MANAGEMENT

Project Planner	Date
Project Manager	
Senior Project Manager	
Construction Manager	
Project Manager	
Quality Control Reviewer	
Quality Control FTEs	

Revisions

No.	Date	Description
P01	31.08.23	PLANNING
P02	12.09.23	PLANNING
P03	27.10.23	PLANNING
P04	04.04.25	PLANNING

Registration

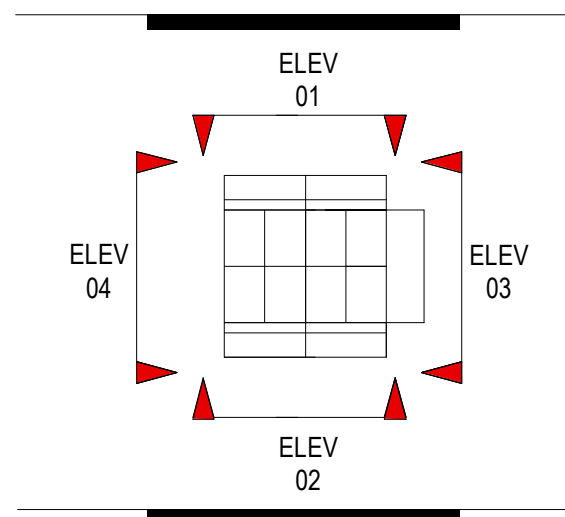

Sheet Title/Number

CWL 02 - PROPOSED
BUILDING ELEVATIONS -
OVERALL

CWL01-02-
A-P-303