




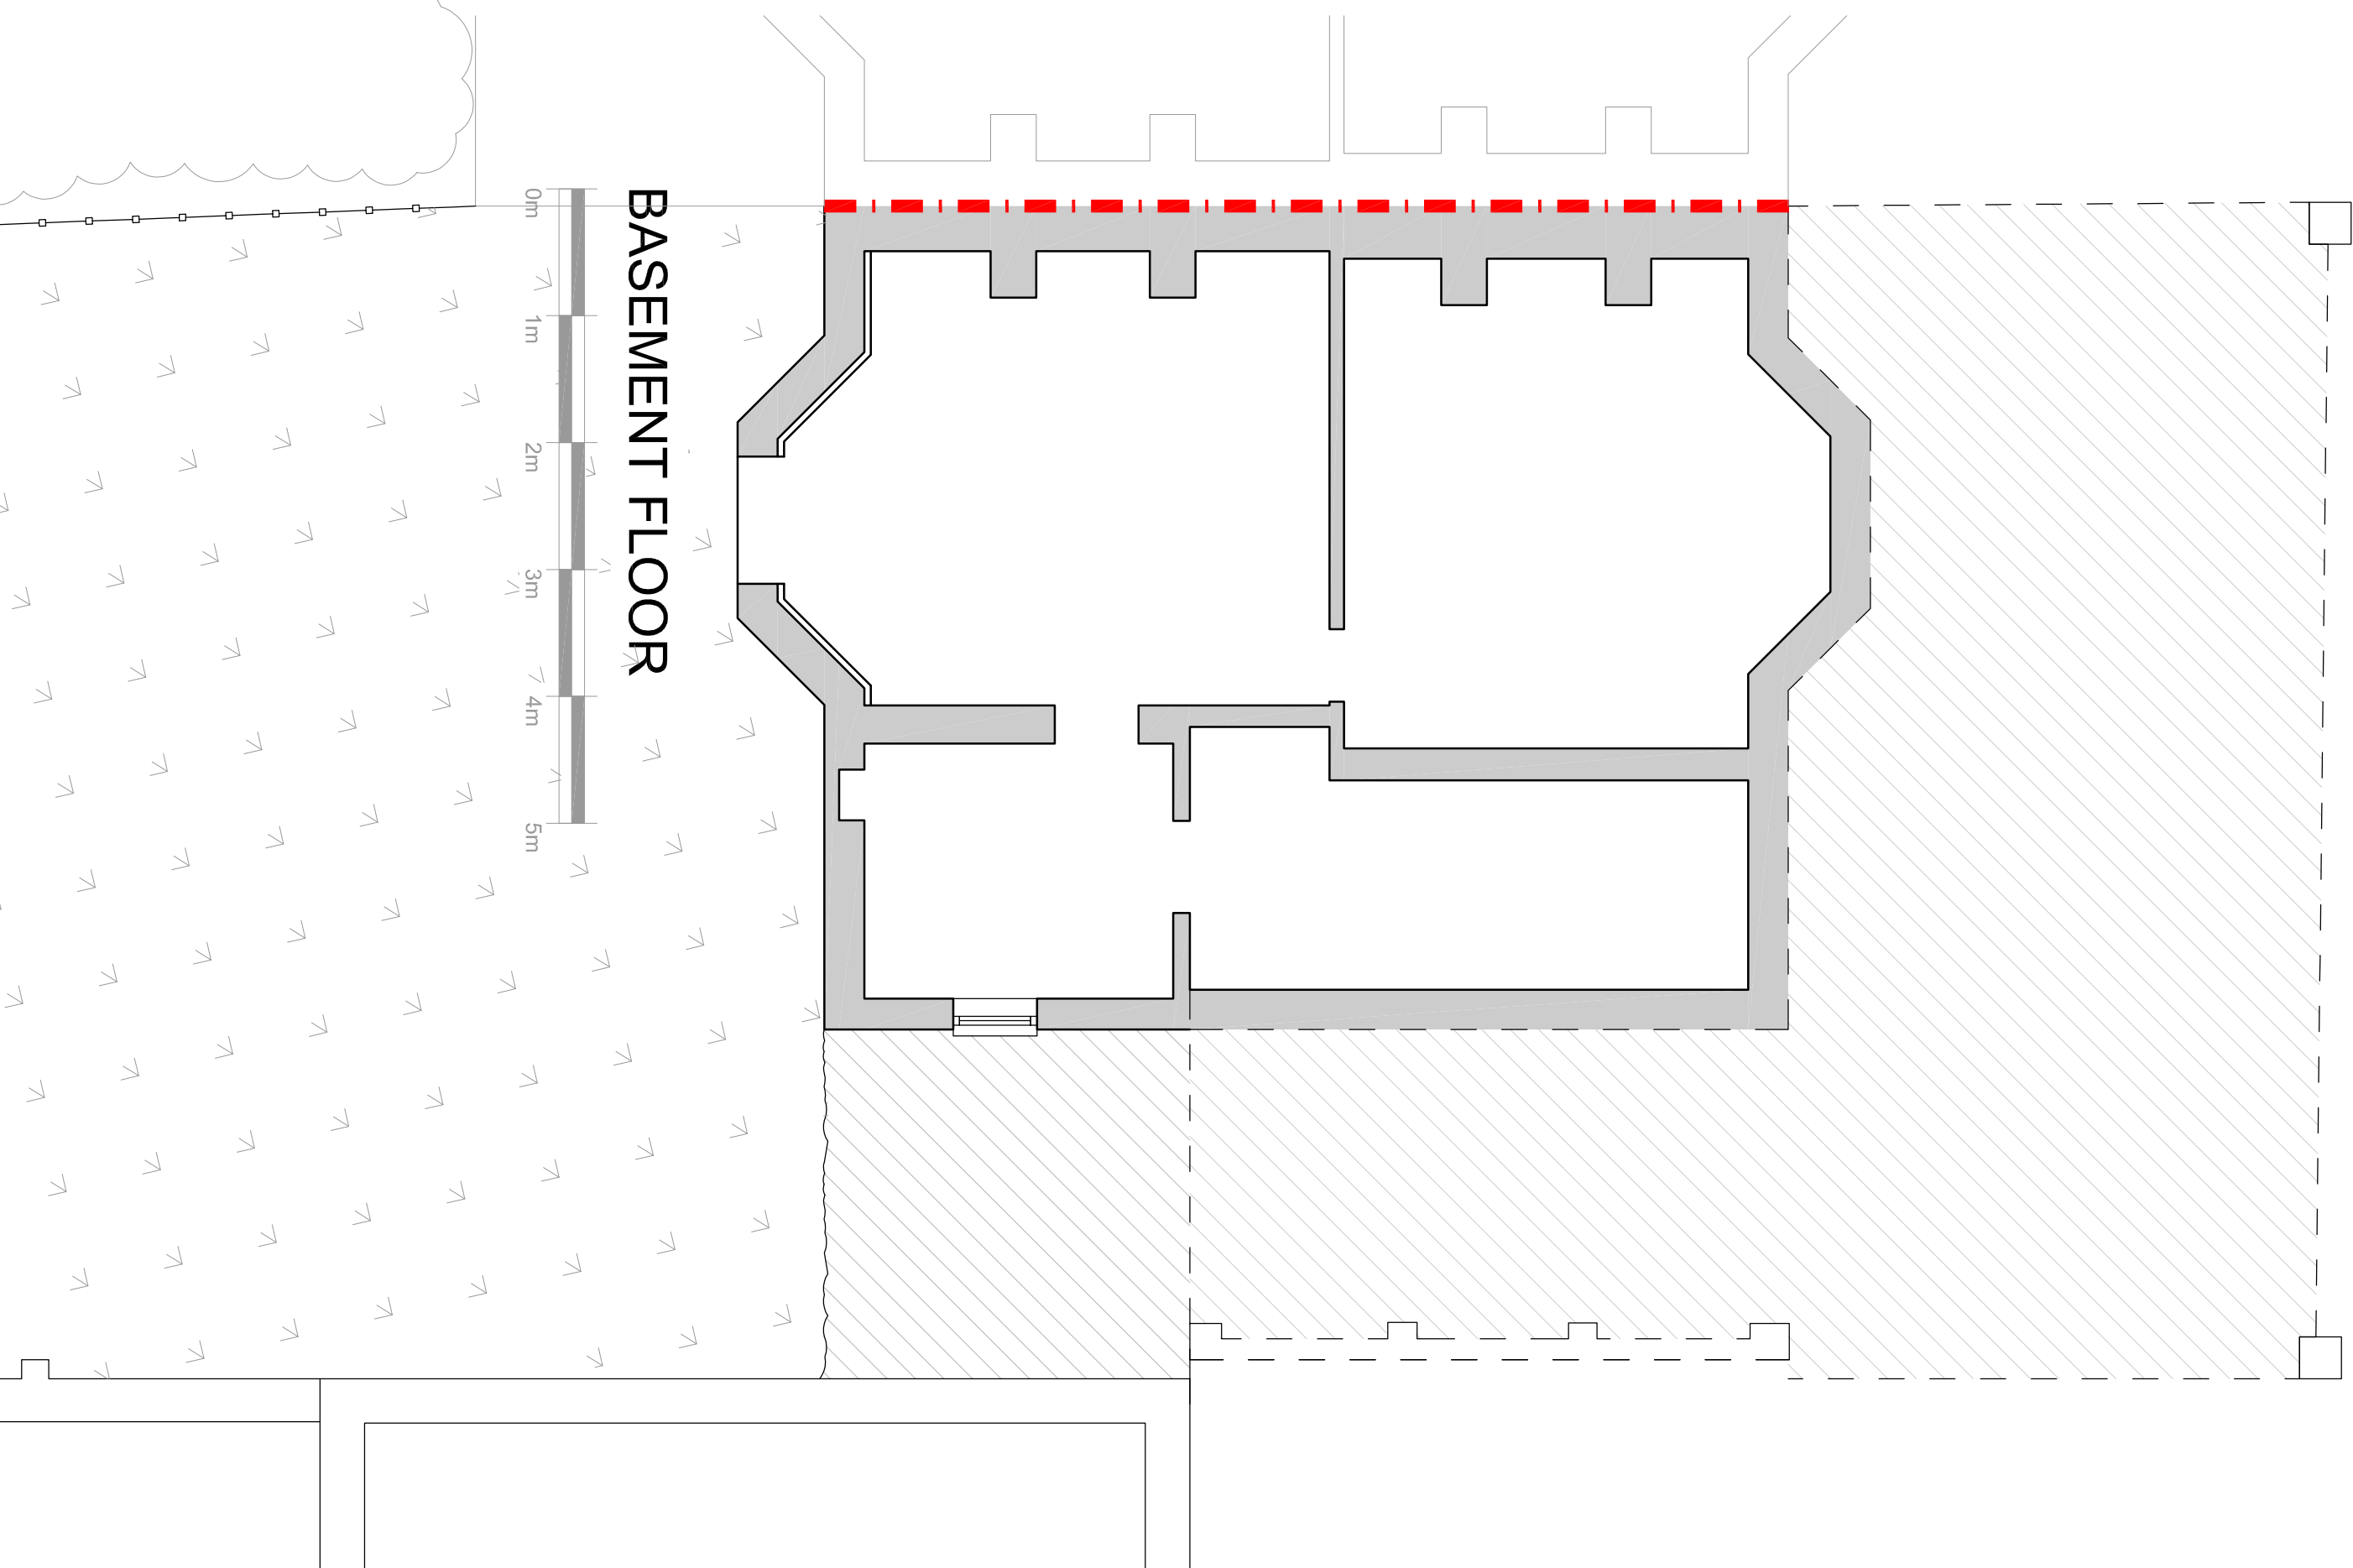


BASEMENT FLOOR

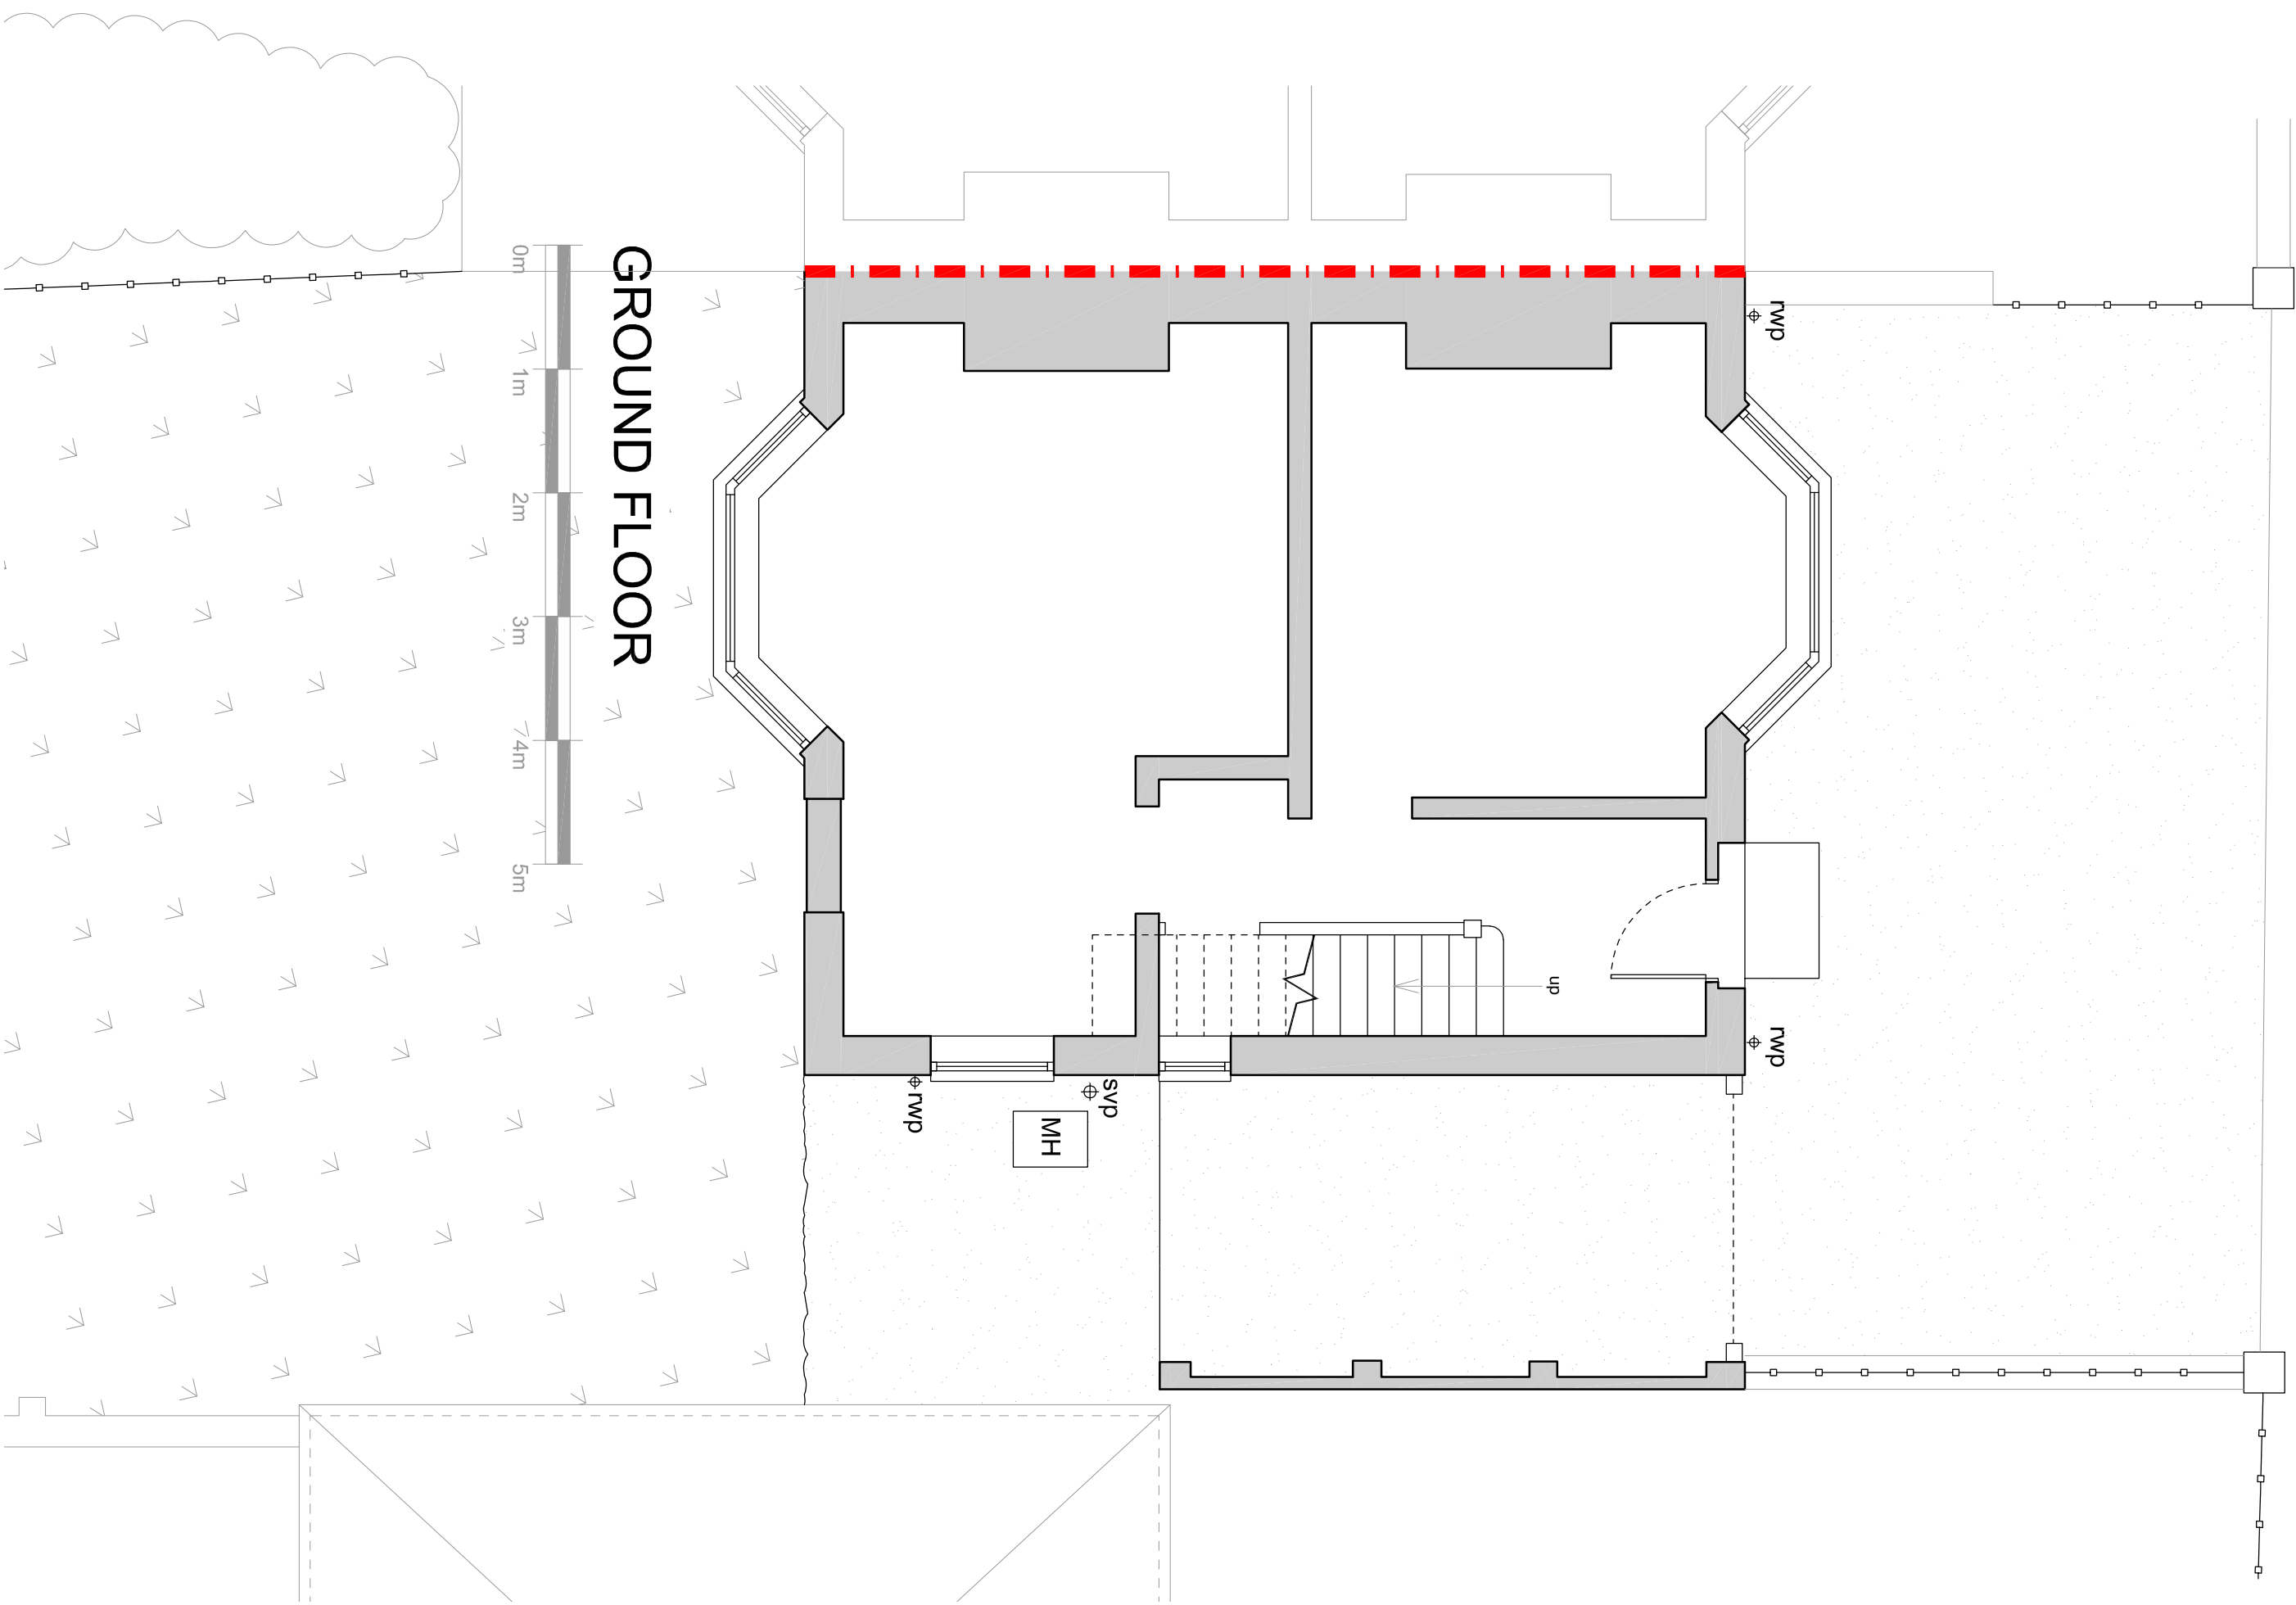


GROUND FLOOR

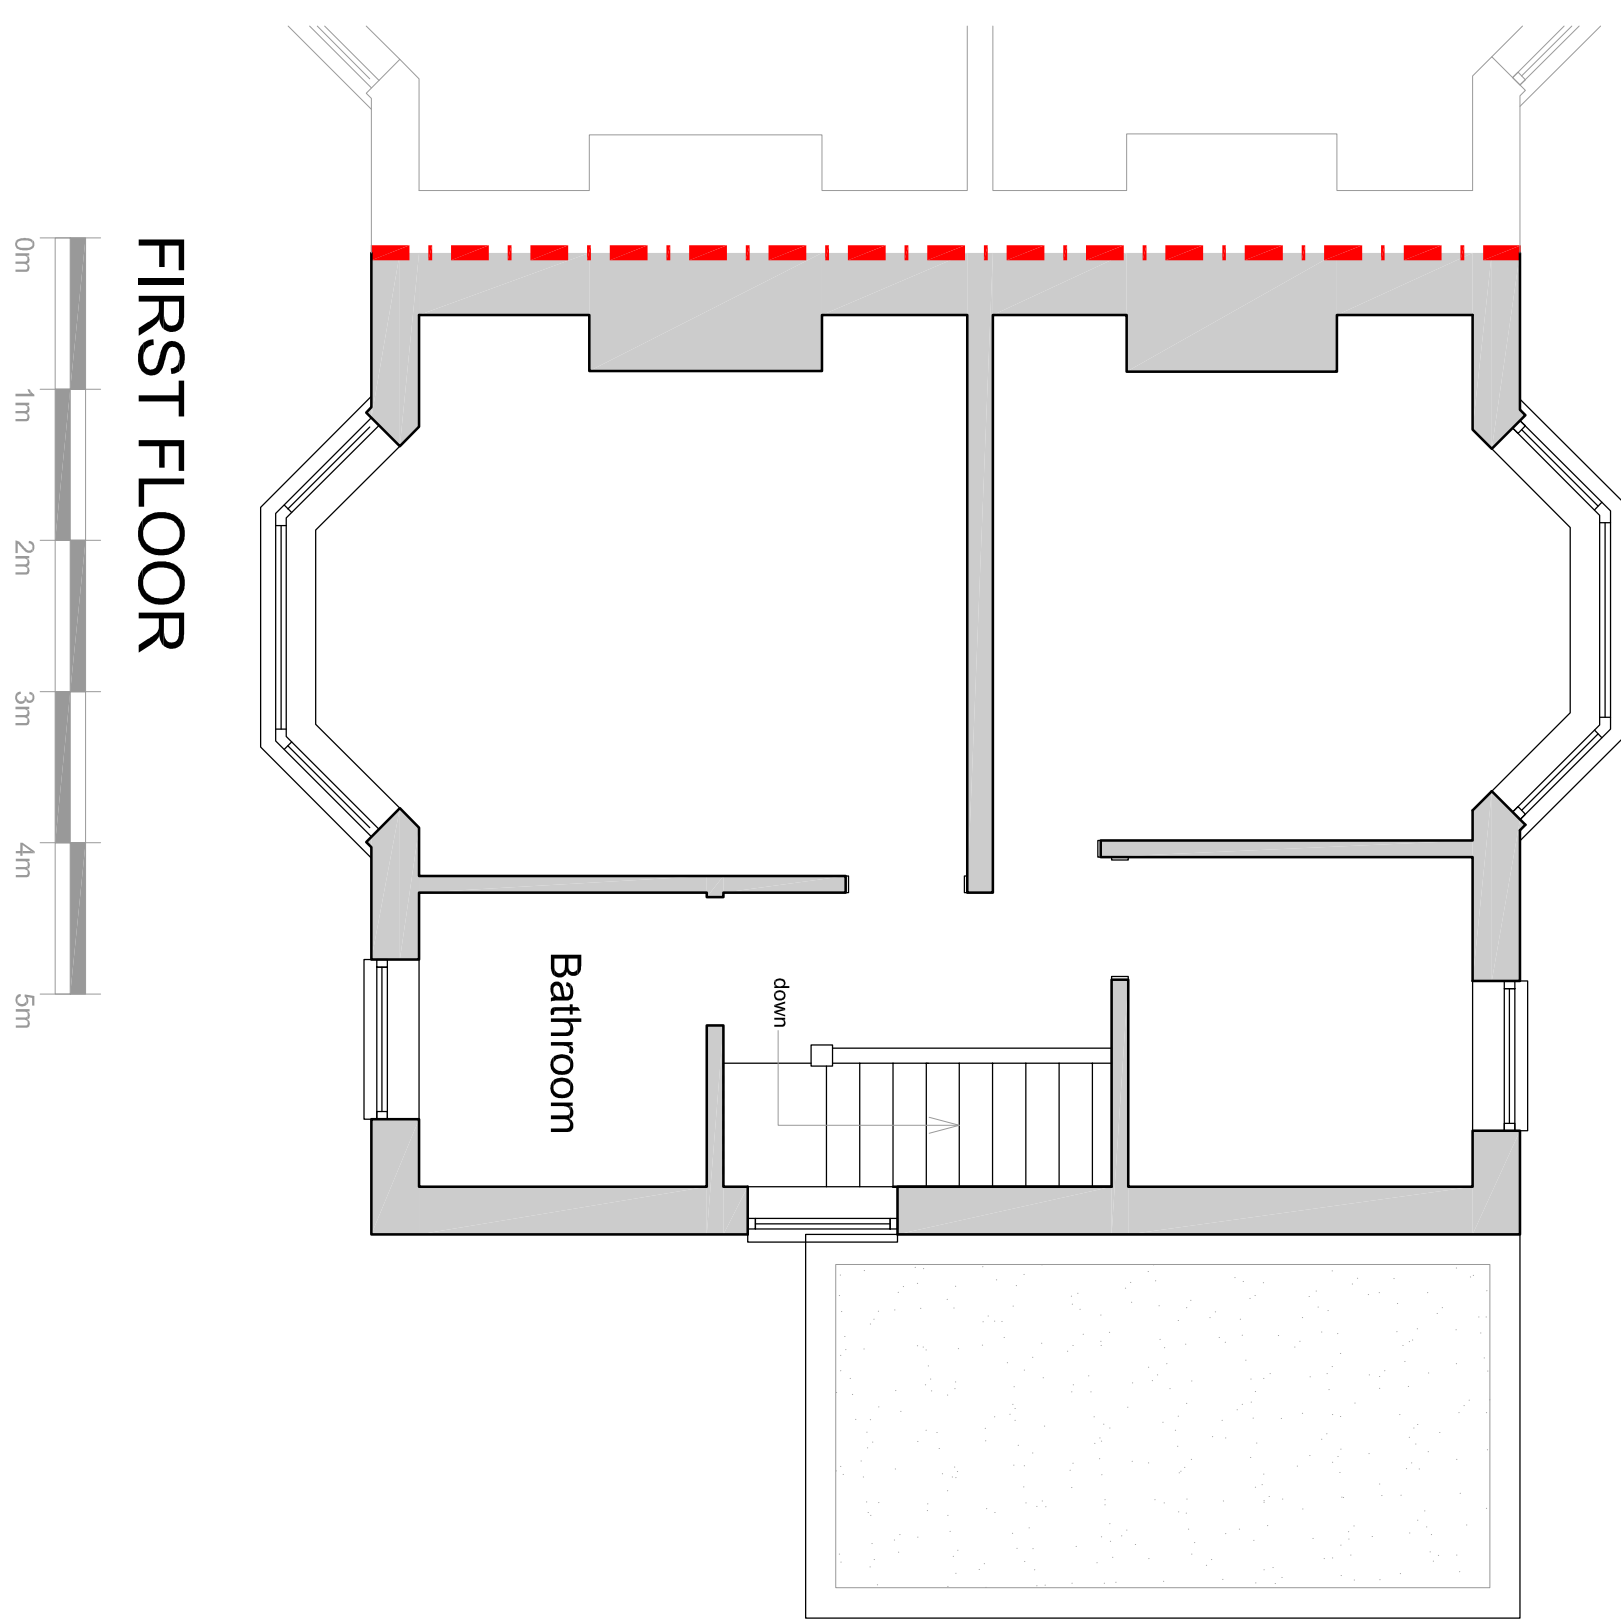


FIRST FLOOR

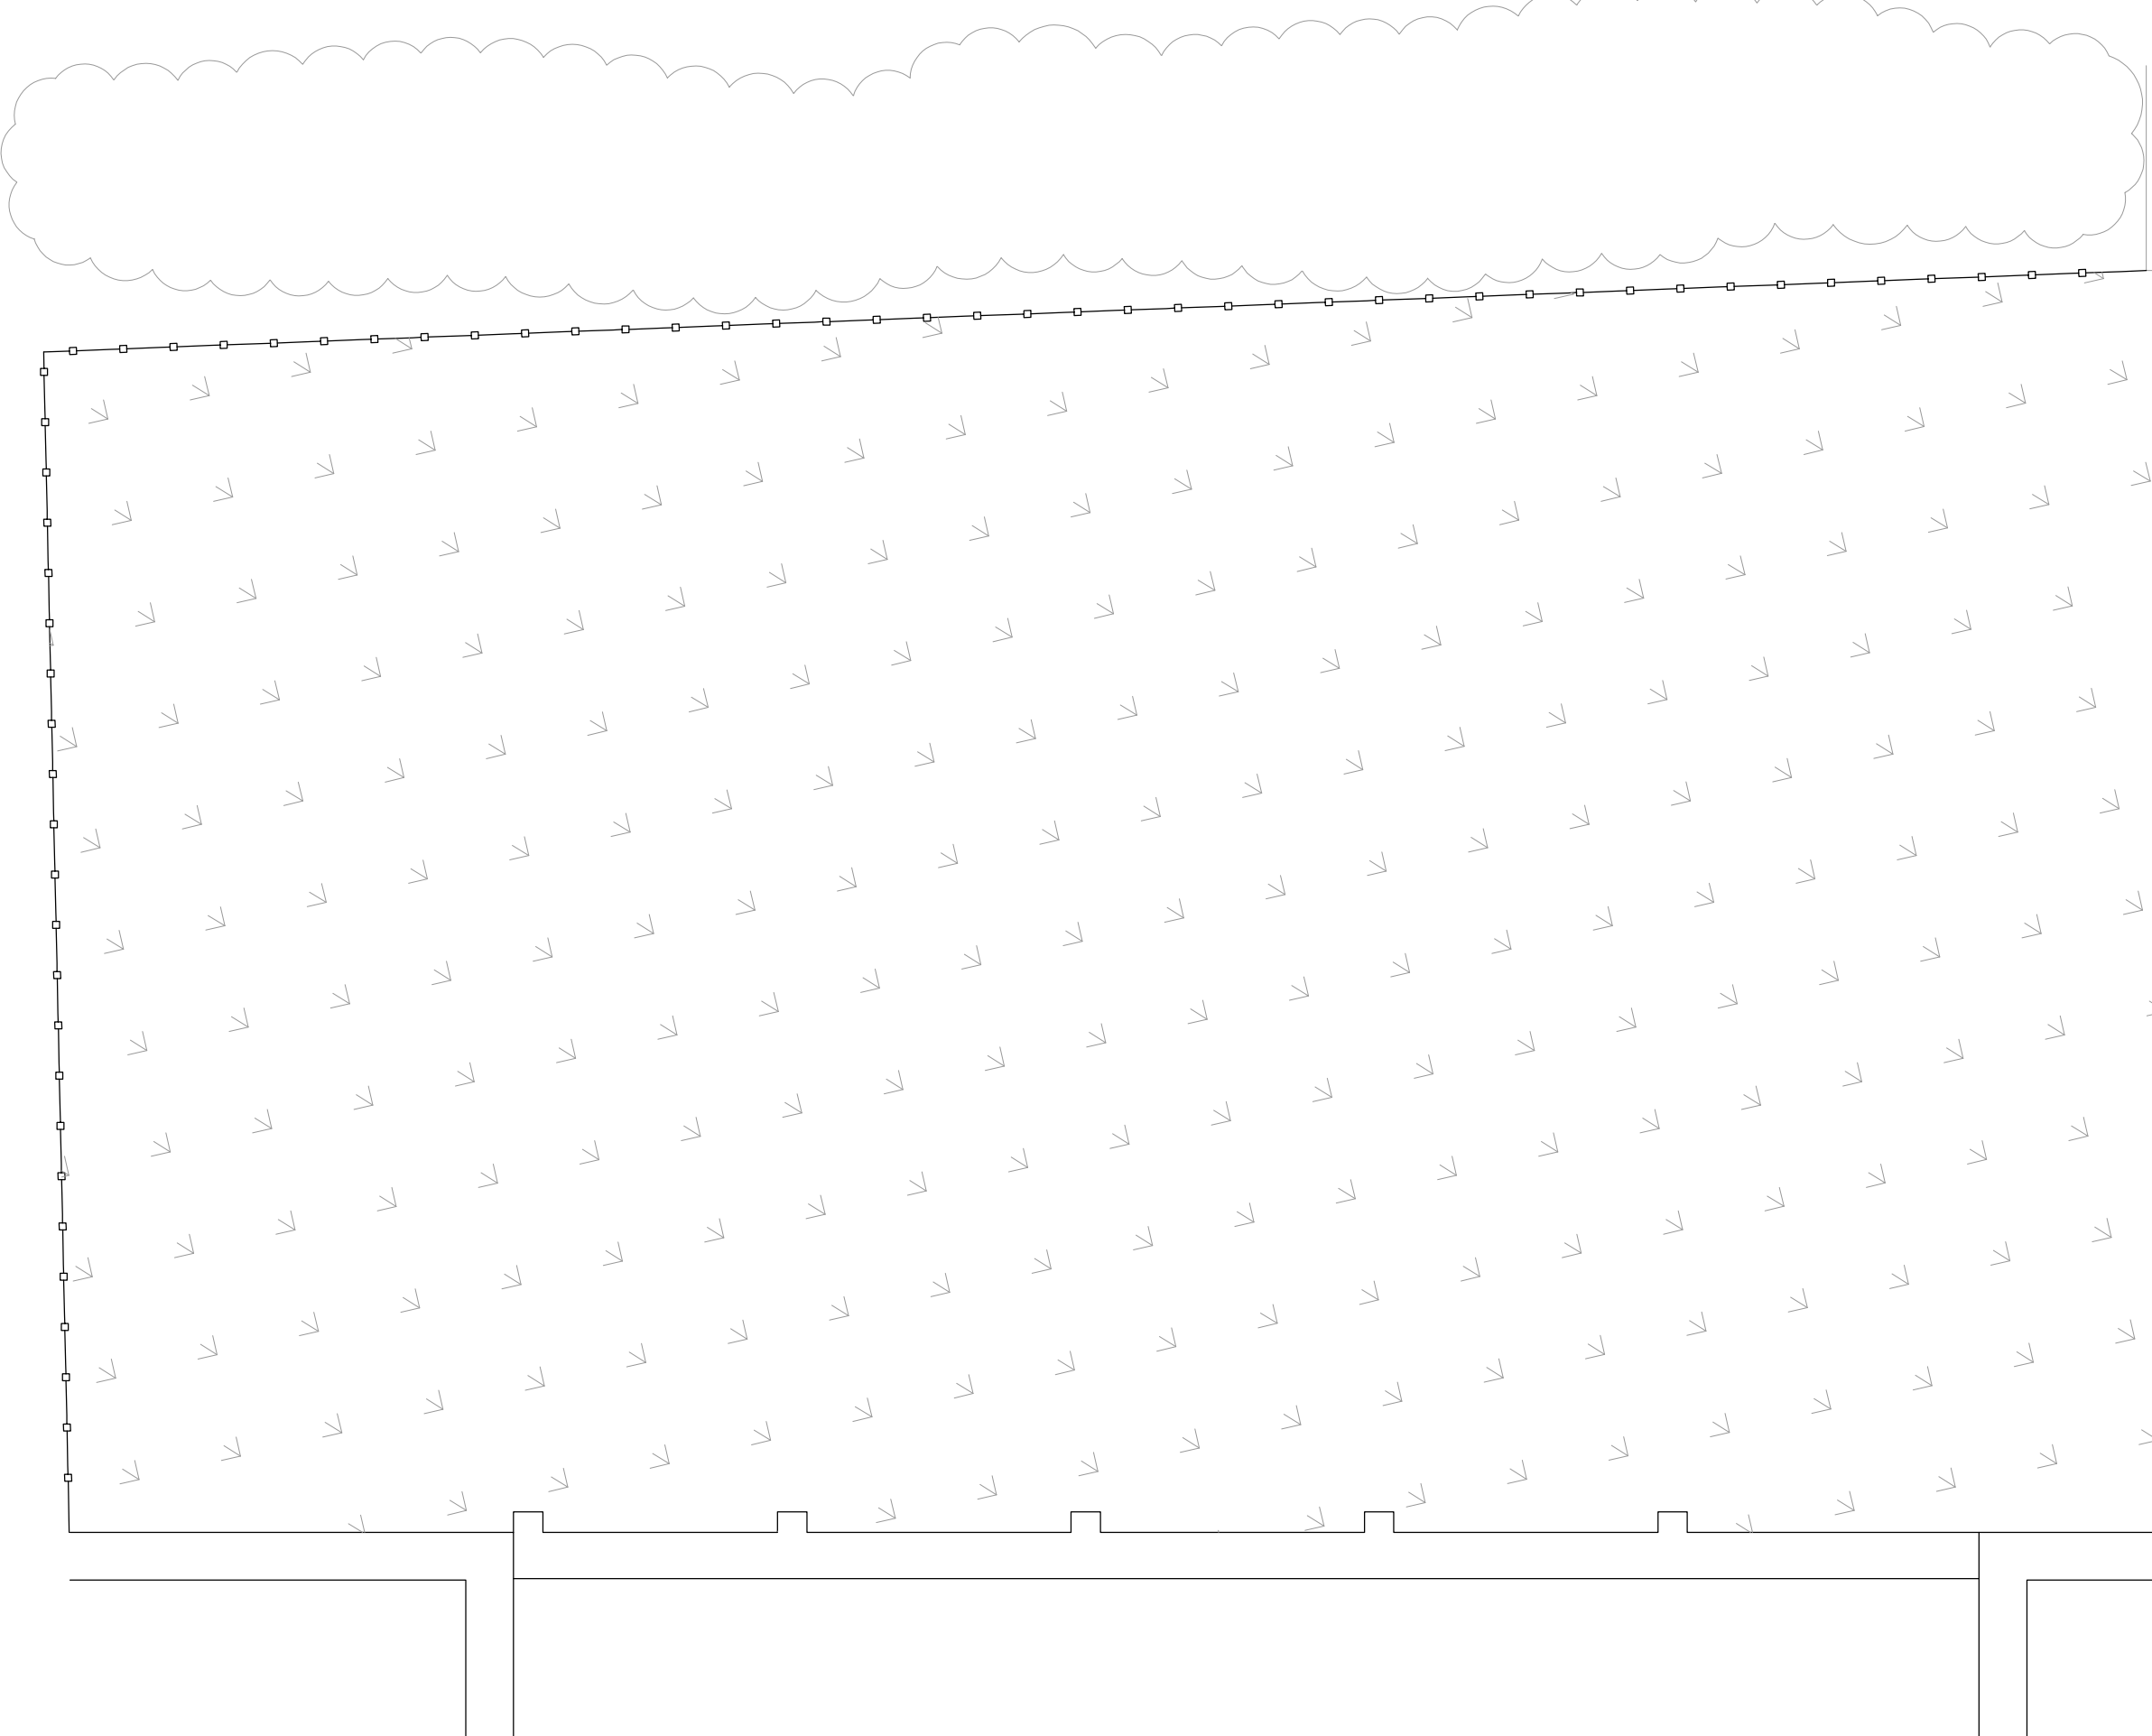


Rear Elevation

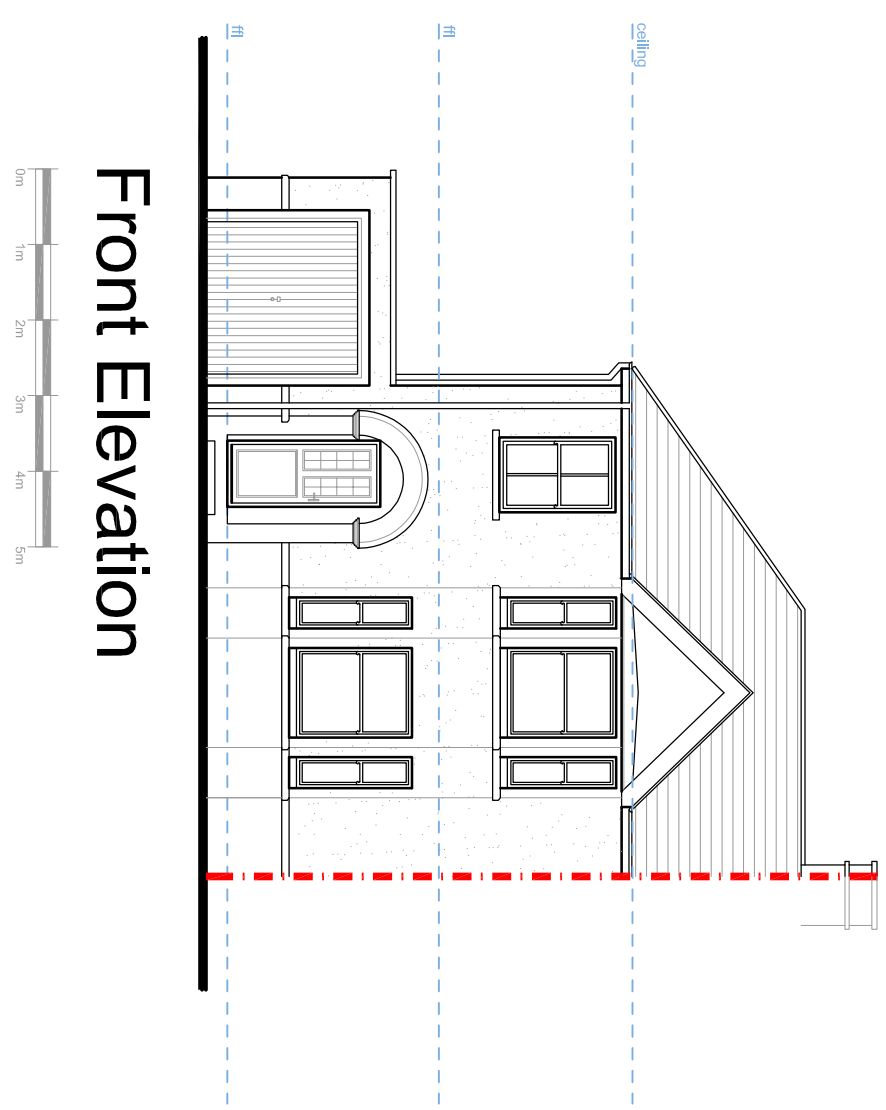

Front Elevation

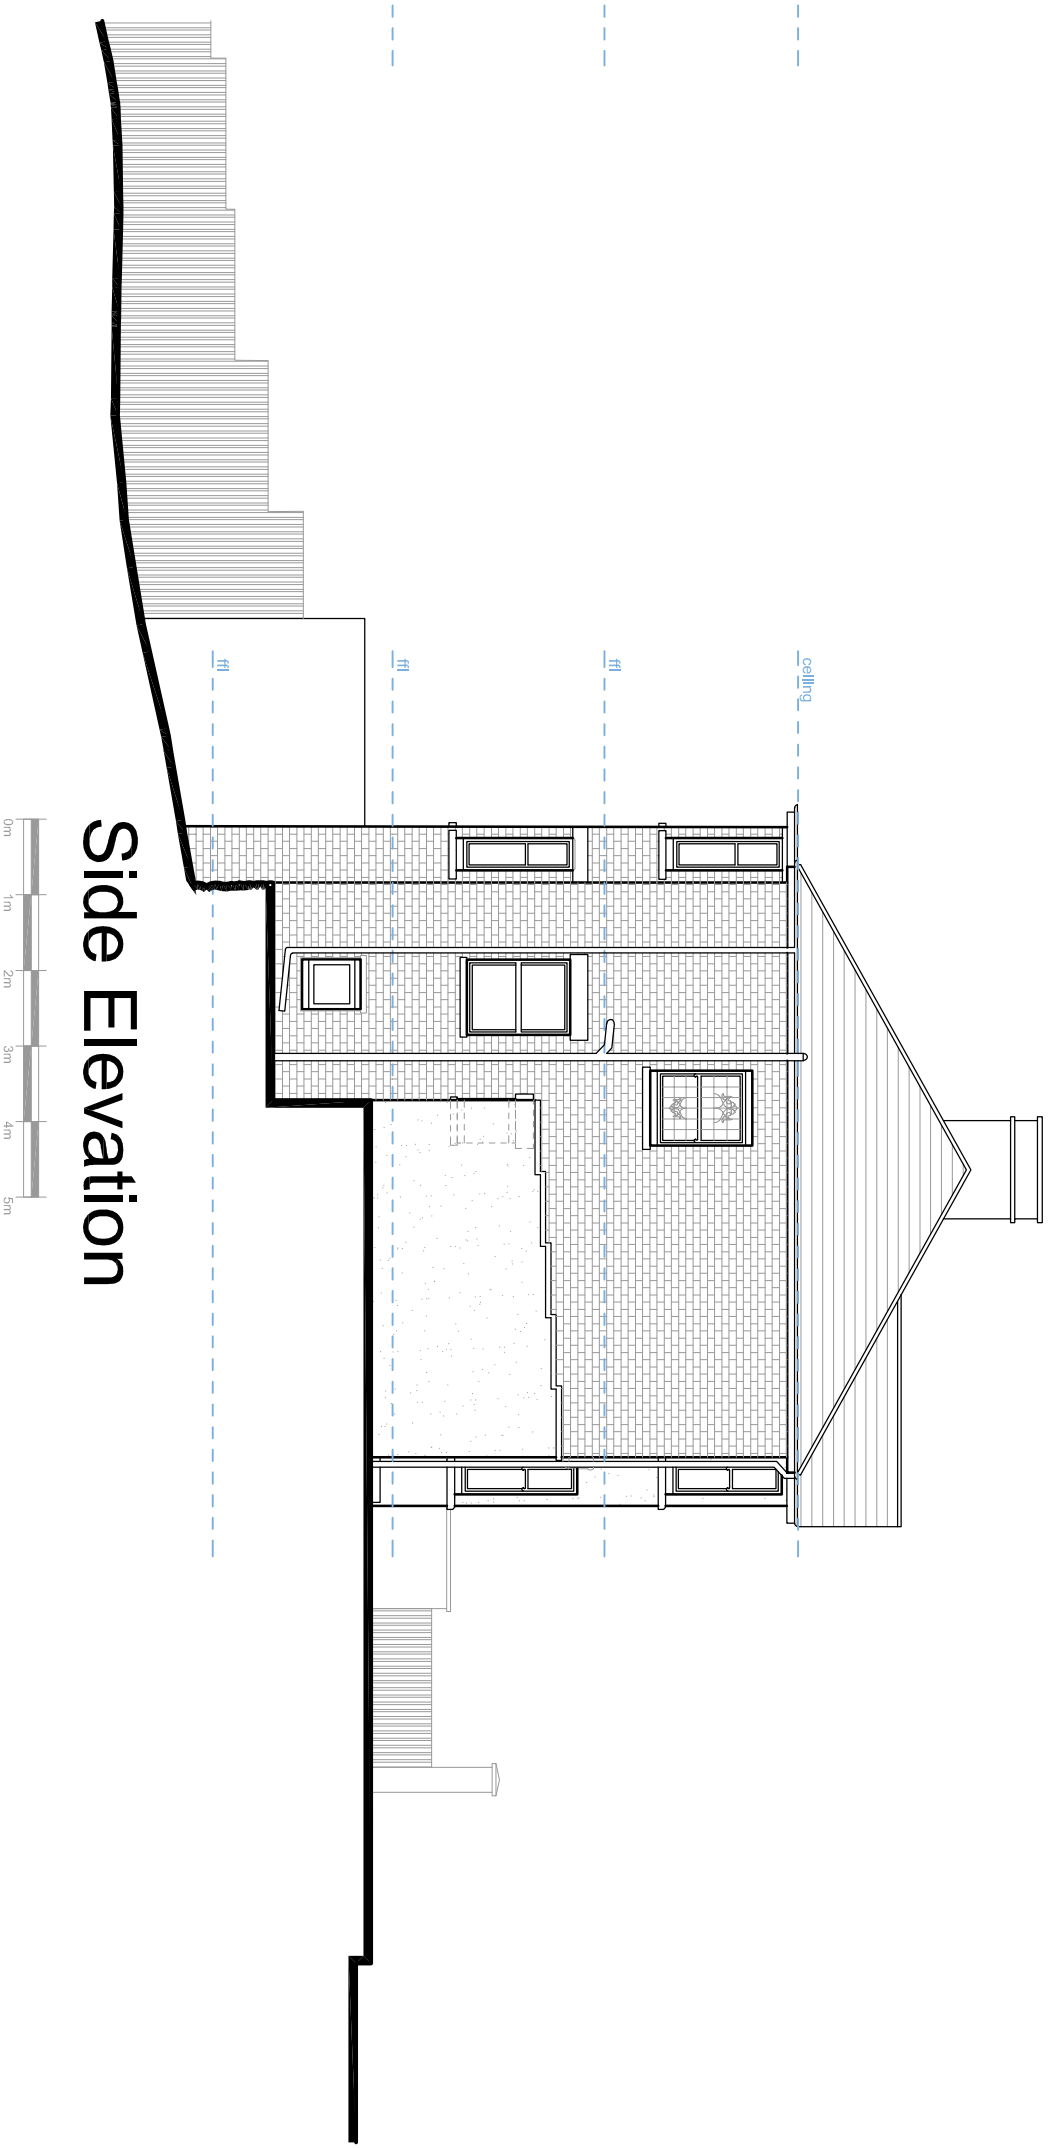

Side Elevation

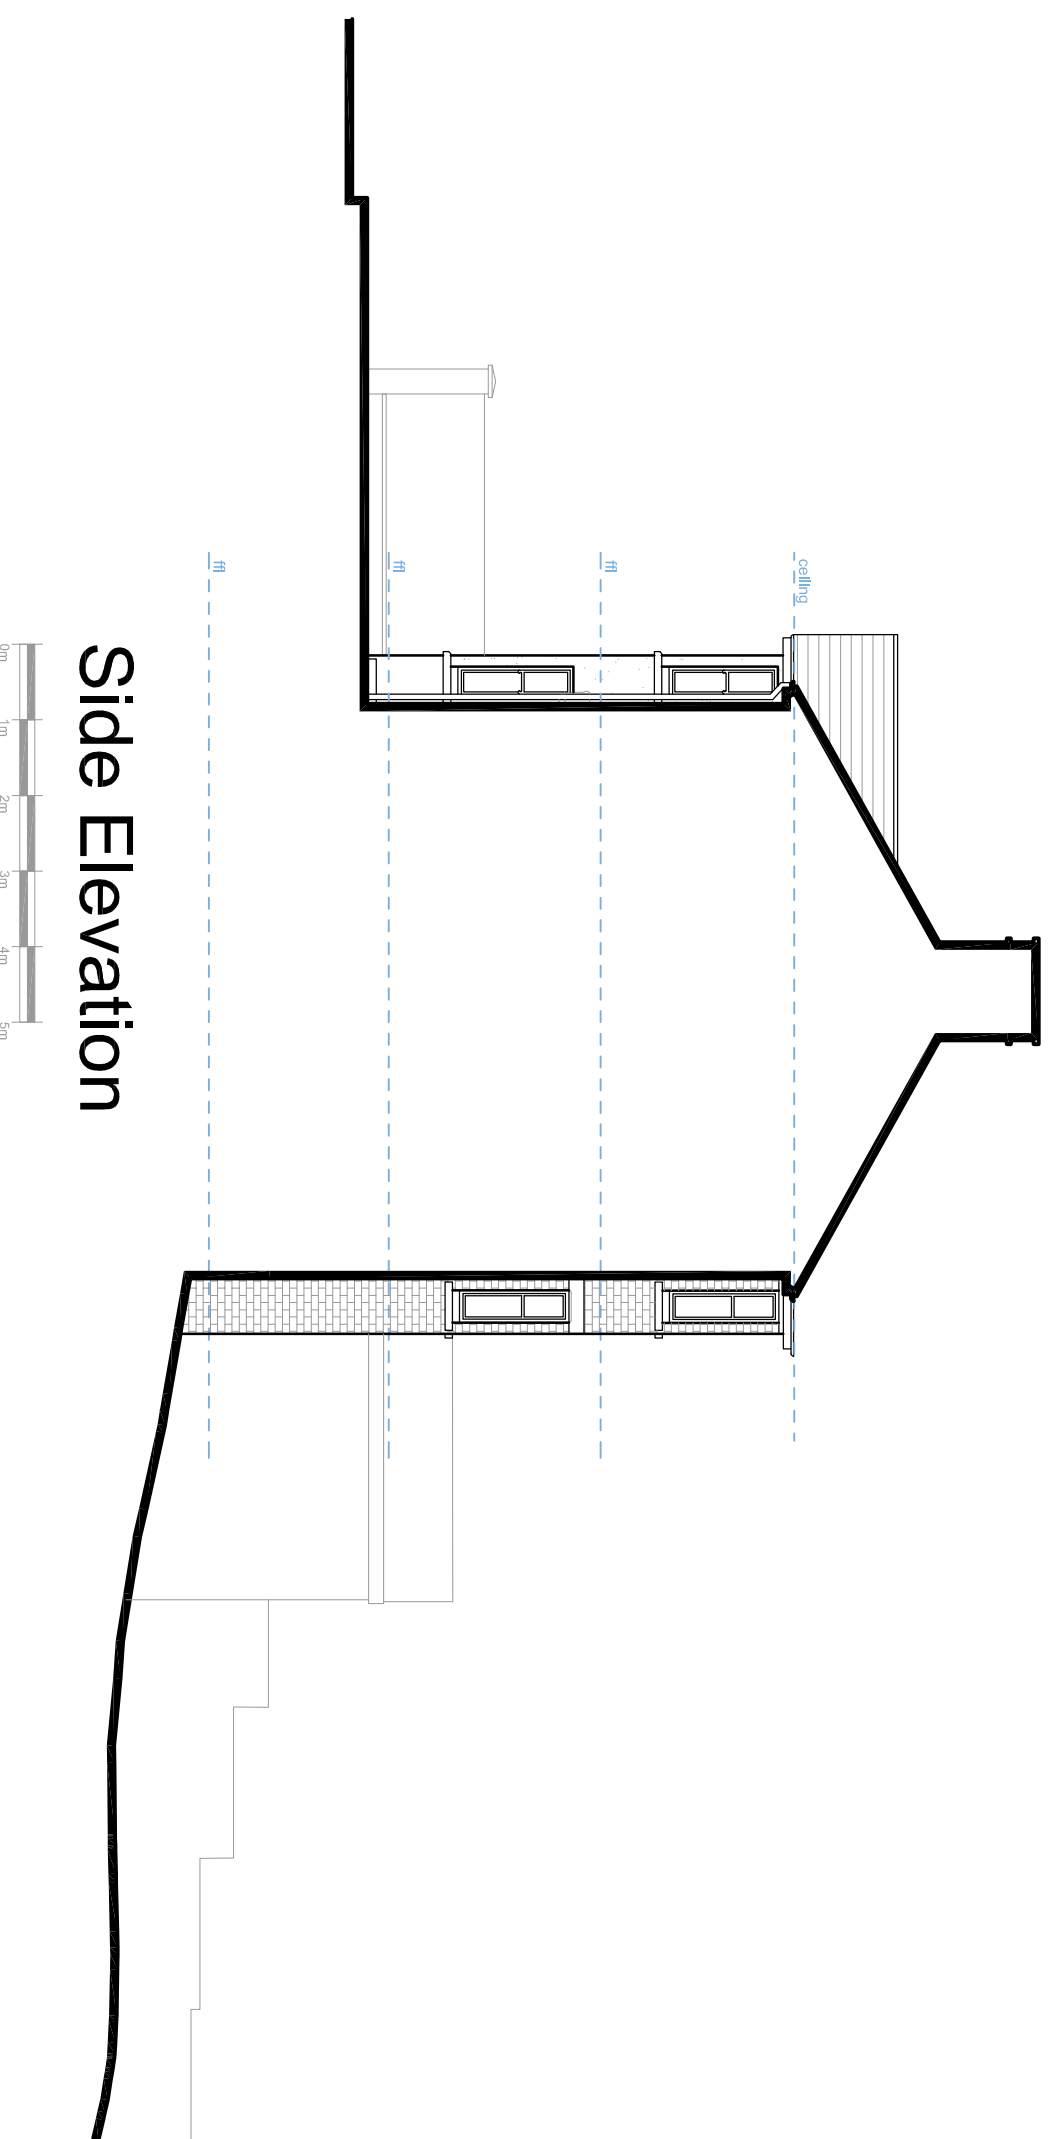

Side Elevation

Drawing No R 8 3 3 – 0 1 A 0

NOTES:
1. THIS DRAWING IS COPYRIGHT
2. DO NOT SCALE FROM THIS DRAWING.
3. CHECK ALL DIMENSIONS ON SITE.
4. WORKS SHOWN ARE TO BE REFERRED TO THE ARCHITECT.

NOTES:
1. THIS DRAWING IS COPYRIGHT
2. DO NOT SCALE FROM THIS DRAWING.
3. CHECK ALL DIMENSIONS ON SITE.
4. WORKS SHOWN ARE TO BE REFERRED TO THE ARCHITECT.

REVISIONS		
1		
2		
3		



THE STABLES, THE ESTATES OFFICE 25/26
GOLD TOPS, NEWPORT, NP20 4PG
PHONE 01903 74444
EMAIL: sales@ra-architects.co.uk
Richard Andrews Architects Ltd
Registered in England & Wales No: 272771
Company No: 04580500
VAT No: 254 581 512
www.ra-architects.co.uk

Job
34 Tennyson Road
Newport
NP19 8HN

Drawing Existing Plans and Elevations

Number R 8 3 3 – 0 1 A 0
Scale Total Drawn Checked
1:50 & 1:100 10/23 LW LS