


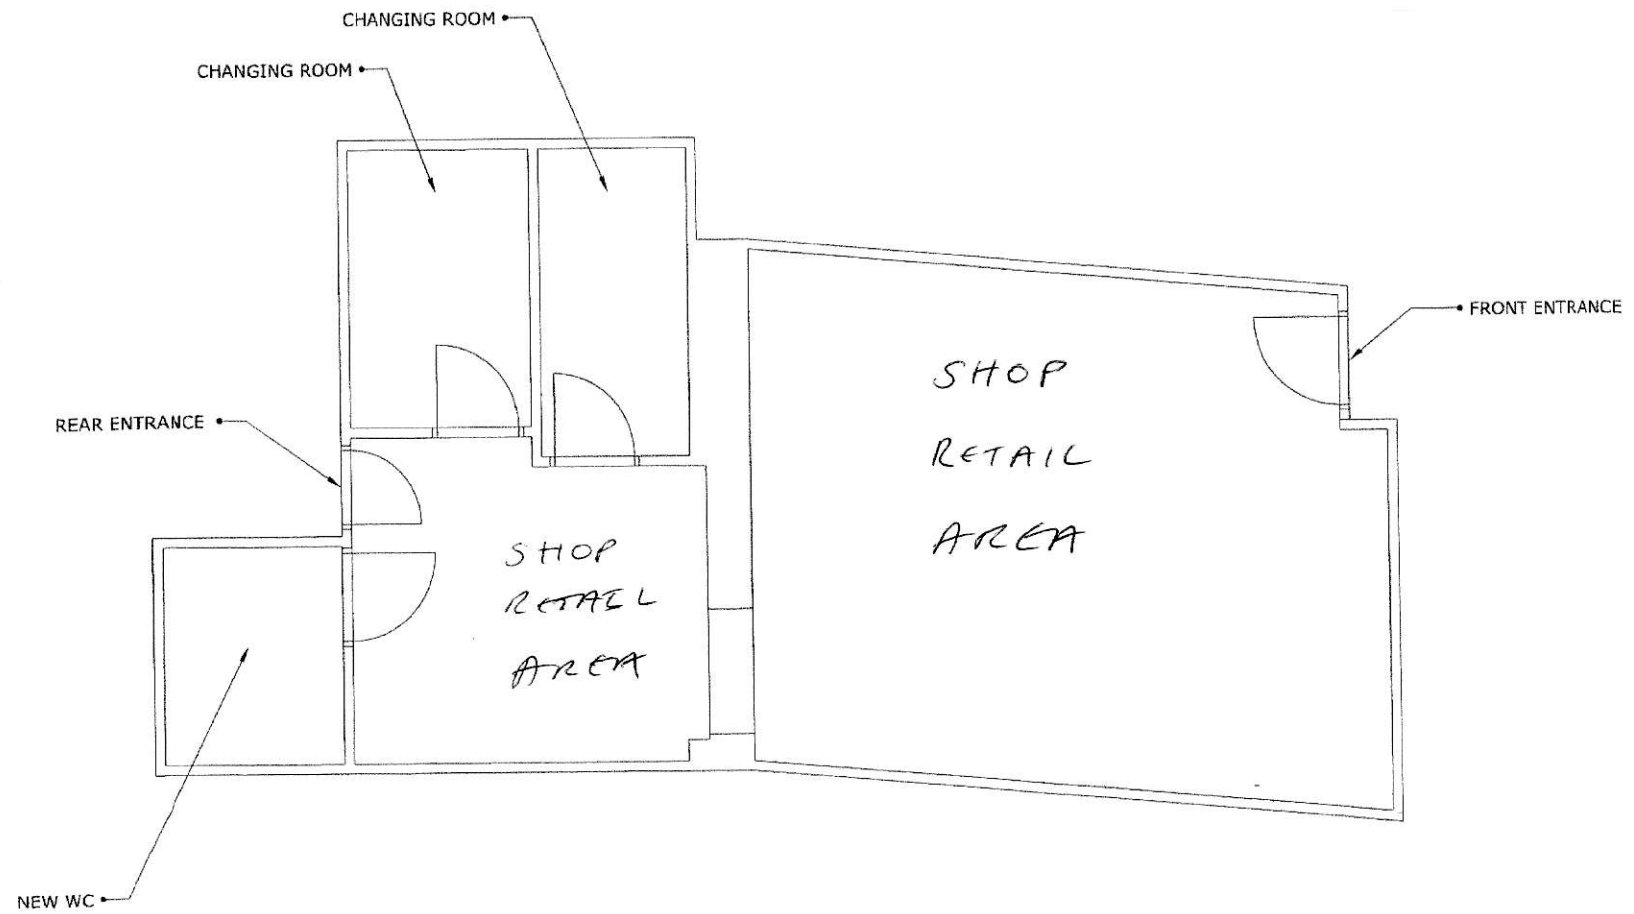

PROPOSED FLOOR PLANS

SCALE 1:50

6 CLYTHA PARK ROAD
NP20 4NZ