




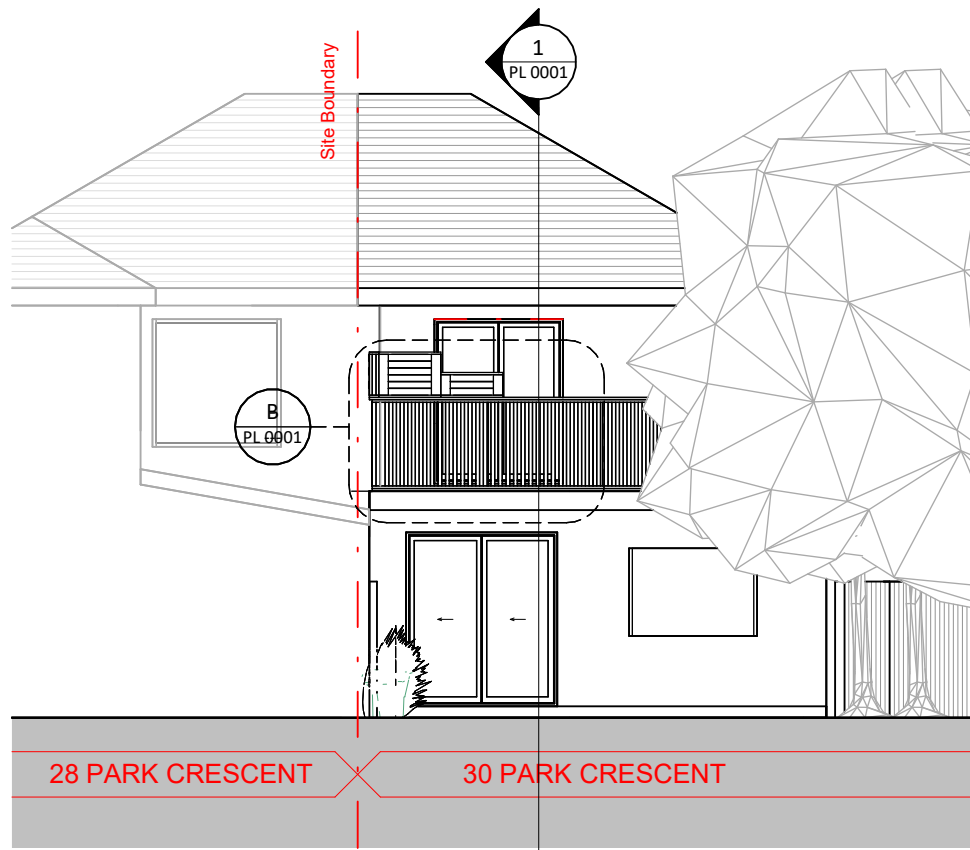


Proposed Rear Elevation
1 : 100

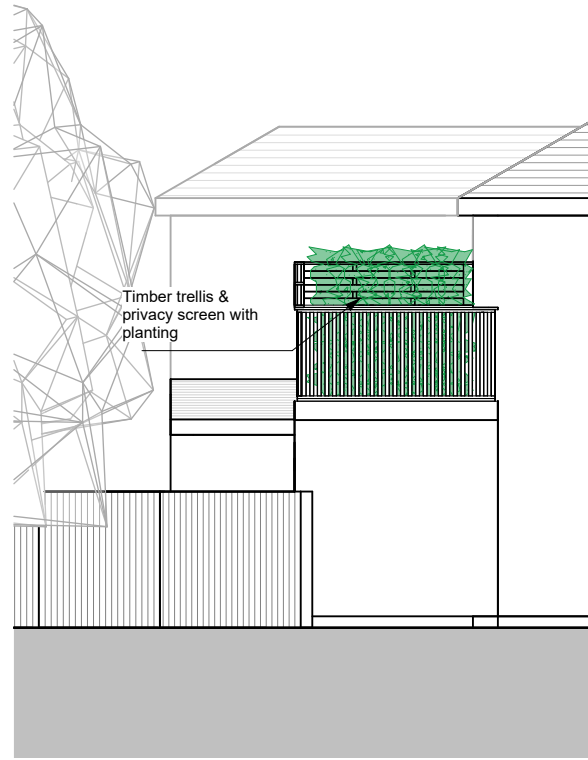


Side Elevation
1 : 100

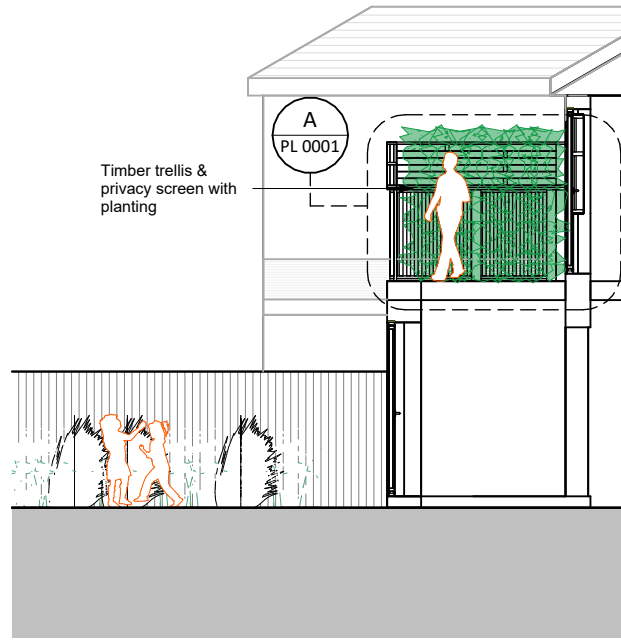


Section 1
1 : 100

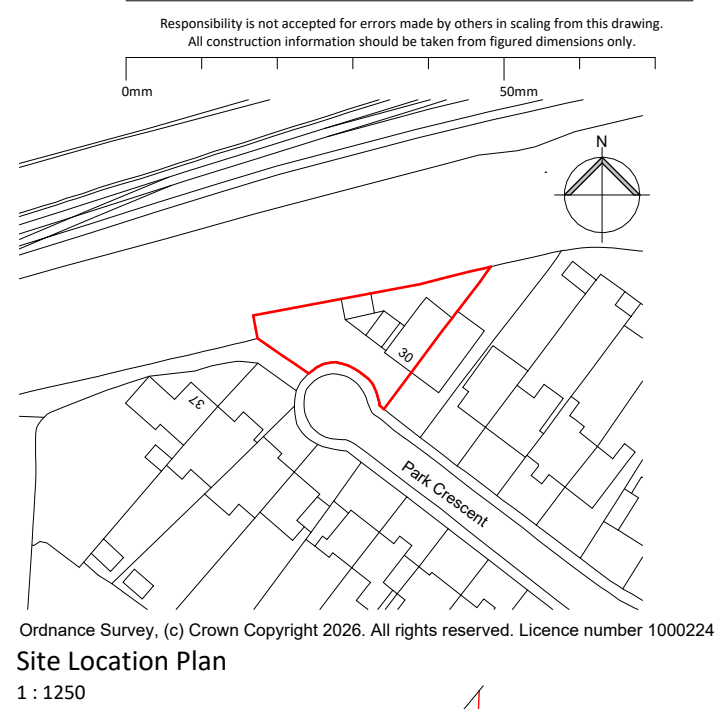


Site Location Plan
1 : 1250

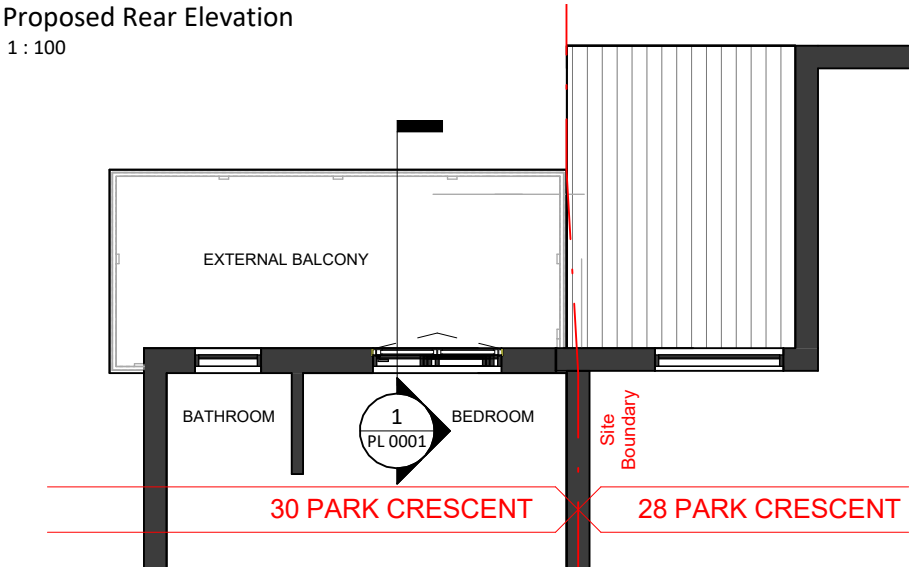


Proposed First Floor Plan (REAR PART OF ONLY)
1 : 100

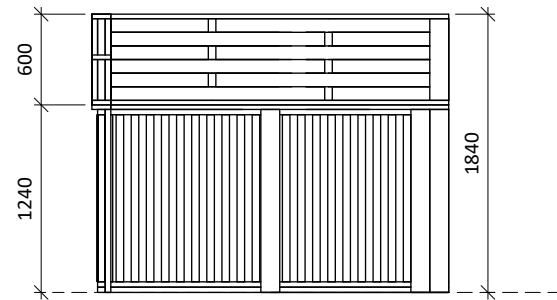

Privacy Screening Detail A
1 : 50

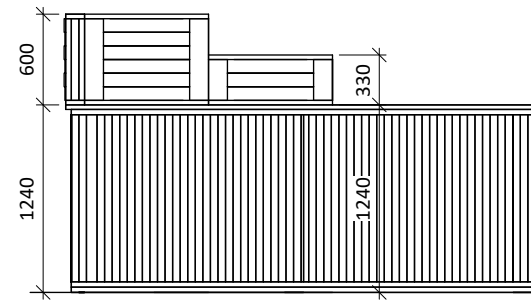

Privacy Screening Detail B
1 : 50

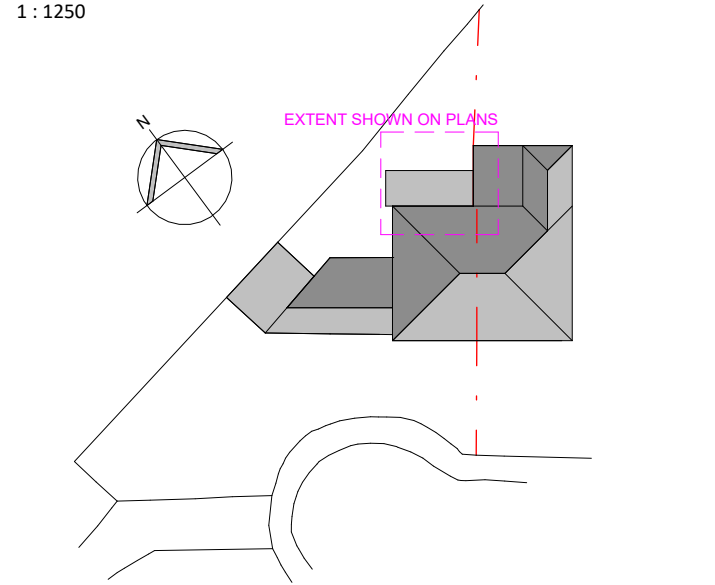

Proposed Block Plan
1 : 500

1	30/04/2026	Updated for planning	AJ
REV.	DATE	DESCRIPTION	BY

CLIENT
Ms J Hanley

DRAWN
AJ/ GA

CHECKED
AJ


SSA Sustainable
Studio
Architects

PROJECT
Rear Balcony
30 Park Crescent, Newport, NP20 3AQ

DRAWING TITLE
Proposed Drawings

DRAWING STATUS PL : PLANNING	SCALE As indicated @ A3
DRAWING NUMBER PL 0001	REVISION 1

Proposed Ground Floor Plan (REAR PART OF ONLY)
1 : 100

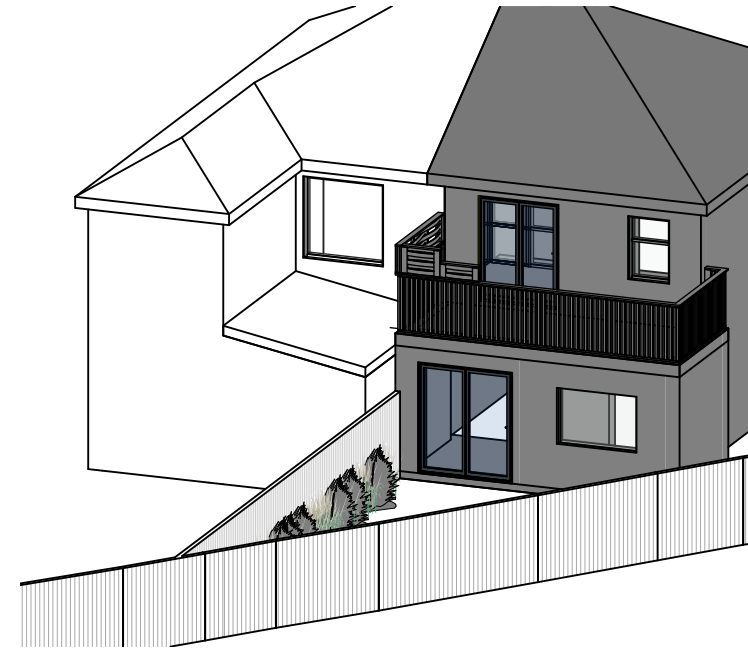

Proposed 3D View of Rear