






SITE LOCATION PLAN
Scale 1:1250

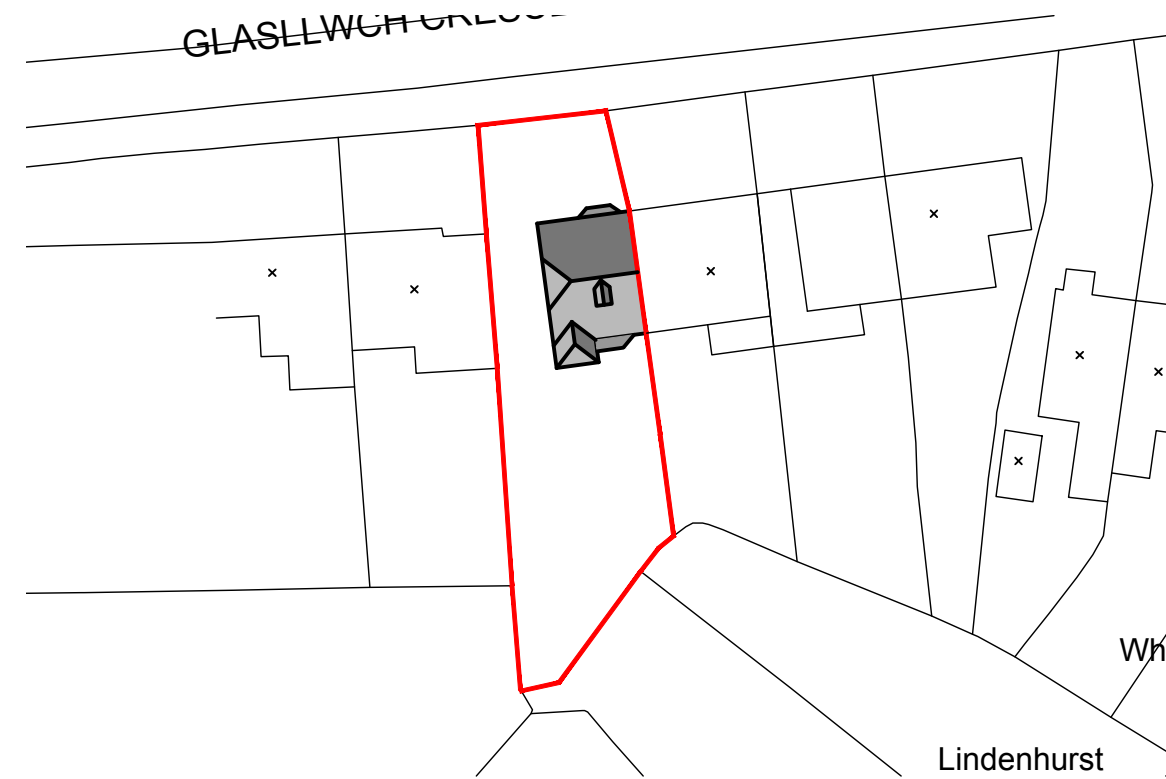

EXISTING BLOCK PLAN
Scale 1:500

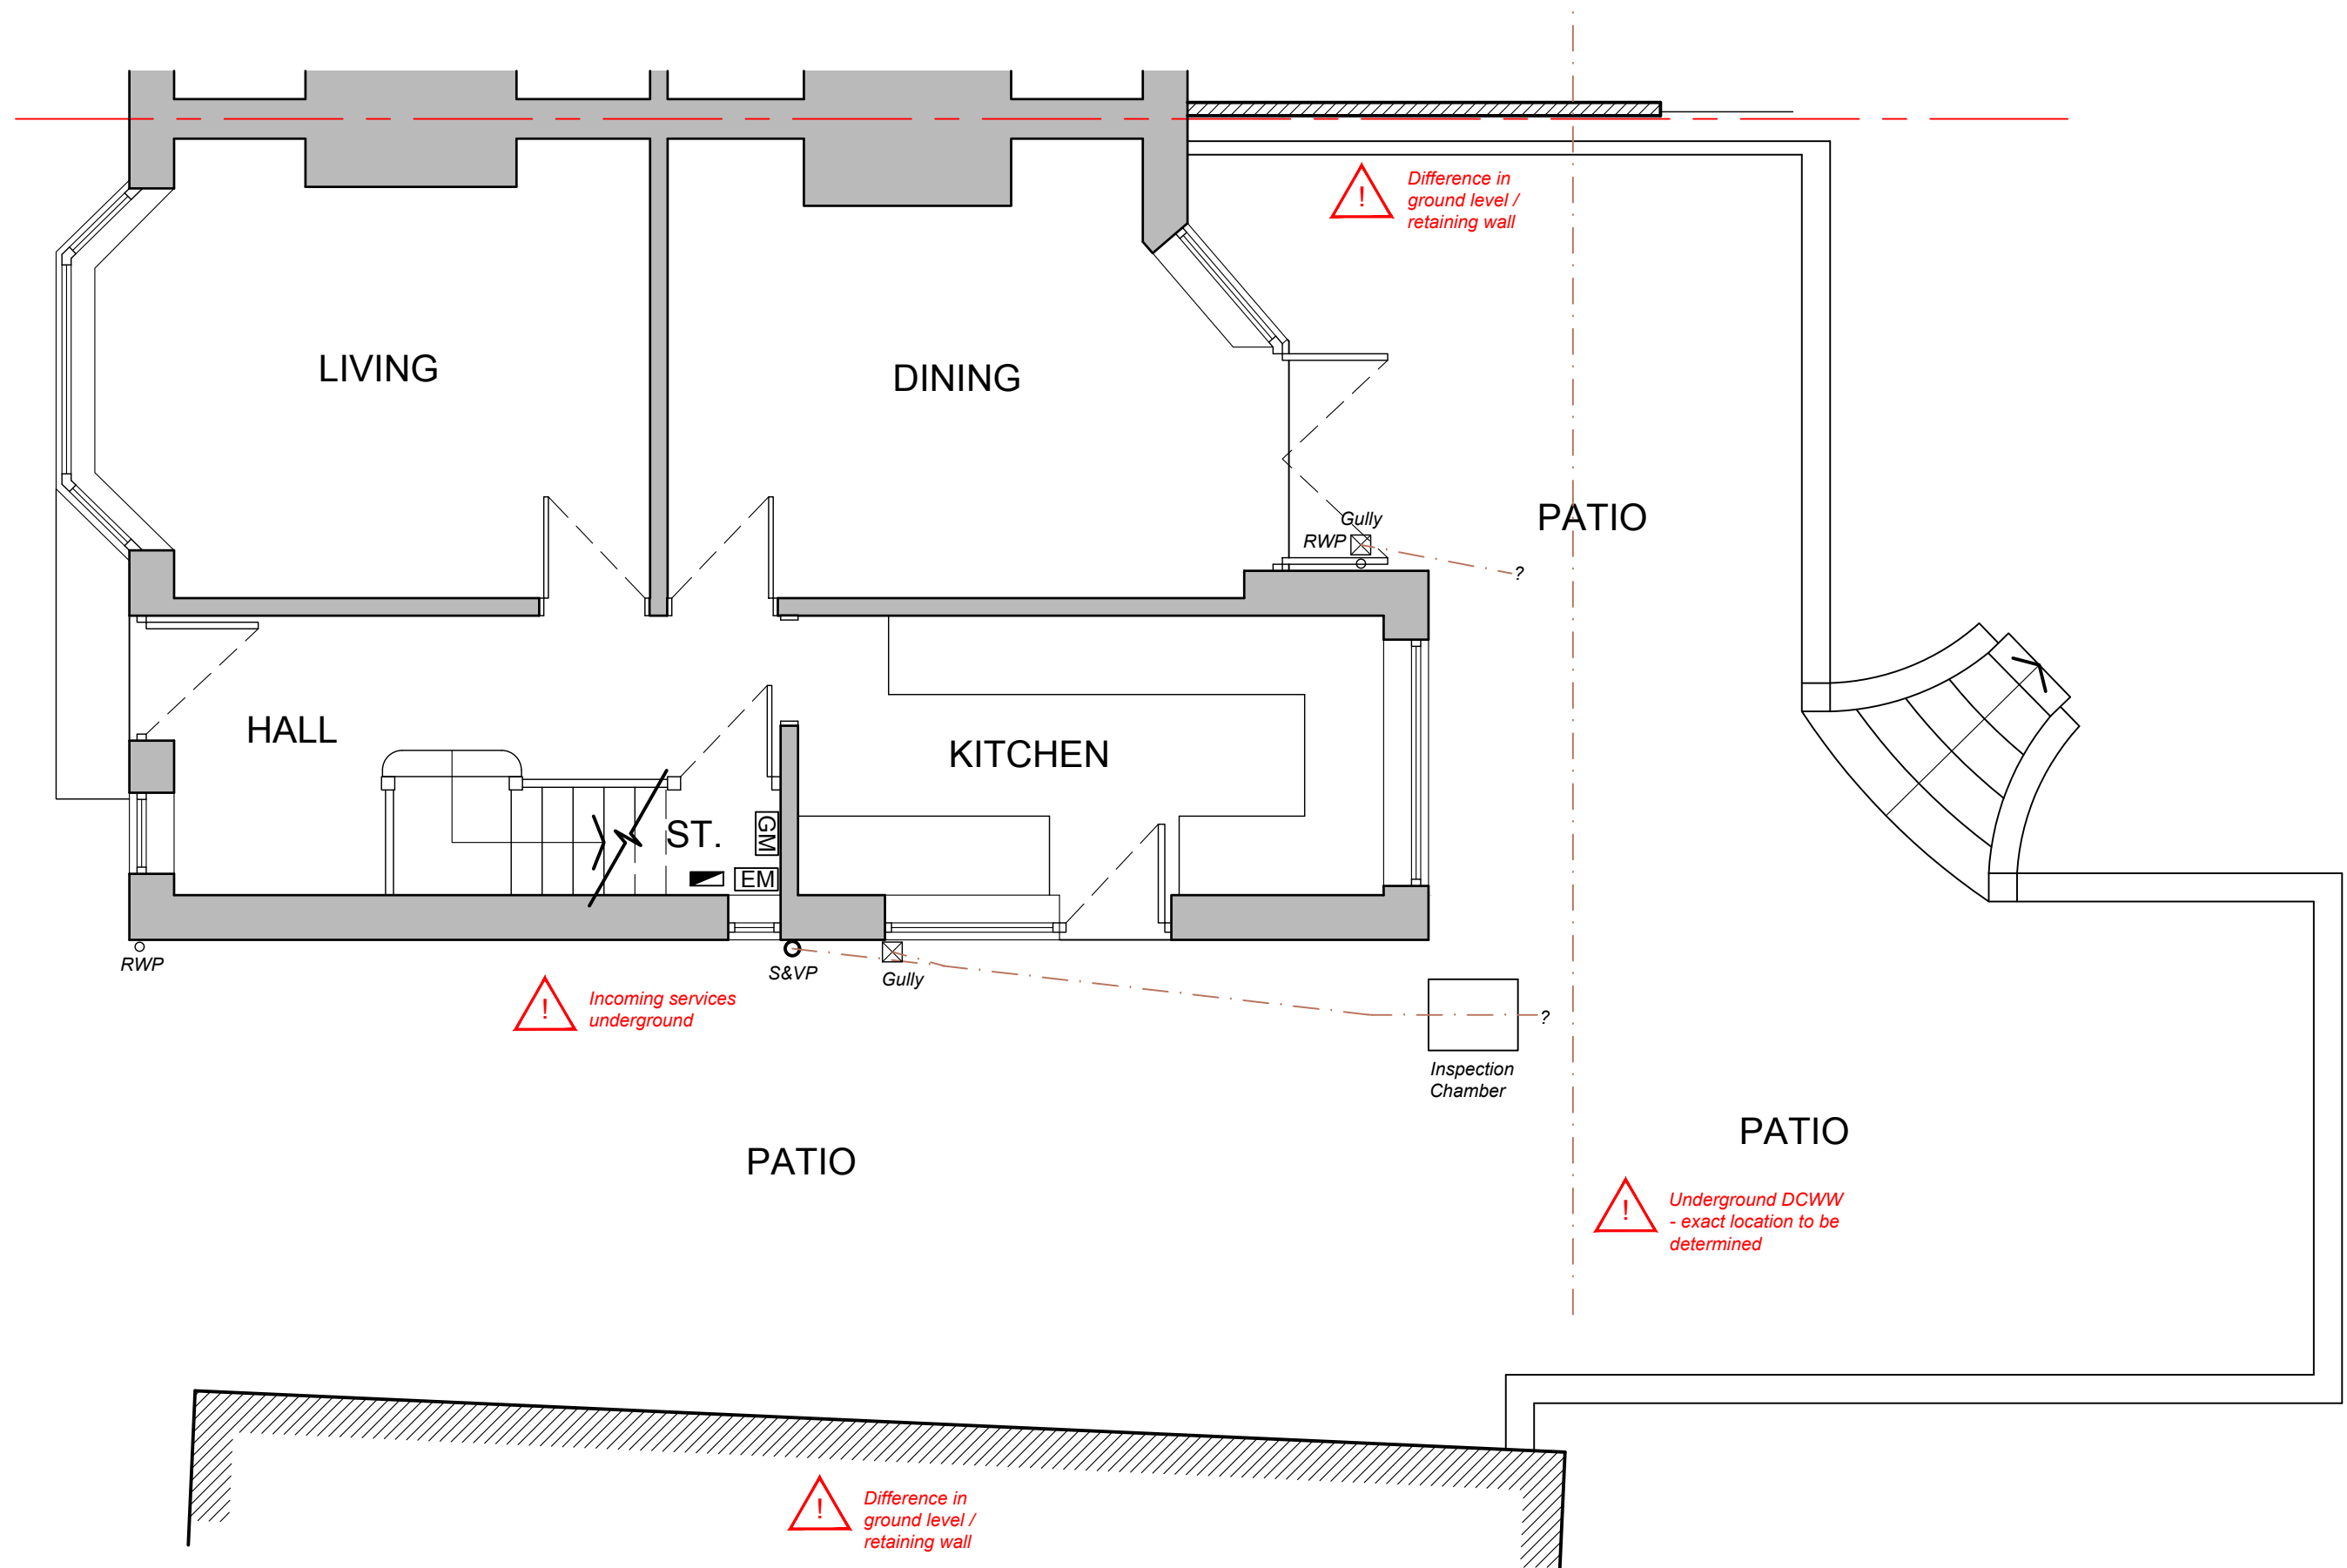


EXISTING GROUND FLOOR LAYOUT
Scale 1:50

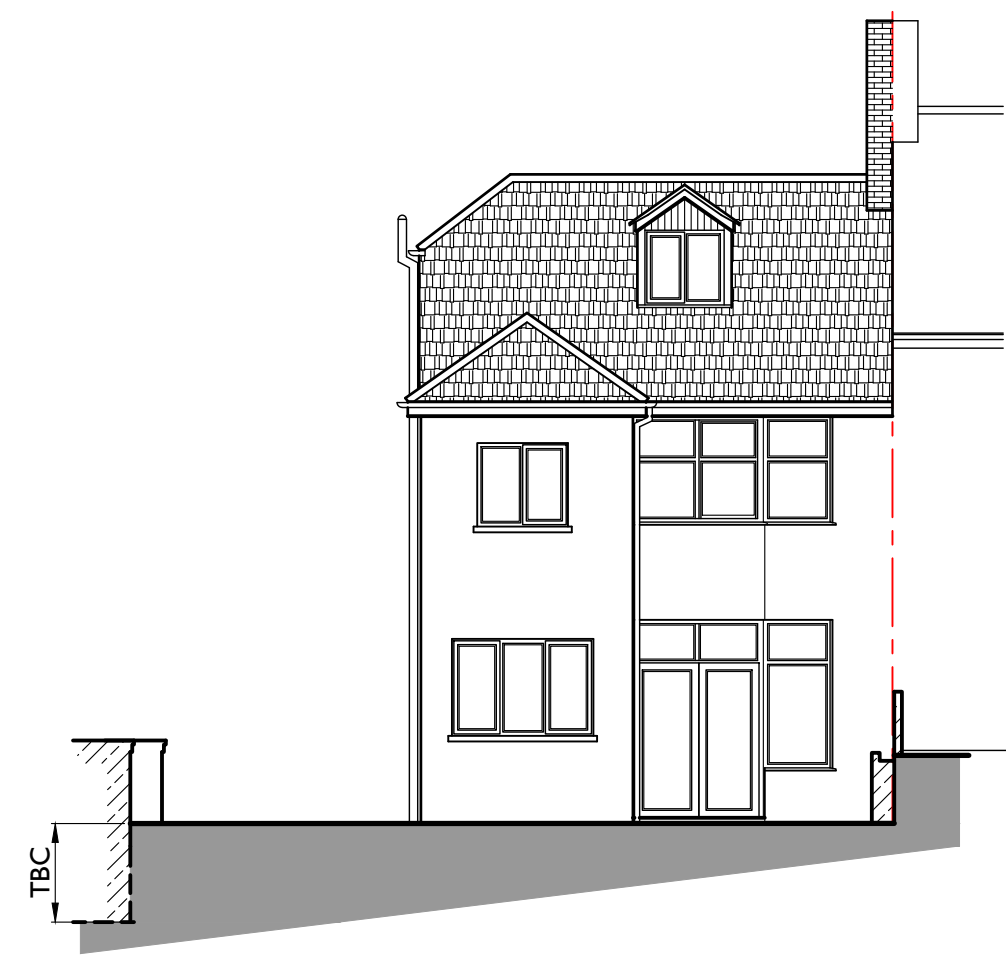


EXISTING REAR ELEVATION
Scale 1:100



EXISTING SIDE ELEVATION
Scale 1:100

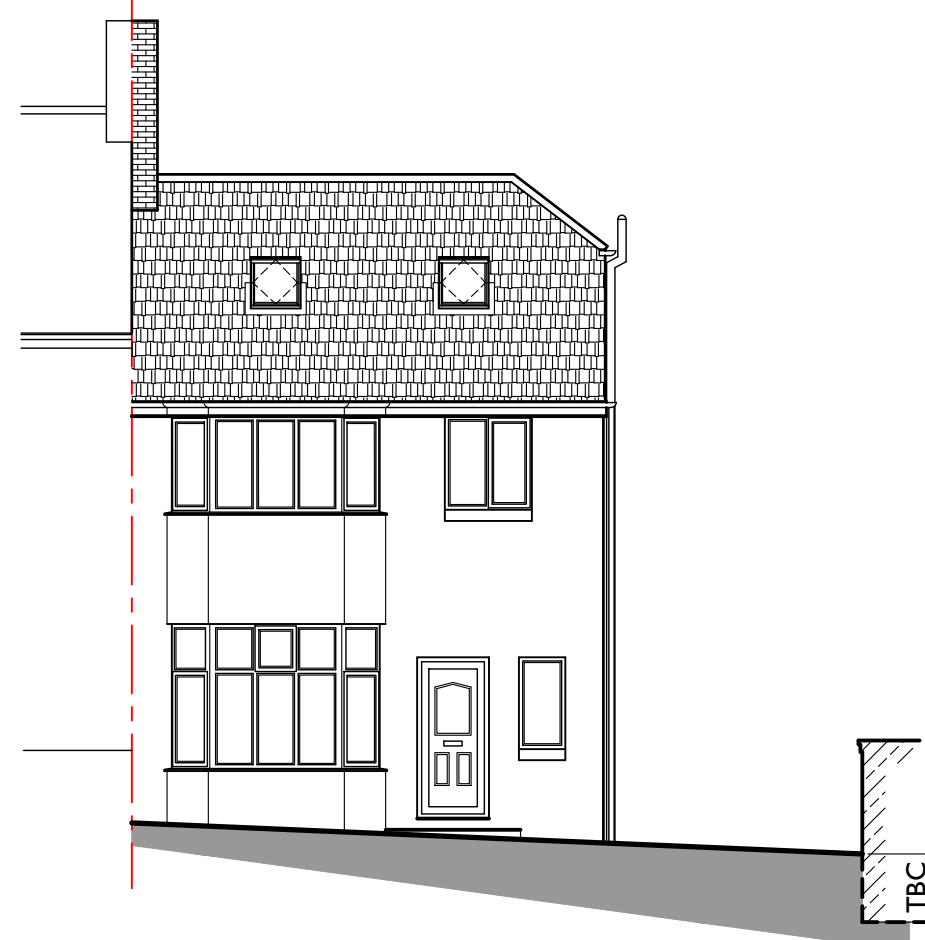

EXISTING FRONT ELEVATION
Scale 1:100

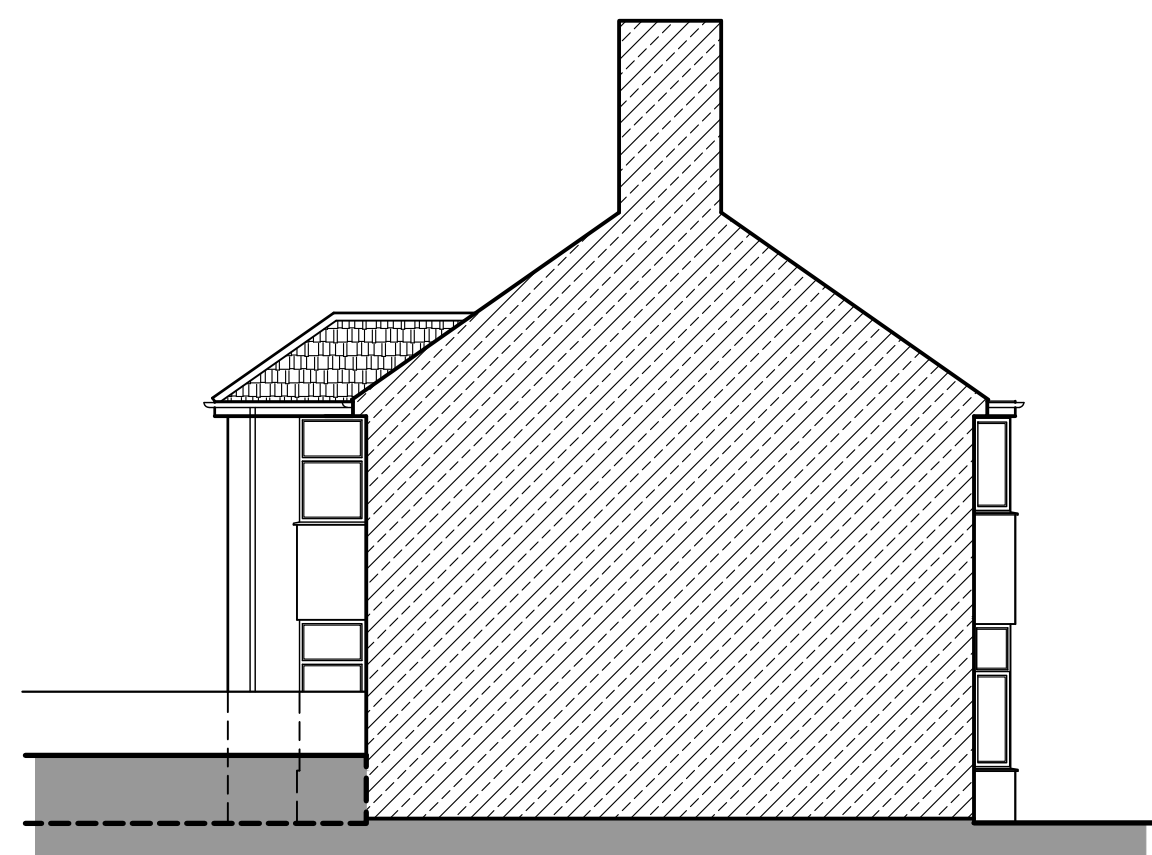

EXISTING SIDE ELEVATION
Scale 1:100

NOTES

- 1) All dimensions in millimeters Unless otherwise noted.
- 2) Drawings intended for purposes as described.
- 3) Any discrepancies to be brought to the attention of RPD Building Consultants immediately.
- 4) Do not scale off this drawing for construction purposes
- 5) This drawing is to read in conjunction with RPD Building Consultants construction notes.

© This Drawing is copyright
It must not be reproduced or disclosed to third parties without the permission of RPD.

LEGEND

- Existing wall to remain
- Proposed wall
- Removed wall
- Steel beam / feature over
- Existing underground drainage pipe
- Existing above ground waste pipe
- Proposed underground drainage pipe
- Existing fuse board
- Existing boiler
- Existing gas / electric meter
- Existing incoming water stop tap
- Hazard

REVISION	DATE	DESCRIPTION
PROJECT / SITE ADDRESS / CLIENT		
PROPOSED EXTENSIONS 17 GLASLLWCH CRESCENT NEWPORT NP20 3SF MR AND MRS ALI		
DRAWING TITLE		
SITE LOCATION PLAN EXISTING LAYOUT AND ELEVATIONS		
DETAILS		
Scales	As shown @ A1	Date JUL 26
Drawn	RPD	Checked CMP
Job No.	GC17	Drawing No. 01
Status	LDC	Revision -