
 


- 1. Landing
- 2. Bedroom 1
- 3. Bedroom 2
- 4. Dresser
- 5. En-suite
- 6. Bathroom
- 7. Bedroom 3
- 8. Bedroom 4
- 9. En-suite
- 10. Bedroom 5
- 11. En-suite

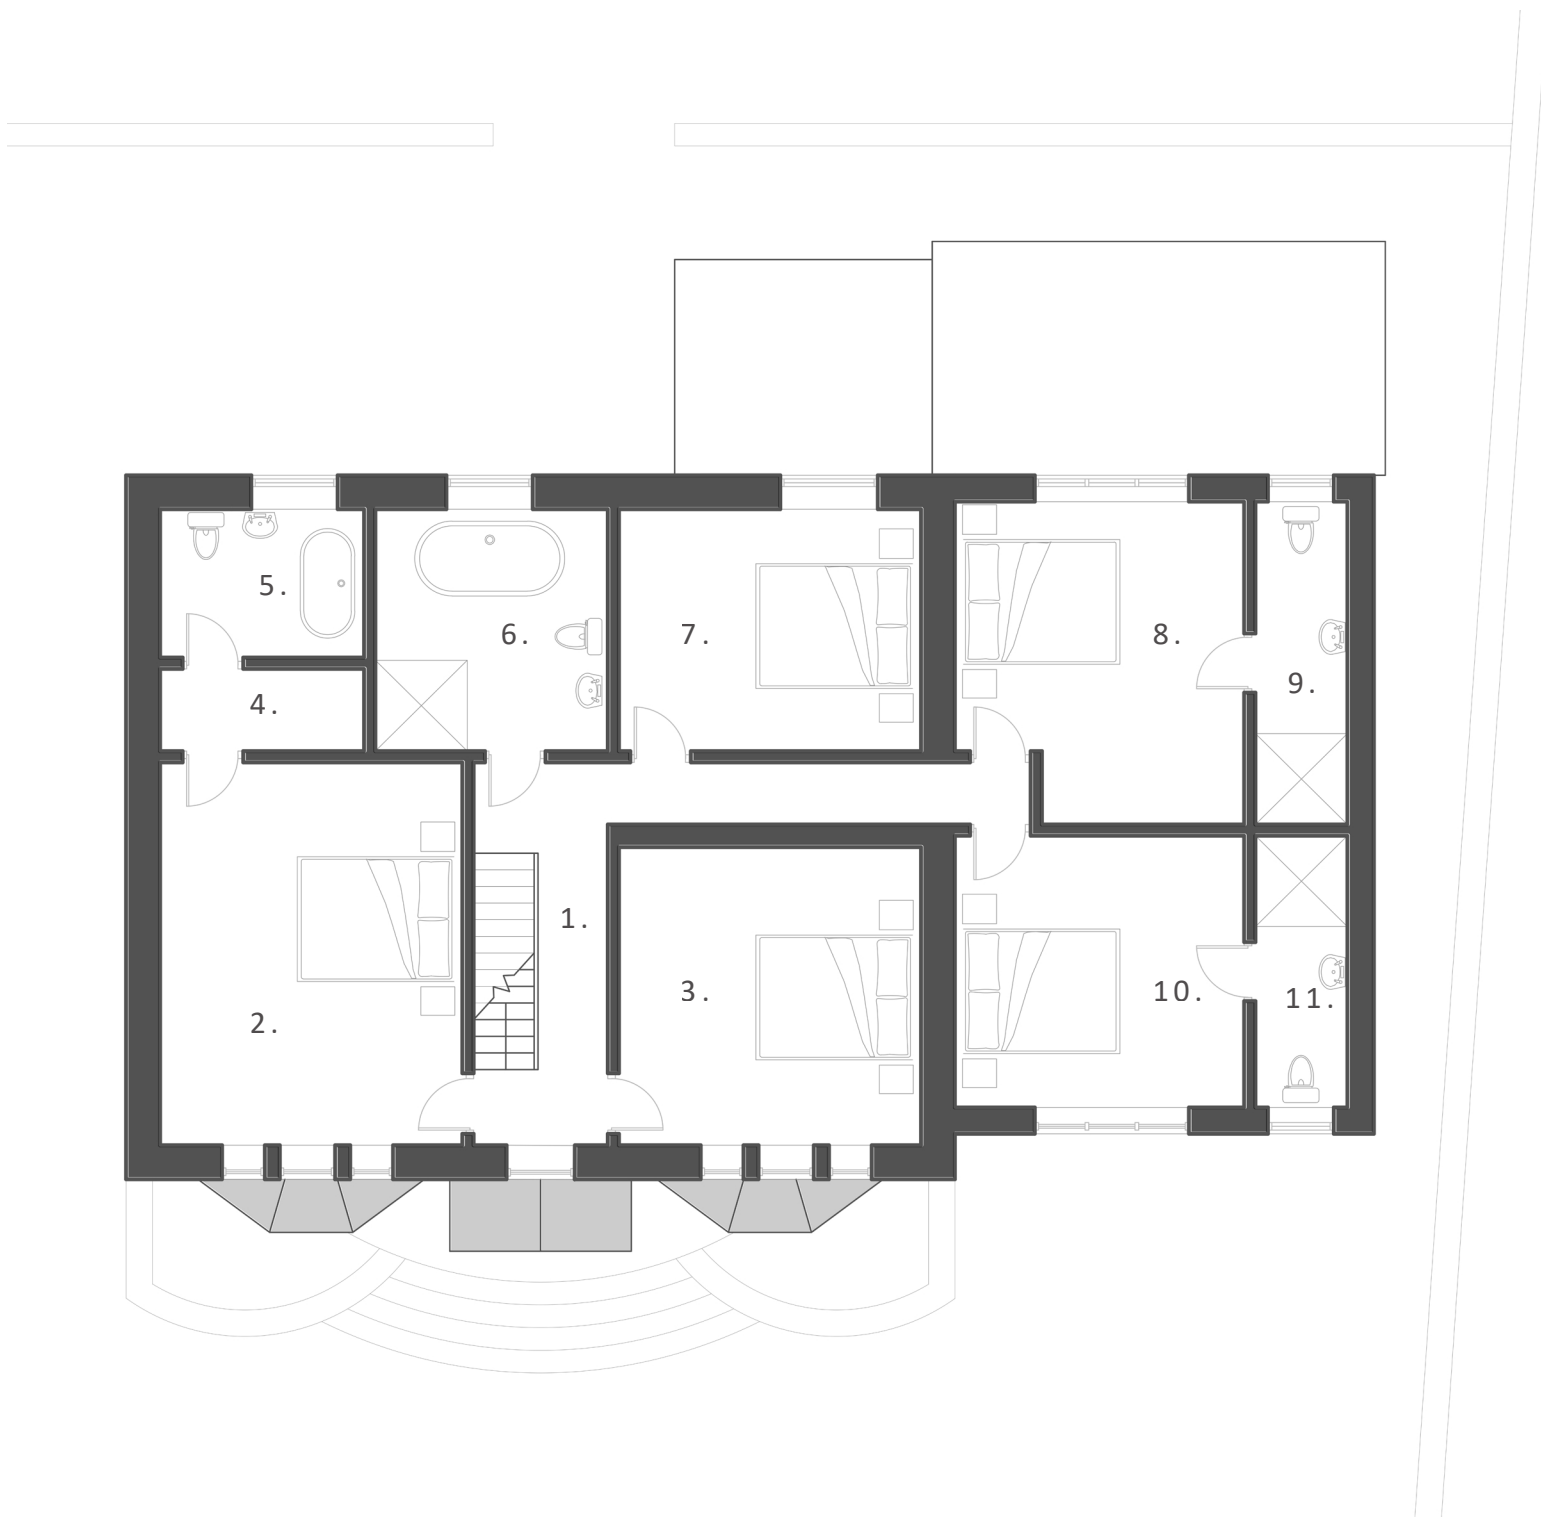

Scale Bar

PLANNING

DAB Newport,
The Sherbrooke,
Station Road,
Llanwern,
Newport,
NP18 2DW

DJ 27/05/2026

REVISION

FIRST FLOOR PLAN AS
EXISTING

EX - 101

SCALE 1:100 @ A3

