


Flat 4 - Magenta

- 1. Entrance Hall
- 2. Bathroom
- 3. Bedroom
- 4. Kitchen
- 5. Dining
- 6. Lounge
- 7. Terrace

Flat 5 - Yellow

- 8. Entrance Hall
- 9. Bathroom
- 10. Bedroom
- 11. Kitchen
- 12. Dining
- 13. Lounge
- 14. Terrace

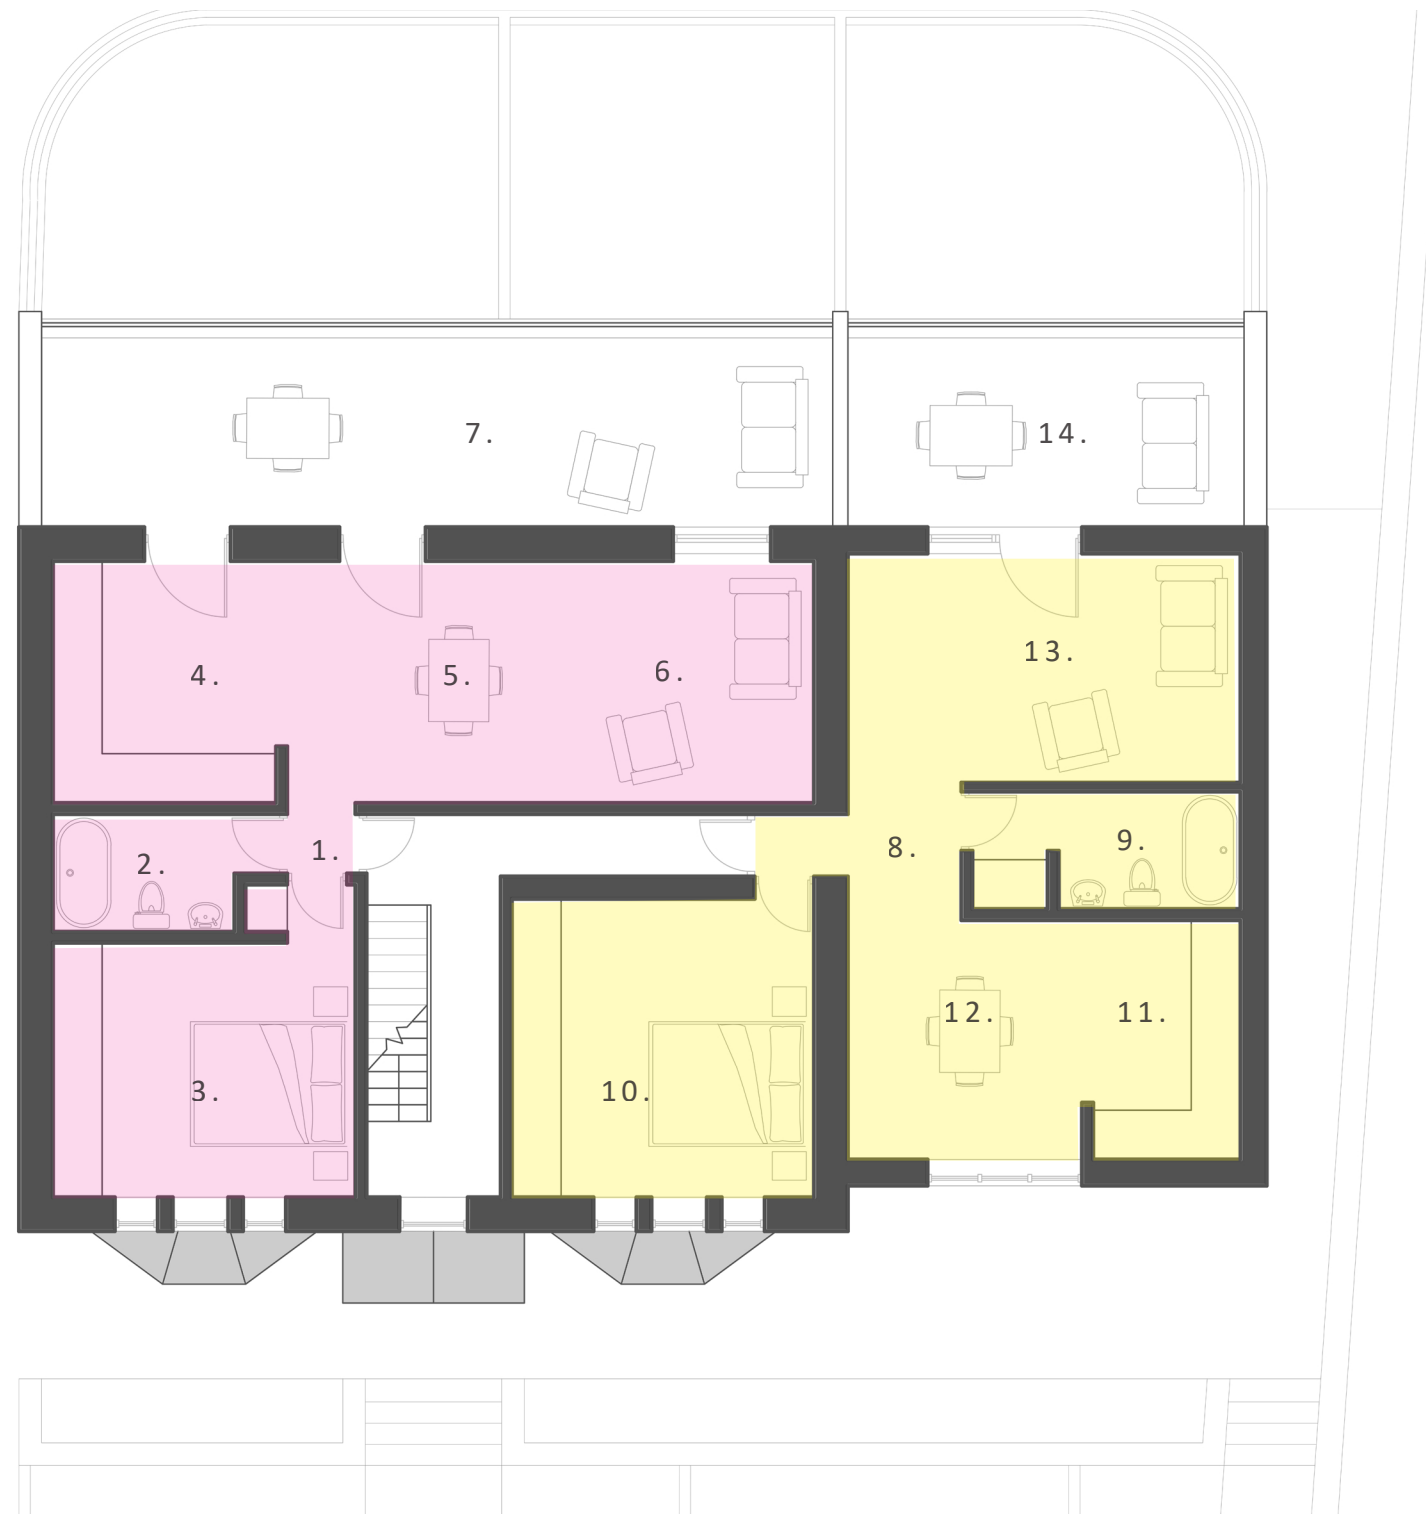

Scale Bar

PLANNING

DAB Newport,
The Sherbrooke,
Station Road,
Llanwern,
Newport,
NP18 2DW

DJ 27/05/2026

REVISION

FIRST FLOOR PLAN AS
PROPOSED

SC - 201

SCALE 1:100 @ A3

