




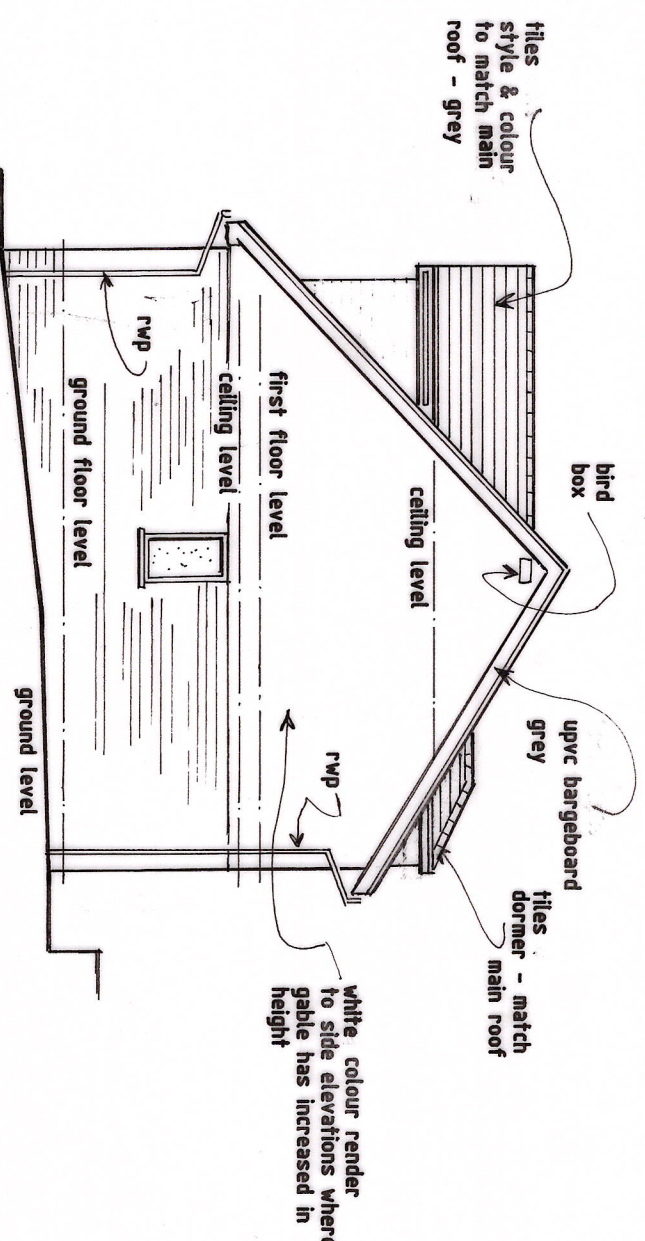


PROPOSED SIDE ELEV.

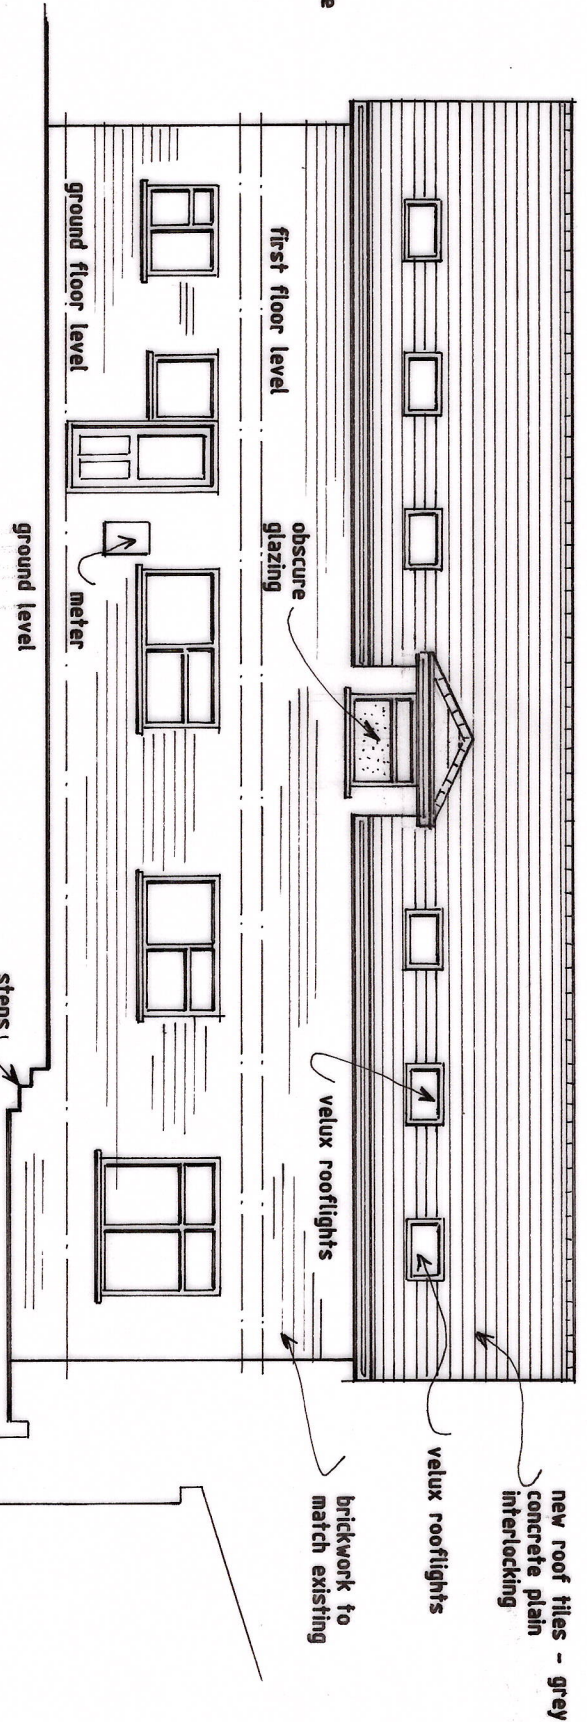


PROPOSED REAR ELEVATION
SCALE - 1:100

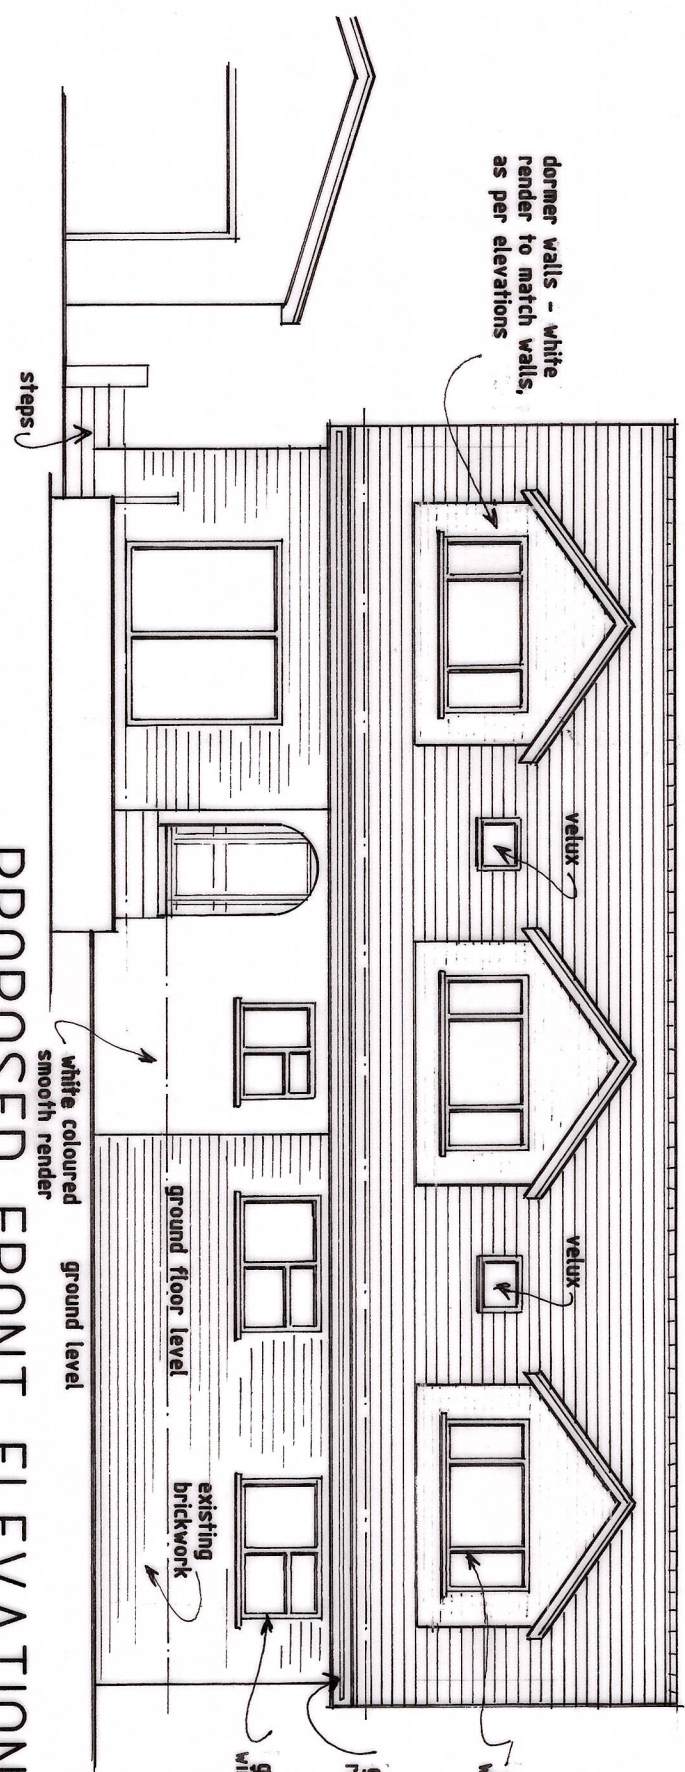


PROPOSED FRONT ELEVATION

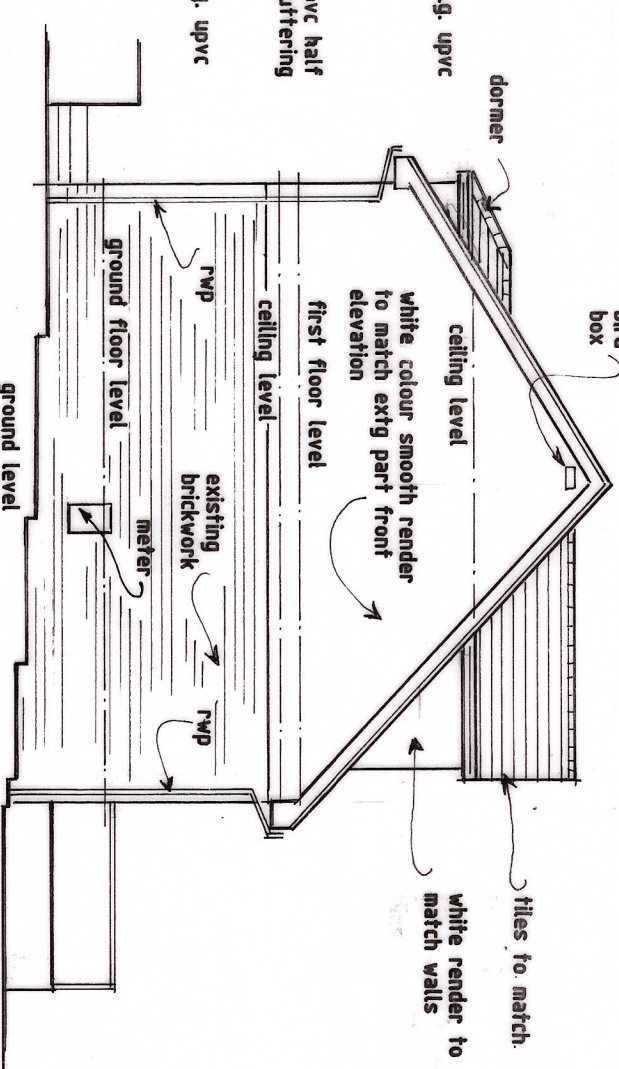


PROPOSED SIDE ELEVATION

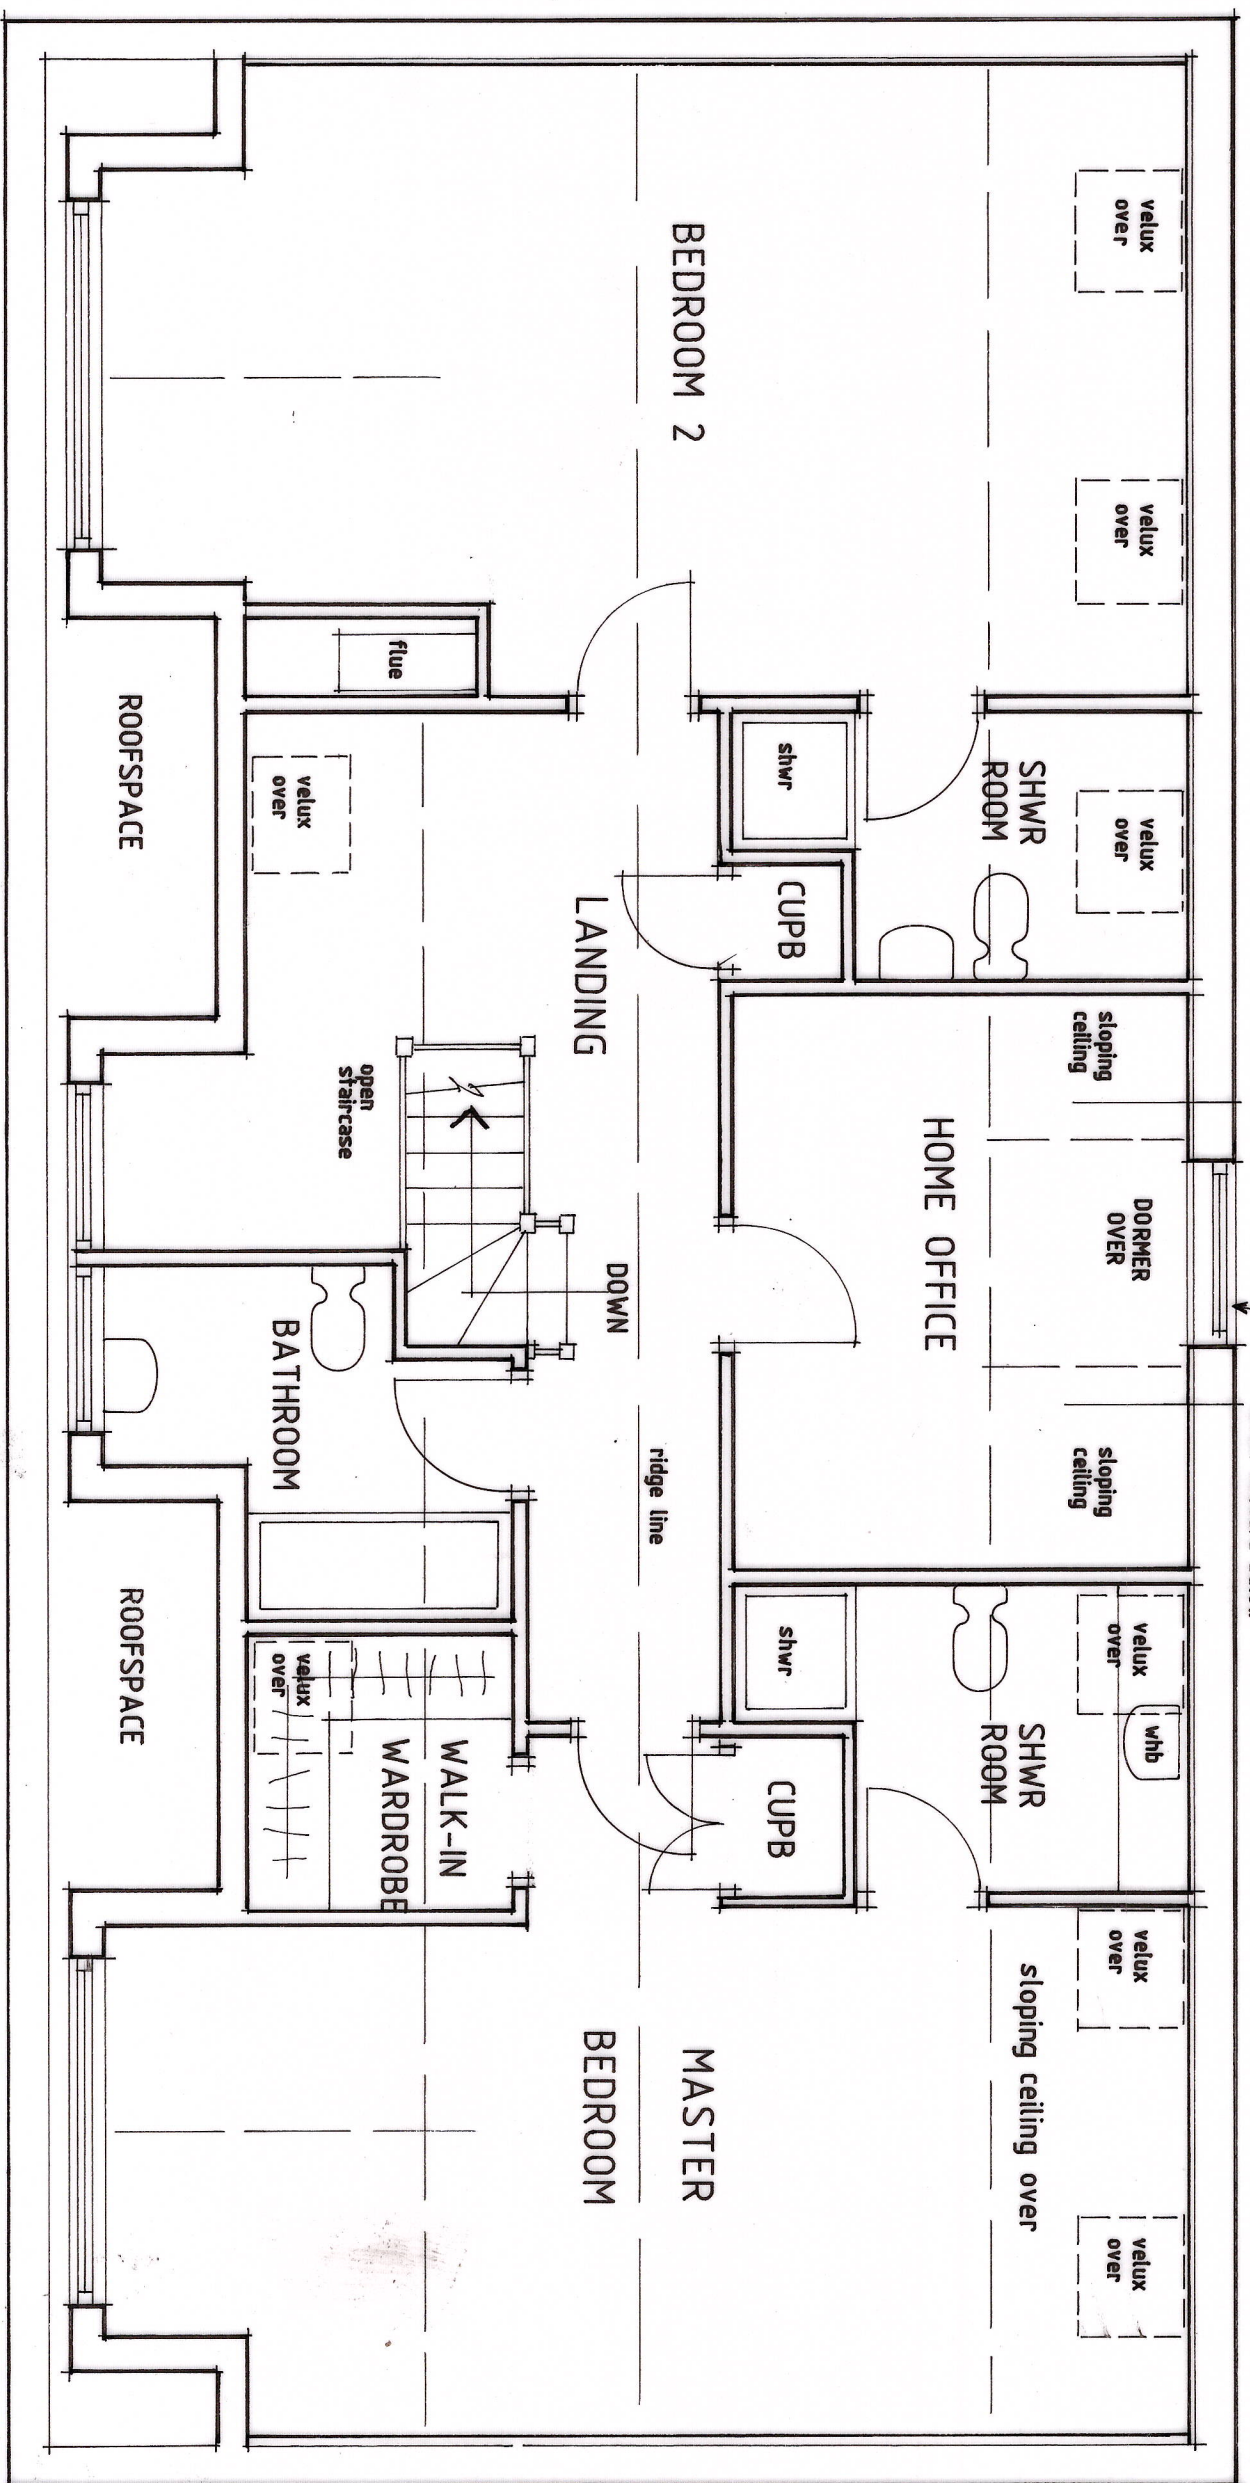



PROPOSED FIRST FLOOR PLAN
SCALE - 1:50

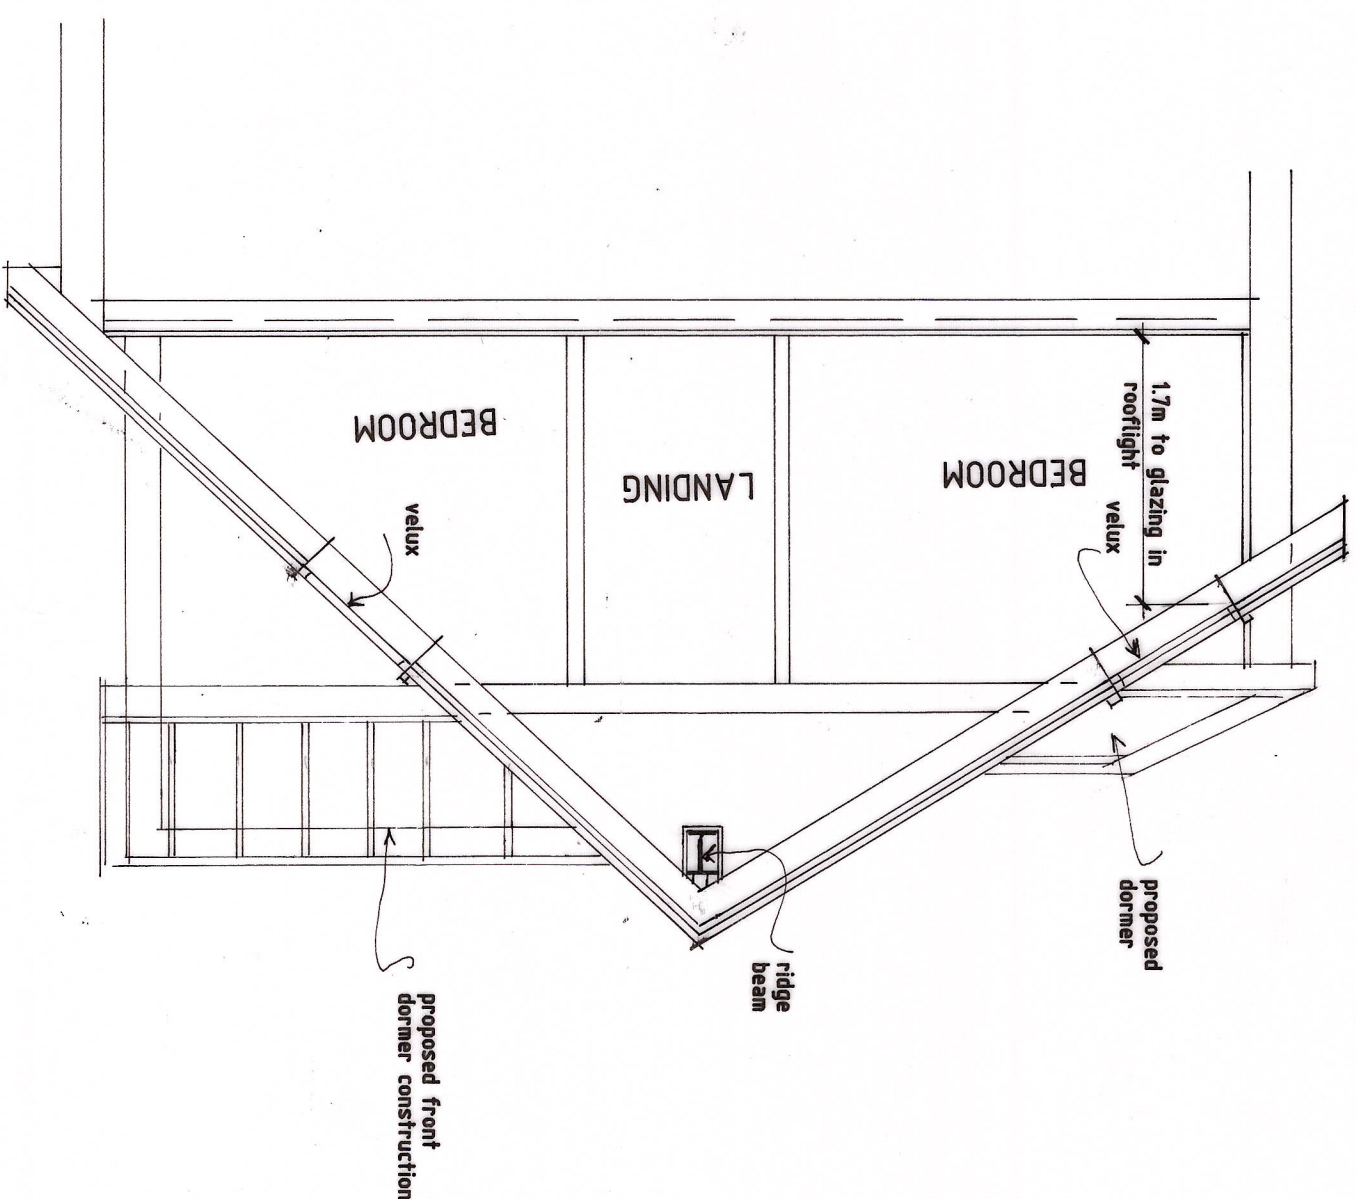

PROPOSED SECTION

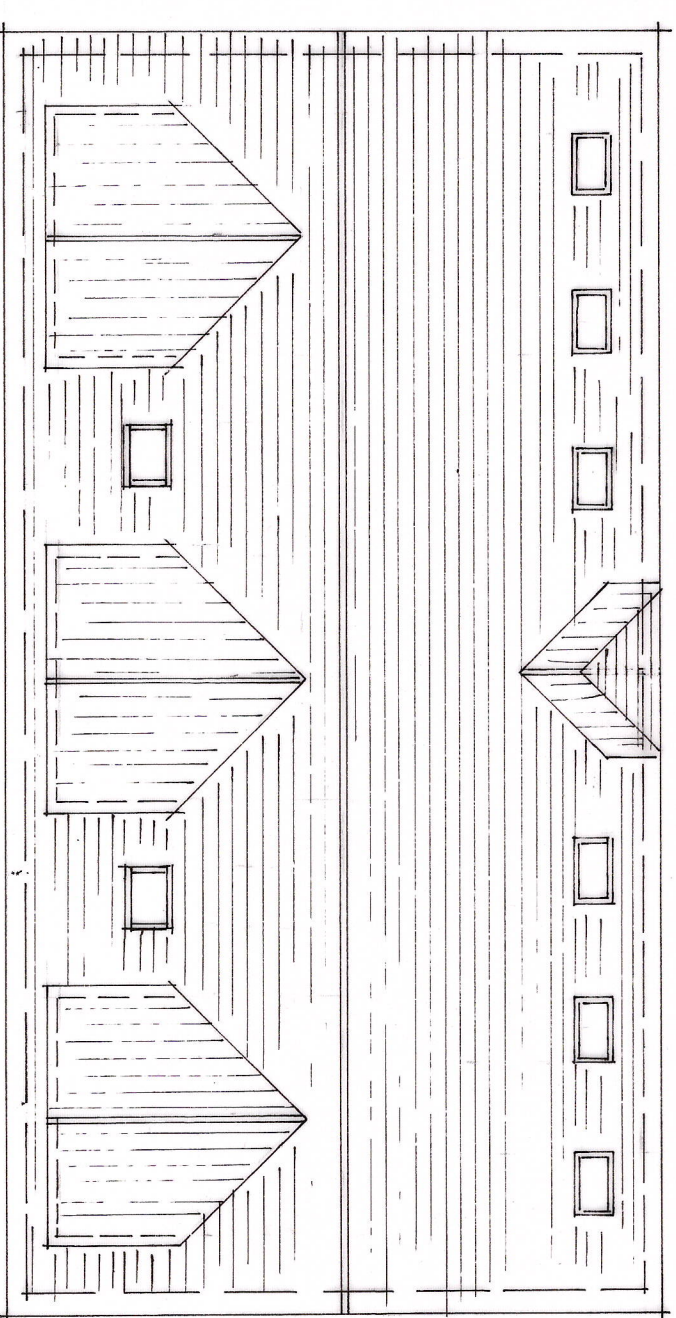

PROPOSED ROOF PLAN

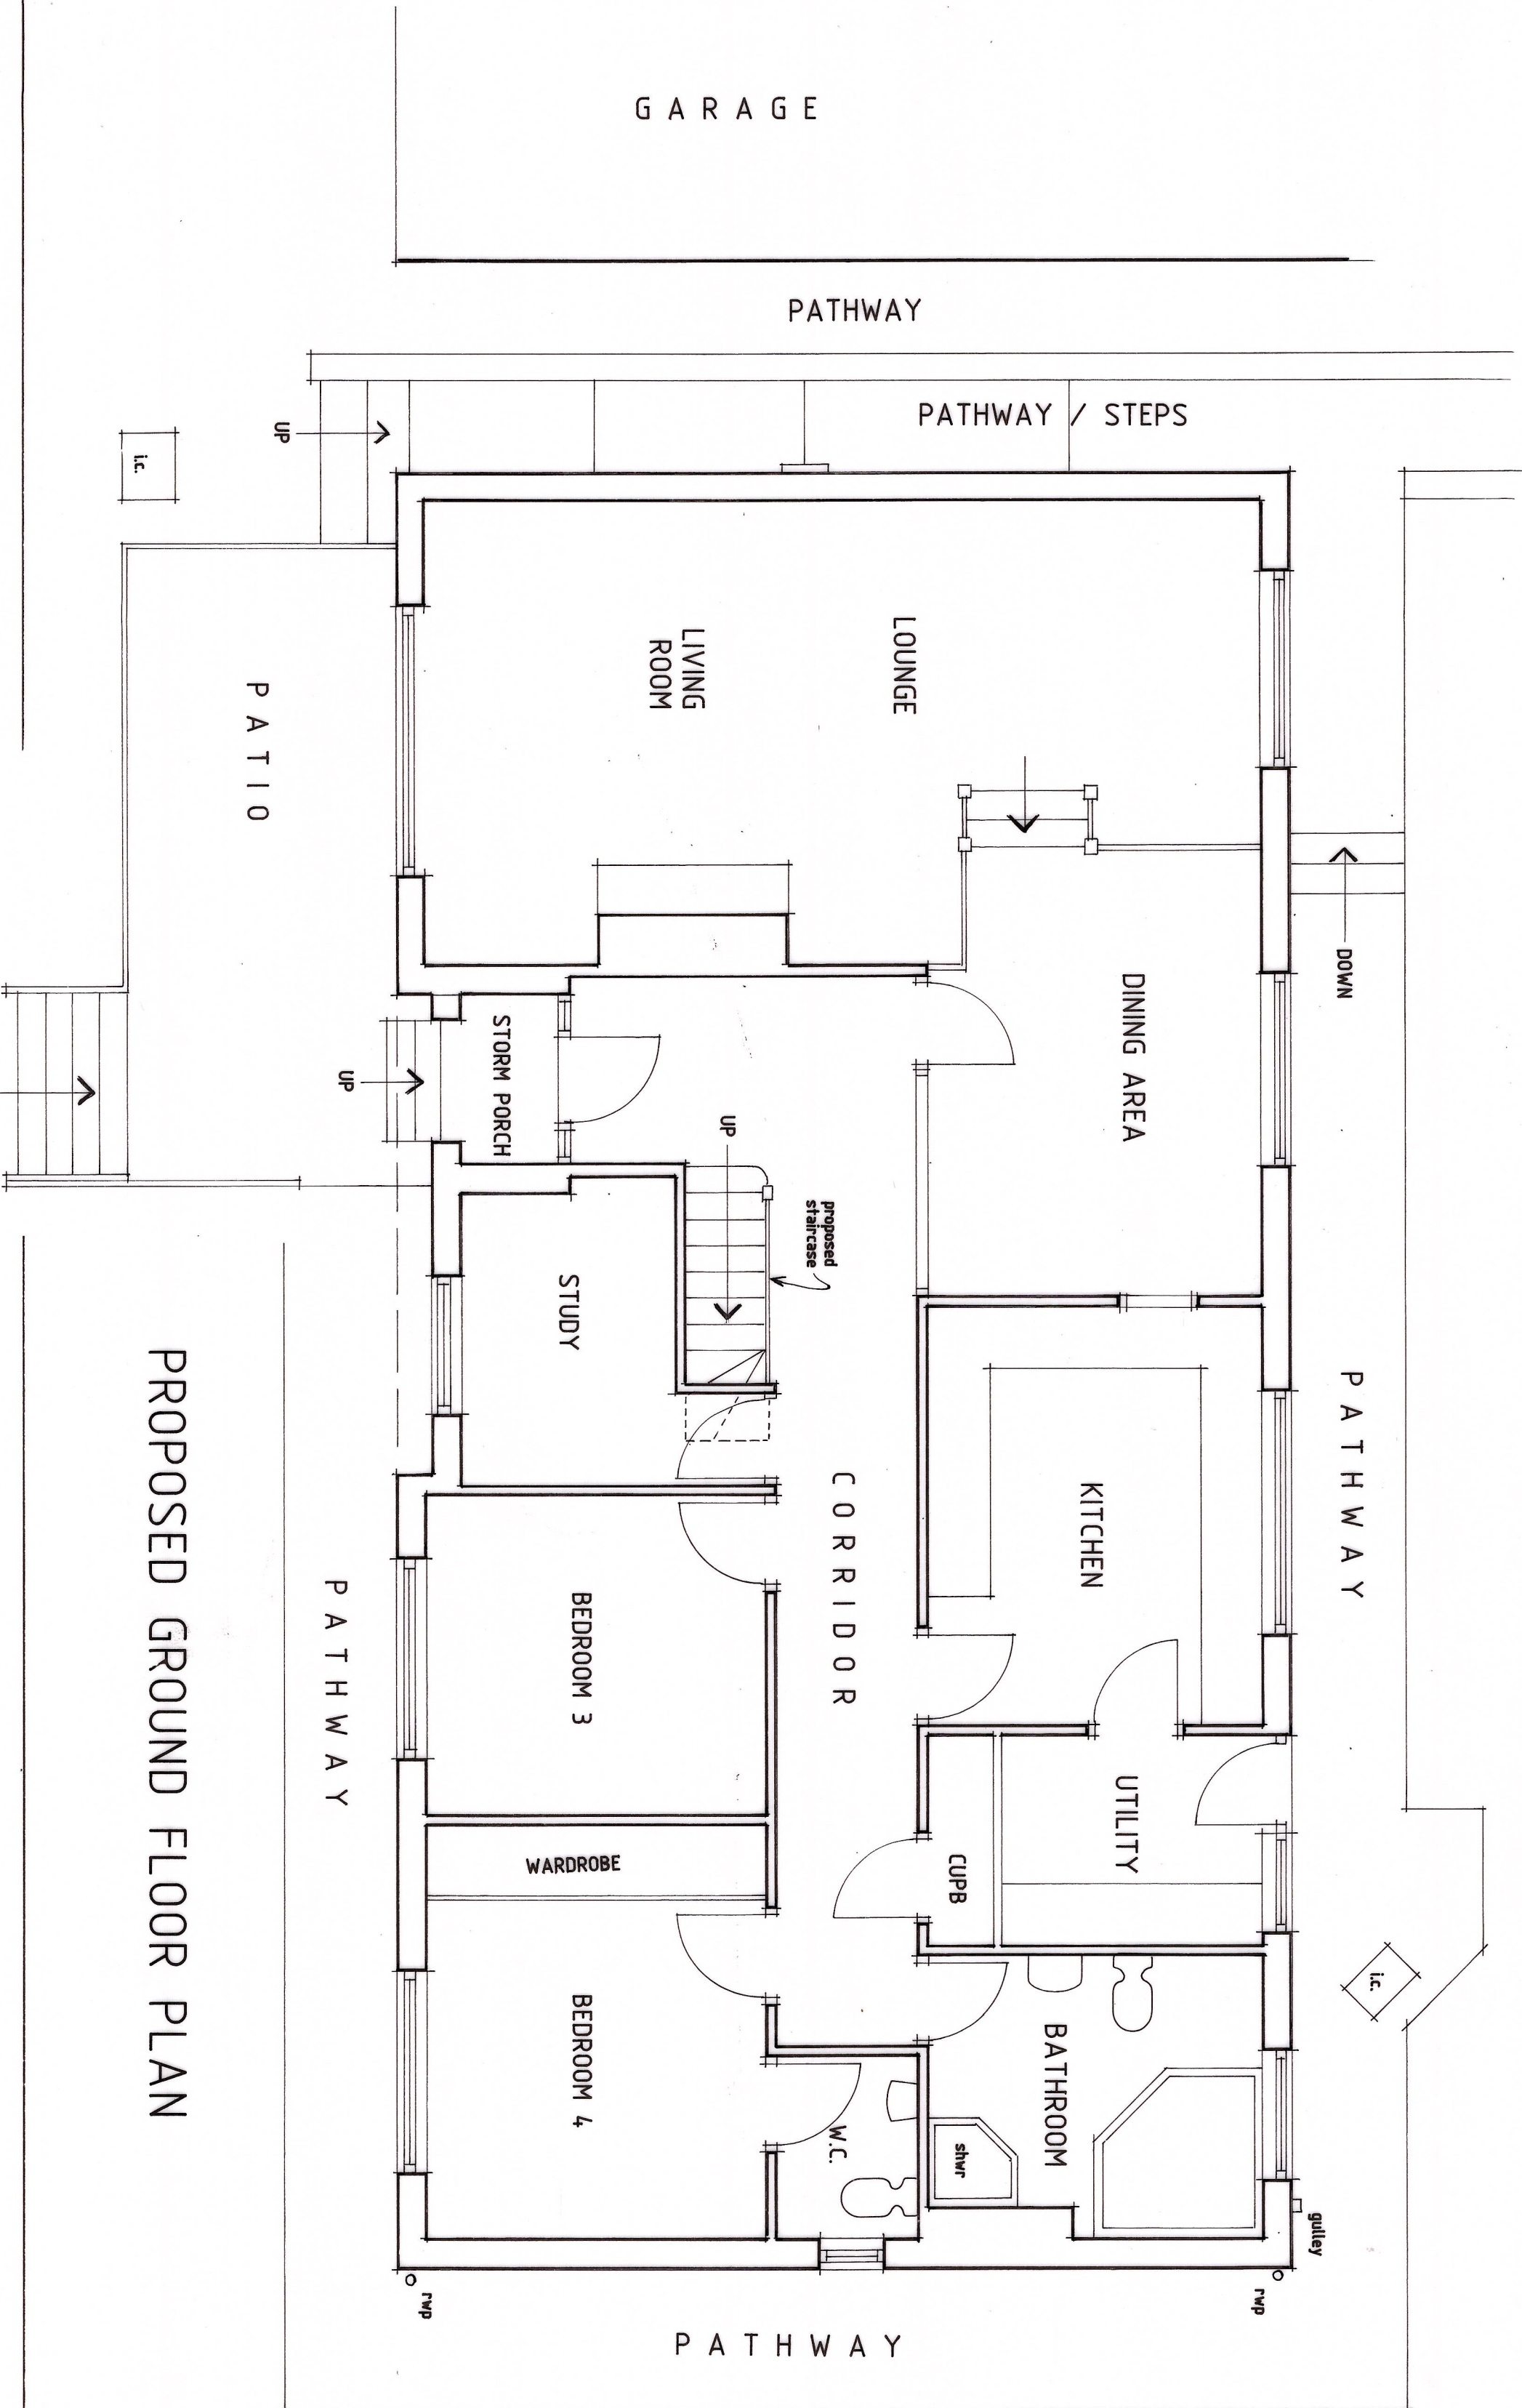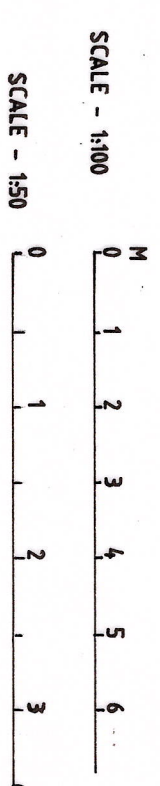

PROPOSED GROUND FLOOR PLAN

Revisions

Ref	Date	Description
A	03/26	NO GLAZING AT REAR LESS THAN 1.7M
B	05/26	BELOW FFL TO REAR ROOF PLAN ADDED

K.W. DORRINGTON NCAT NCAB
ARCHITECTURAL ASSOCIATES
Tel:(01633) 857566

PROPOSED FIRST FLOOR EXTENSION -
STONEWELL, LOWER ROAD,
LLANDEVAUD, NEWPORT,
SOUTH WALES. NP18 2AE.

PROPOSED

date: OCTOBER 2025

scale: PLANS - 1:50 & ELEVATIONS - 1:100 AT A1

drawing number:

KD2043/2 ~~A~~ B