
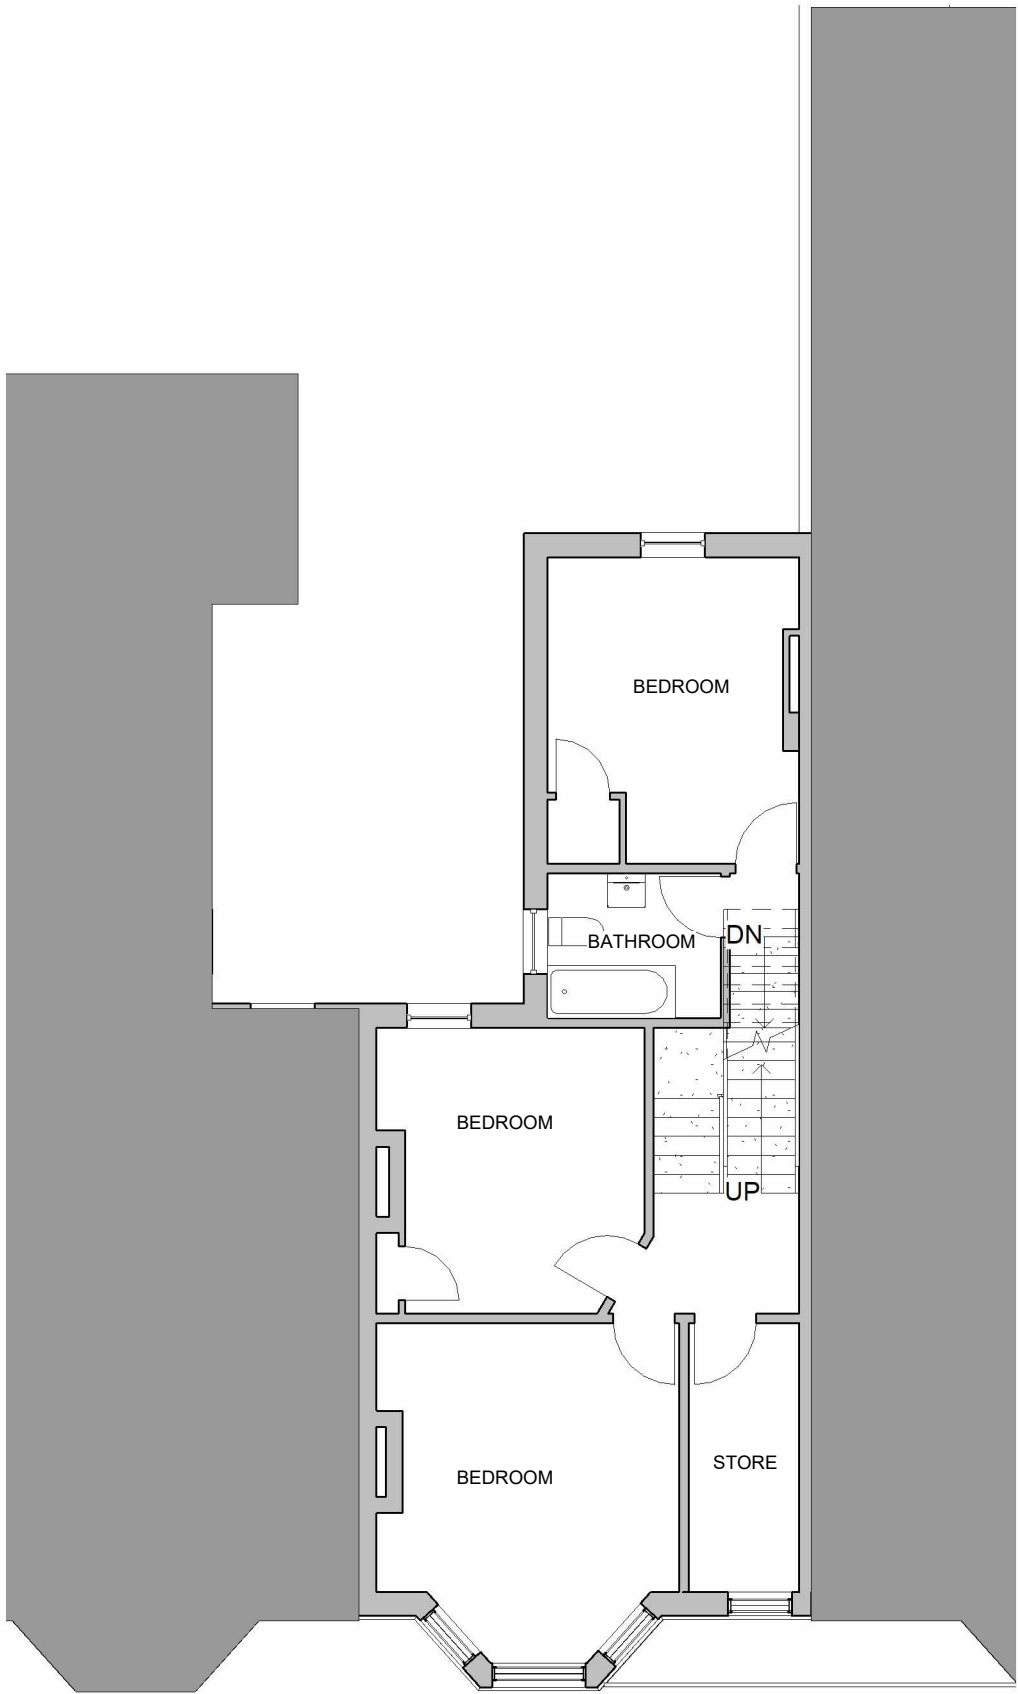


Notes:

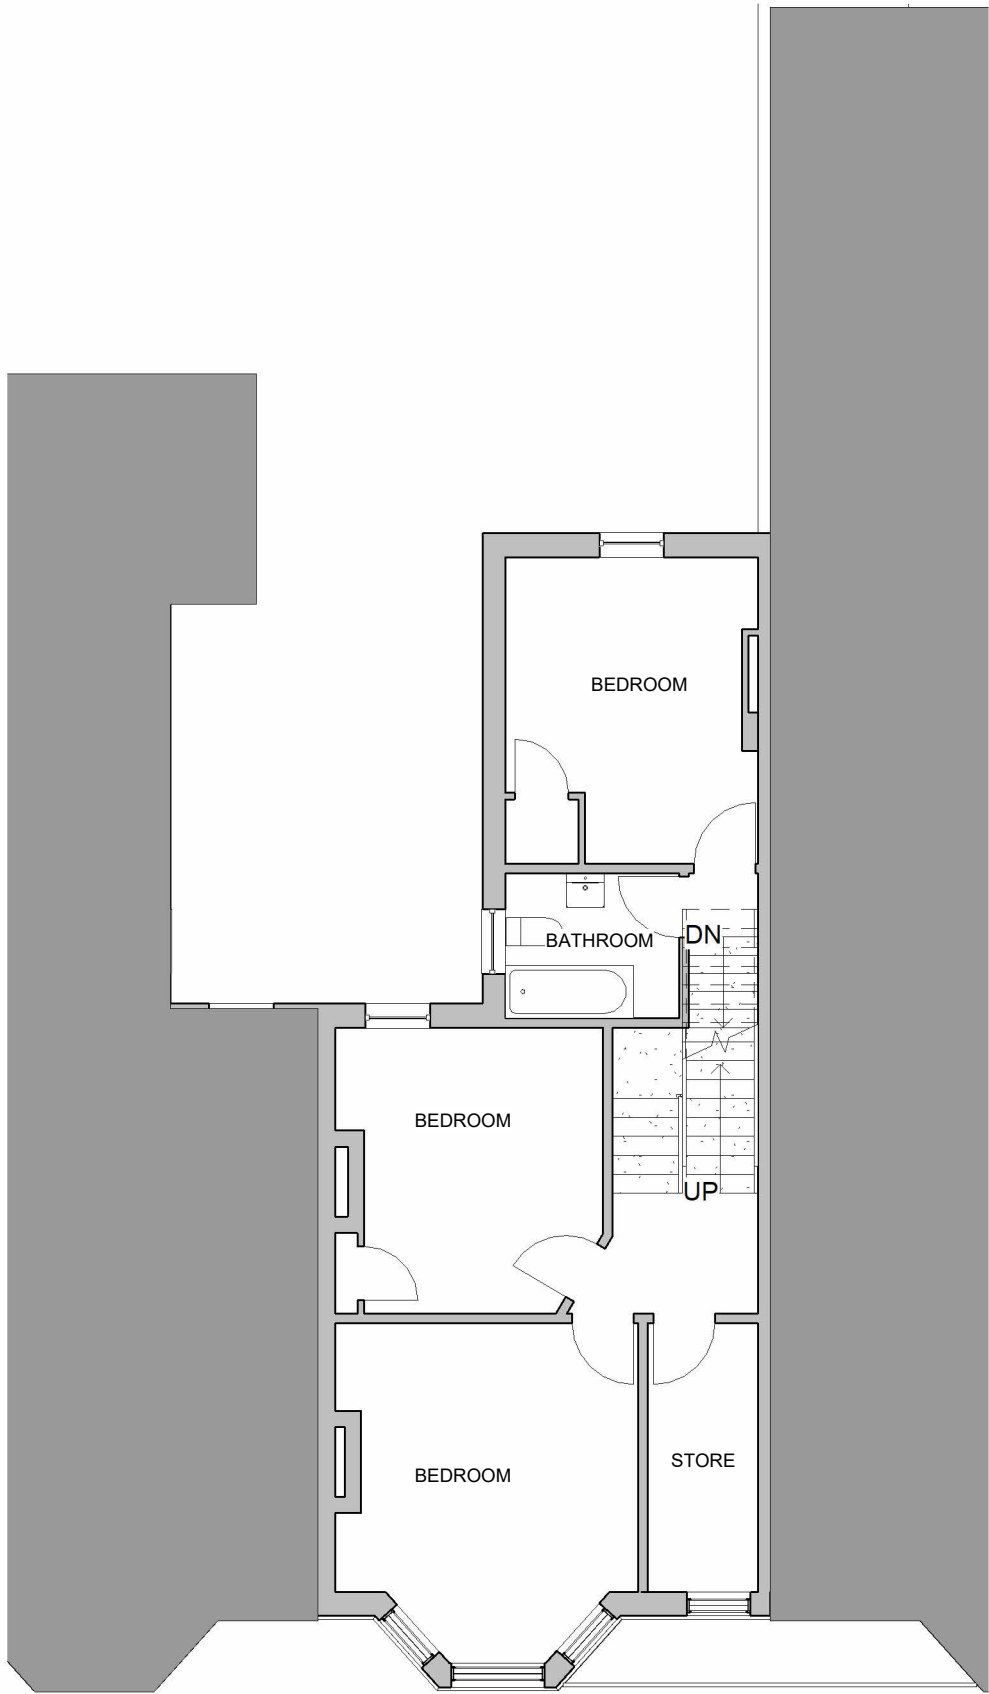


1

First Floor Existing
1 : 100

2

First Floor Proposed
1 : 100

 

P02 Notes amended 15/01/25
P01 FOR PLANNING 24/12/25



Client:		Mr Design & Build Ltd.	
Project:		44 Bassaleg Rd, NP20 3EX	
Drawing Title:		First Floor Plan	
Purpose of Issue:		Planning	
Drawing Status:		Planning	
Drawn By:	MA	Scale:	1 : 100 @ A3
Drawing No. ADS004		P02	