



NOTES
Internal walls are all dry lined with plasterboard, hence to establish if any studwork partition construction exists will require for further on site investigation.

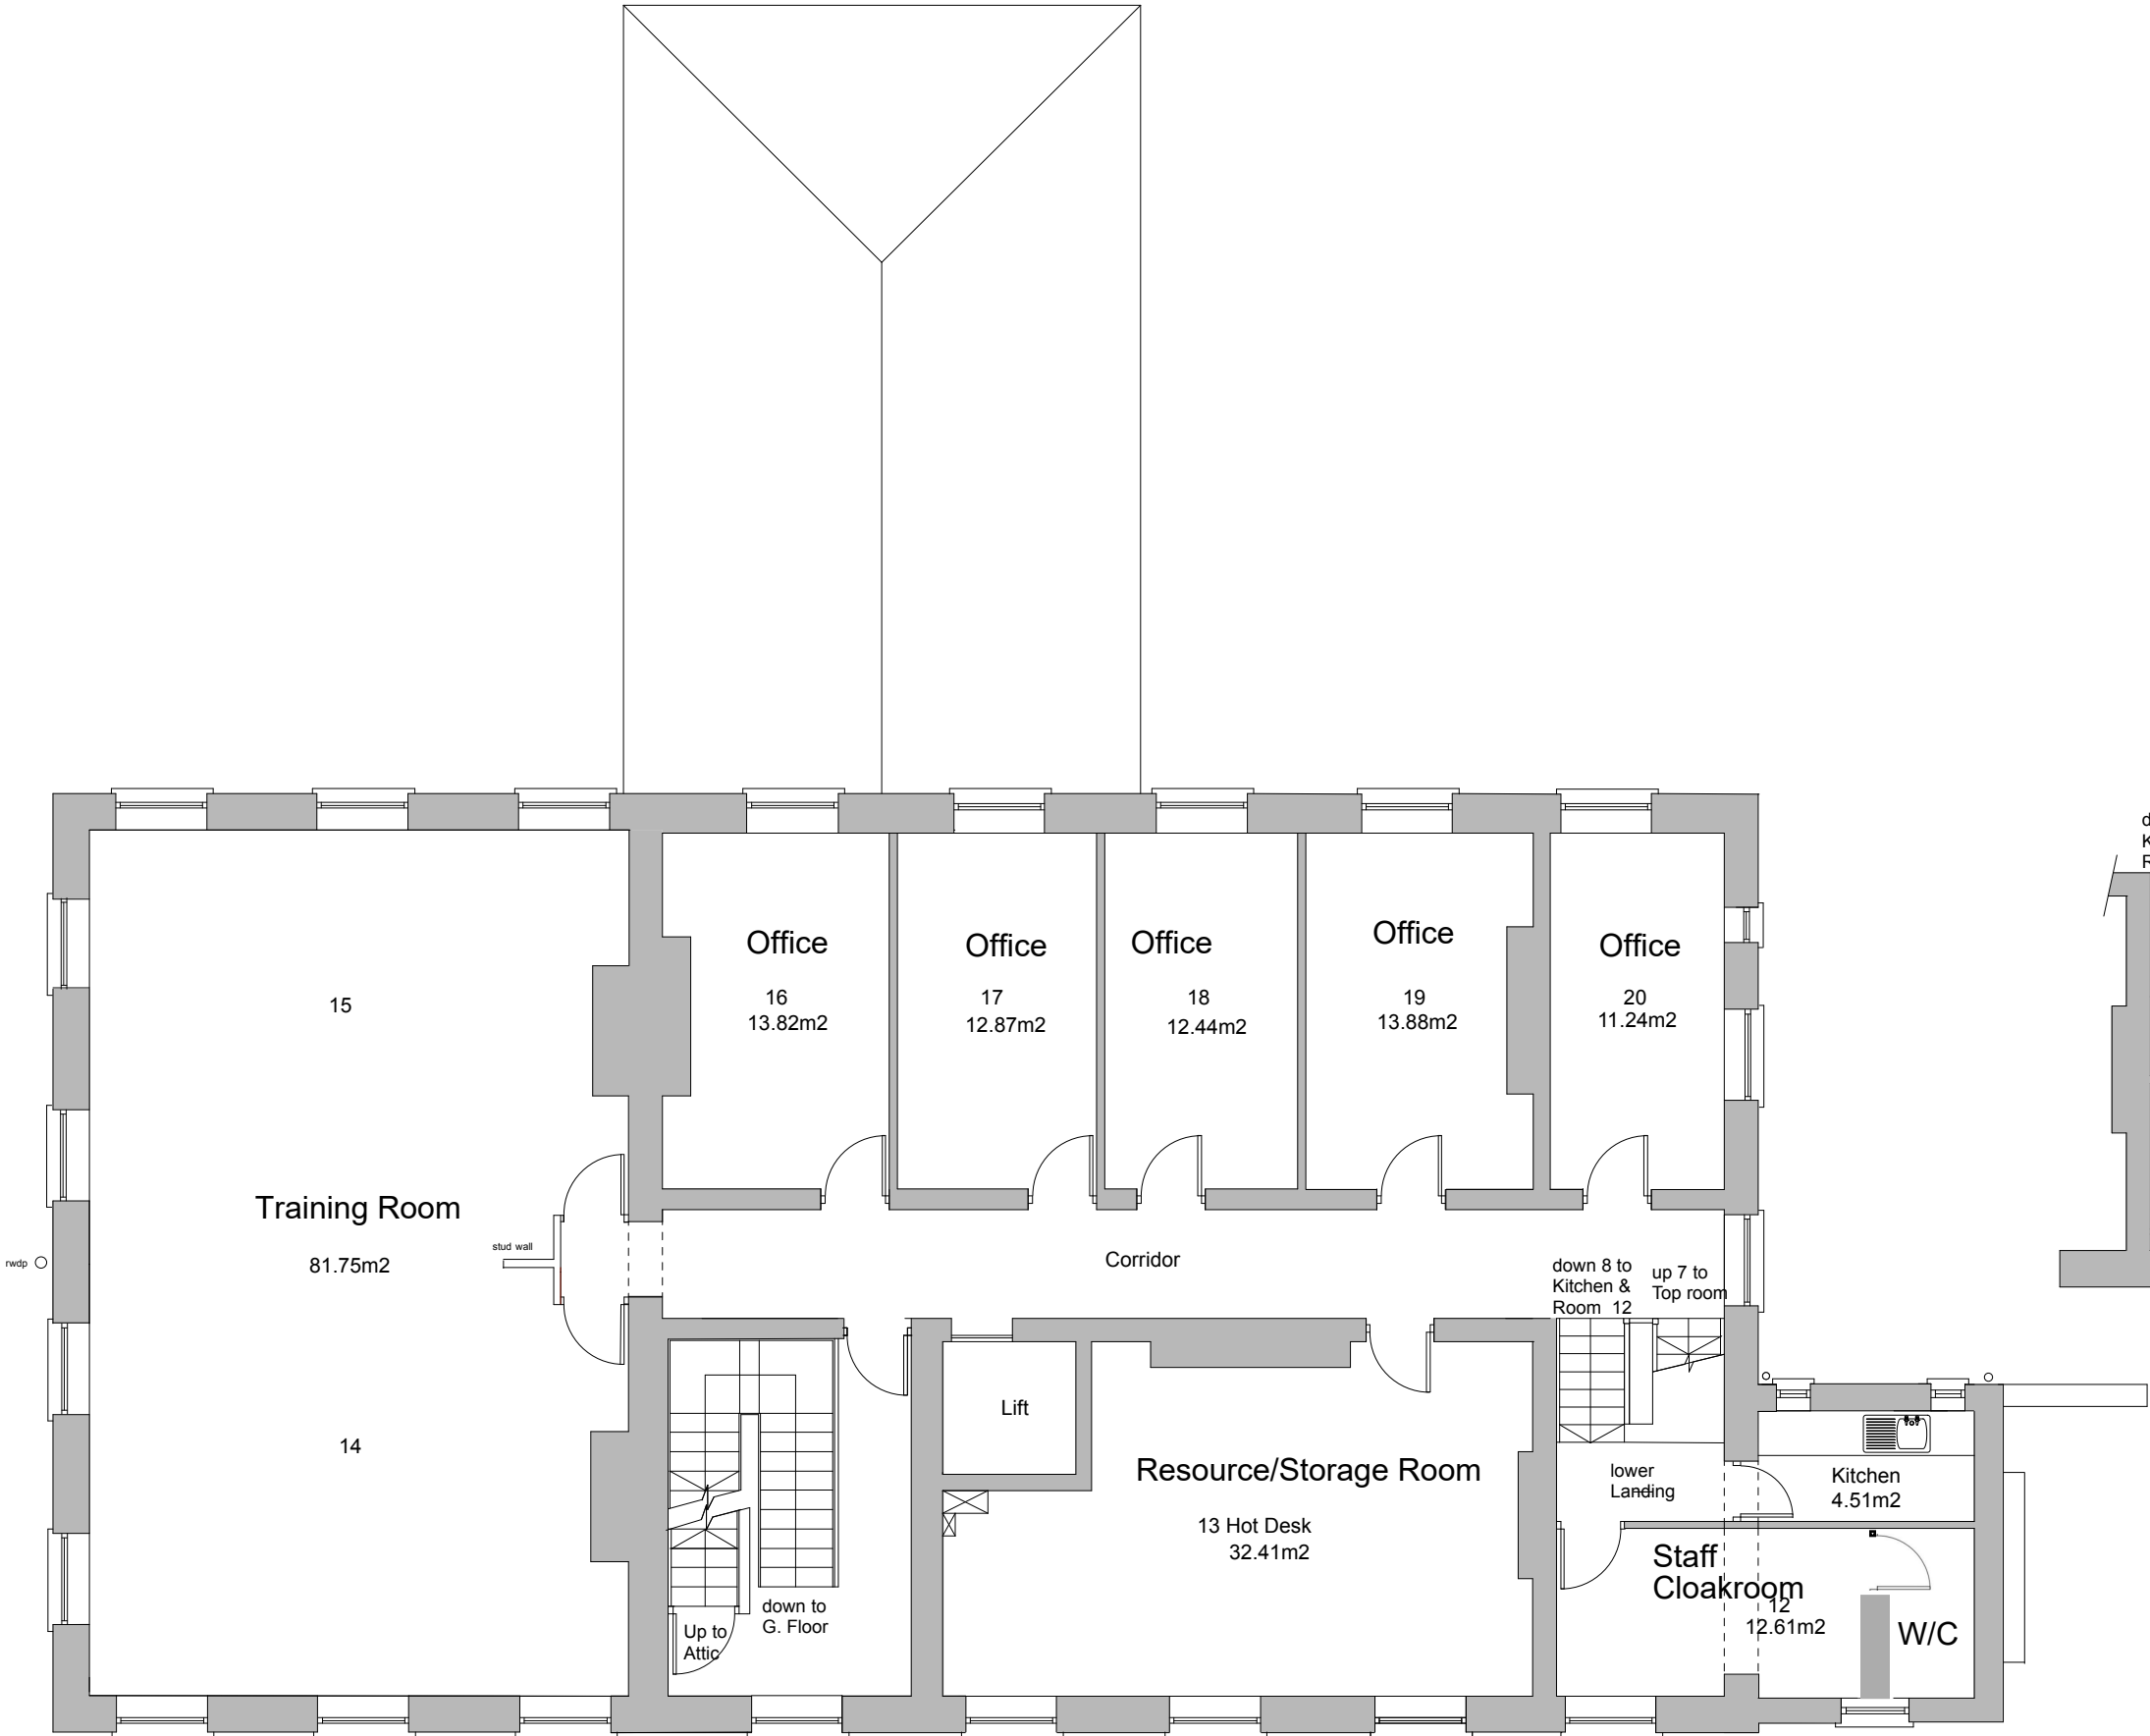

PROPOSED FIRST FLOOR PLAN

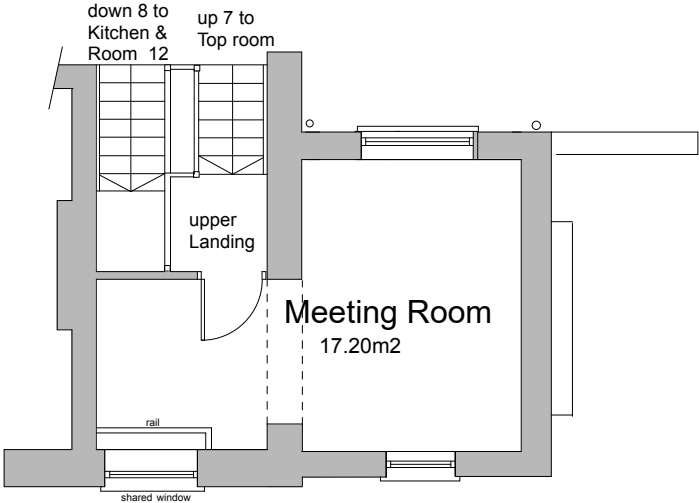

MEZZANINE
TOP
FLOOR

MEZZANINE
INTERMEDIATE
FLOOR



Kennedy James Griffiths Chartered Architects and Project Managers Project		 10 Victoria Park Court 516 Cowbridge Road East Cardiff CF5 1DB 02920 545100
12 Devon Place Newport NP20 4NN		
Title		Date
Proposed First Floor Plan		01 09 2020
Status		Scale @ A3 1:100
Drawing Number	Revision	Drawn by