



Front Elevation
South Facing




Side Elevation
West Facing

- NOTES:
- | | |
|--------------------|--------------------------------------|
| 01 Main Roof: | Clay plain tile Brown |
| 02 Wall: | Brickwork Red |
| 03 Wall: | Through colour Render to match house |
| 04 Bay/details: | Stone |
| 05 Windows/cills: | Aluminium |
| 06 Fascia, soffit: | uPVC. White |
| 07 Gutter: | uPVC. Black |
| 08 Roof lantern: | To match windows |
| 09 Extension: | Flat Roof |



Rear Elevation
North Facing

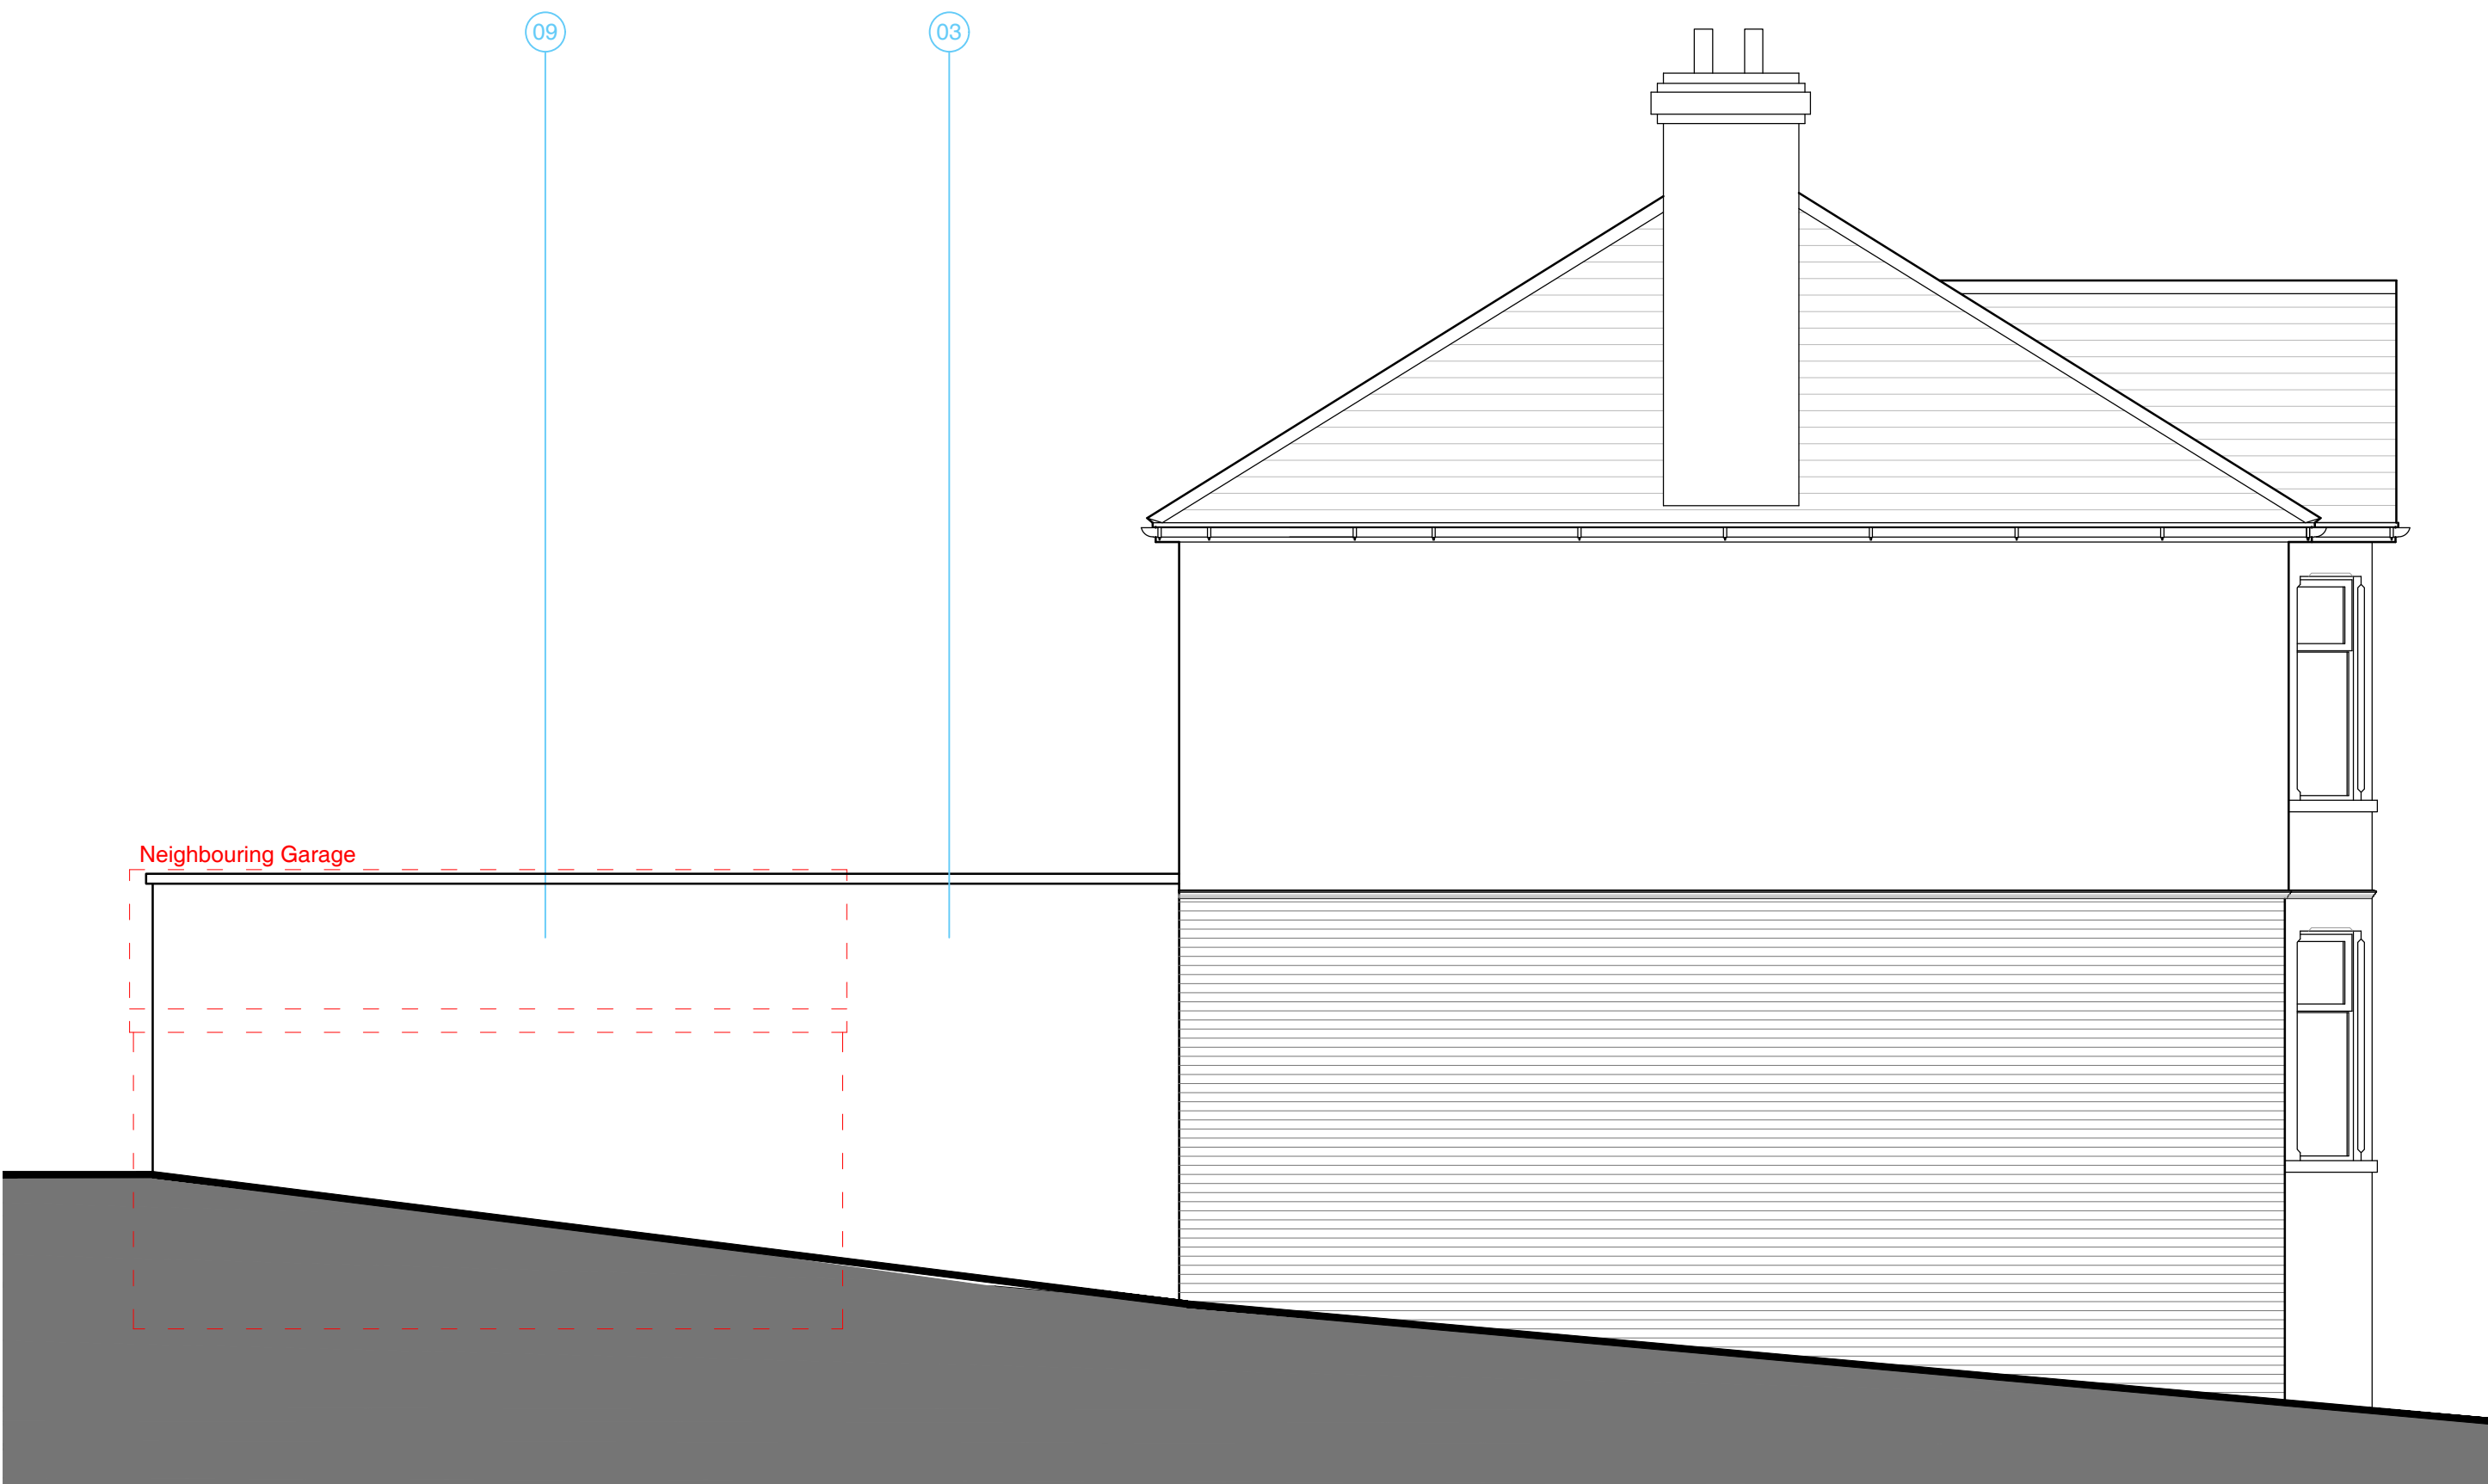

Side Elevation
East Facing

PROJECT:
46 The Coldra
Newport

TITLE:
Proposed Elevations

SCALE:
1:50 @ A1

DATE:
July 2025

DRAWN BY:
ams

DRAWING NUMBER:
4421.PL.06

REVISION:
C

0792 920 3182
info@36design.co.uk
www.36design.co.uk

design
36

