
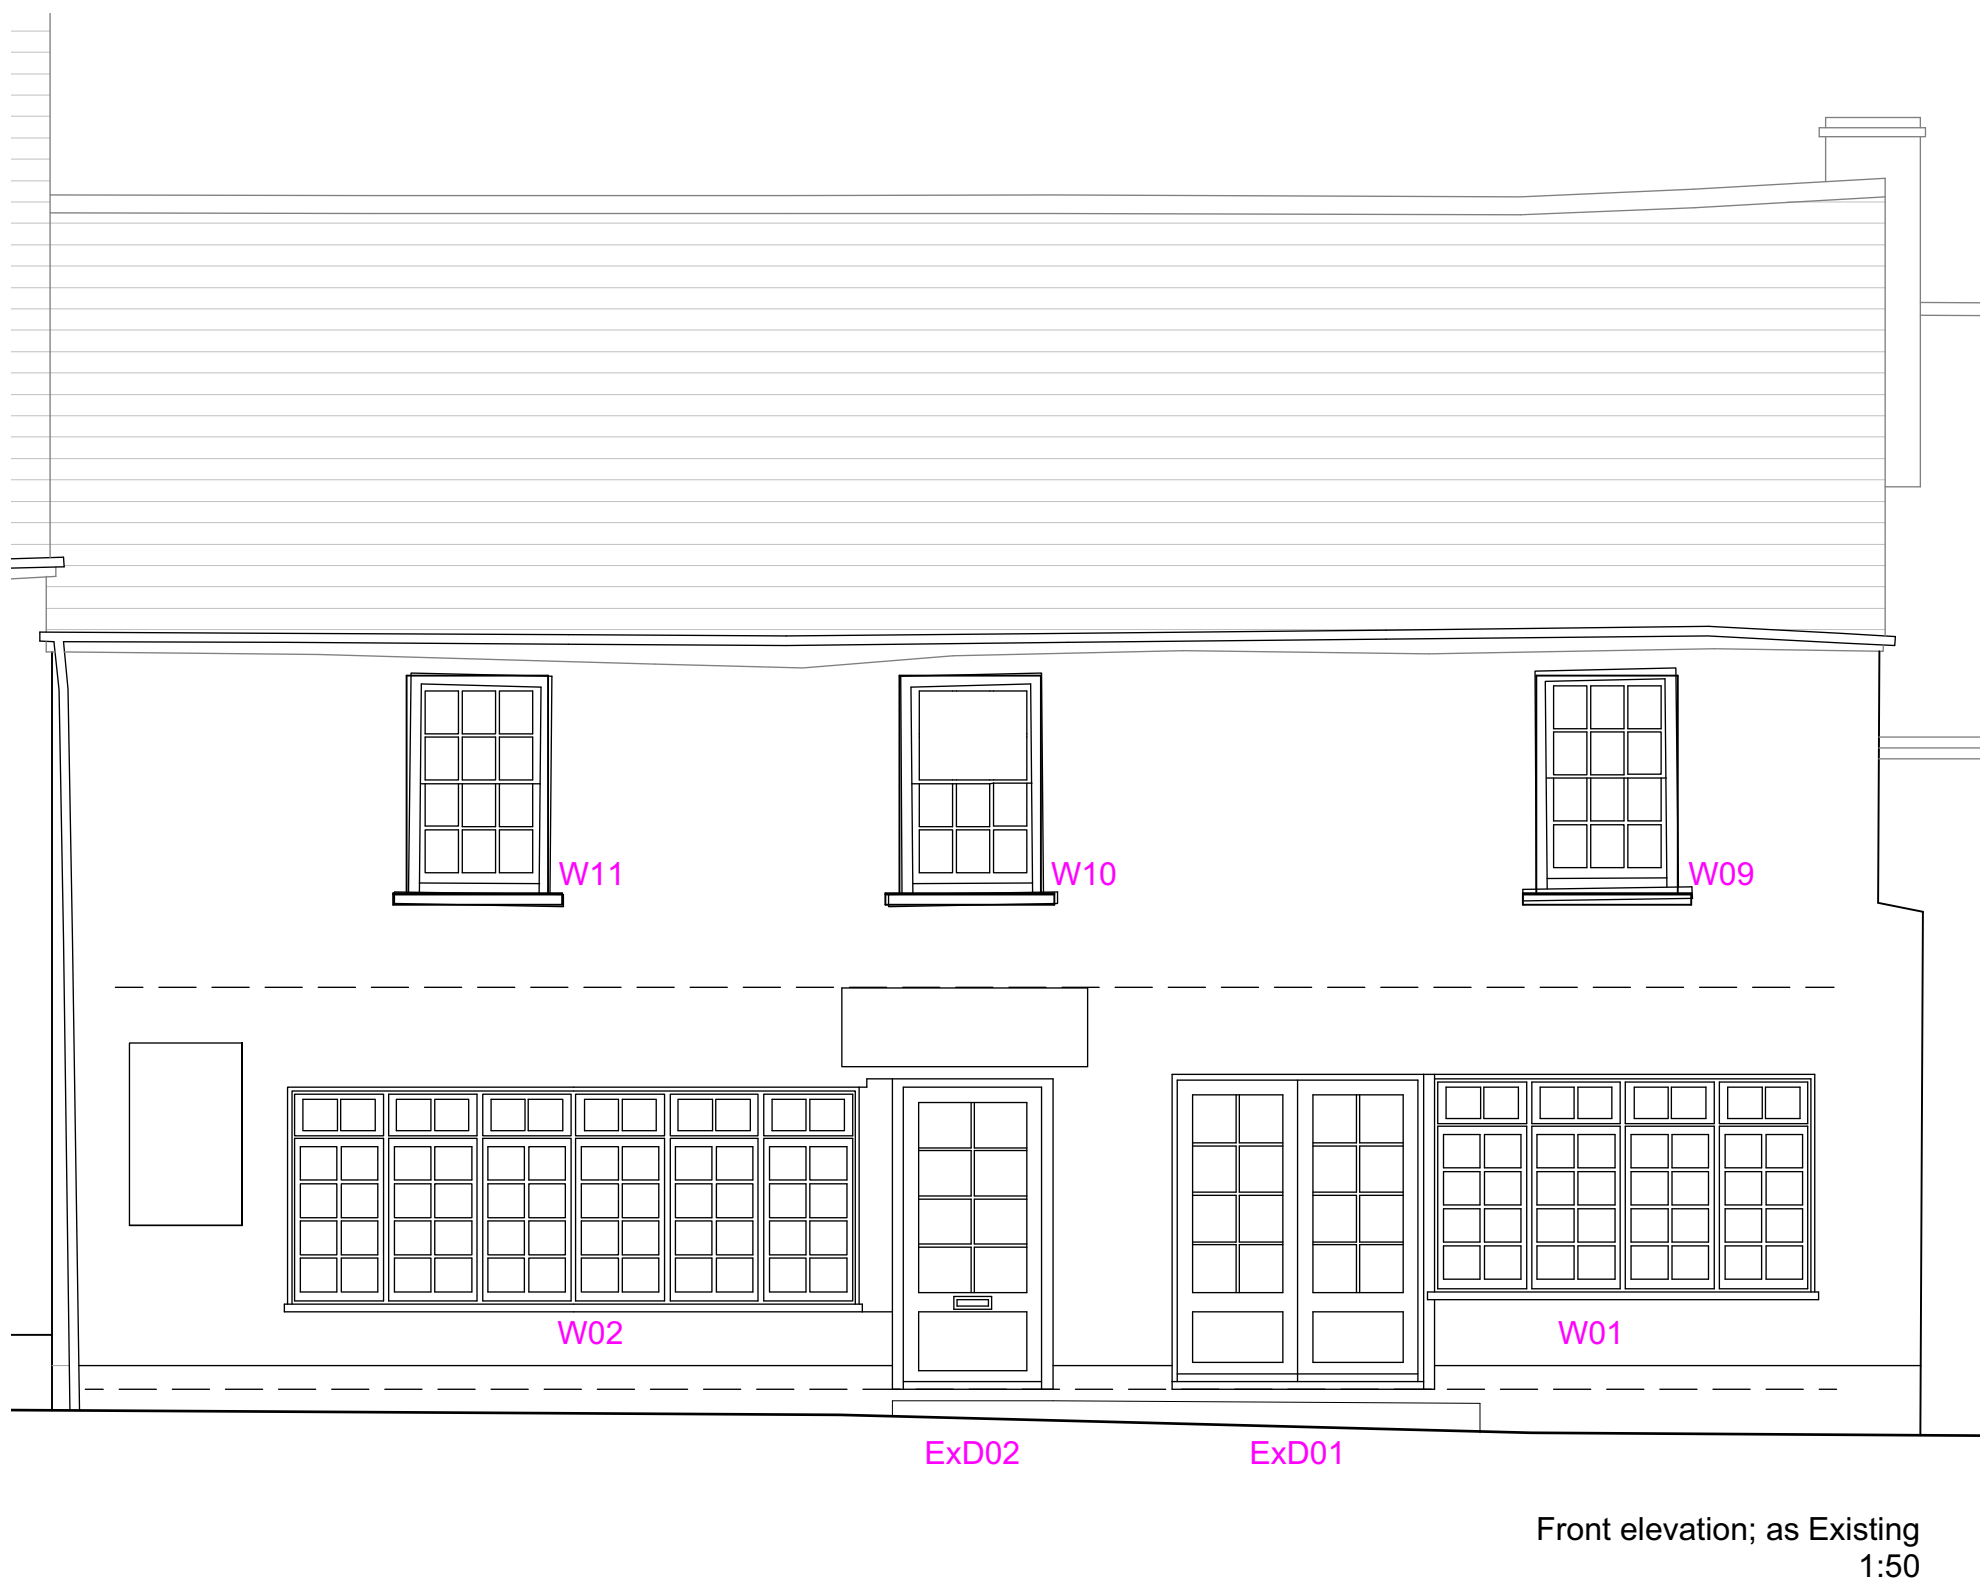
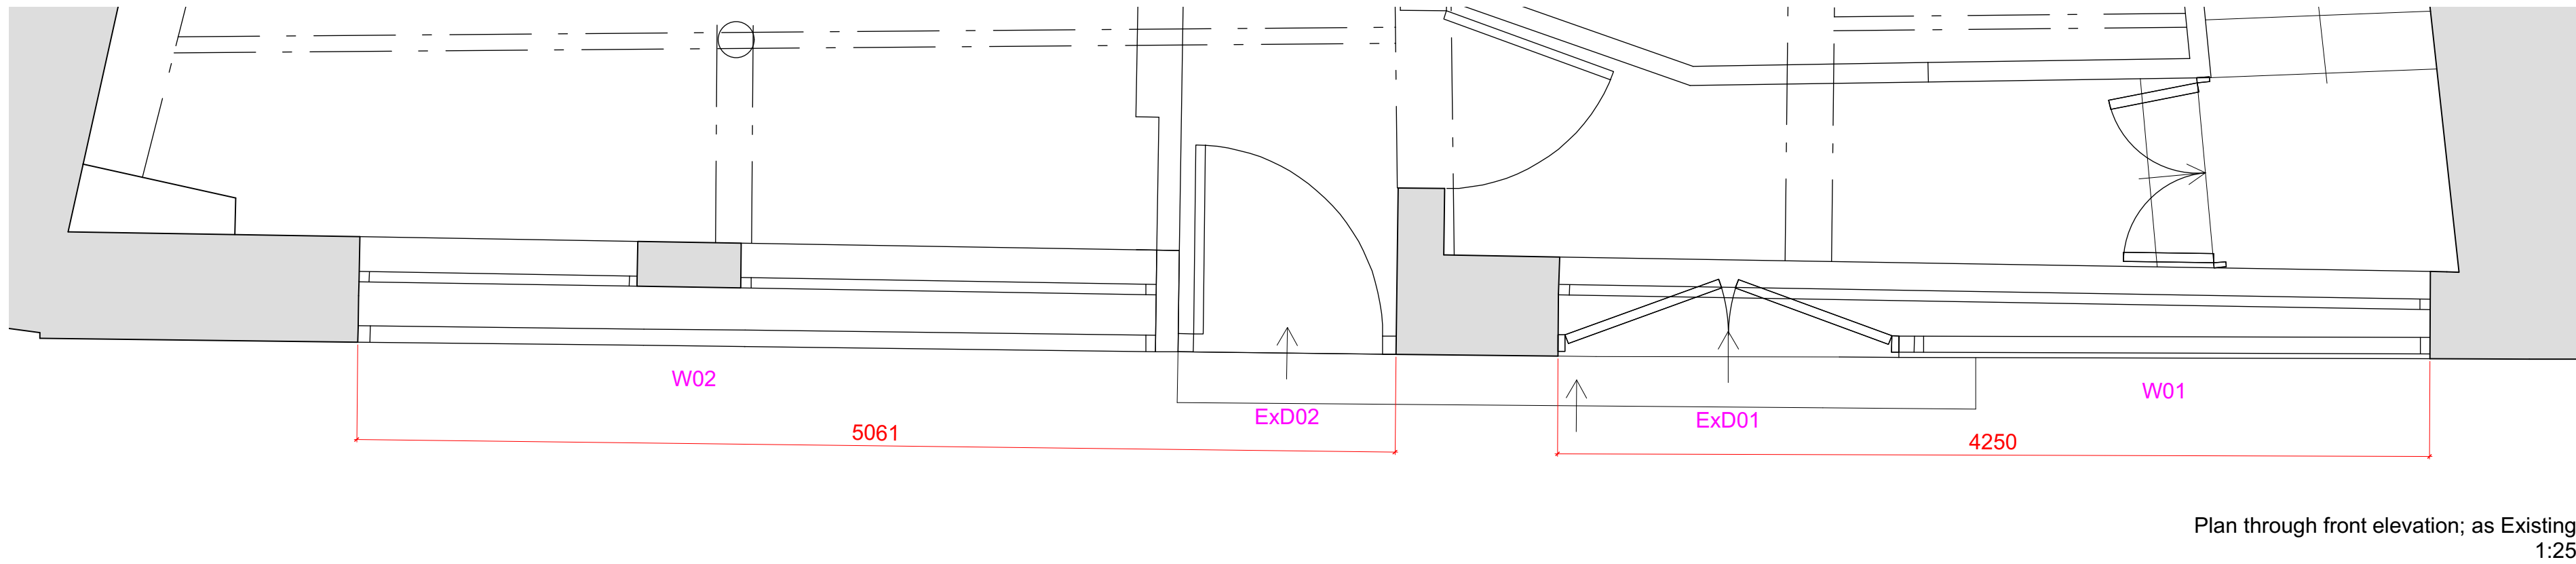


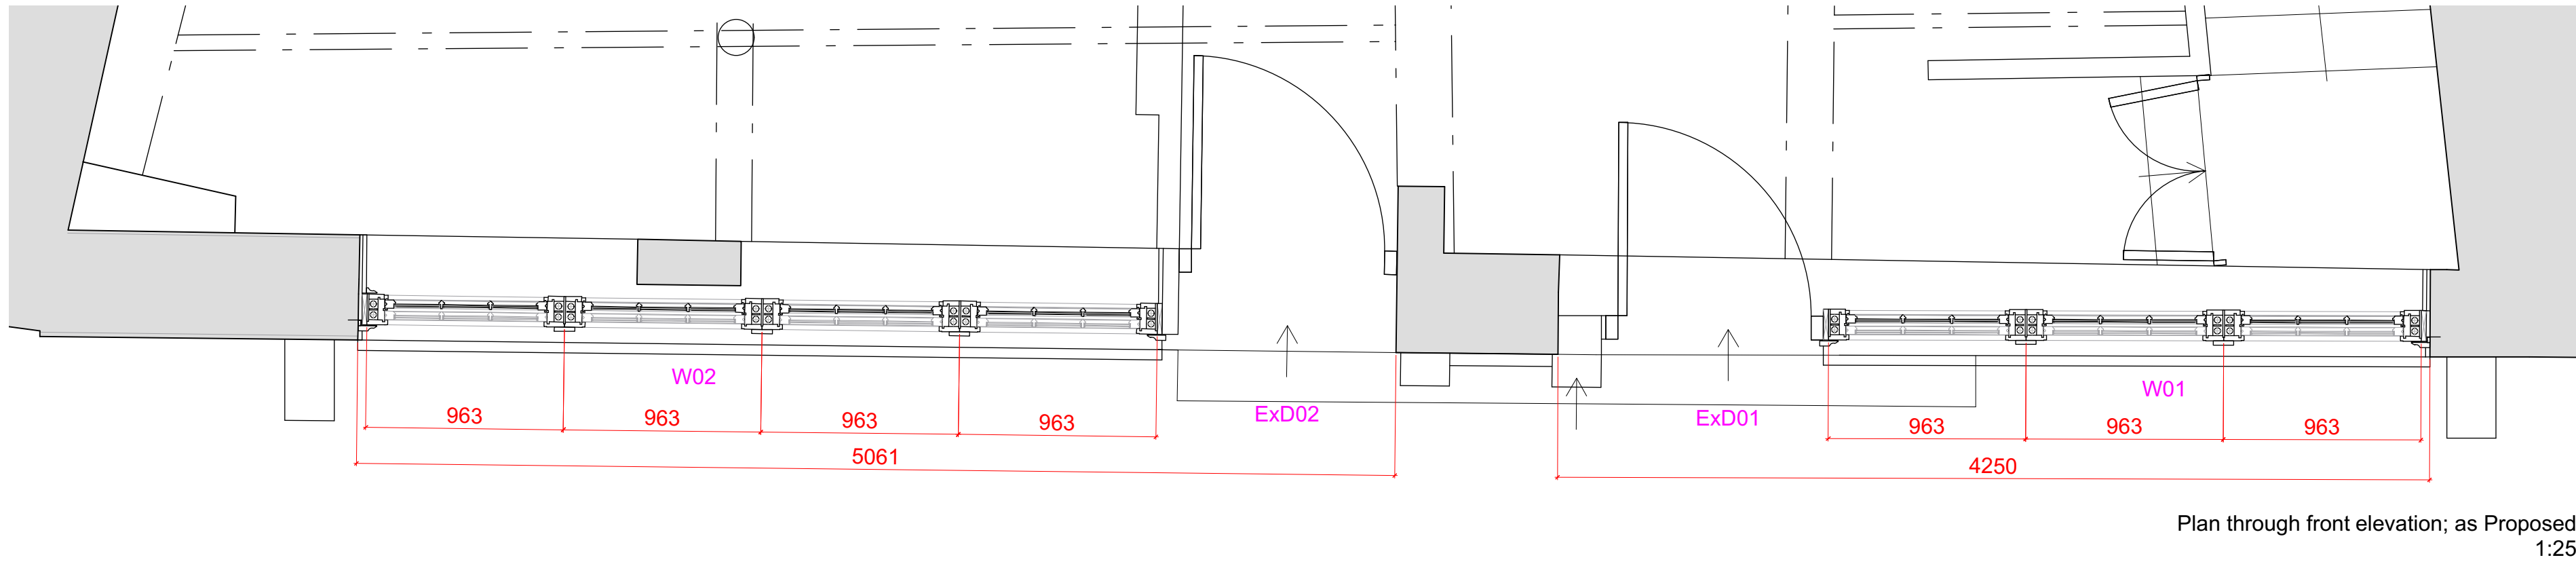

A1

Notes
Do NOT scale off this drawing.

Check dimensions before use and notify the Architect of any discrepancies immediately.

© Copyright belongs to the Architect.

No.	Date	By	Revisions
A	04/02/2026	ID	Front elevation note corrected

Job Title
9 HIGH STREET, Caerleon

Graham Frecknall Architecture & Design
Wye Stone Leys, Wye Stone Business Park, Monmouth, NP25 3SR
Tel: 01600 716418 Email: info@gfarchitects.co.uk

Drawing Title
Front elevation plan & Section; as Existing & Proposed

Drawn ID	Checked	Date	Scale	Job Number	Sheet Size
		04/12/2025	1:50/25	1805.25	A1
Drawing Number					Rev.
AA.01					A