



Responsibility is not accepted for errors made by others in scaling from this drawing.
All construction information should be taken from figured dimensions only.

 


TERRACE LOCATION KEY

 


Proposed Railing Location

TERRACE RAILING SPECIFICATION


PPC Steel Anthracite Grey (RAL 7016)

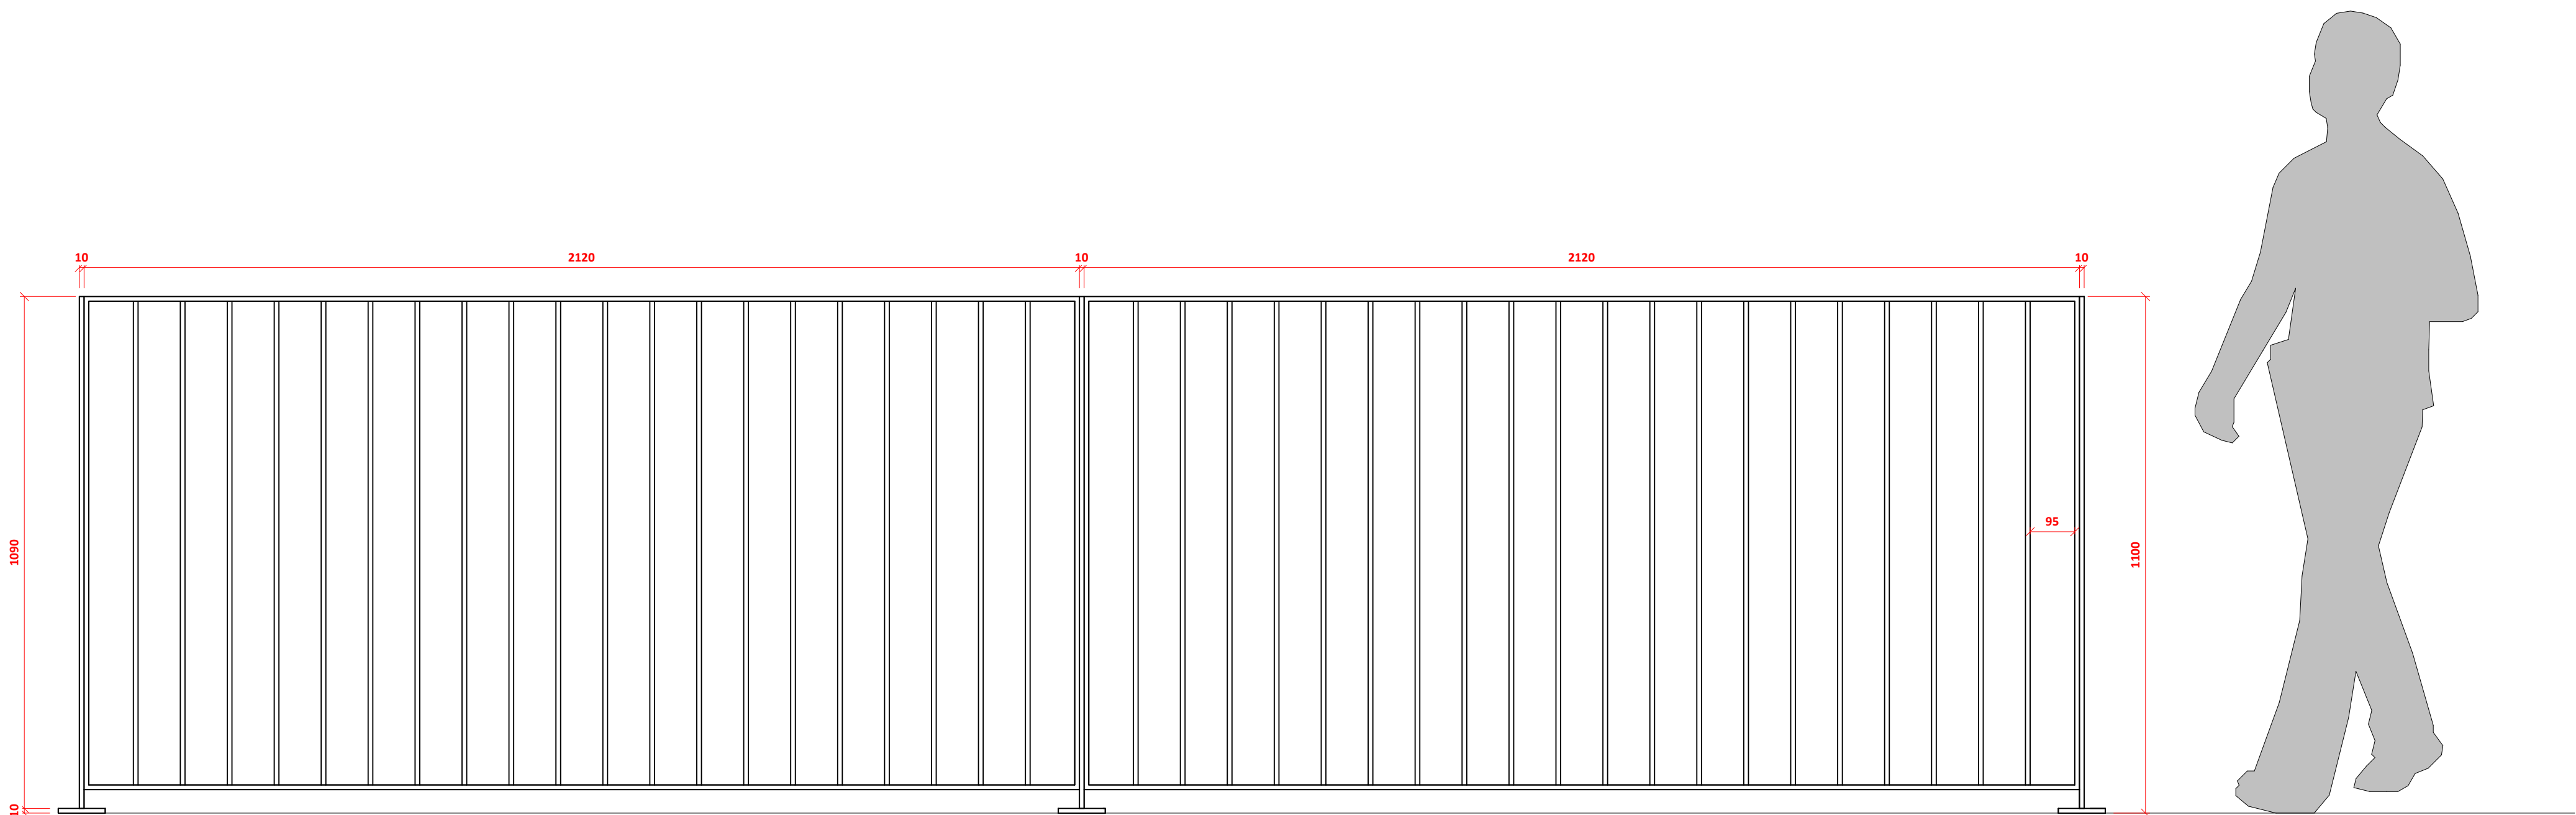


FRONT/REAR ELEVATION VIEW

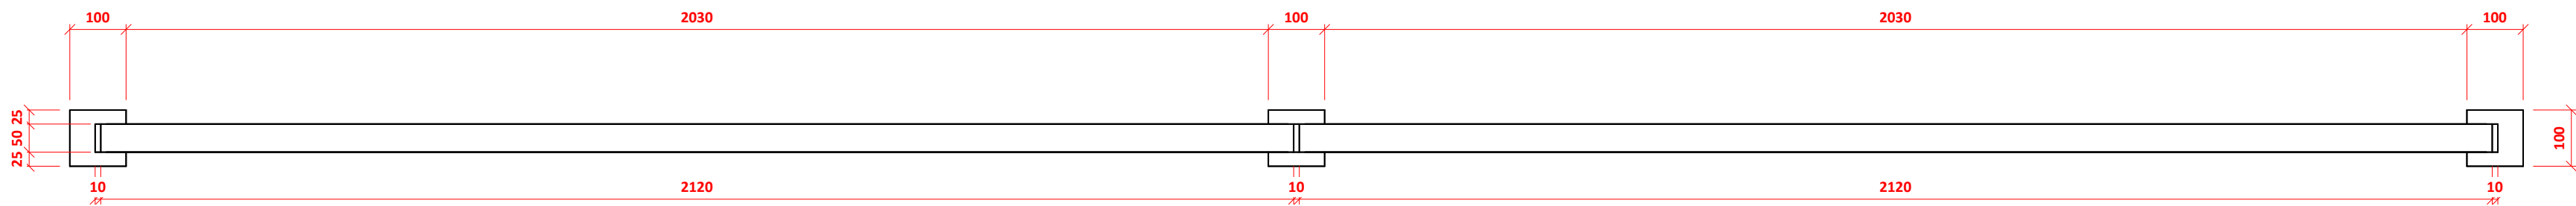


PLAN VIEW

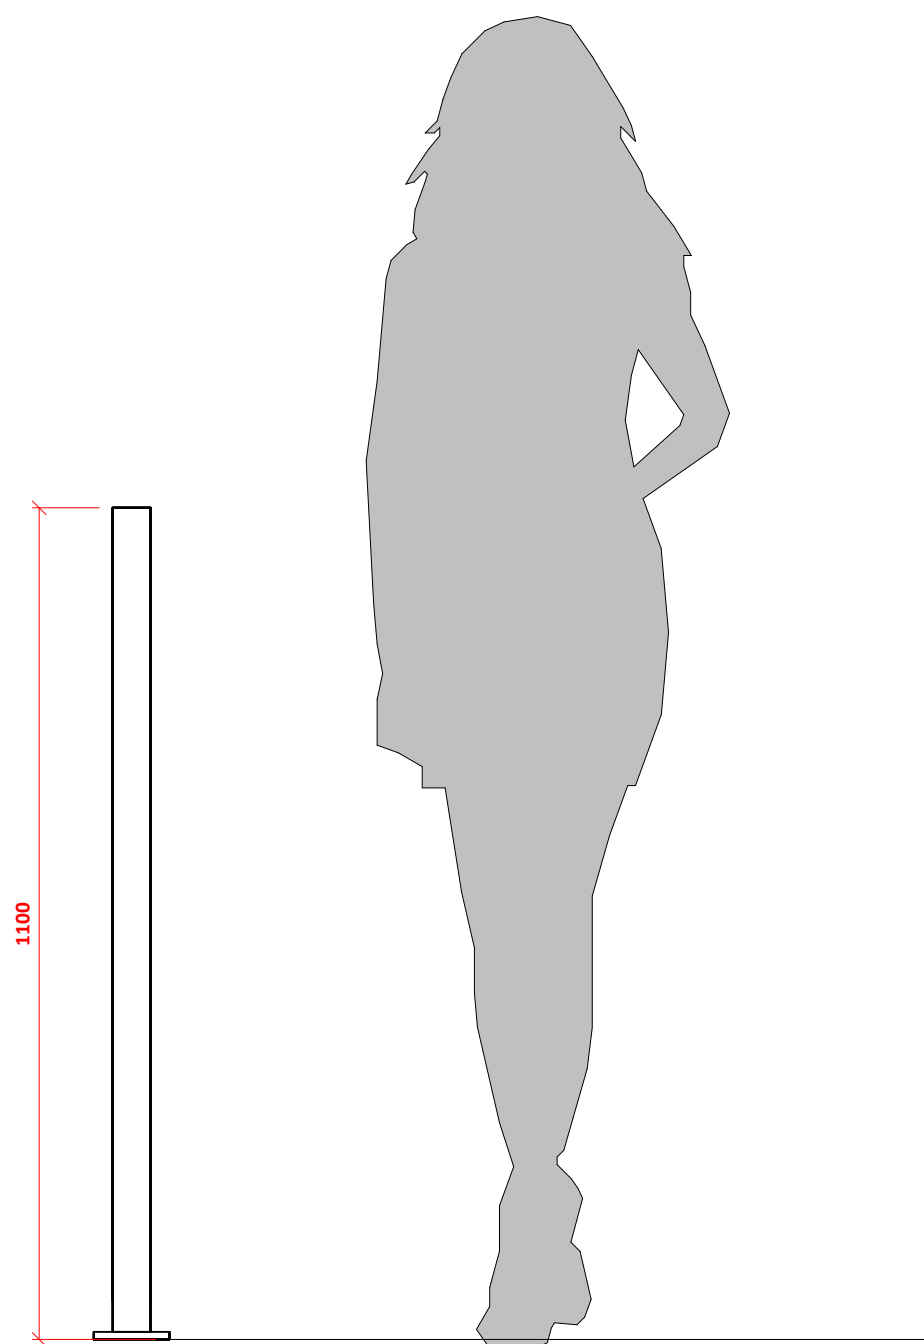

LEFT ELEVATION VIEW

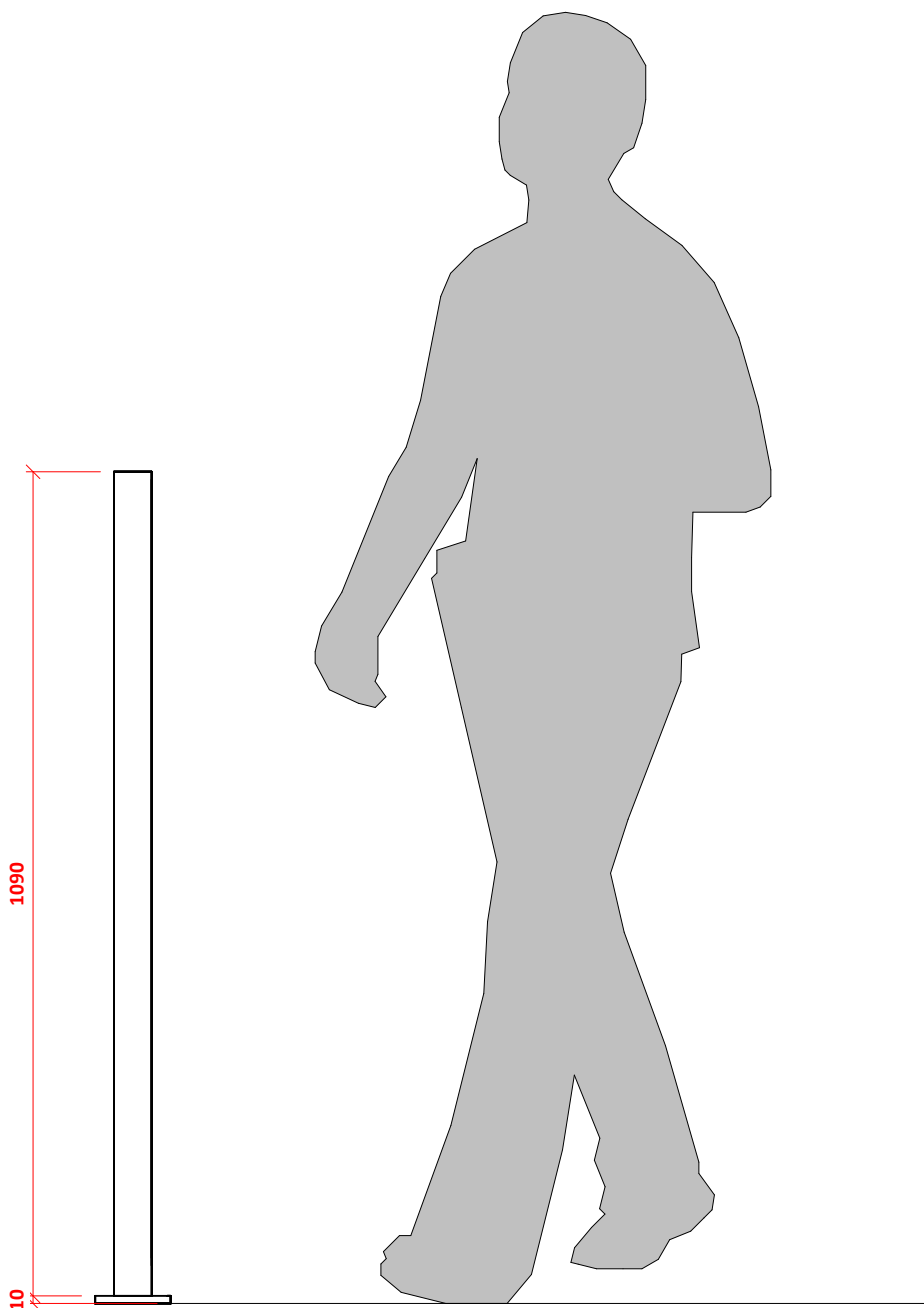

RIGHT ELEVATION VIEW

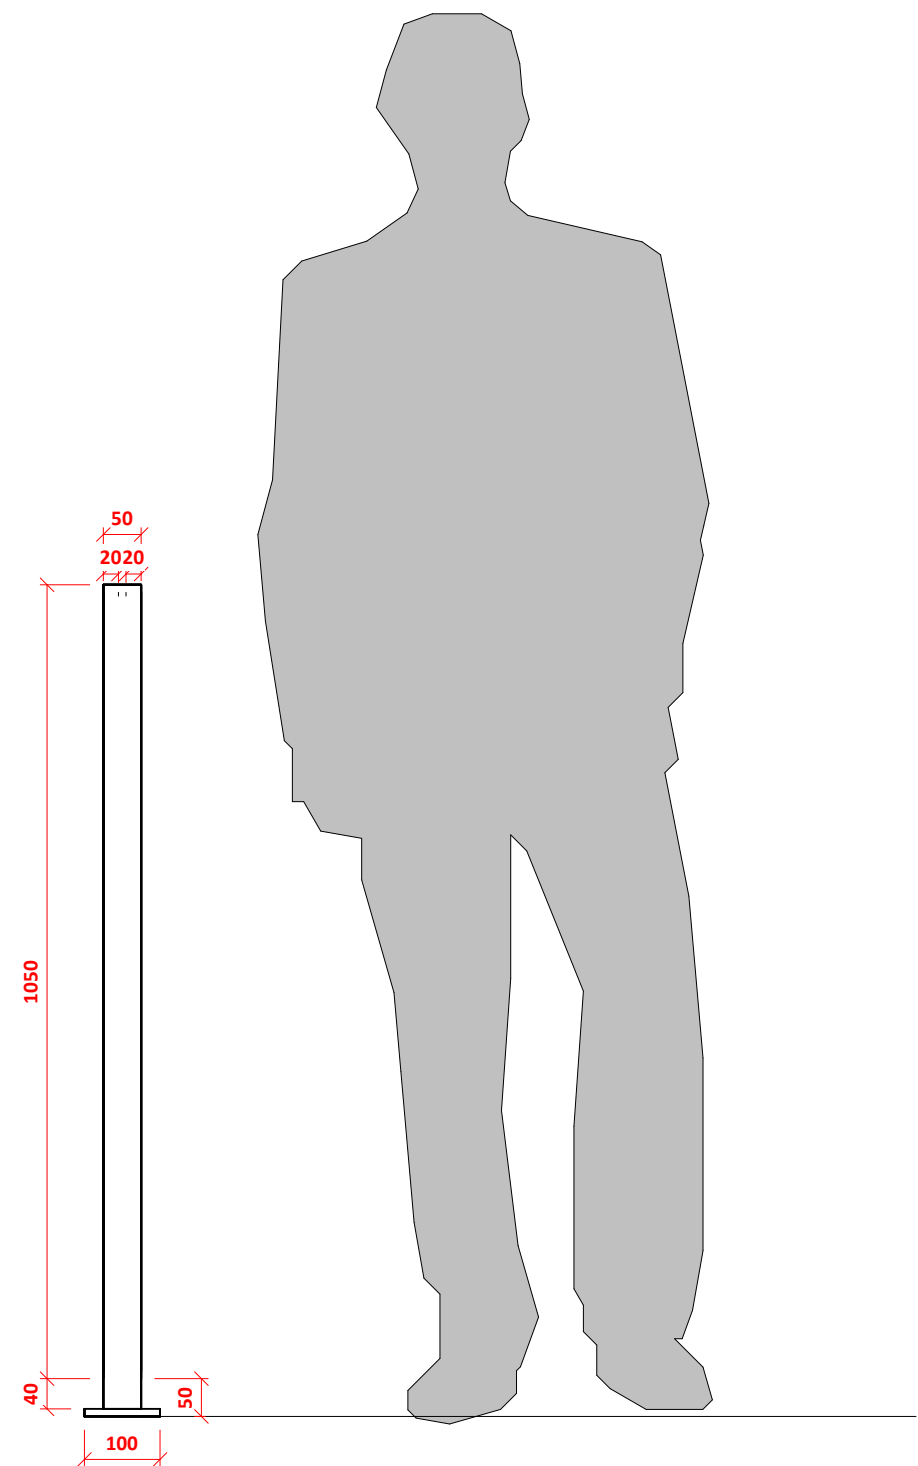

SECTION VIEW

REV	DATE	DESCRIPTION	BY
CLIENT			DRAWN
Mr I Chaudhary			AA
			CHECKED
			AJ

SSA Sustainable Studio Architects
1 Gold Tops, Newport NP20 4PG
www.sustainablestudio.co.uk
© Sustainable Studio Architects 2024

PROJECT
10 Clarence Place
Newport
NP19 0AE

DRAWING TITLE
Proposed Railing

DRAWING STATUS	SCALE
PL : PLANNING	As indicated @ A1
NUMBER	REVISION
PL-010	