




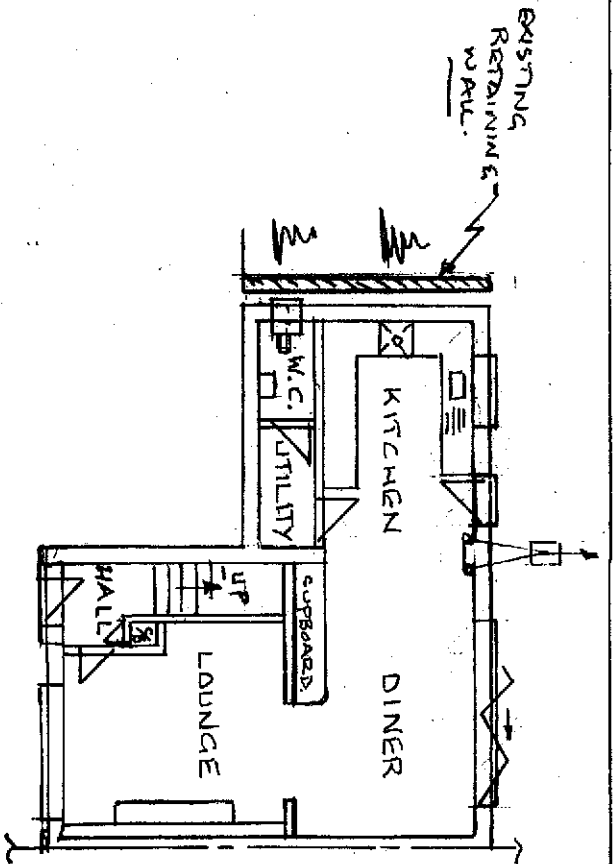


PROPOSED GROUND FLOOR PLAN

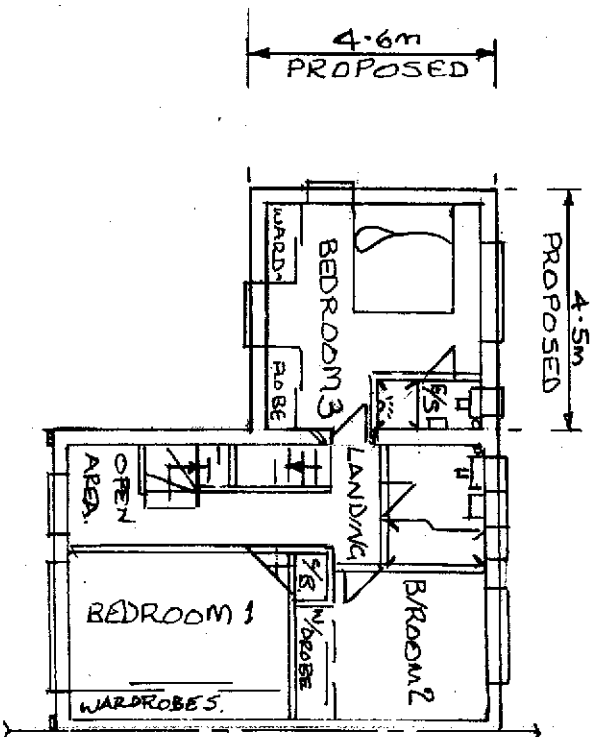

PROPOSED FIRST FLOOR PLAN

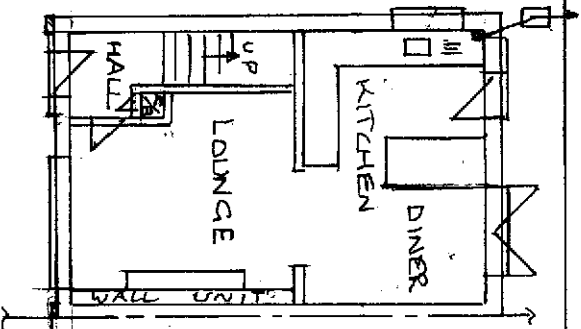

EXISTING GROUND FLOOR PLAN

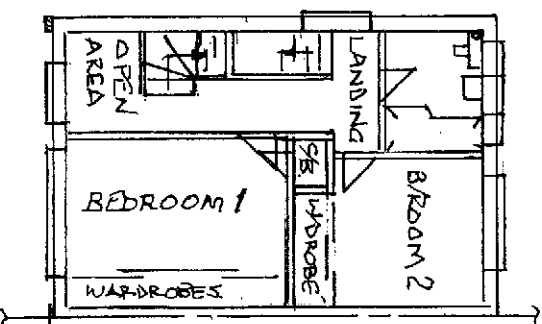

EXISTING FIRST FLOOR PLAN

FLOOR PLANS FOR 2, CLAREMONT, MALPAS, NEWPORT.

SCALE 1:100
DRAWN: 2