


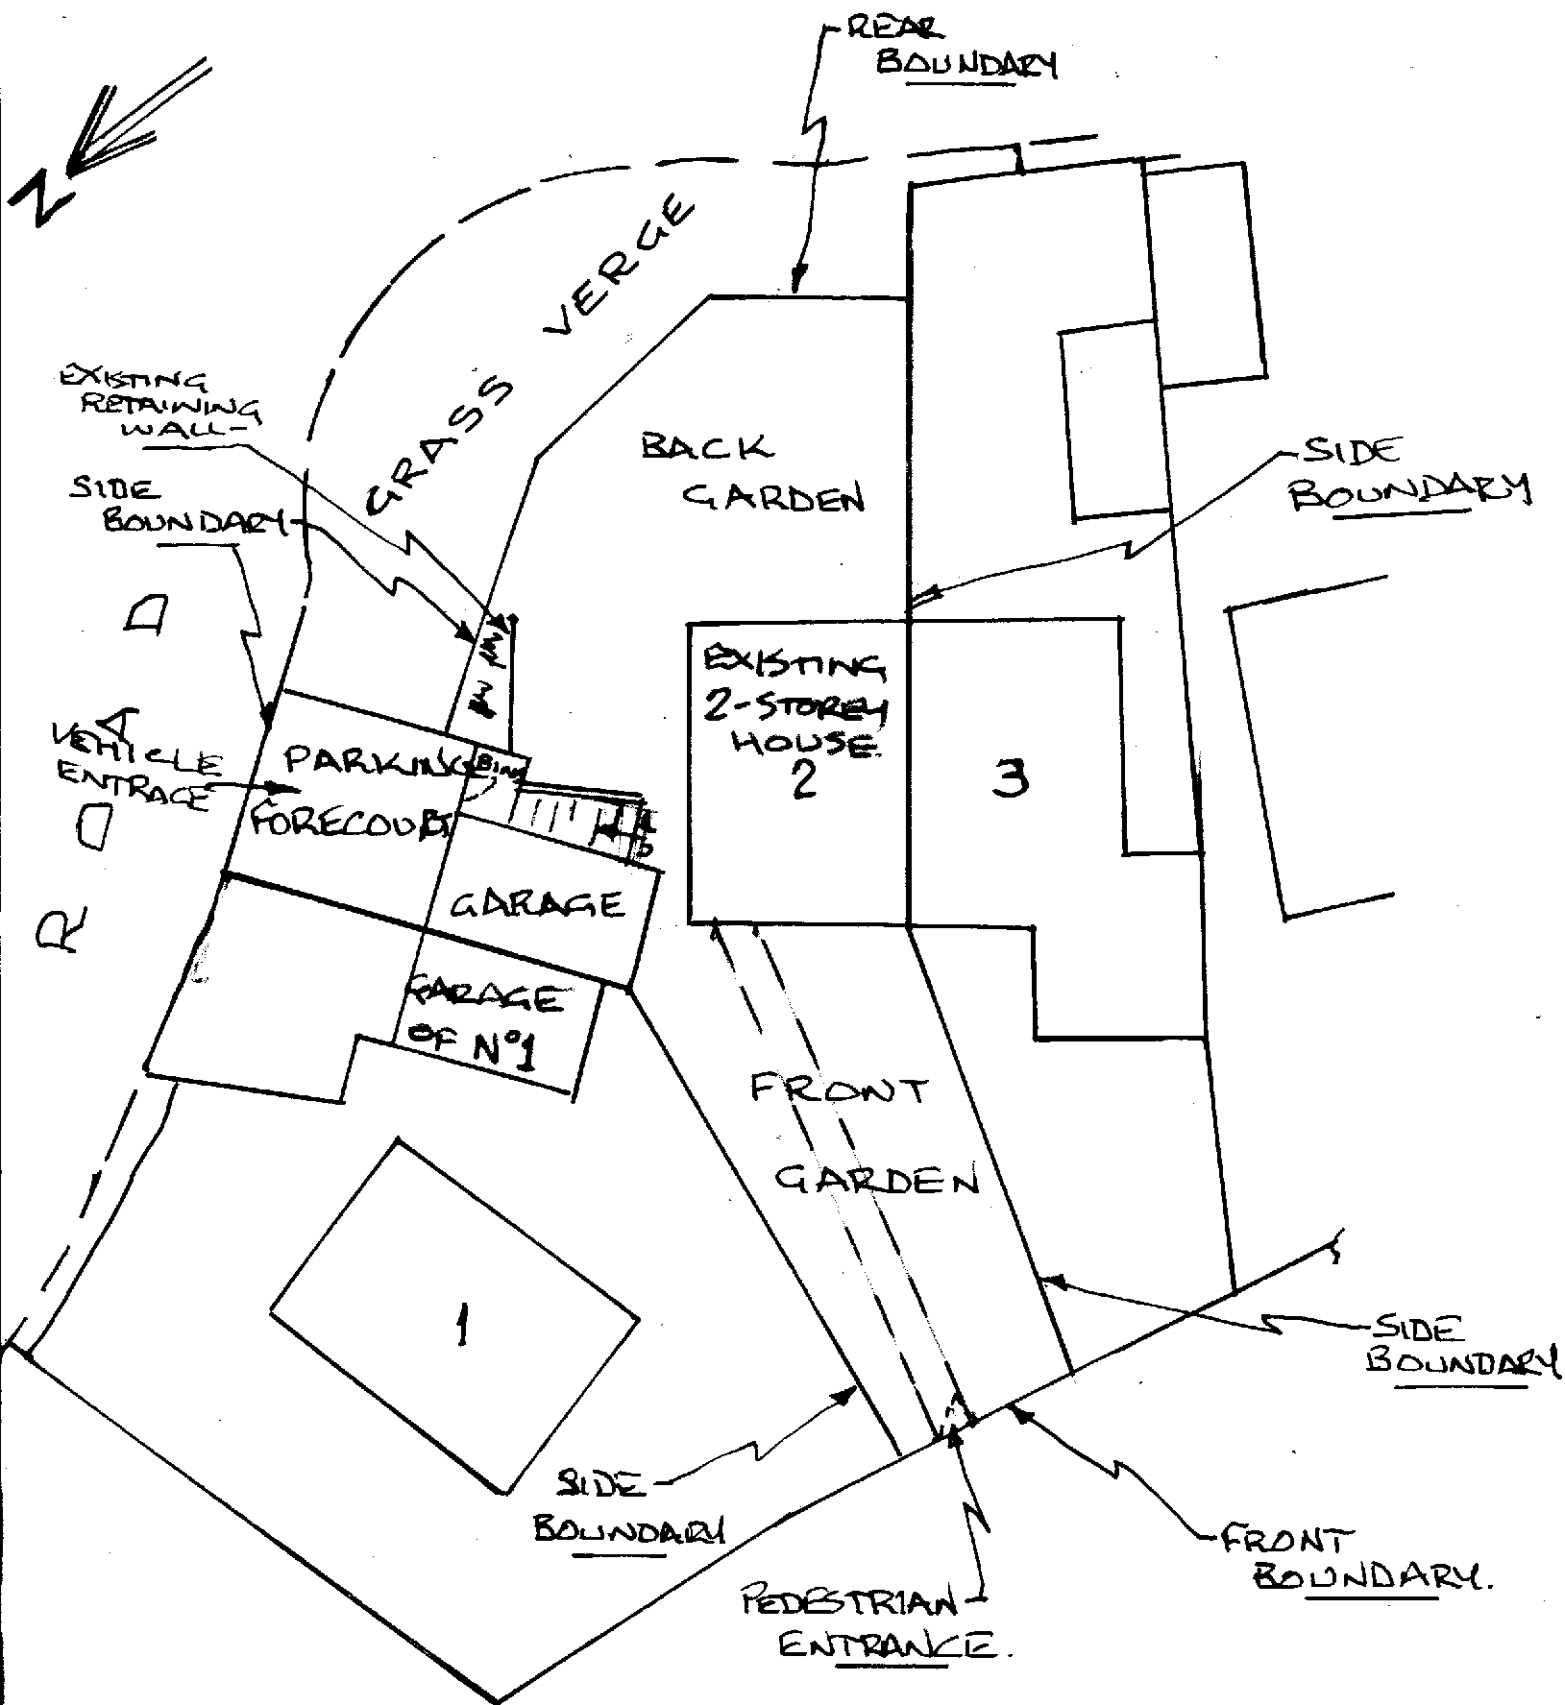

EXISTING SITE PLAN

EXISTING SITE PLAN OF 2, CLAREMONT,
MALPAS, NEWPORT, NP20 6PJ.

SCALE 1:200

DRG. REF 4