


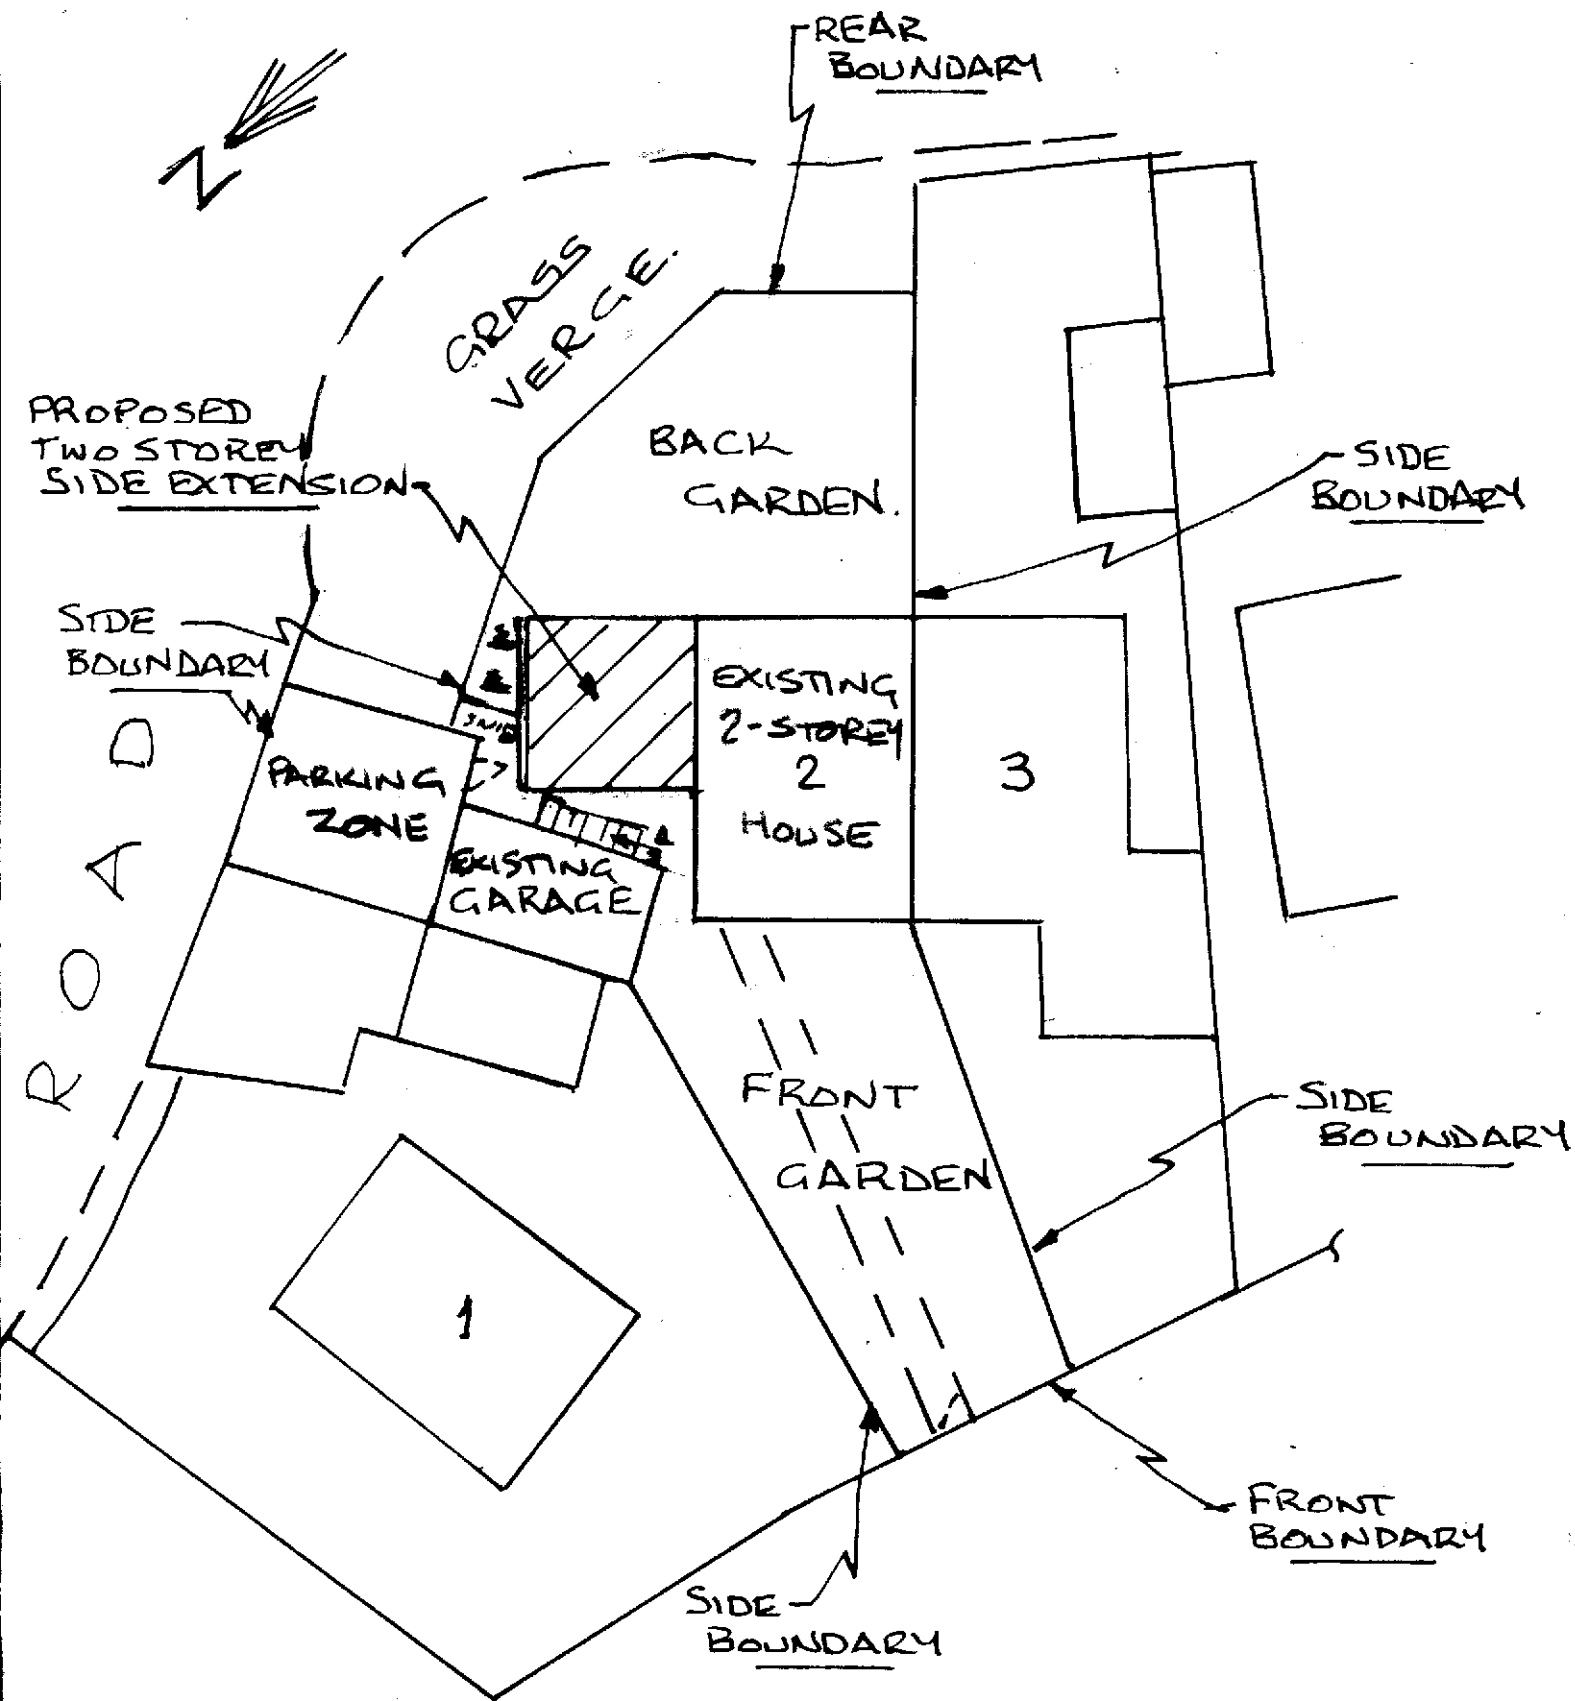

PROPOSED SITE PLAN FOR 2, CLAREMONT,
MALPAS NEWPORT NP20 6PJ
SCALE 1:200

DRG. REF. 5