


HAWARDEN ROAD

CHEPSTOW ROAD

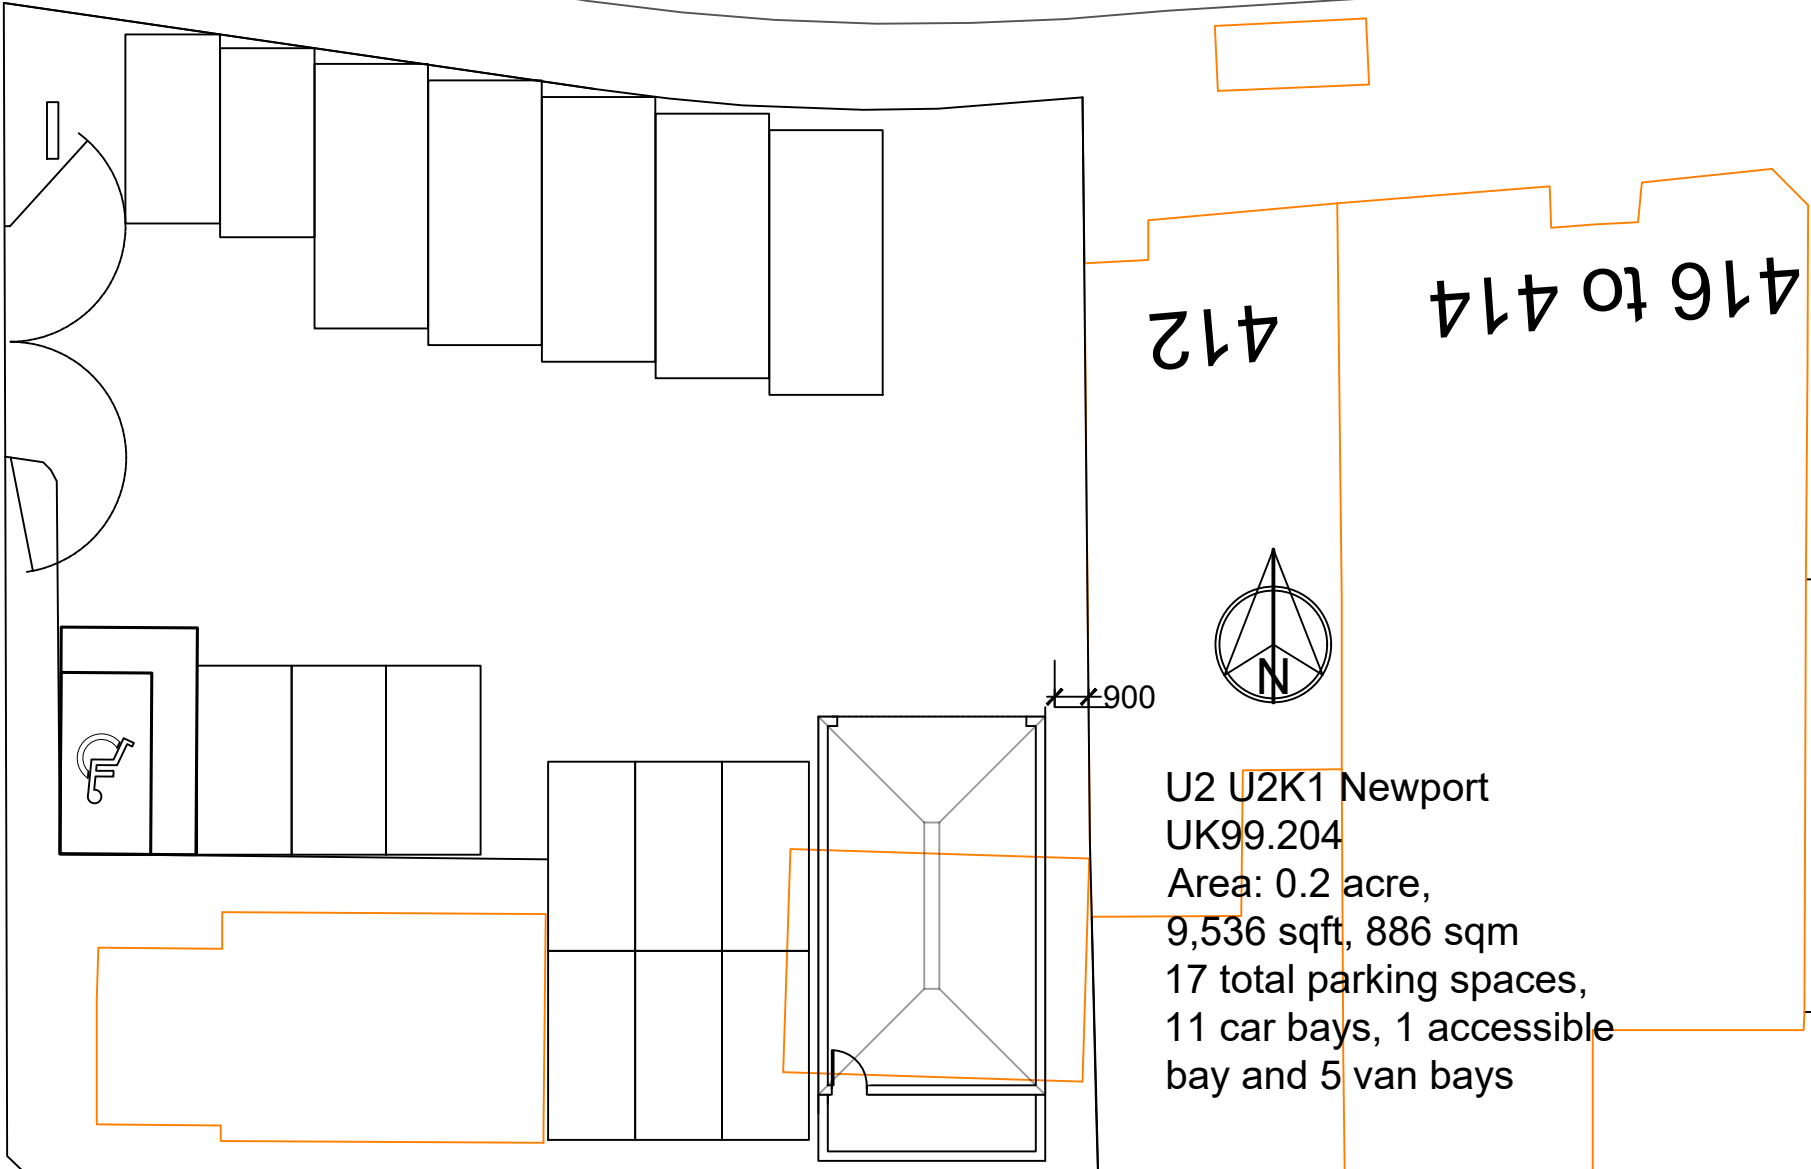


412

416 to 414



U2 U2K1 Newport
UK99.204
Area: 0.2 acre,
9,536 sqft, 886 sqm
17 total parking spaces,
11 car bays, 1 accessible
bay and 5 van bays

 

THIS DRAWING IS THE PROPERTY OF
ENTERPRISE MOBILITY.
IT IS INTENDED FOR CONCEPTUAL USE
ONLY. VERIFICATION OF DIMENSIONS,
FIELD CONDITIONS, AND LOCAL
BUILDING CODES IS REQUIRED

NOT FOR CONSTRUCTION

Rev.:	Date:	Description:	By:
-	07/09/26	COMMENTS	HJ



Status: RIBA Stage 2 - Concept Design	
Address: U2 U2K1 Newport 410 Chepstow Road Newport NP19 8JH	
Drawing: Proposed Site Plan -	
Scale: 1:200 @ A3	Job No.: Newport NP19 8JH
Drawing No.: sk.UK99.204	Rev: -