


Note  
This drawing is copyright.

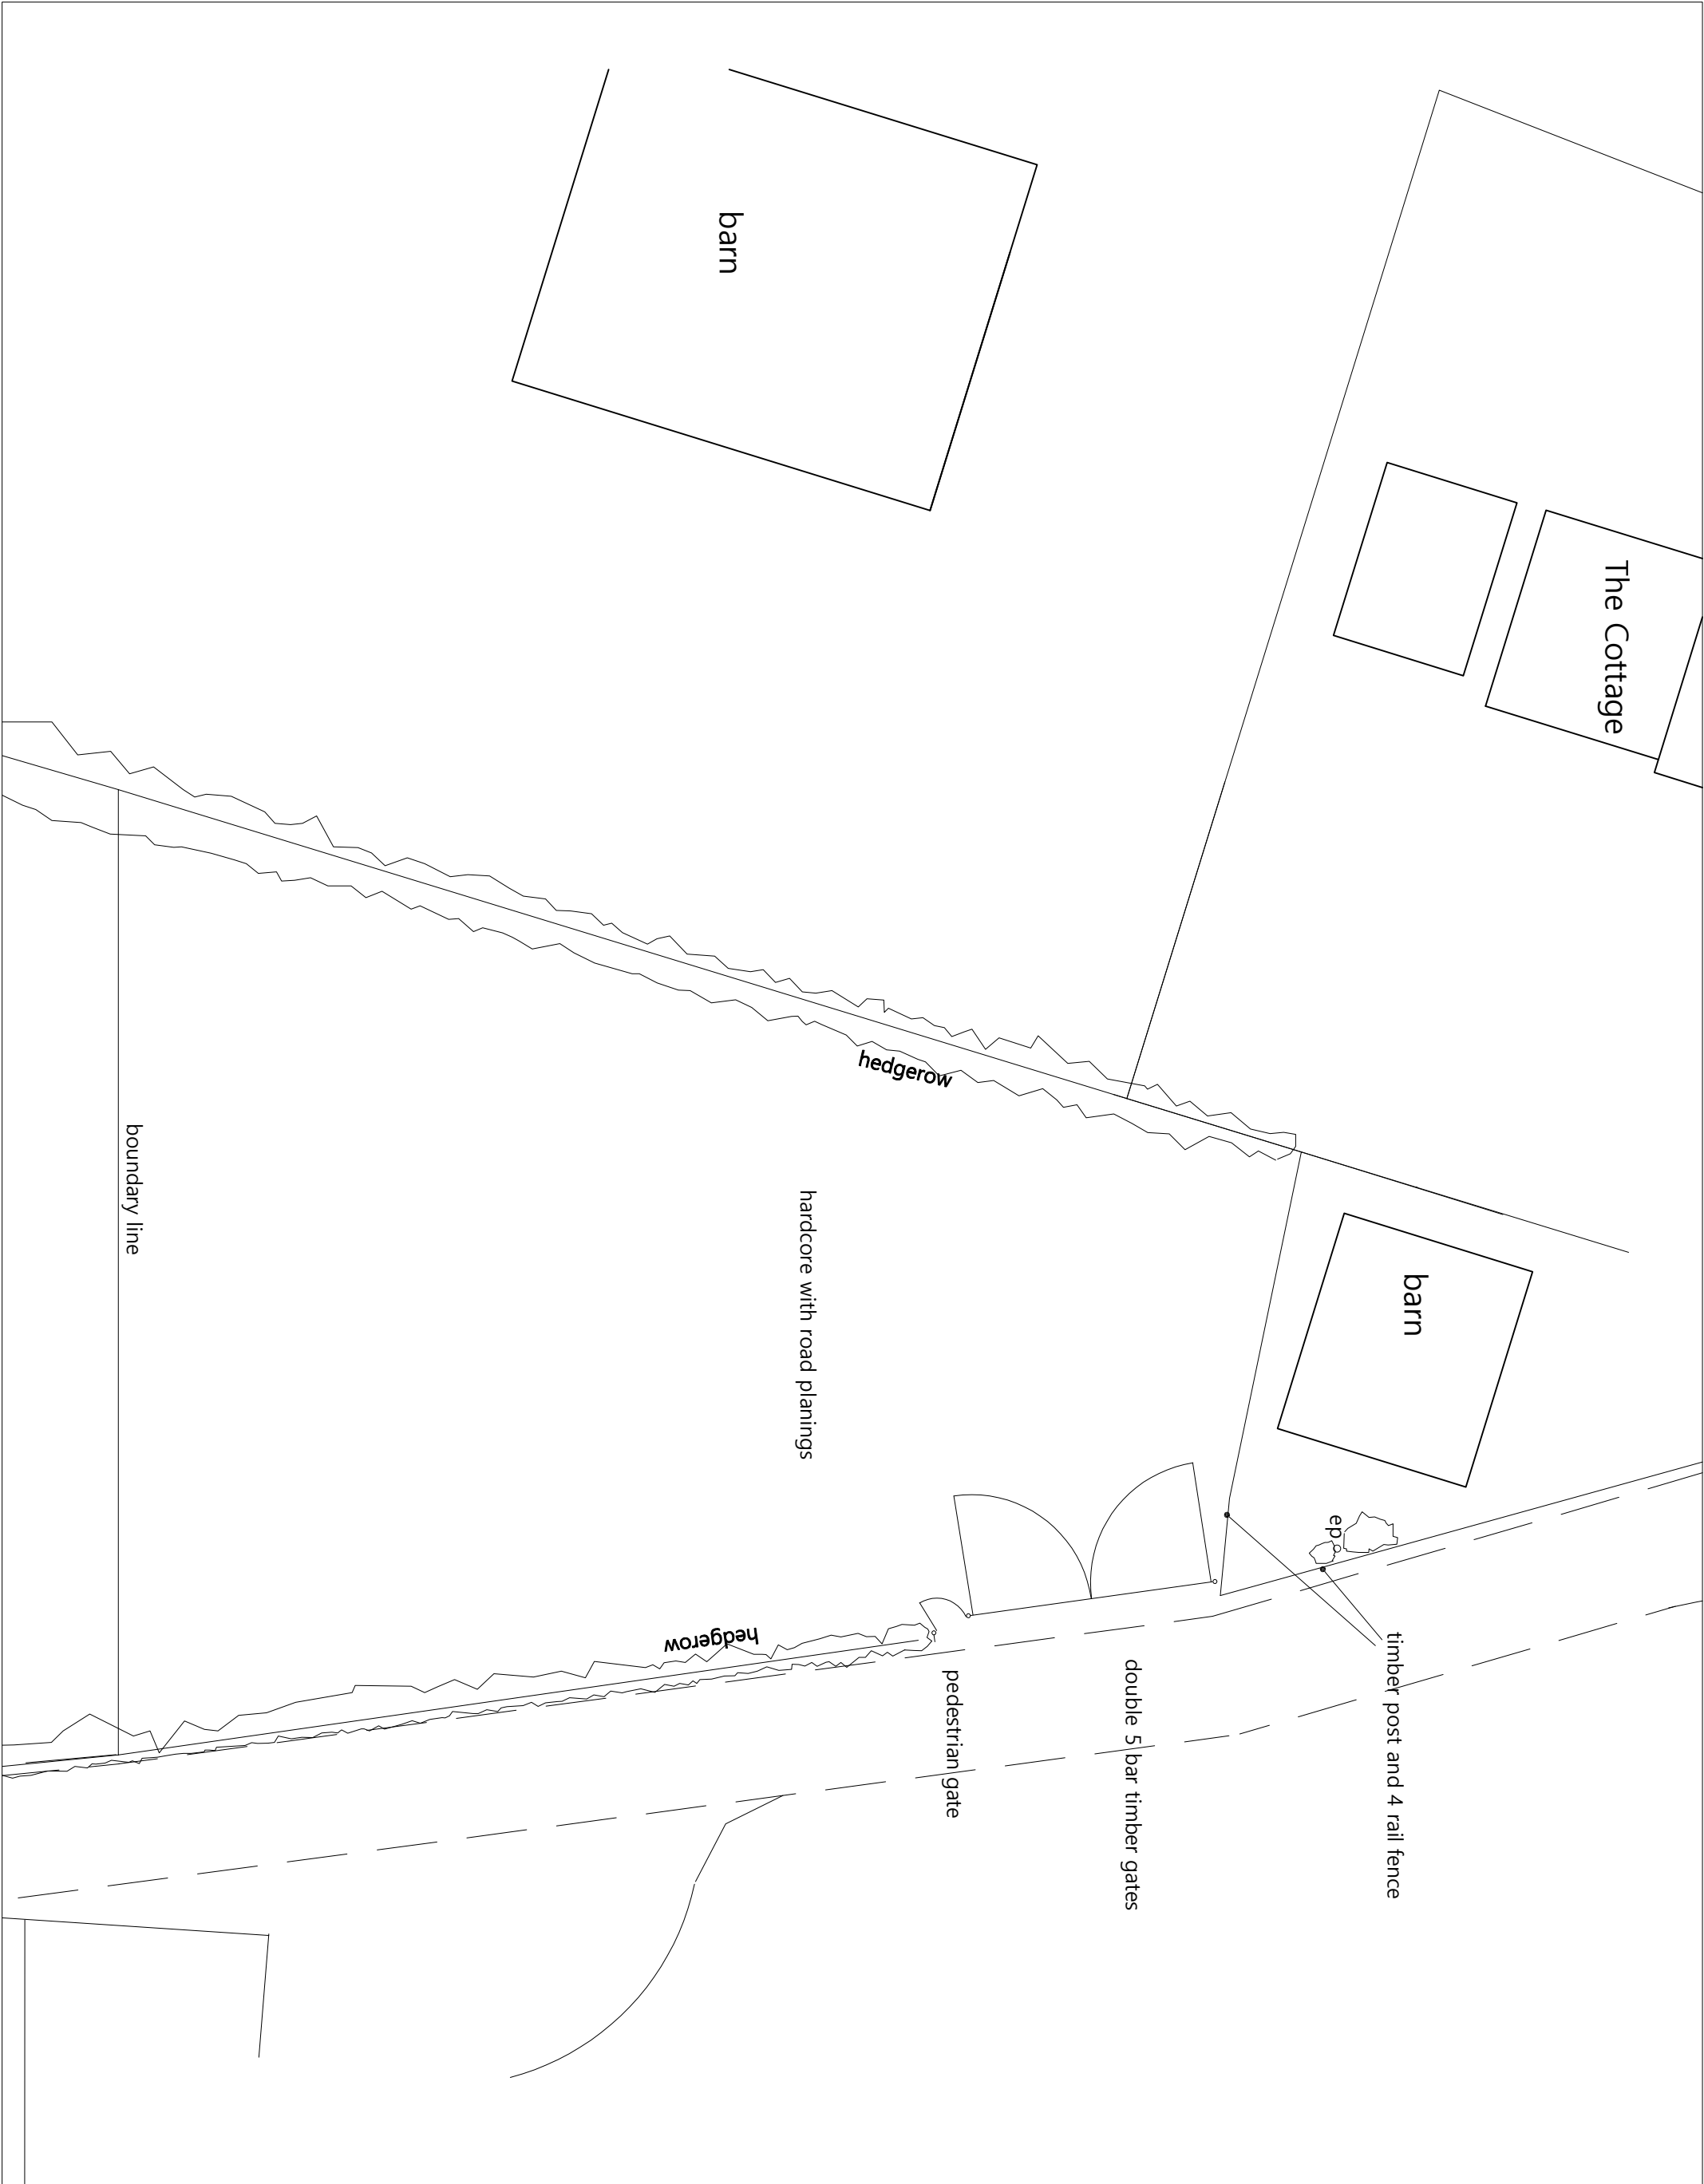

Revisions

**C. M. Design**  
Architectural, Building and  
Planning Consultants  
Seiswô, The Park, Pontypool,  
Gwent, NP4 8BJ  
tel. 01495 651928  
mob. 07811 324628

|                                                                              |        |
|------------------------------------------------------------------------------|--------|
| drawing                                                                      |        |
| Site Plan                                                                    |        |
| Project                                                                      |        |
| Proposed Stable Block<br>on Land at Llandevaud,<br>Chepstow Road,<br>Newport |        |
| scale                                                                        | date   |
| 1:200@A3                                                                     | Jan 26 |
| drawn                                                                        | stage  |
| cm                                                                           |        |
| project ref:                                                                 |        |
| drawing No                                                                   |        |
| TJ/Llan/03                                                                   | rev    |