


Note  
This drawing is copyright.

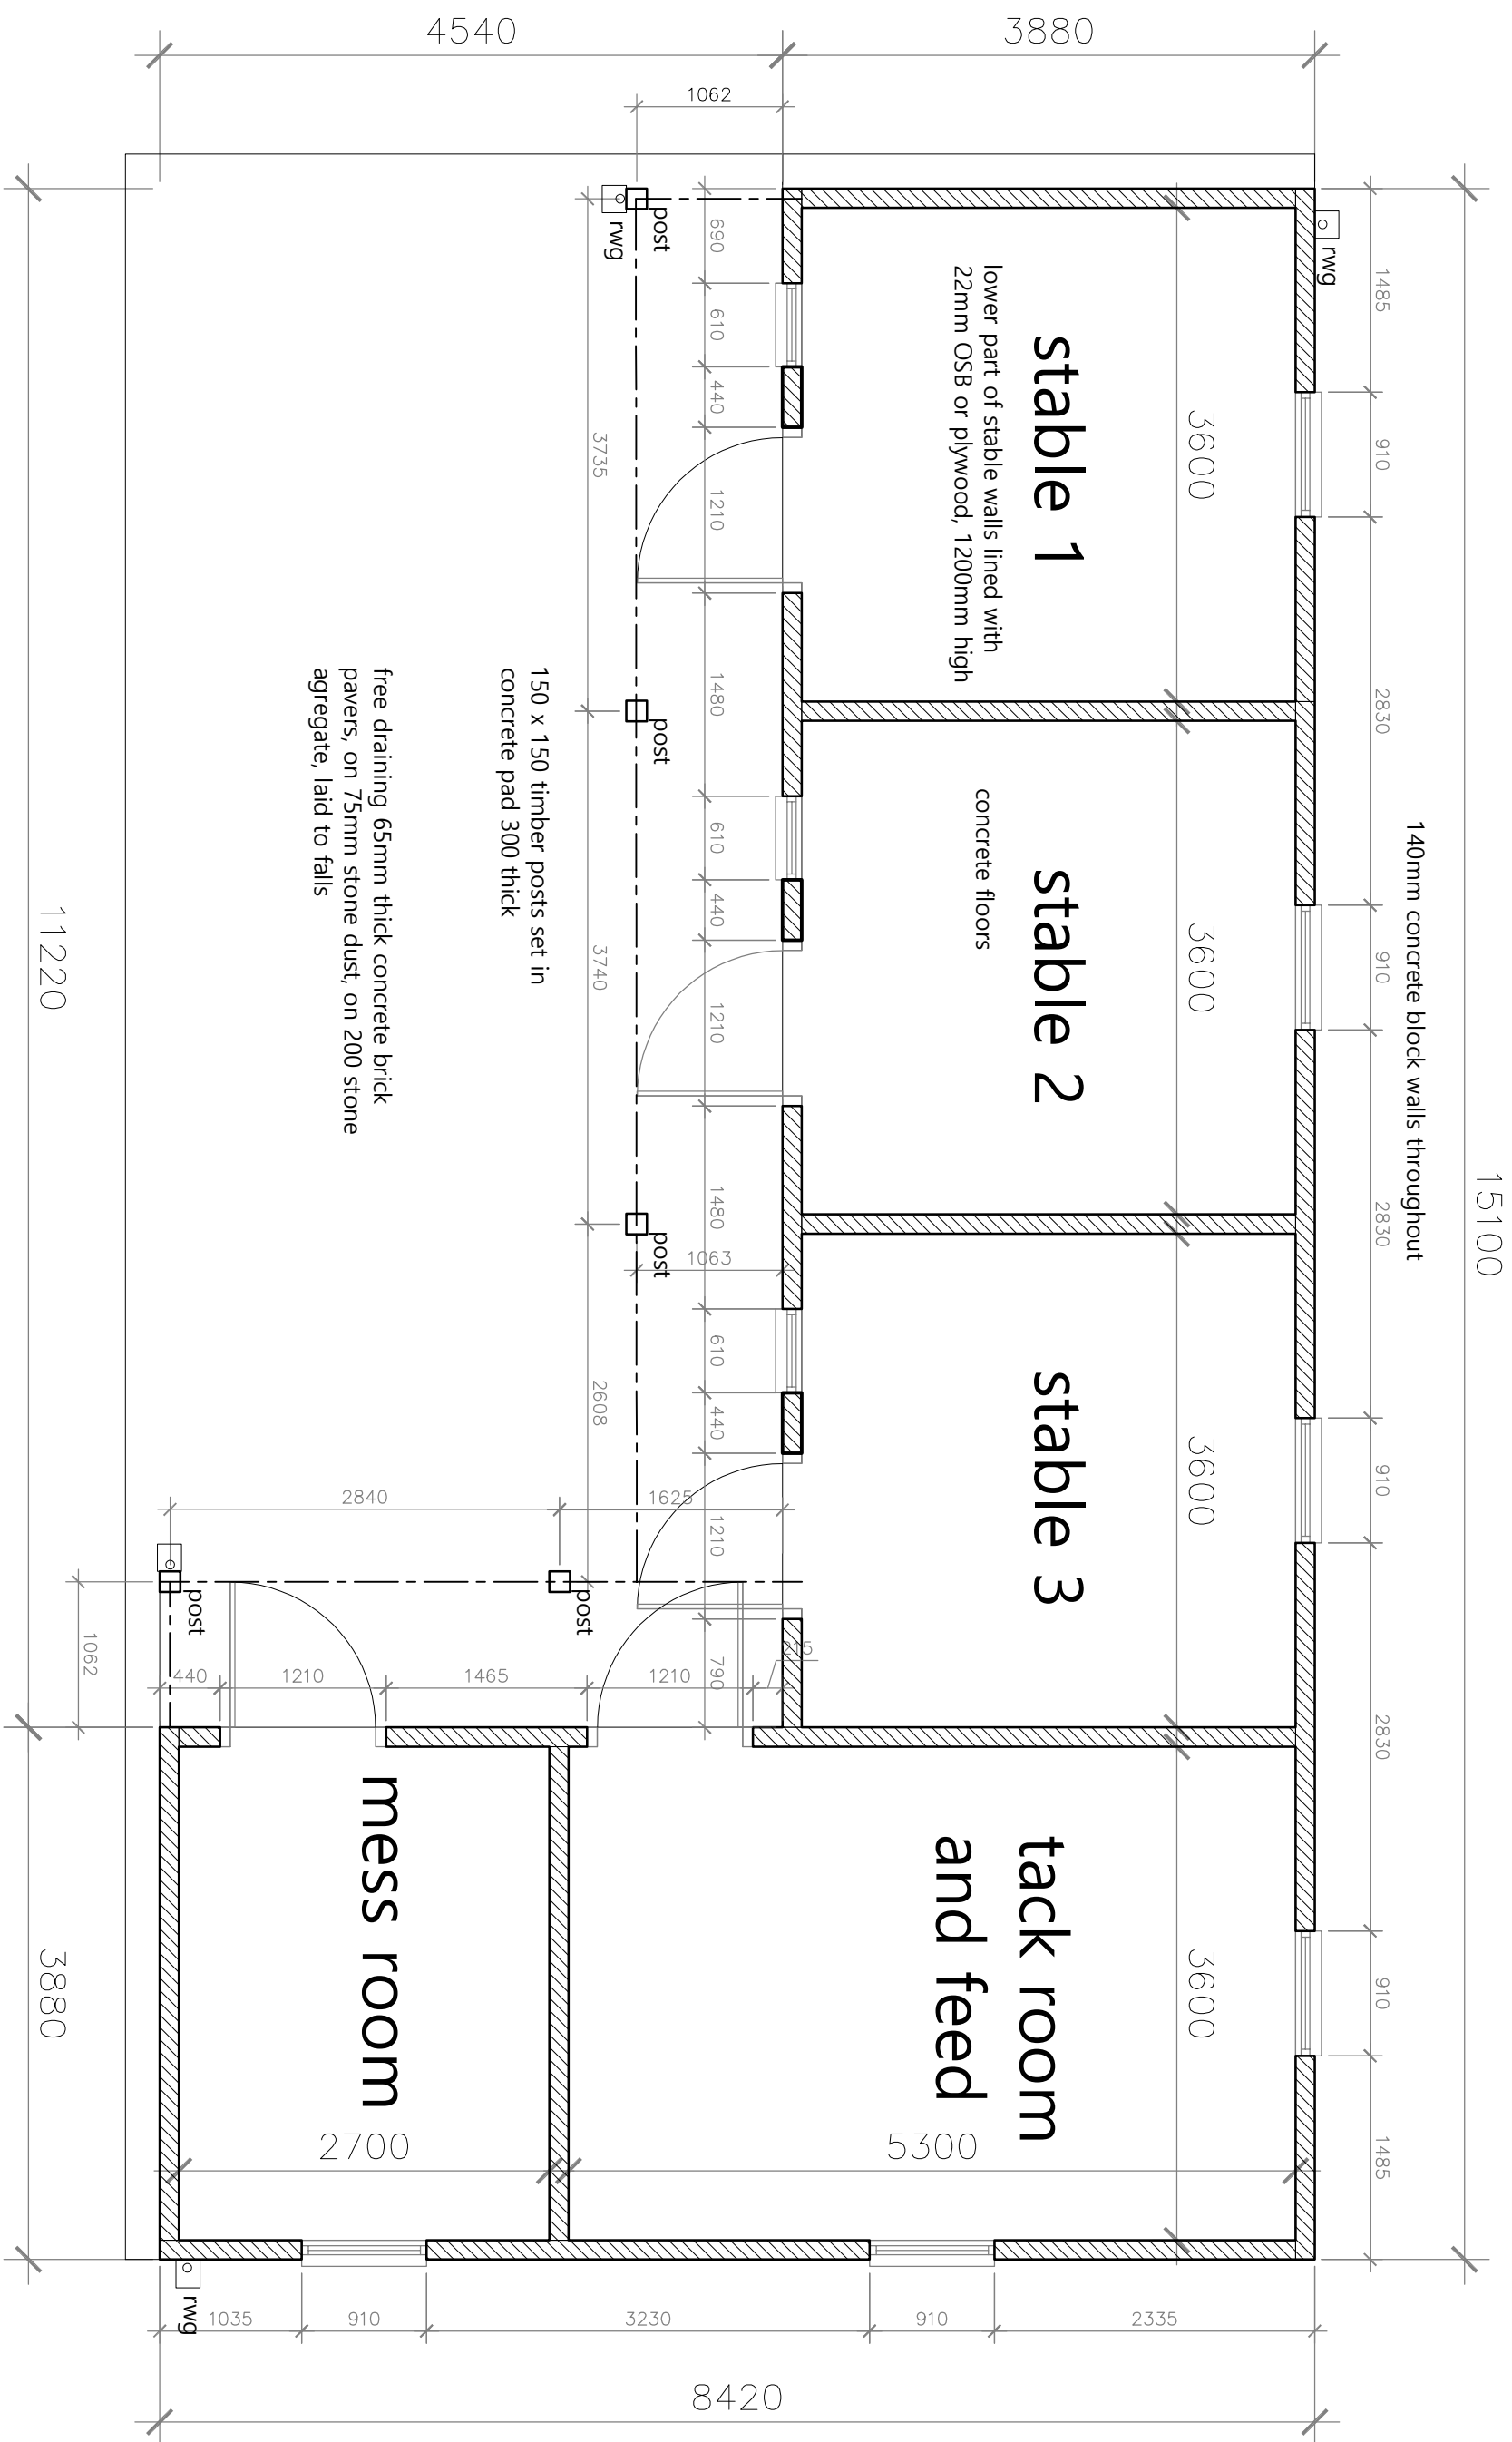

|                                                                              |        |
|------------------------------------------------------------------------------|--------|
| drawing                                                                      |        |
| Floor Plan                                                                   |        |
| Project                                                                      |        |
| Proposed Stable Block<br>on Land at Llandevaud,<br>Chepstow Road,<br>Newport |        |
| scale                                                                        | date   |
| 1:50@A3                                                                      | Jan 26 |
| drawn                                                                        | stage  |
| CM                                                                           |        |
| project ref:                                                                 |        |
| drawing No                                                                   | rev    |
| TJ/Llan/01                                                                   |        |