


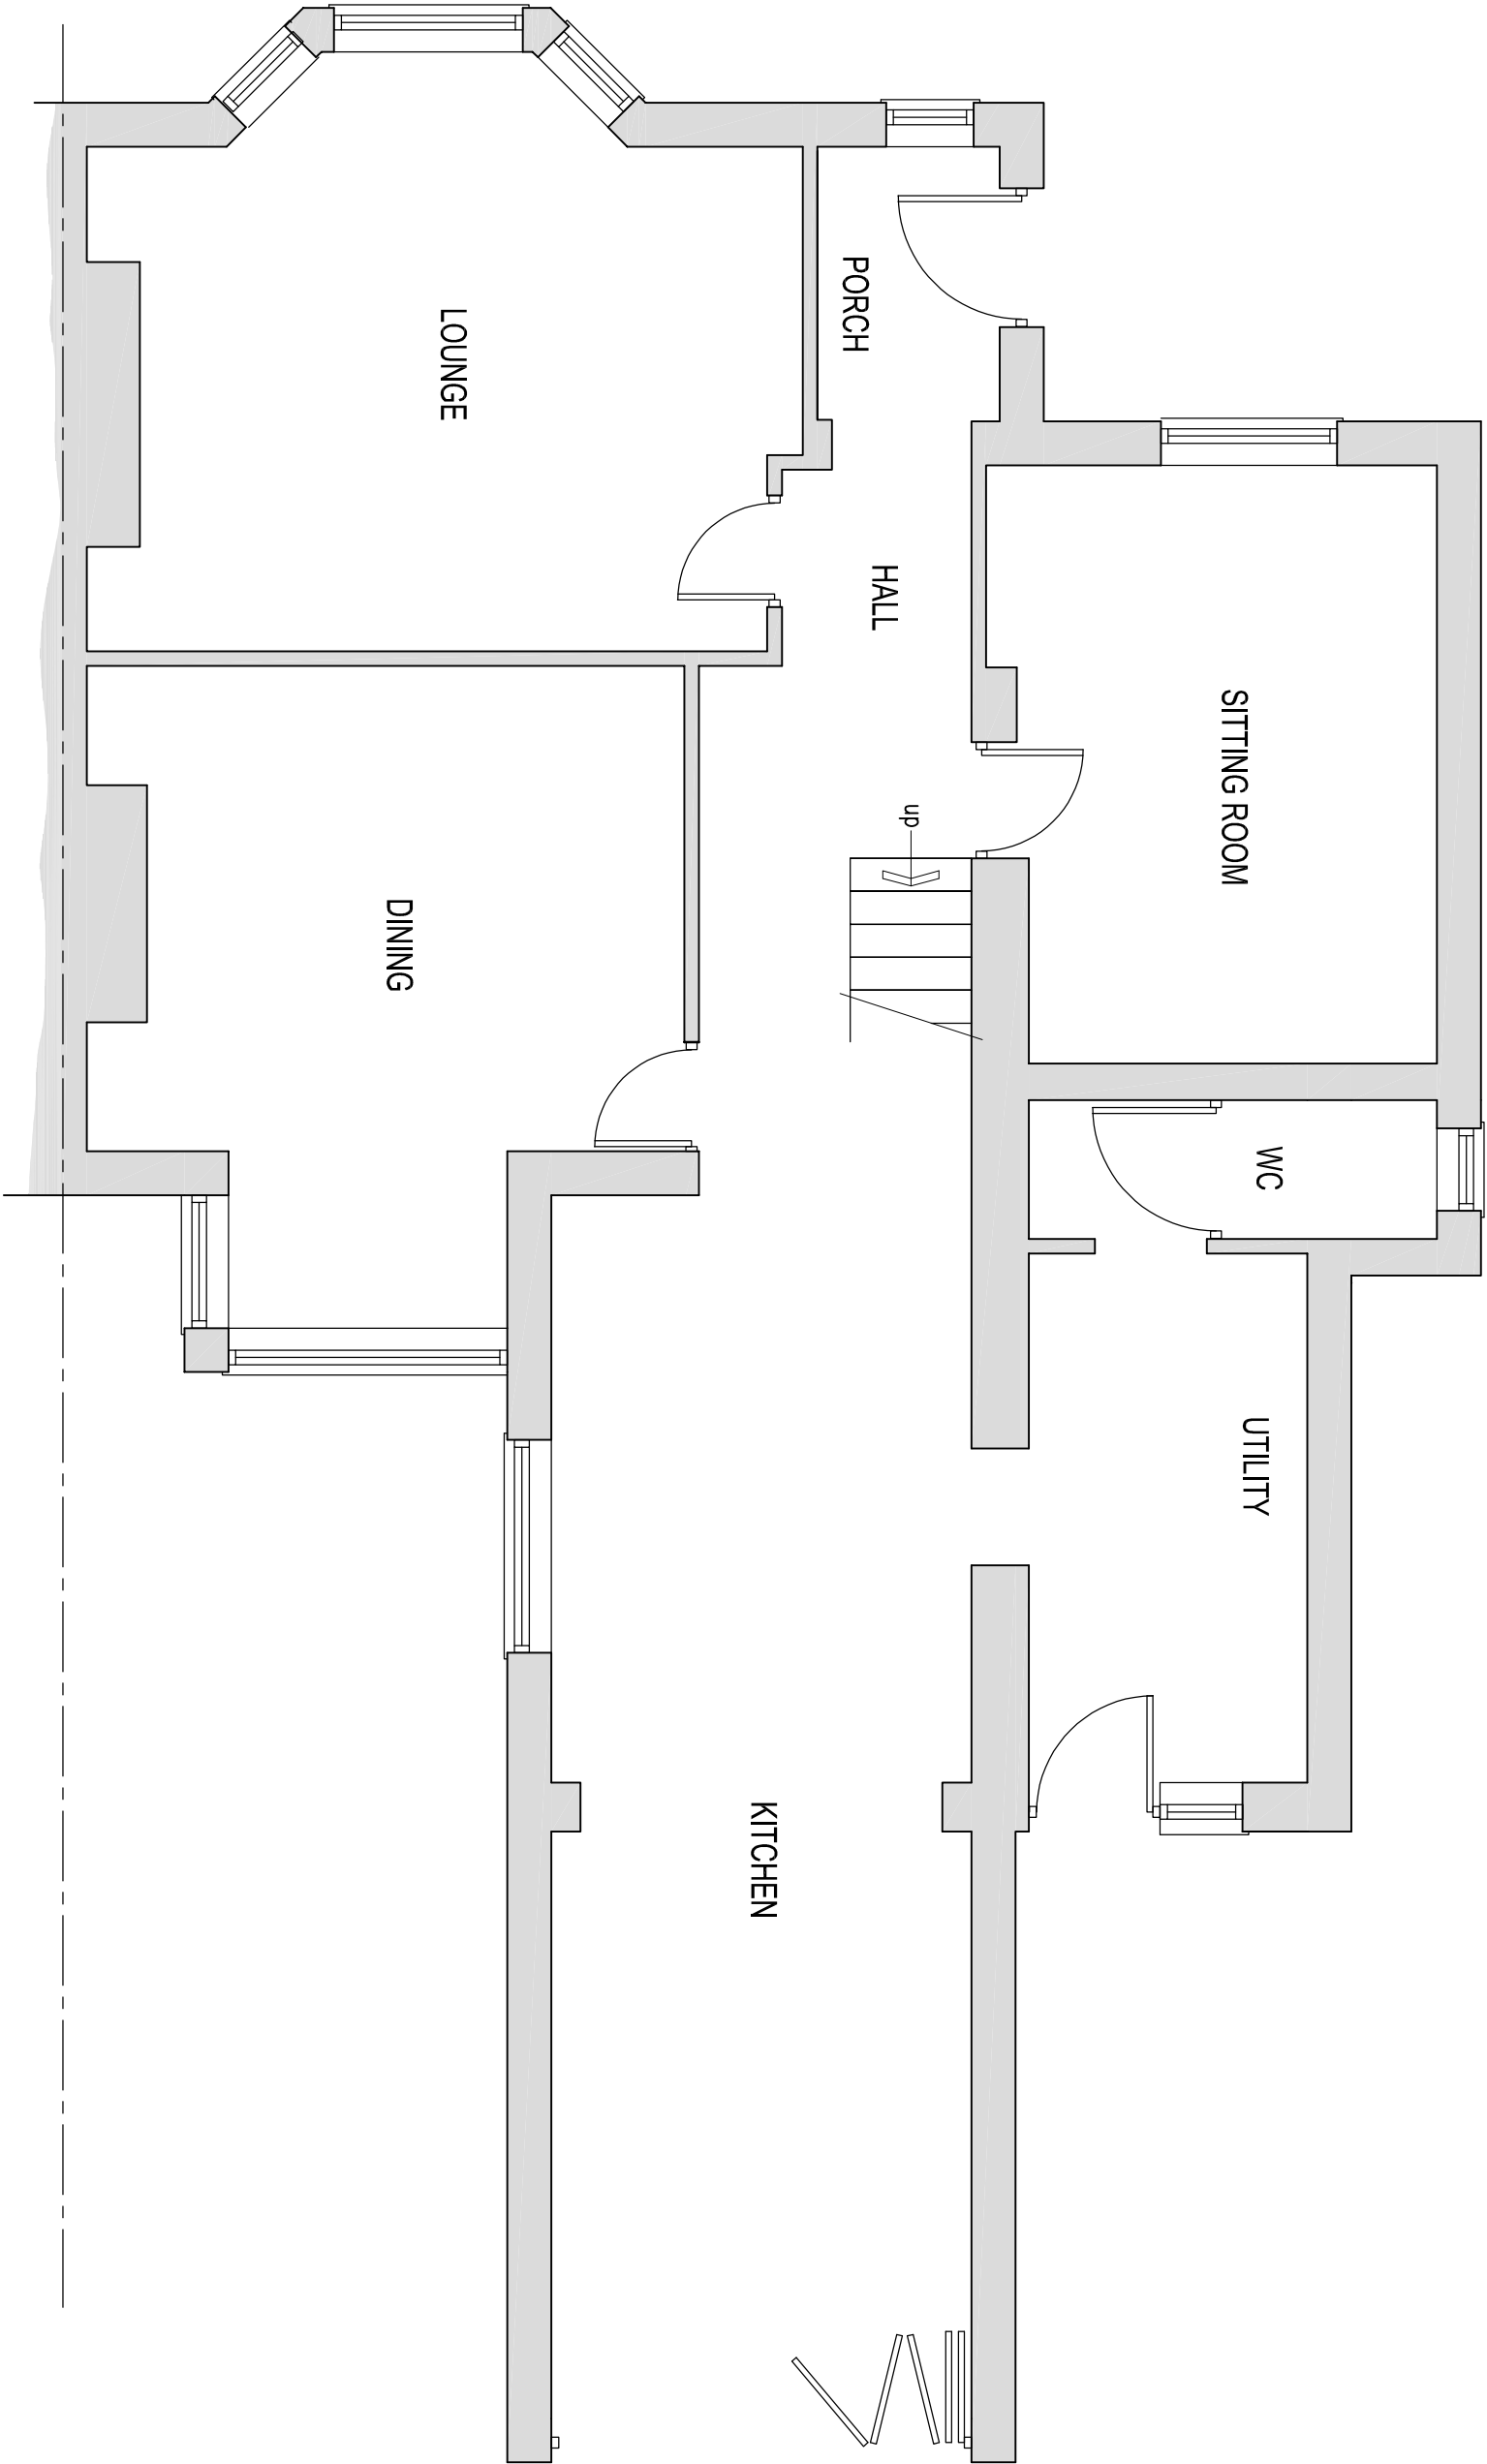

EXISTING GROUND FLOOR PLAN

|                                                            |  |   |  |                                                   |  |                  |  |                   |  |                         |  |                   |  |
|------------------------------------------------------------|--|---|--|---------------------------------------------------|--|------------------|--|-------------------|--|-------------------------|--|-------------------|--|
| CARRÉG<br>DESIGN                                           |  | Project Client<br>Mr Wayne Edwards                                                                                                |  | Drawing Title<br>GROUND FLOOR PLAN<br>AS EXISTING |  | Revision         |  | Date              |  | Scale @ A3<br>1:50 @ A3 |  | Drawn By<br>WJS   |  |
| Project Title<br>200 CHRISTCHURCH ROAD<br>NEWPORT<br>GWENT |  | 18 Rosslyn Road, Newport, South Wales NP19 8PD<br>Office: (01633) 668308    Mobile: 07845 416086<br>Email: carrég@virginmedia.com |  | REV/A<br>REV/B<br>REV/C                           |  | Date<br>JAN 2025 |  | Job No.<br>25-001 |  | Checked                 |  | Drawing No.<br>01 |  |
| STRUCTURAL ENGINEERS &<br>BUILDING CONSULTANTS             |  |   |  |                                                   |  |                  |  |                   |  |                         |  | Rev.No.           |  |