


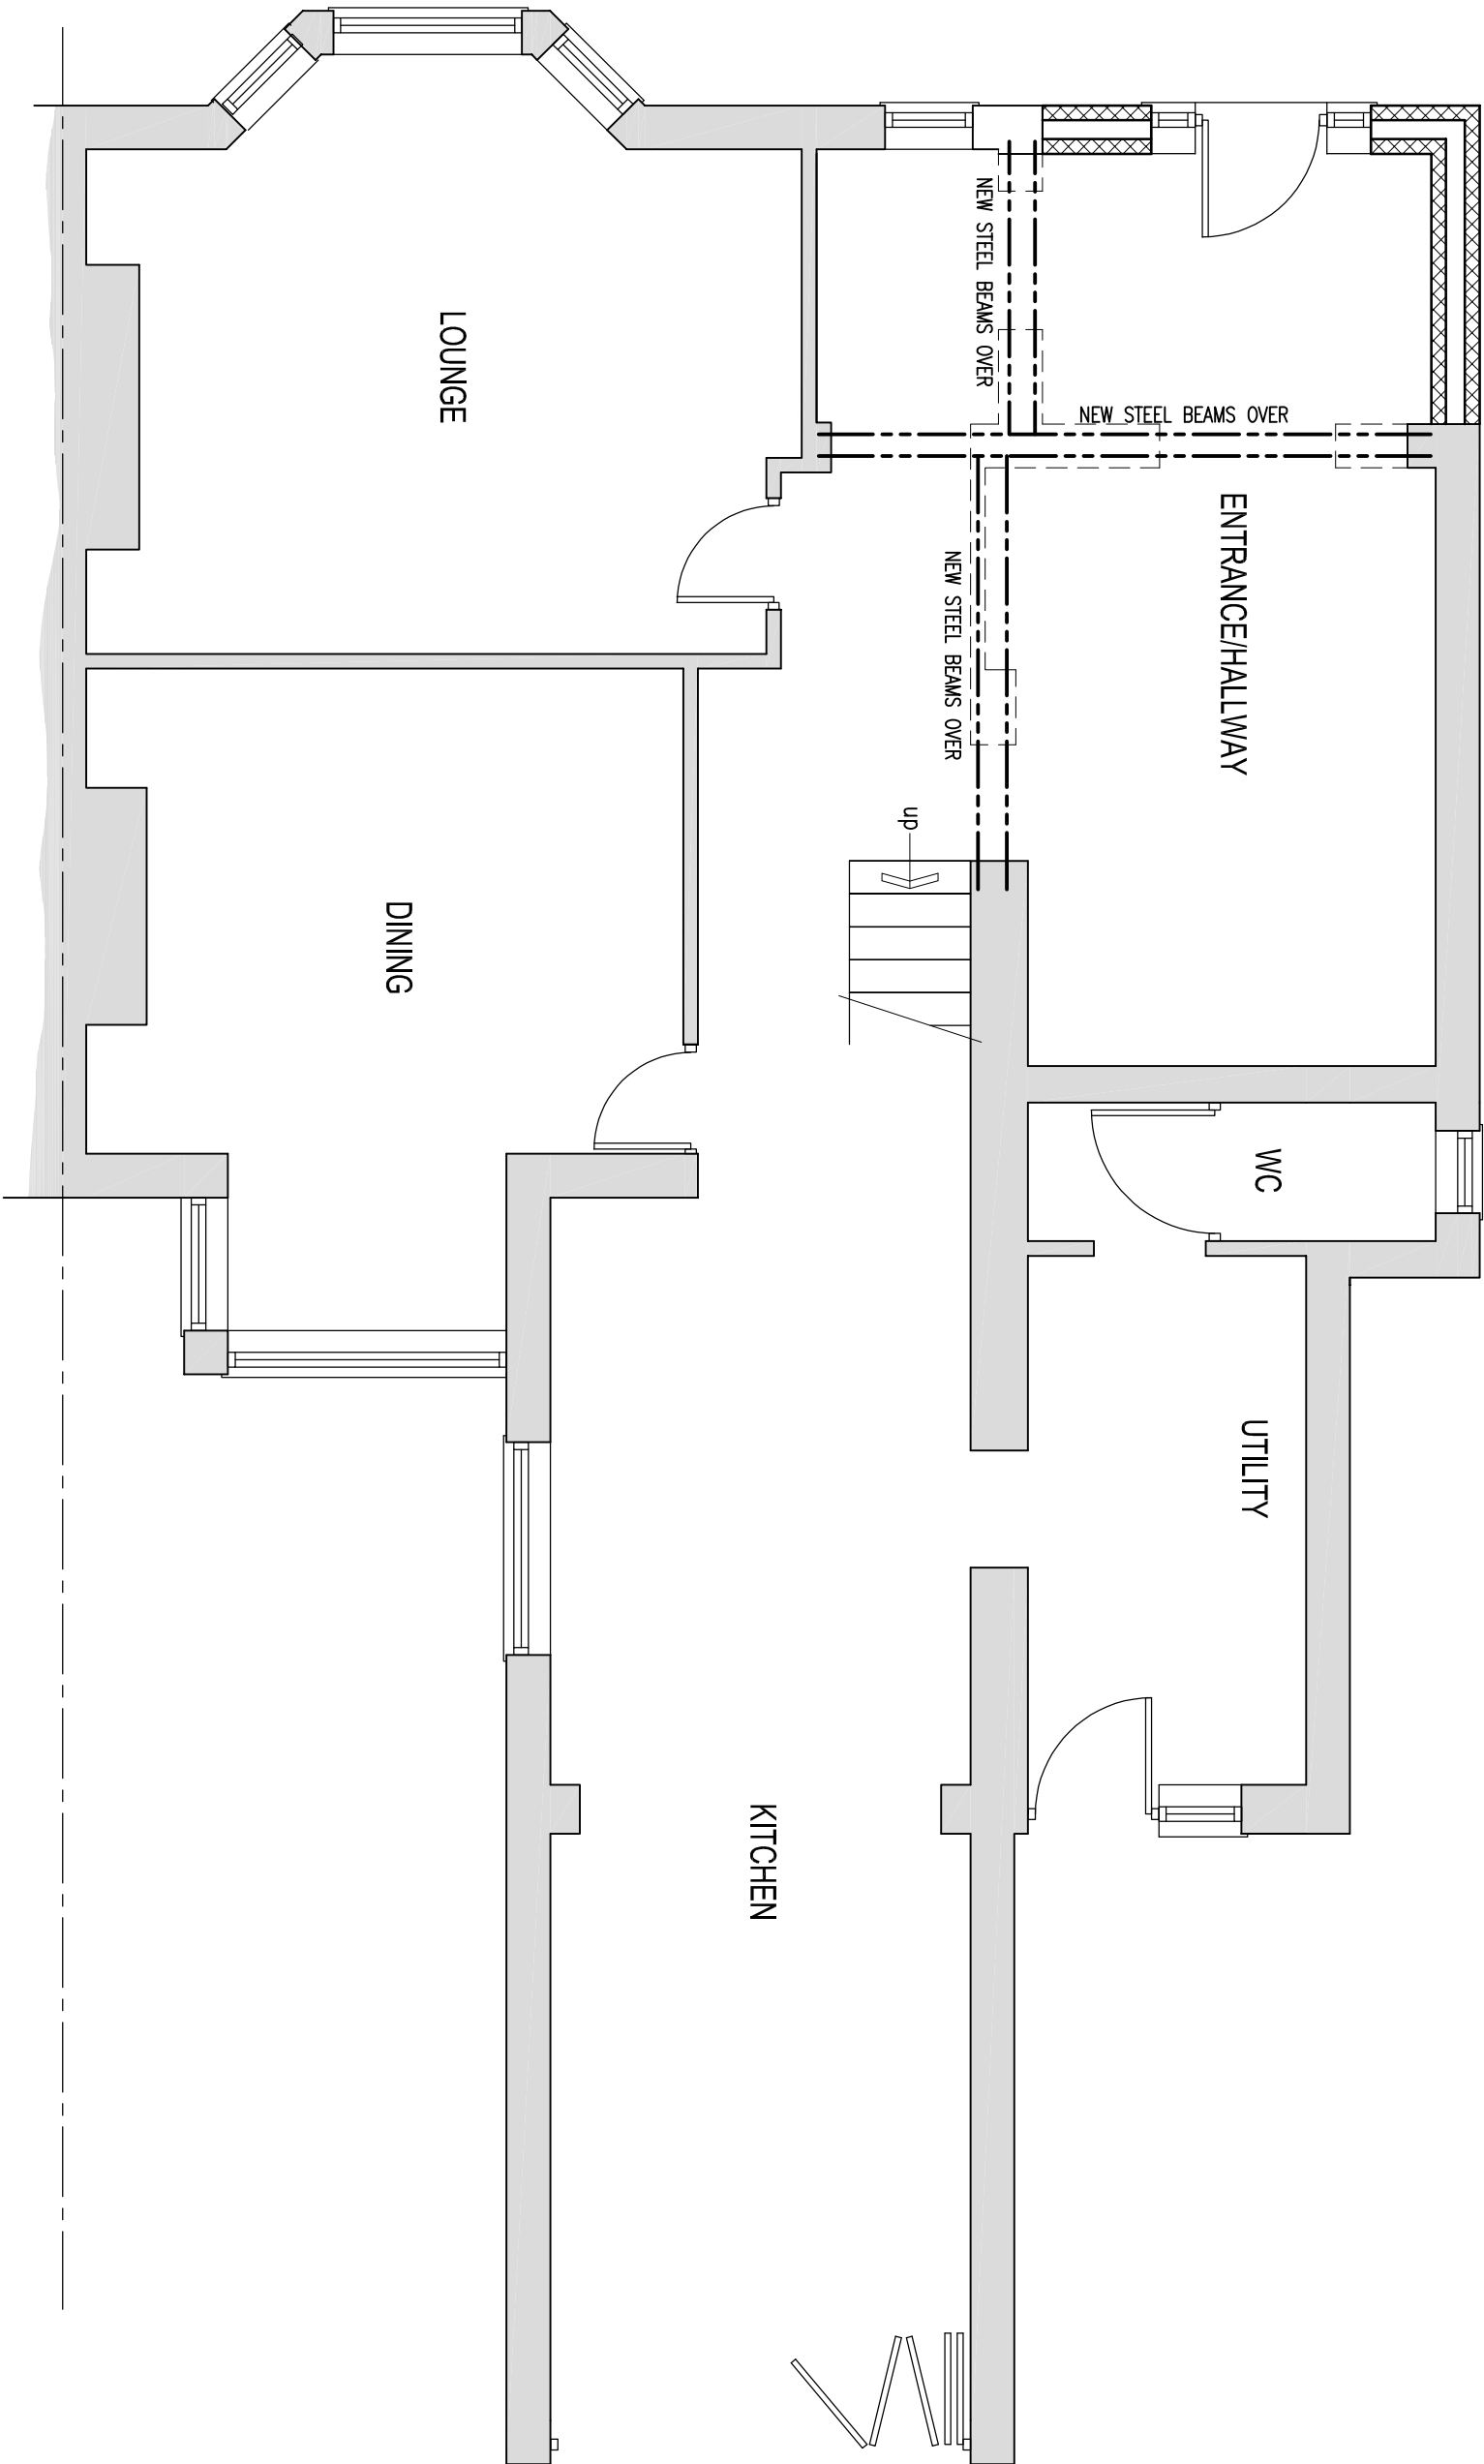

PROPOSED GROUND FLOOR PLAN

CARRÉG DESIGN		Project Client Mr Wayne Edwards		Drawing Title GROUND FLOOR PLAN AS PROPOSED		Revision		Date		Scale @ A3 1:50 @ A3		Drawn By WJS	
		Project Title 200 CHRISTCHURCH ROAD NEWPORT GWENT				REV/A REV/B REV/C				Date JAN 2025		Checked	
STRUCTURAL ENGINEERS & BUILDING CONSULTANTS		18 Rosslyn Road, Newport, South Wales NP19 8PD Office: (01633) 668308 Mobile: 07845 416086 Email: carrég@virginmedia.com								Job No. 25-001		Drawing No. 03	
												Rev.No.	