



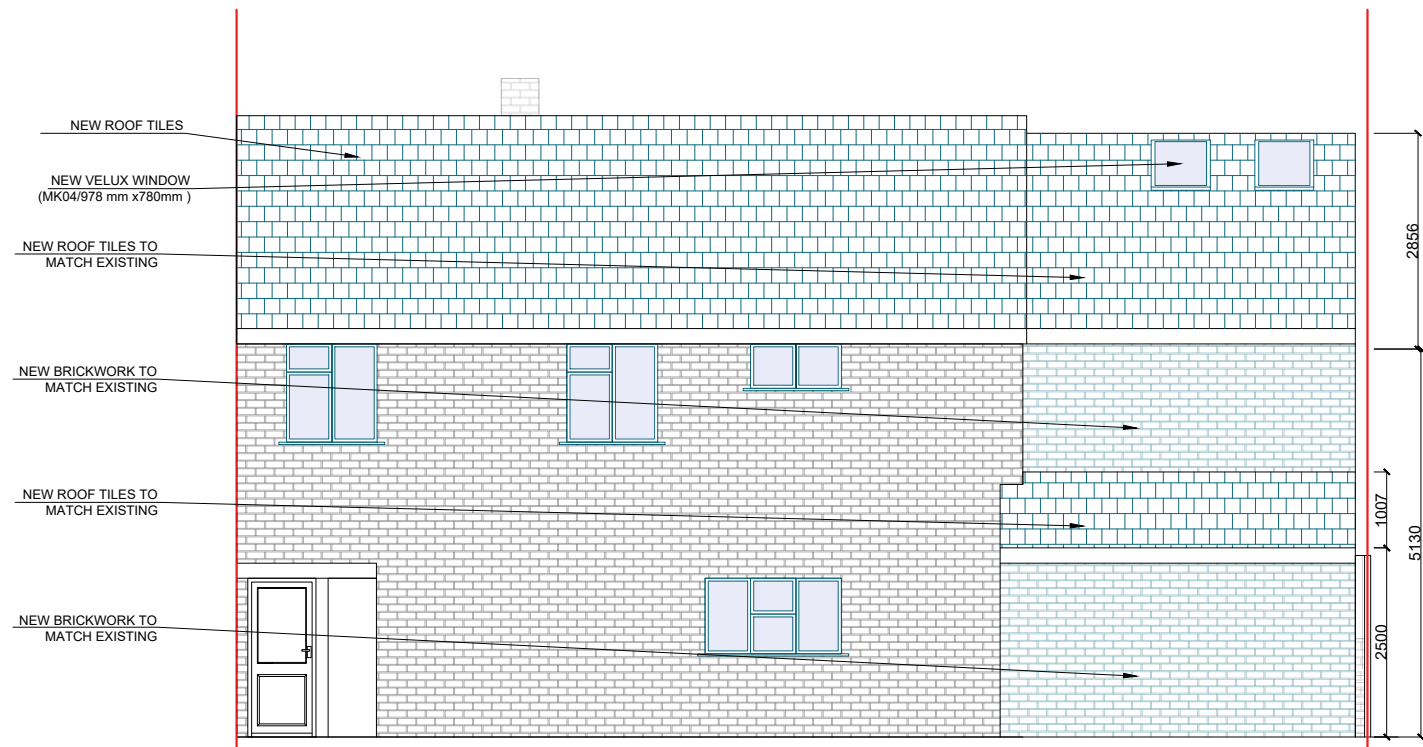


Proposed East Elevation

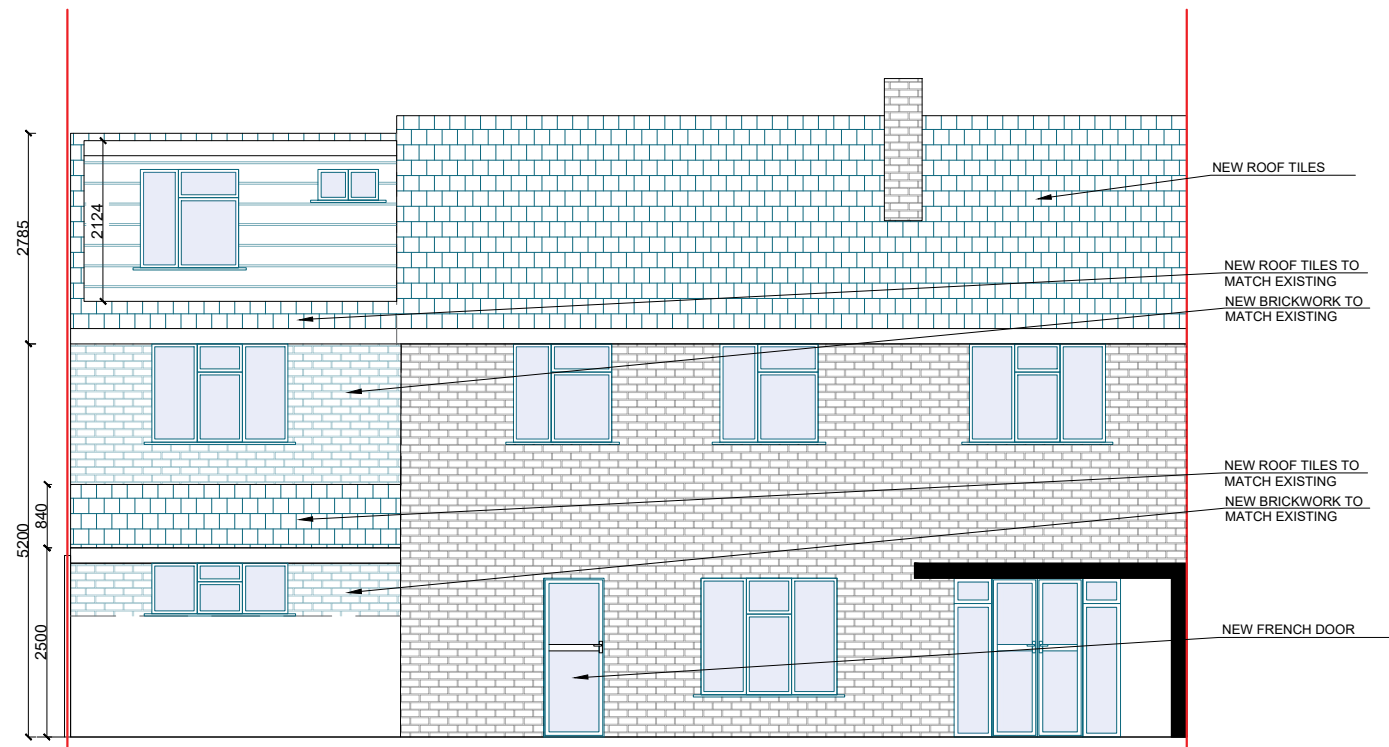


Proposed West Elevation

ALL WINDOW FRAMES
AND FRENCH DOORS
WILL BE PLUS DARK
GRAY COLOR

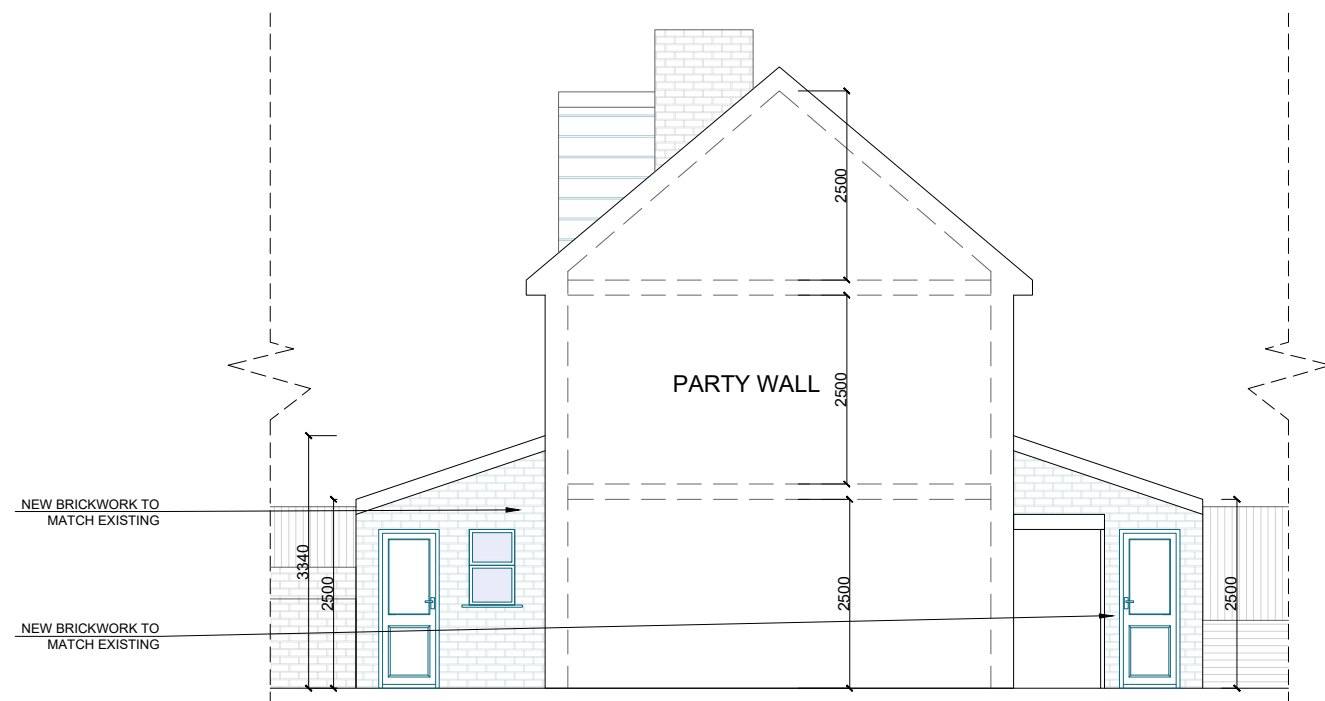


Proposed South Elevation

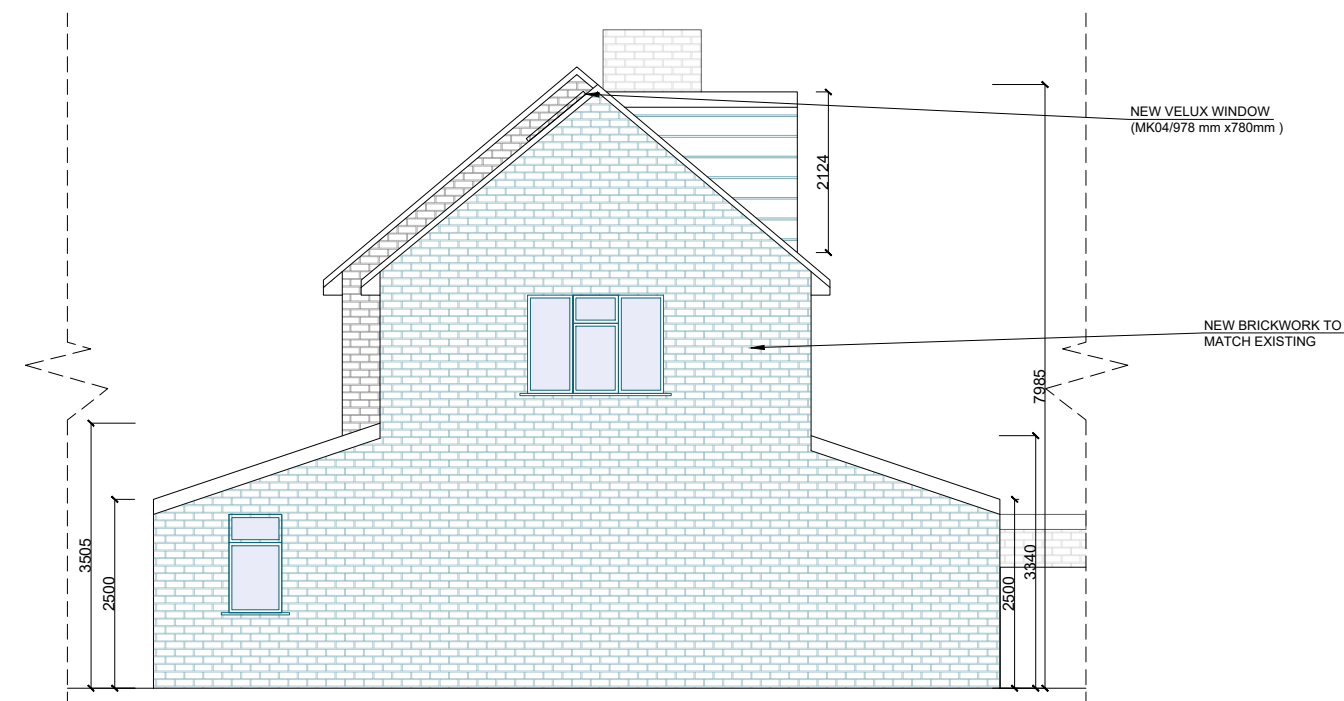

Proposed North Elevation

Any dimensions shown should be checked on site and discrepancies reported to the Architect prior to construction. Designs are not coordinated with engineer projects. Do not scale for construction purposes.

 

Existing Proposed

Drawing Name

Proposed Elevations

Project Address

2 Chapman Close, Newport,
South Wales NP20 6PH

Drawing No.

2ChapmanCl_
ProposedElevations_V4

Scale

1/100 at A3

Designer

BB

Date

10.04.2025

Drawing No.

07

Revision

V4



Planning By Design Ltd
www.planning-by-design.co.uk
hello@planning-by-design.co.uk