



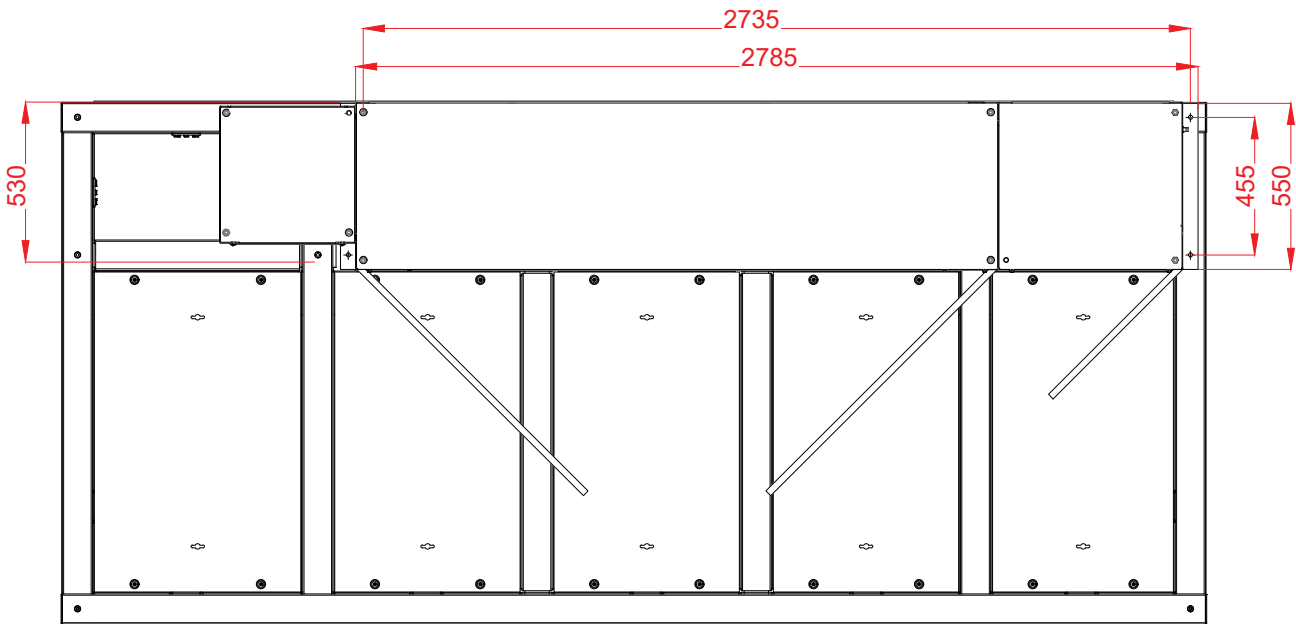

PLAN VIEW

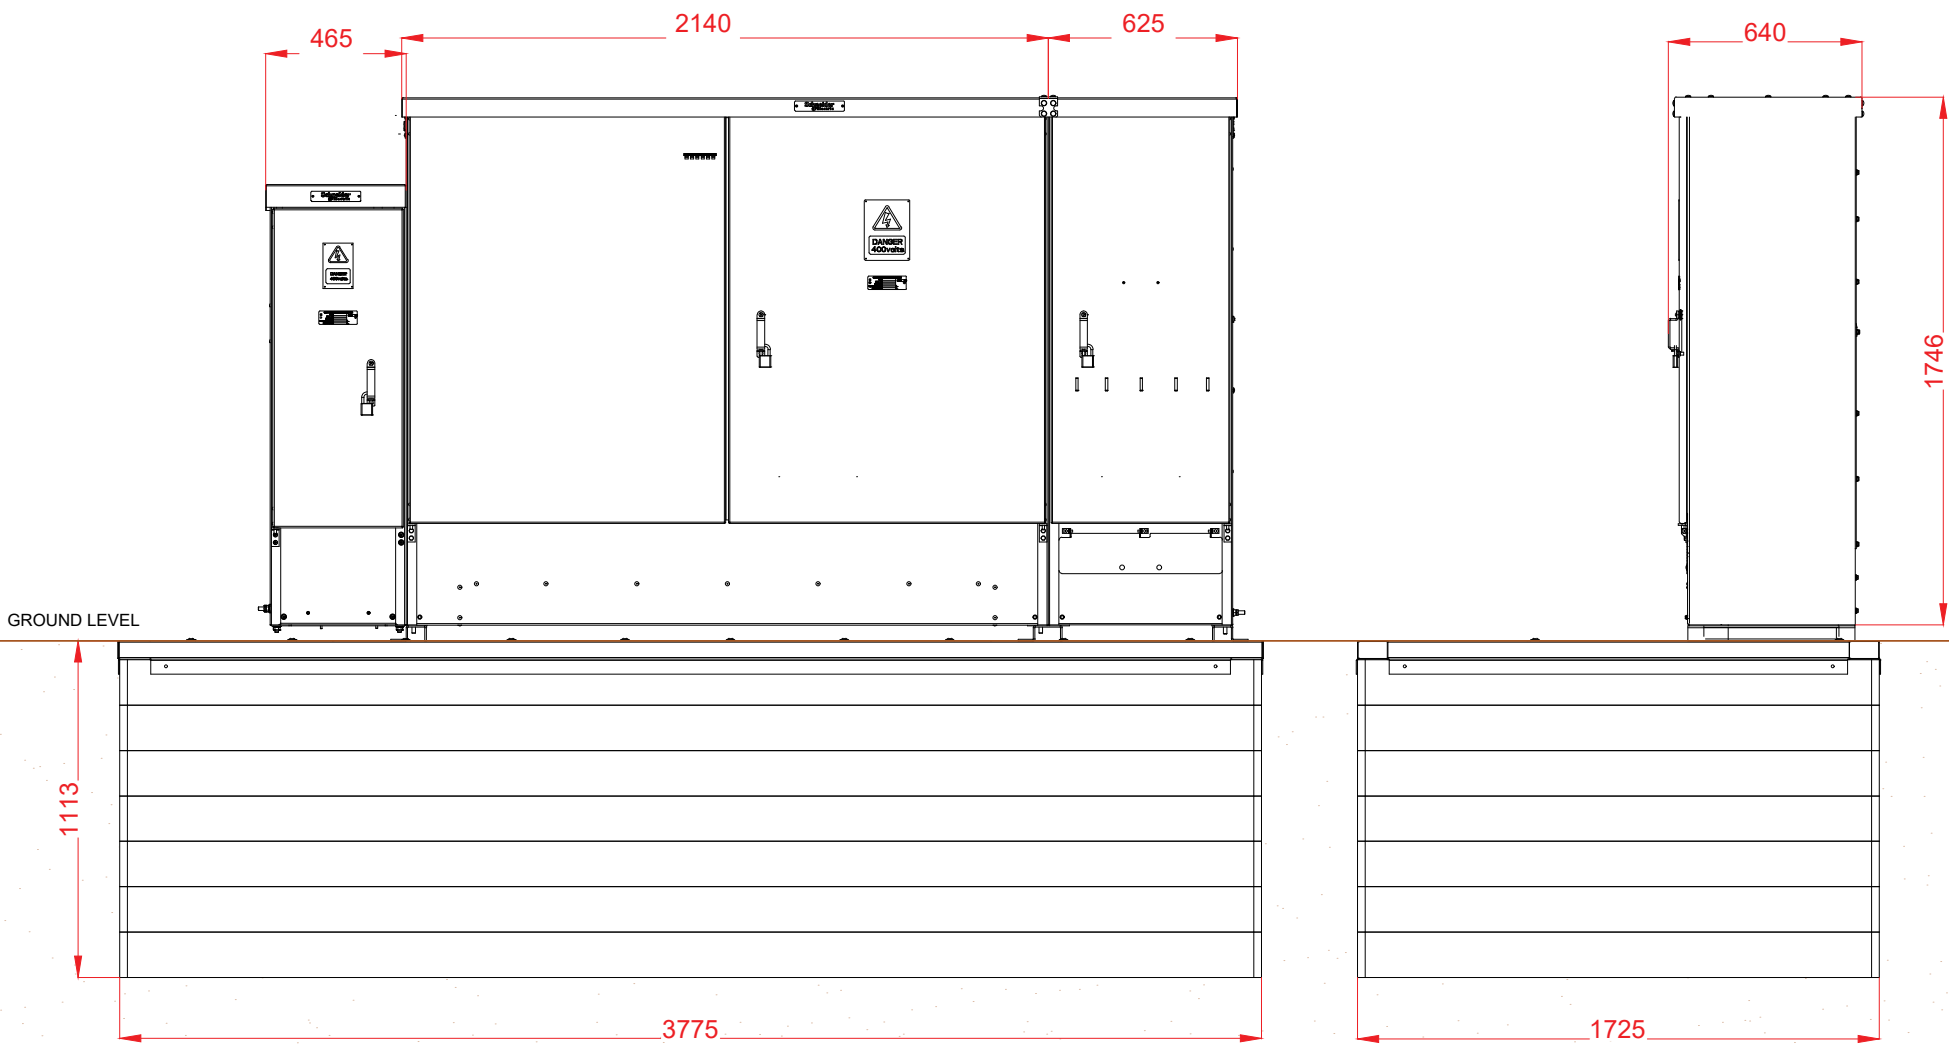

FRONT ELEVATION

SIDE ELEVATION

NOTE:
FOR FURTHER DETAILS PLEASE
REFER TO MANUFACTURERS
SPECIFICATIONS



REV.	DESCRIPTION	REV. BY	APP.	DATE	ADDRESS	PROJECT NAME	INSTAVOLT		
A	Issued for comment	JM	RK	21/05/24		FEEDER PILLAR - SCHNEIDER 1600A 12 WAY	InstaVolt Ltd, 6 Cedarwood, Crockford Lane, Chineham Park, Hampshire, RG24 8WD © InstaVolt Ltd. 2025		
B	NAL base detail added	DU	RK	15/08/24		DRAWING TITLE			
C	Amended to formula space base	DB	JM/TD	06/11/25		EQUIPMENT ELEVATION	SCALE (@A3) 1:25	DRAWN BY JM	REV. C
						DRAWING NO.			
						001_54			