

DRAWING SCHEDULE

Samson Court Farm, Goldcliff, Newport, NP18 2PH

Project No: 5997

Originator: AWJ


Prepared by: HFWJ Surveyors

Date of Issue: 21st May 2026


Total Drawings: 11

Schedule of Drawings

Drawing No.	Drawing Title	Scale	Sheet Size	Issue Date
5997/001	Existing Ground Floor Plan	1:100	A3	21/05/2026
5997/002	Existing First Floor Plan	1:100	A3	21/05/2026
5997/003	Existing Elevations	1:100	A3	21/05/2026
5997/004	Proposed First Floor Plan	1:100	A3	21/05/2026
5997/005	Proposed Floor Plans	1:100	A3	21/05/2026
5997/006	Existing First Floor Plan (Roof)	1:100	A3	21/05/2026
5997/007	Proposed Elevations	1:100	A3	21/05/2026
5997/008	Proposed Elevations	1:100	A3	21/05/2026
5997/009	Proposed Section A-A / B-B	1:100	A3	21/05/2026
5997/010	Block Plan	1:500	A3	21/05/2026
5997/011	Location Plan	1:1250	A3	21/05/2026

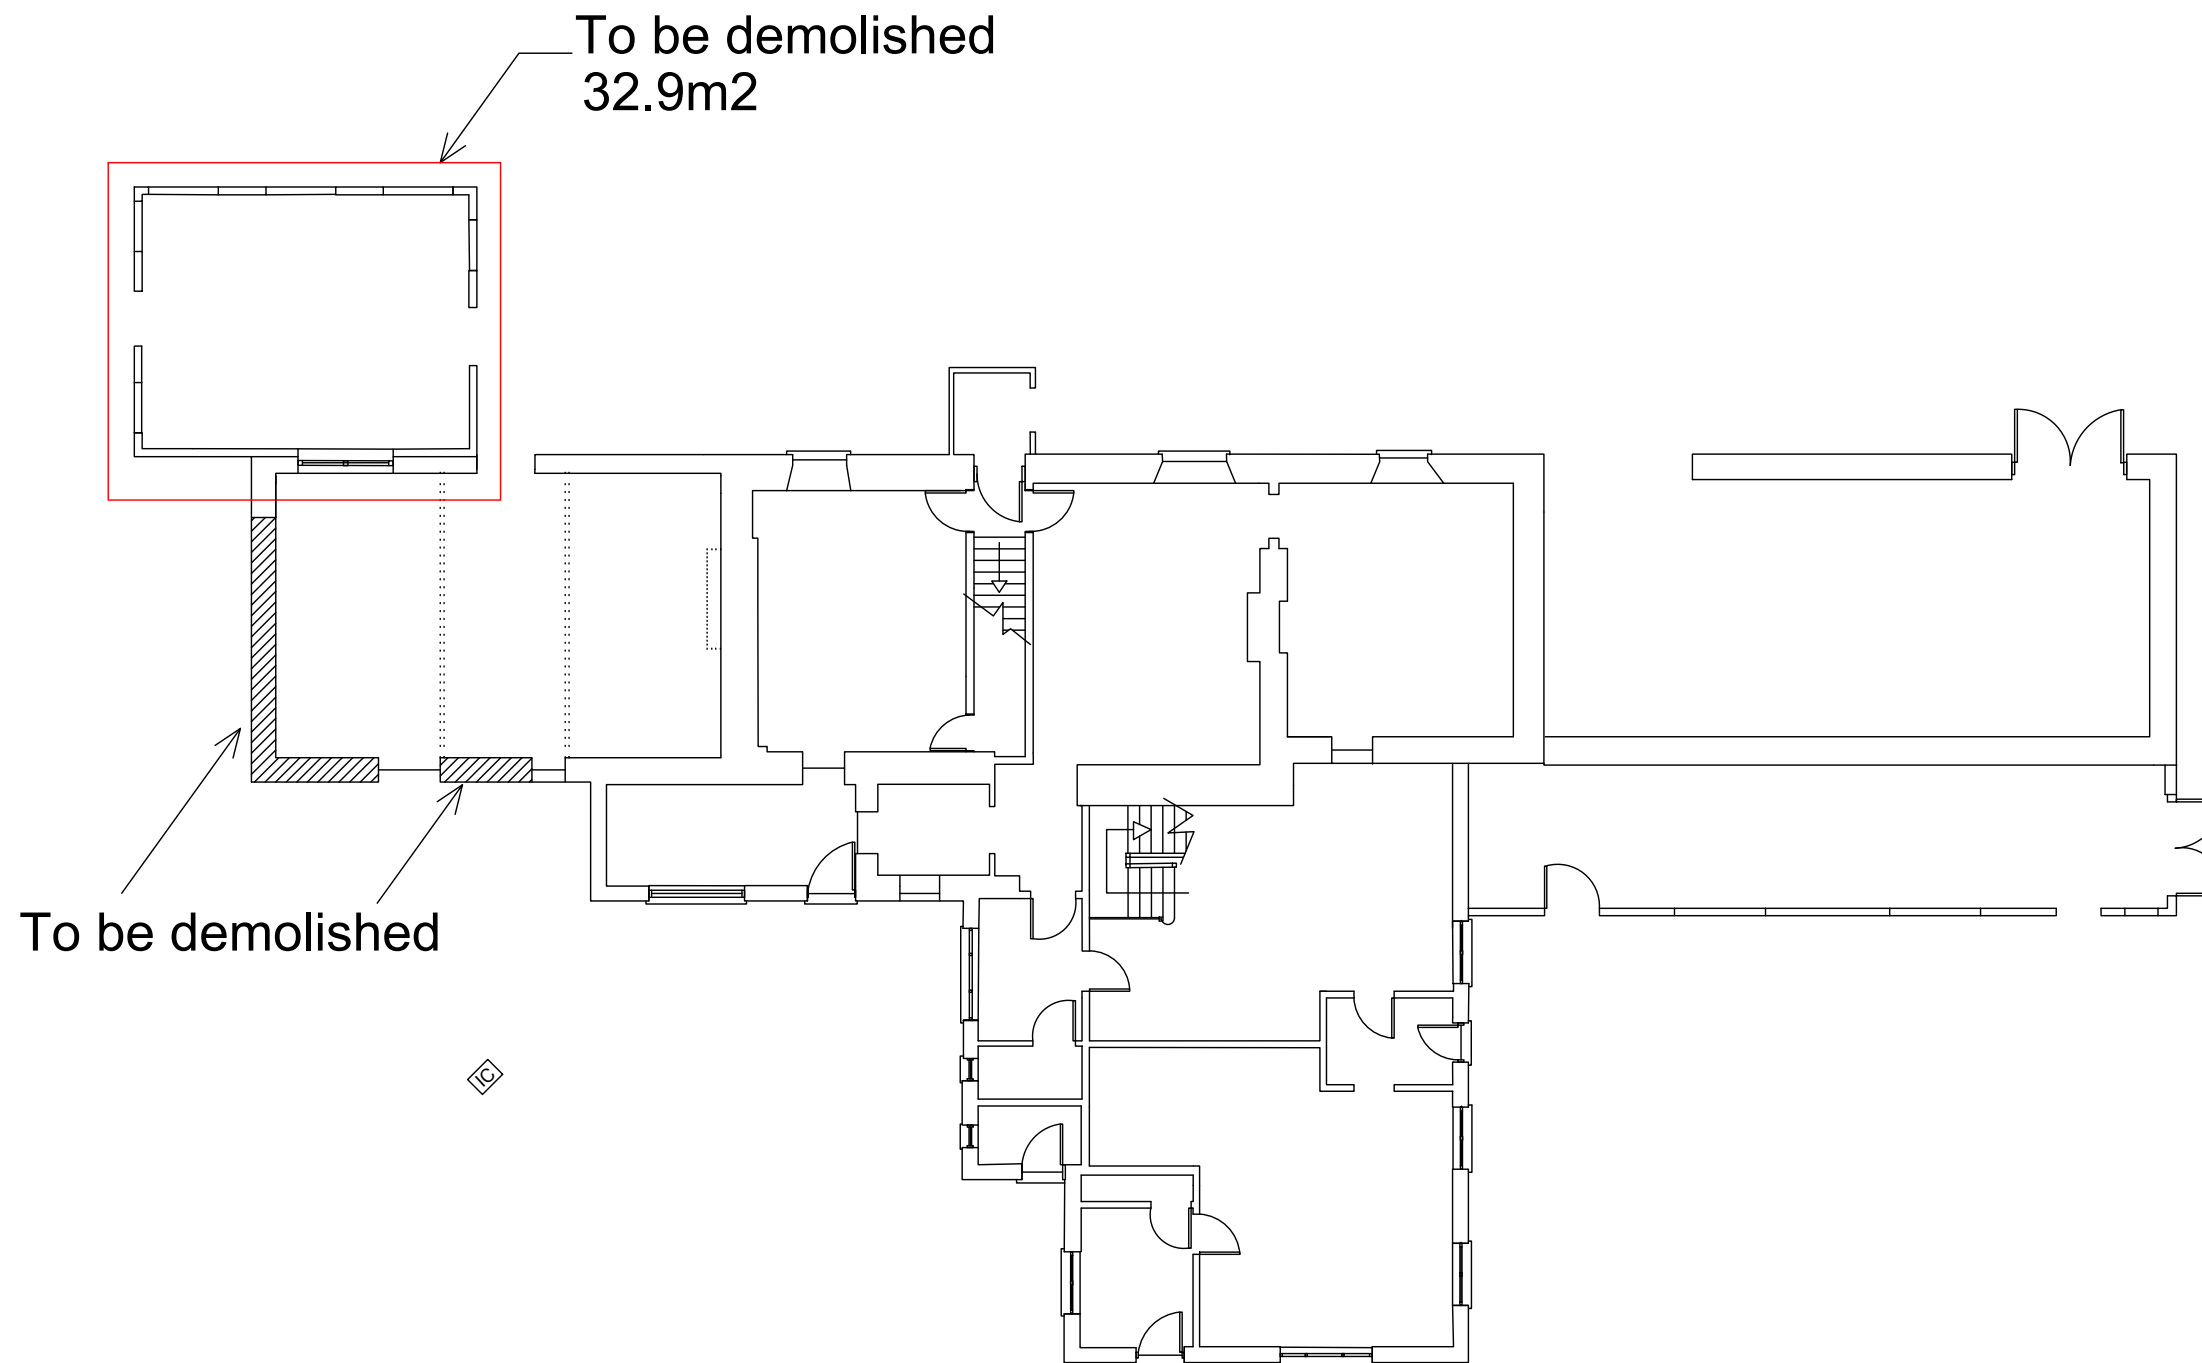

Ground
Floor plan - Existing

 

General Notes

Check all dims on site

	Revision/Issue	Date



130 Aztec West
Almondsbury
Bristol
BS32 4UB

Tel: 0117 9200139
www.hfwsurveyors.com

Project

Samson Court Farm
Goldcliff
Newport,
NP18 2PH

Drawing Title

Existing Ground Floor
plans

Date: 21st May 2026

Scale:
1:100

Drawing no:
5997/001

Job No:
5997

AWJ

A3



**Huthwaite
Freston
Williams-Jones**
Chartered Building Surveyors

Project


Drawing Title

Date: 21st May 2026

Drawing no:	5997/002
-------------	----------


A3

AWJ

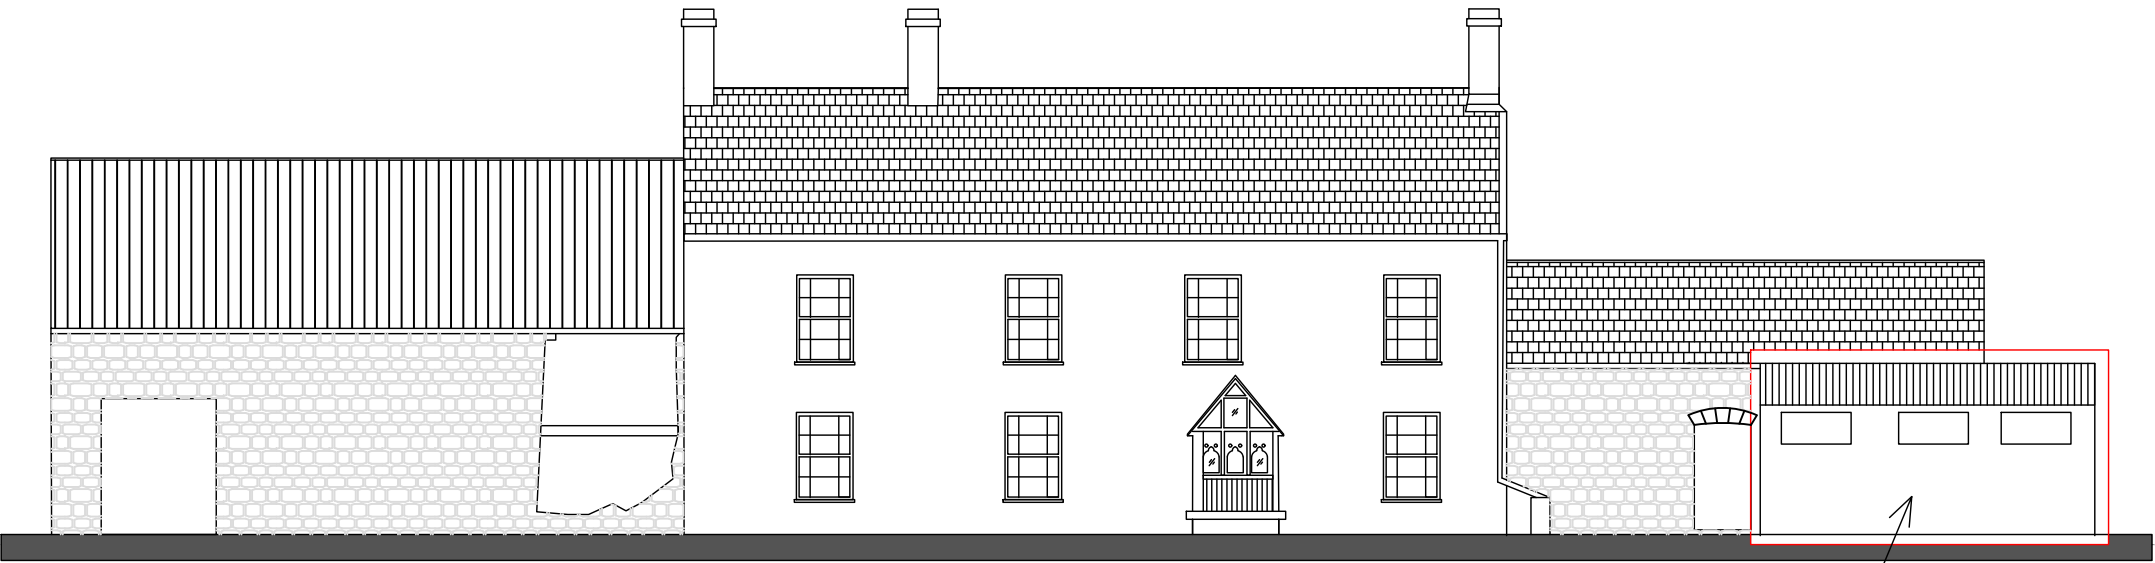

West Elevation -
Existing

To be demolished

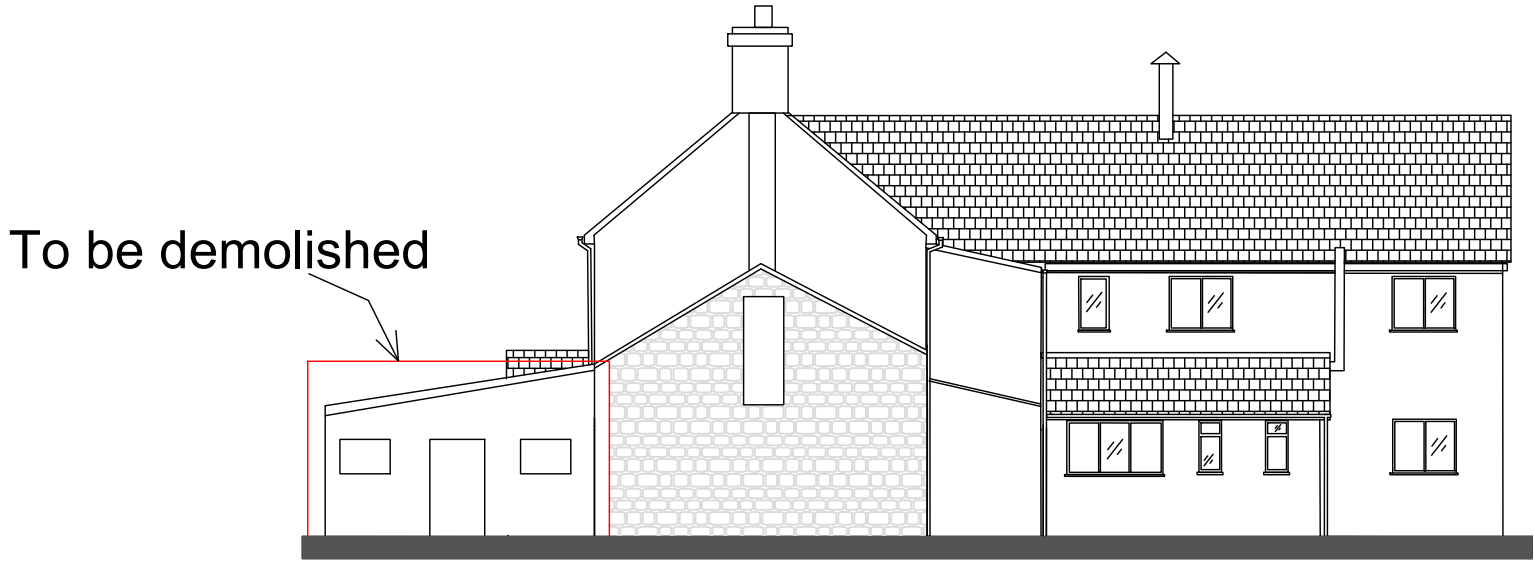

To be demolished

South Elevation -
Existing



General Notes

	Revision/Issue	Date



130 Aztec West
Almondsbury
Bristol
BS32 4UB

Tel: 0117 9200139
www.hfwsurveyors.com

Project

Samson Court Farm
Goldcliff
Newport,
NP18 2PH

Drawing Title

Existing - Elevations

Date: 21st May 2026


Scale:
1:100

Drawing no:
5997/003


Job No:
5997

AWJ

A3

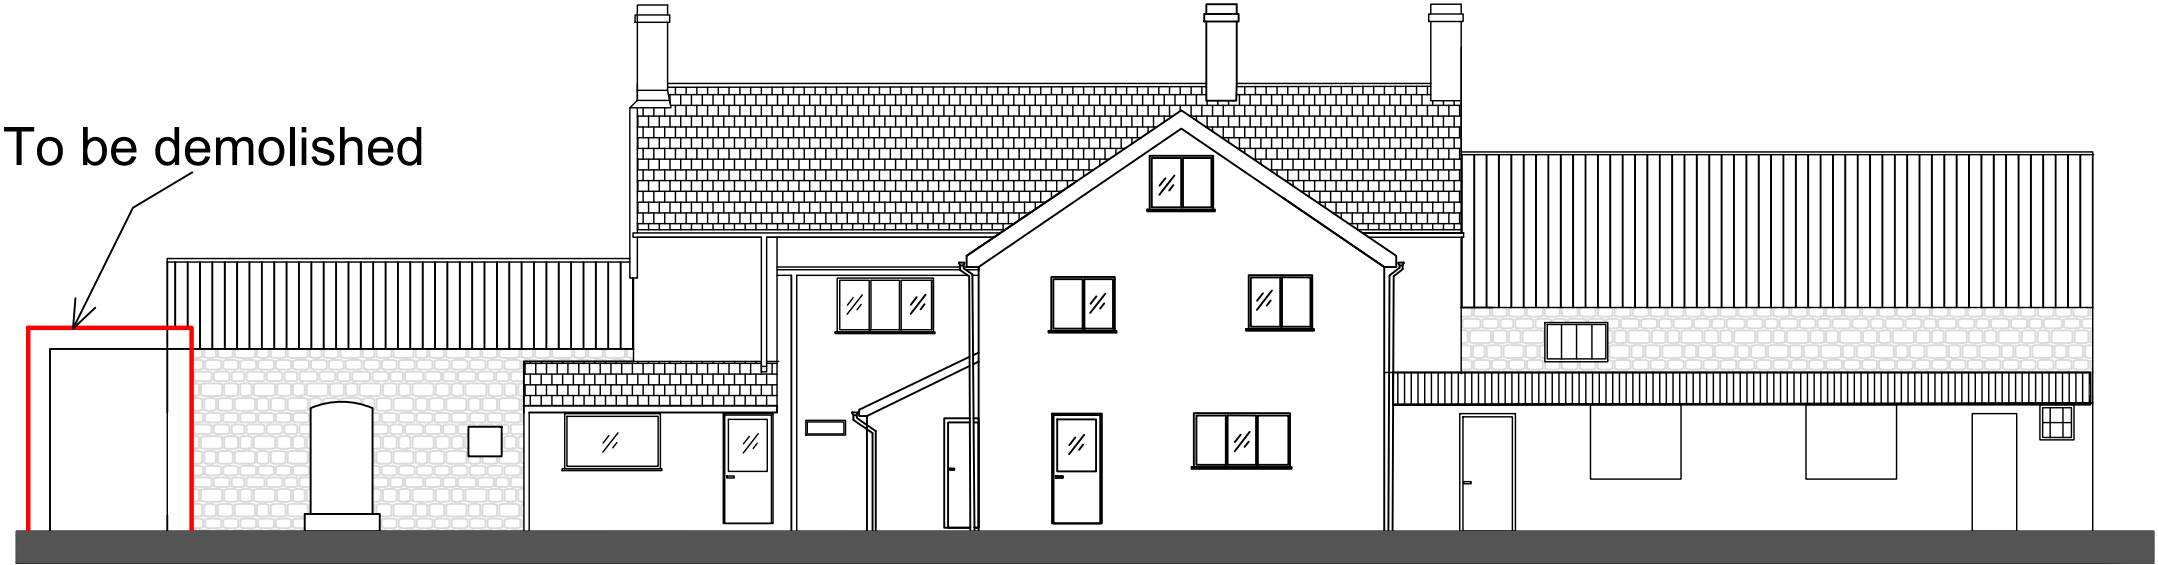

East Elevation - Existing

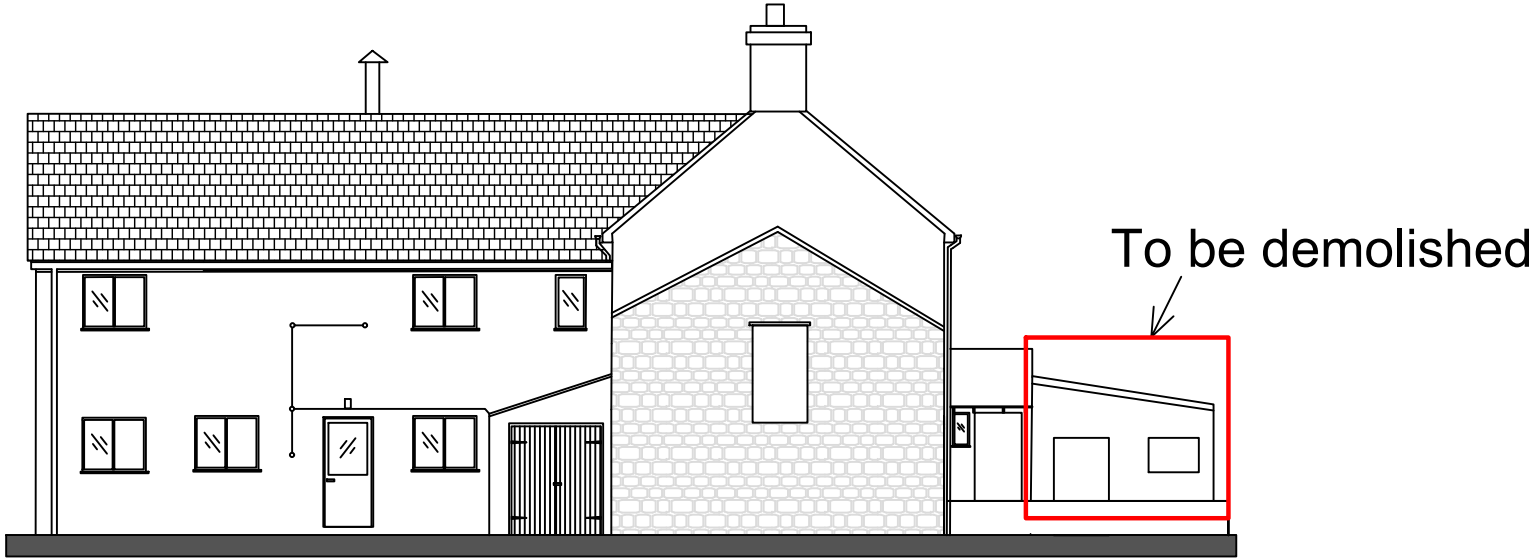

North Elevation - Existing



General Notes

	Revision/Issue	Date

h

f

wj

Huthwaite
Freston
Williams-Jones
Chartered Building Surveyors

130 Aztec West
Almondsbury
Bristol
BS32 4UB

Tel: 0117 9200139
www.hfwsurveyors.com

Project

Samson Court Farm
Goldcliff
Newport,
NP18 2PH

Drawing Title

Existing - Elevations

Date: 21st May 2026


Scale:
1:100

Drawing no:
5997/004

Job No:
5997

AWJ

A3

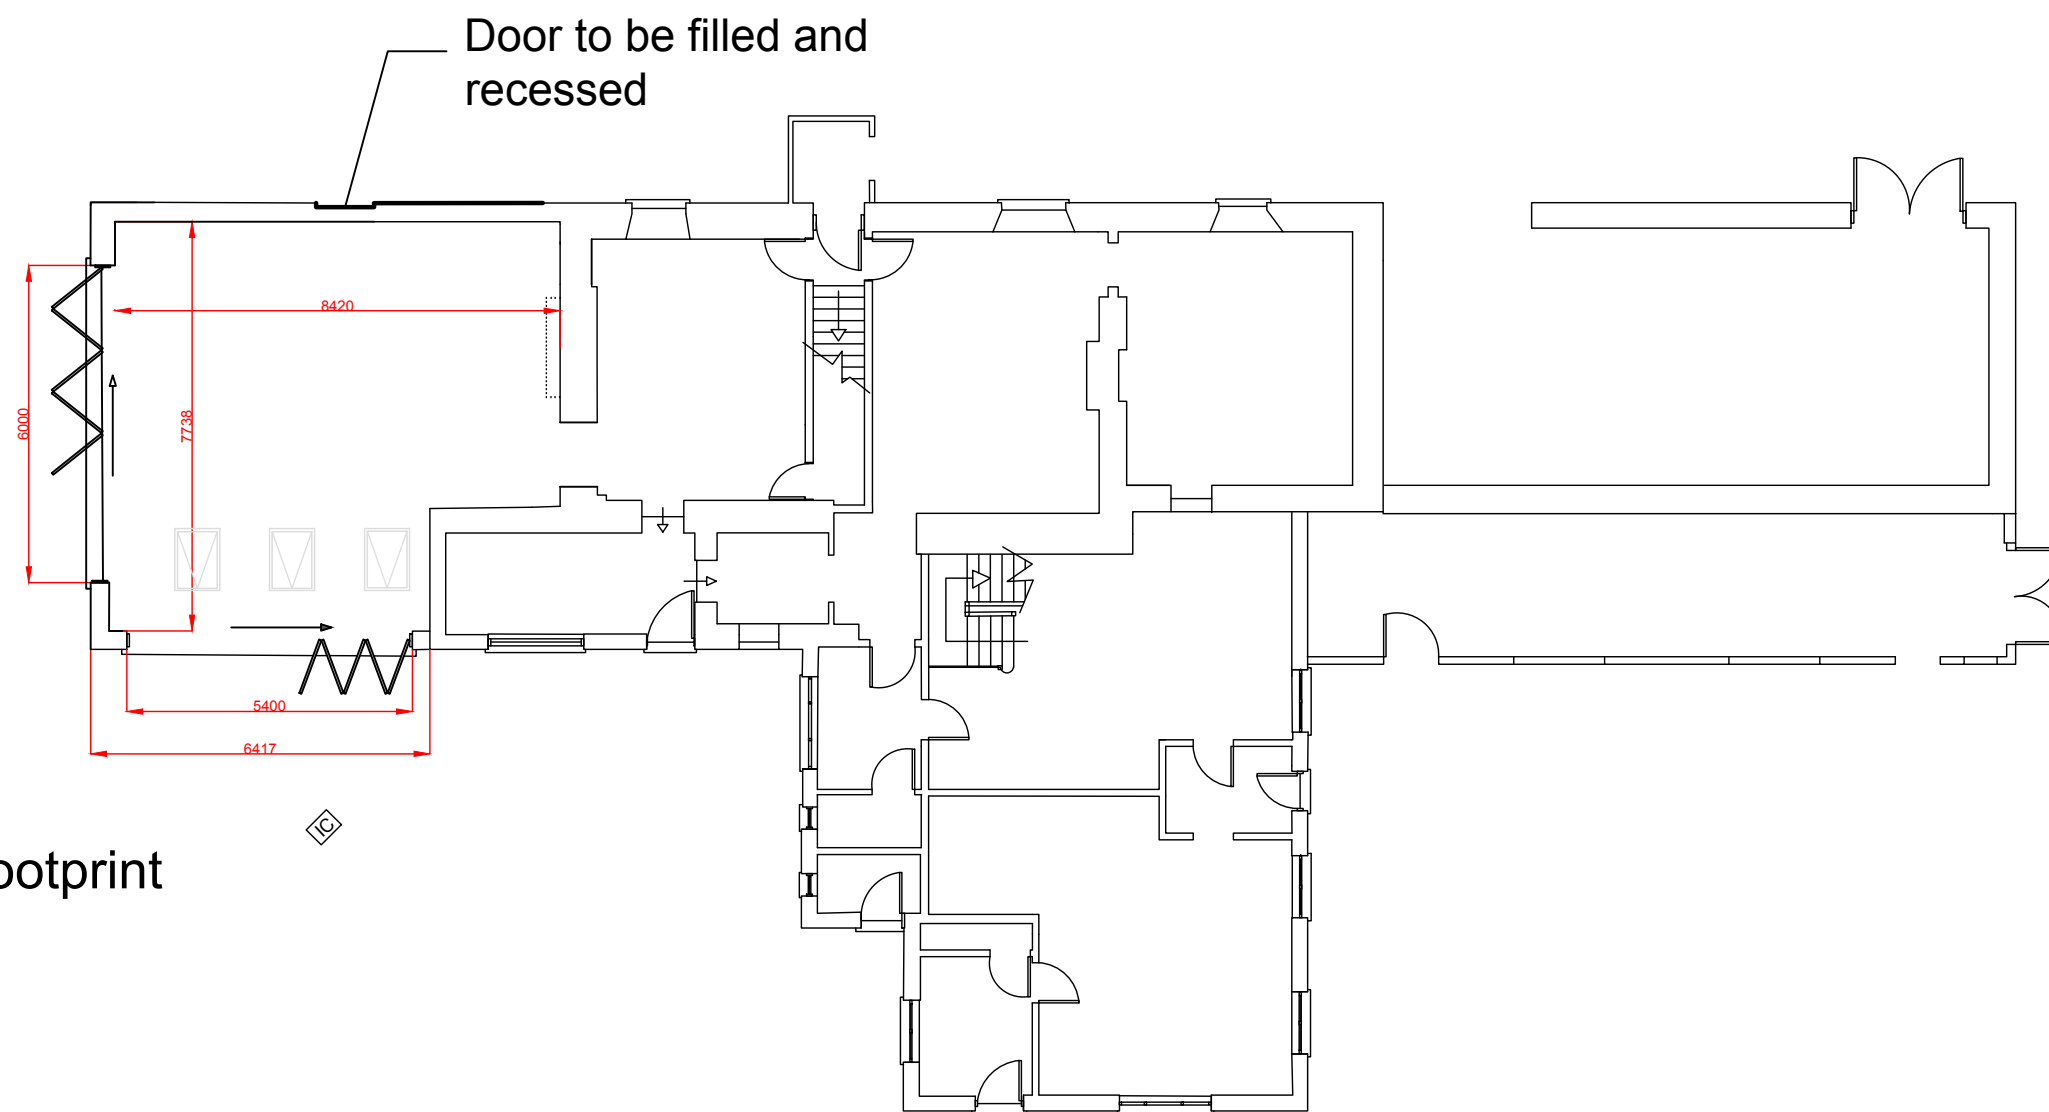

Additional footprint
▲ 17m²

Ground Floor plan - Proposed A

SCALE BAR



General Notes

	Revision/Issue	Date



130 Aztec West
Almondsbury
Bristol
BS32 4UB

Tel: 0117 9200139
www.hfwsurveyors.com

Project

Samson Court Farm
Goldcliff
Newport,
NP18 2PH

Drawing Title

Proposed Ground floor
plan

Date: 21st May 2026

Scale:
1:100

Drawing no:
5997/005


Job No:
5997

AWJ


A3

Natural slate to match main roof

Heritage roof lights

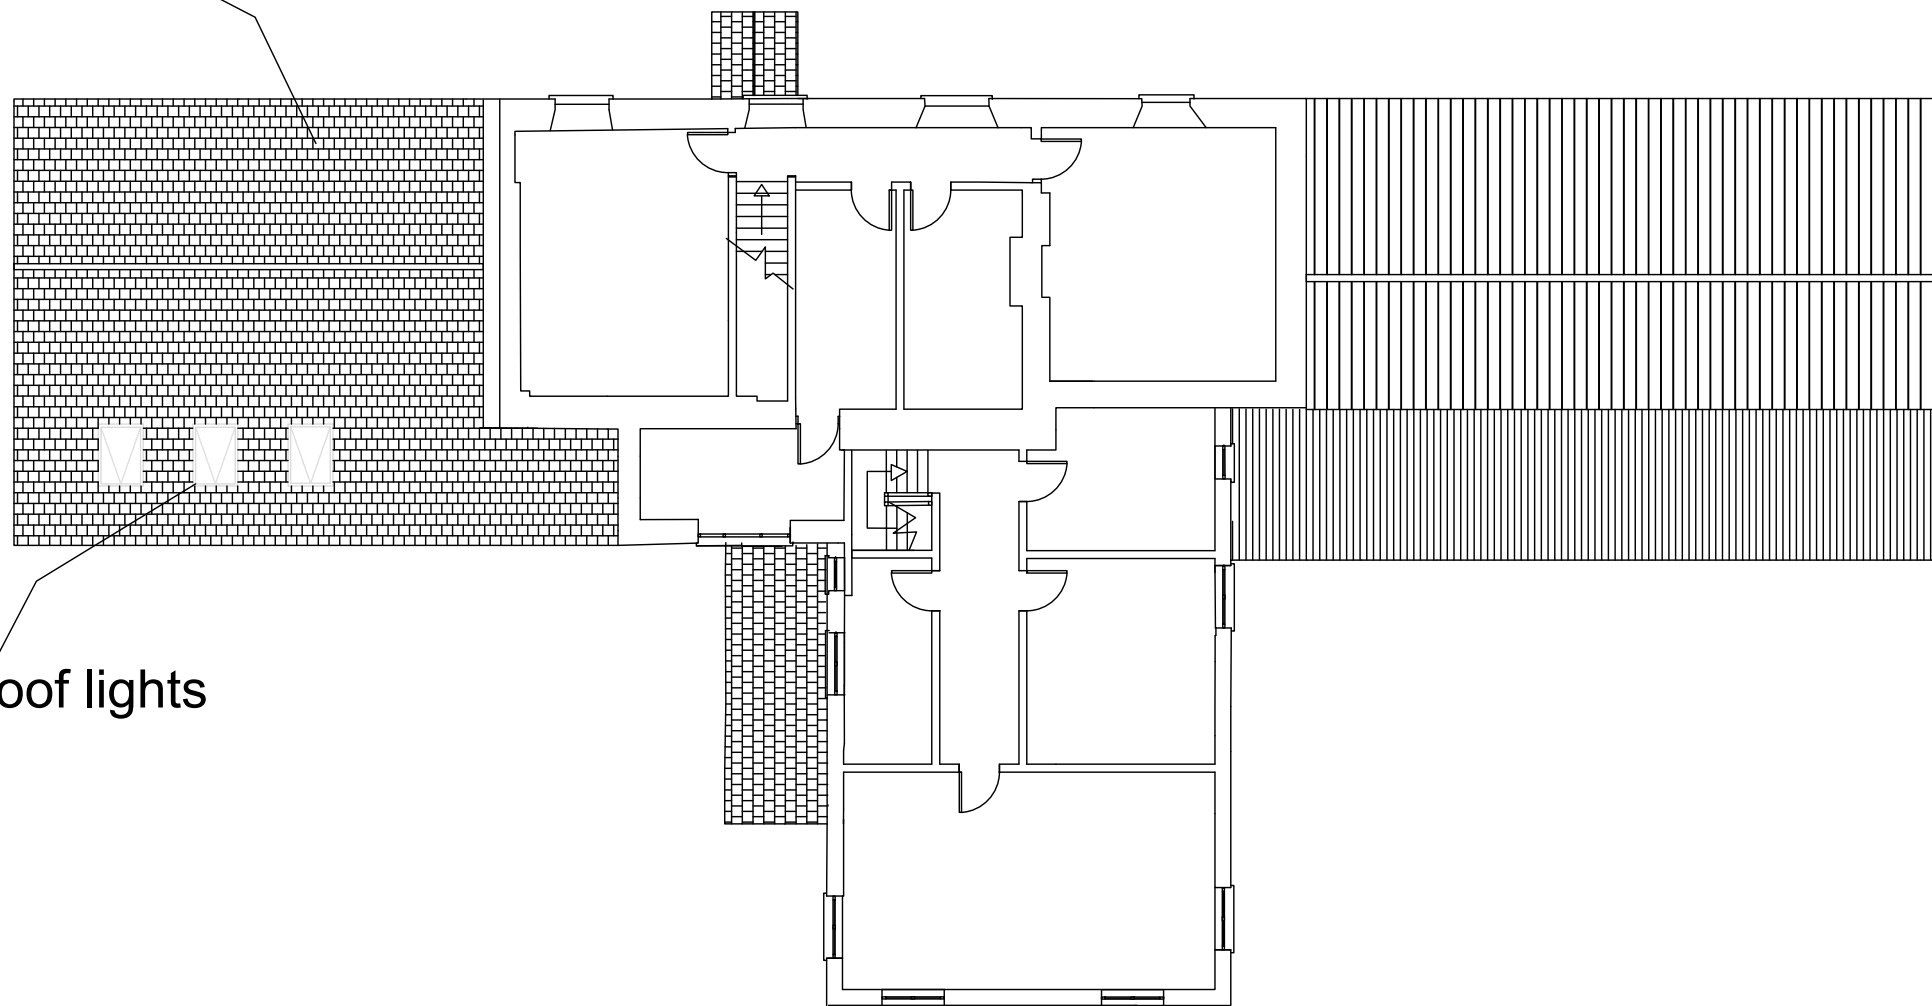

First Floor
Floor plan - Proposed

 

General Notes

	Revision/Issue	Date



130 Aztec West
Almondsbury
Bristol
BS32 4UB

Tel: 0117 9200139
www.hfwsurveyors.com

Project

Samson Court Farm
Goldcliff
Newport,
NP18 2PH

Drawing Title

Proposed First
Floor plans

Date: 21st May 2026

Scale:
1:100

Drawing no:
5997/006

Job No:
5997

AWJ

A3




Stonework to be
stabalized/
rebuilt

Door to be filled and recessed



North Elevation - Proposed

 



130 Aztec West
Almondsbury
Bristol
BS32 4UB

Tel: 0117 9200139
www.hfwsurveyors.com

Project

Samson Court Farm
Goldcliff
Newport,
NP18 2PH

Drawing Title

Proposed - Elevations

Date: 21st May 2026

Scale:
1:100

Drawing no:	5997/007
-------------	----------

Job No:
5997

A3

AWJ




East Elevation - Proposed



South Elevation - Proposed

Stonework to be
stabalized/
rebuilt

 

General Notes

[illegible]

130 Aztec West
Almondsbury
Bristol
BS32 4UB

Tel: 0117 9200139
www.hfwsurveyors.com

Project

Samson Court Farm
Goldcliff
Newport,
NP18 2PH

Drawing Title

Proposed - Elevations

Date: 21st May 2026





Scale:
1:100

Drawing no:	5997/008
-------------	----------

Job No:
5997

AWJ

A3

 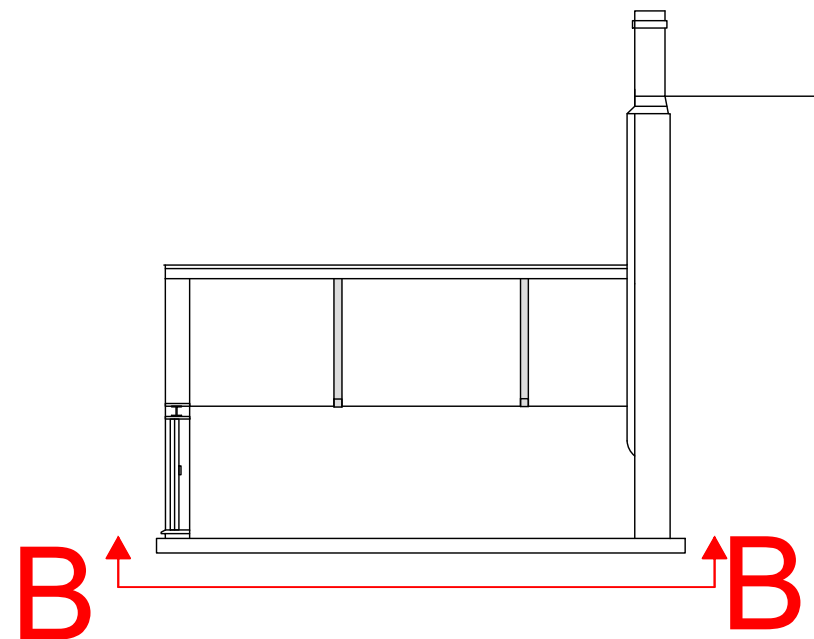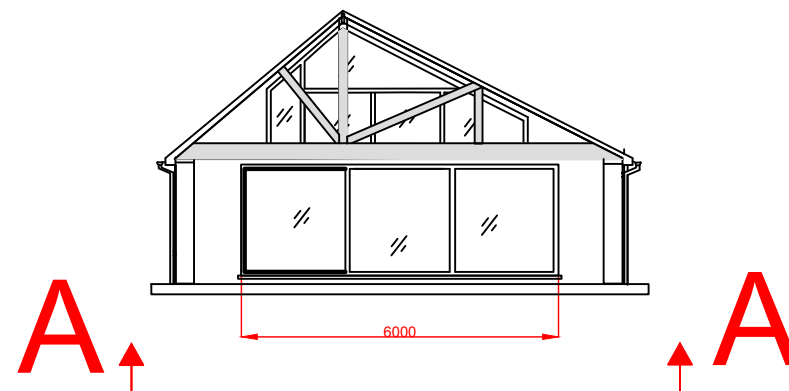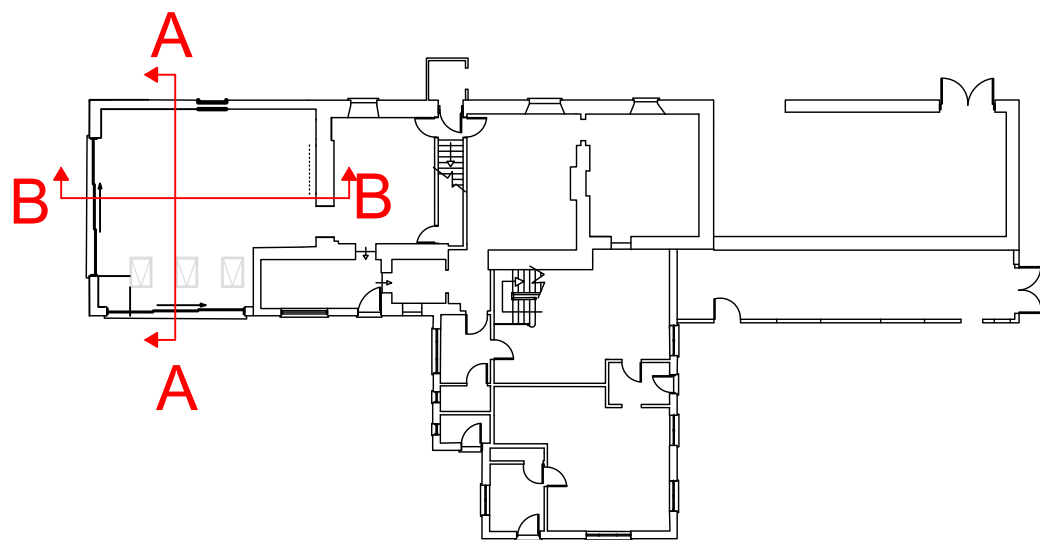

General Notes

	Revision/Issue	Date



130 Aztec West
Almondsbury
Bristol
BS32 4UB

Tel: 0117 9200139
www.hfwsurveyors.com

Project

Samson Court Farm
Goldcliff
Newport,
NP18 2PH

Drawing Title

Proposed - Section
A-A
B-B

Date: 21st May 2026

Scale:
1:100


Drawing no:
5997/009

Job No:
5997

AWJ

A3

Samsons Court, Goldcliff Road, Goldcliff, Newport, NP18 2PH

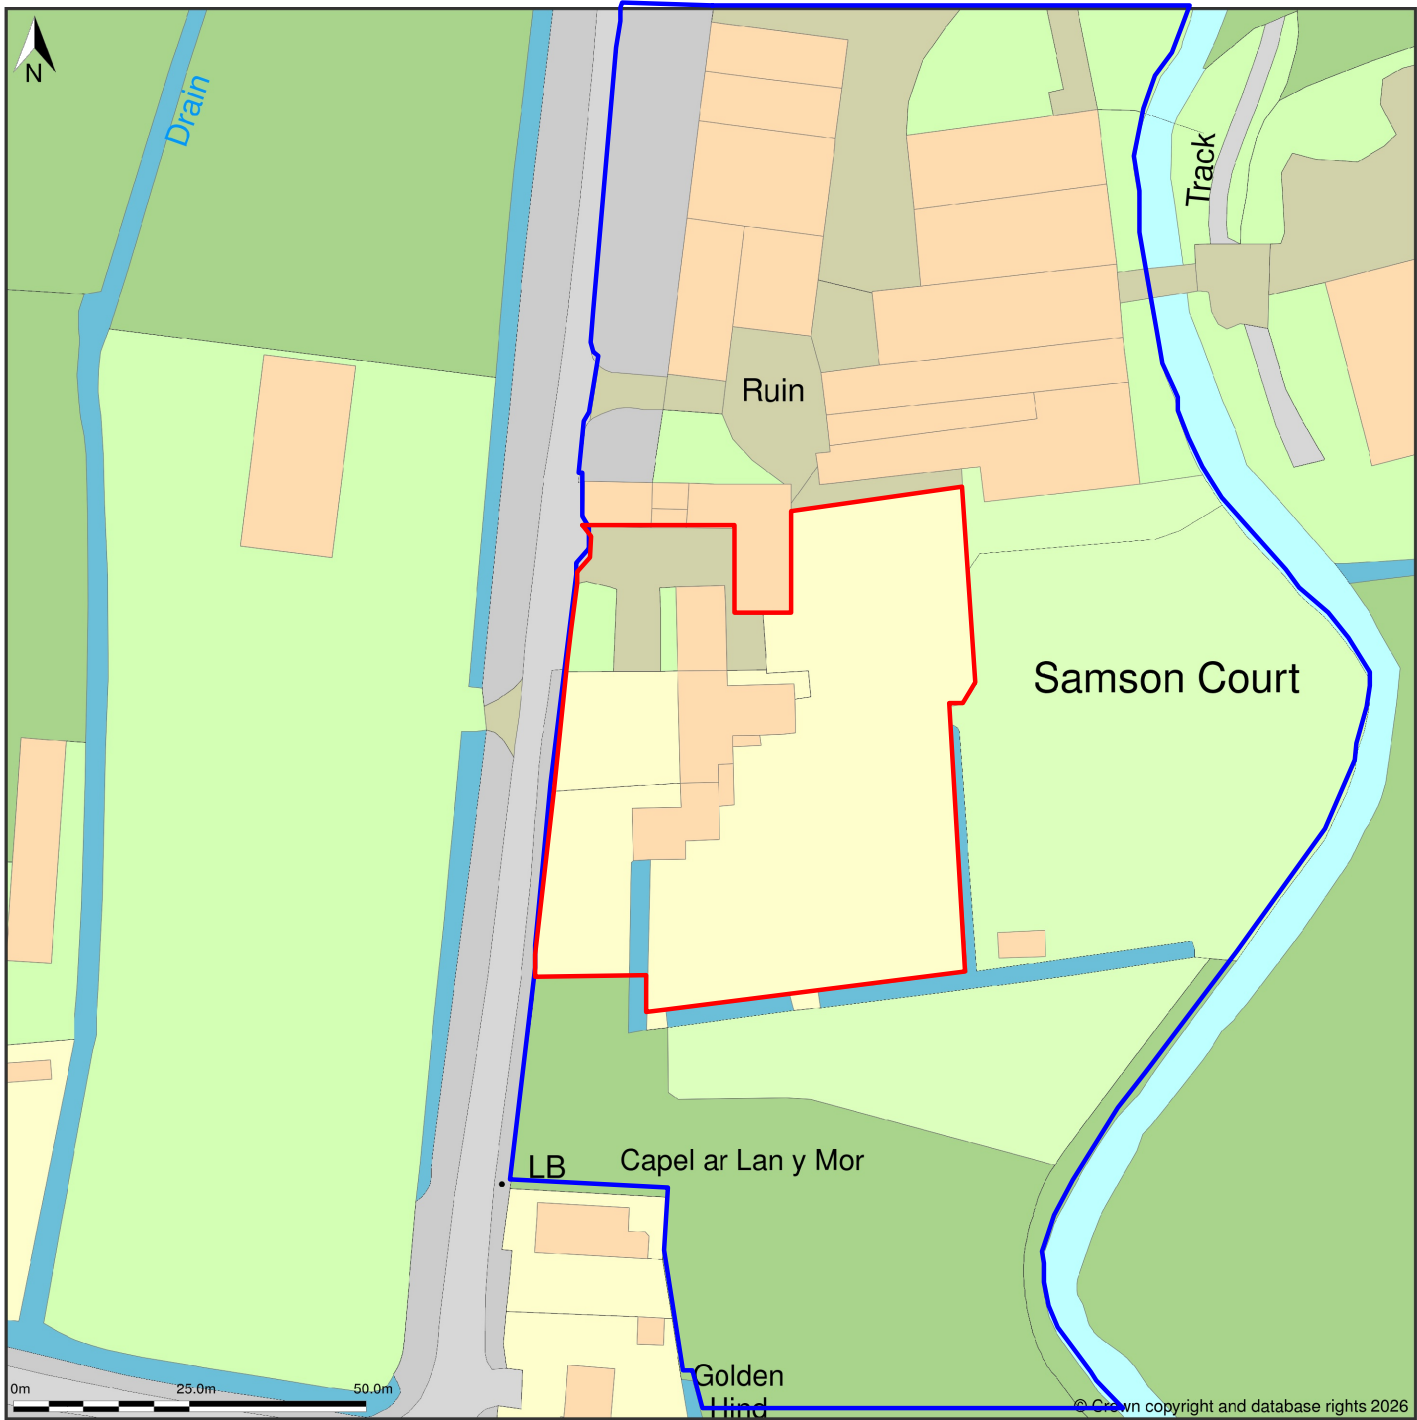

Location Plan shows area bounded by: 337585.16, 183001.95 337785.16, 183201.95 (at a scale of 1:1250), OSGridRef: ST37688310. The representation of a road, track or path is no evidence of a right of way. The representation of features as lines is no evidence of a property boundary.

Produced on 4th Jun 2026 from the Ordnance Survey National Geographic Database and incorporating surveyed revision available at this date. Reproduction in whole or part is prohibited without the prior permission of Ordnance Survey. © Crown copyright 2026. Supplied by buyaplan.co.uk a licensed Ordnance Survey partner (100053143). Unique plan reference: #01065748-87FA1A.

Ordnance Survey and the OS Symbol are registered trademarks of Ordnance Survey, the national mapping agency of Great Britain. Buy A Plan® logo, pdf design and the buyaplan.co.uk website are Copyright © Passinc Ltd 2026.

General Notes

	Revision/Issue	Date

h

f

wj

Huthwaite
Freston
Williams-Jones
Chartered Building Surveyors

130 Aztec West
Almondsbury
Bristol
BS32 4UB

Tel: 0117 9200139
www.hfwsurveyors.com

Project


Samson Court Farm
Goldcliff
Newport,
NP18 2PH

Drawing Title

Location Plan

Date: 21st May 2026

Scale: 1:500	Drawing no: 5997/010
Job No: 5997	A3
AWJ	

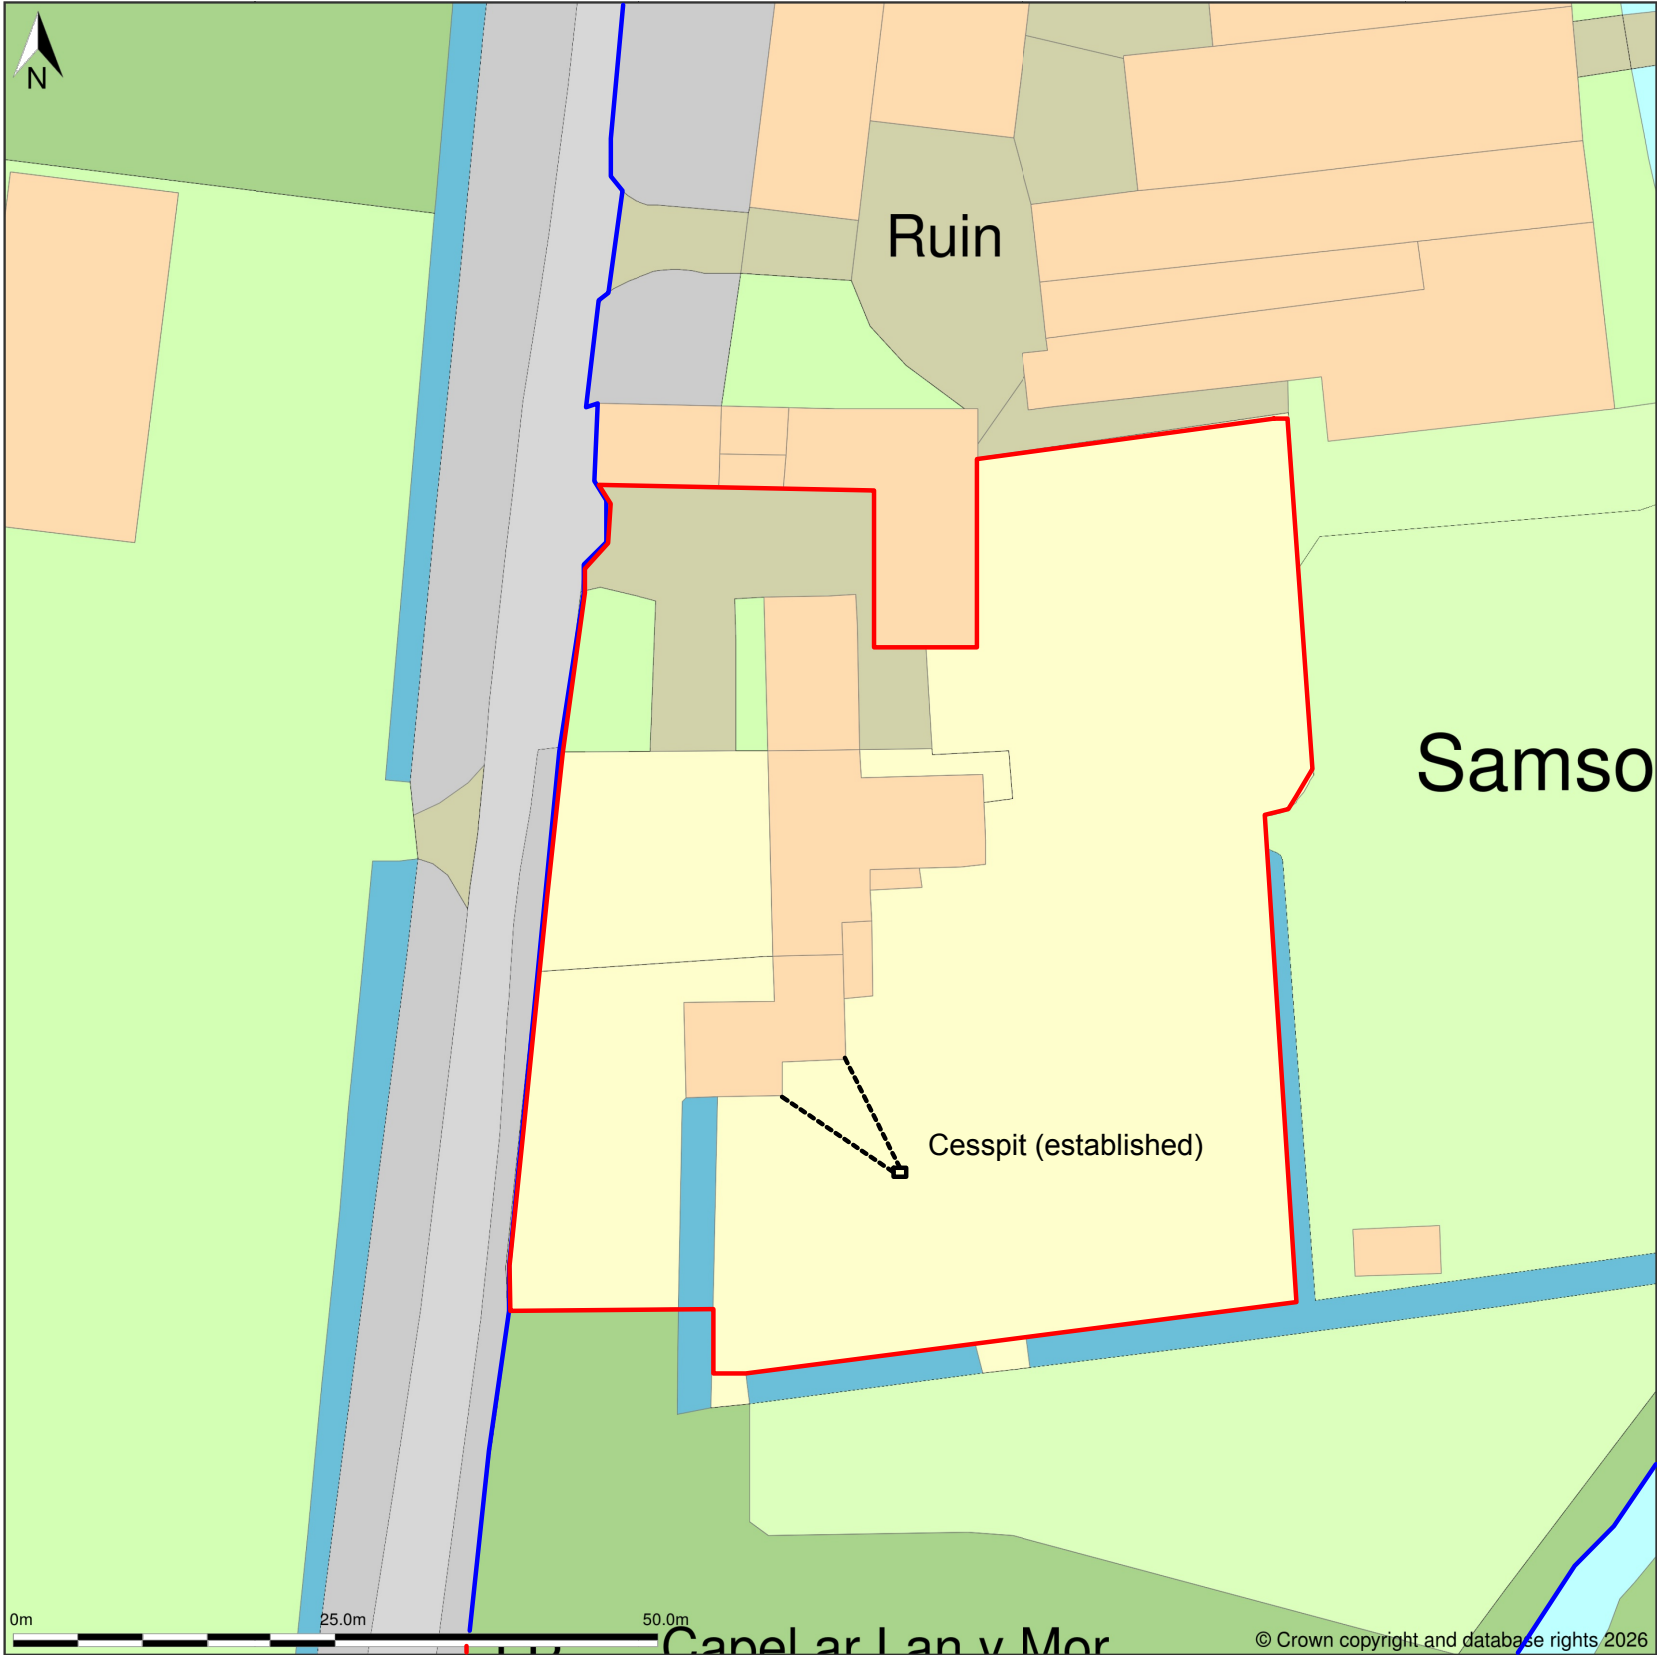

Site Plan (also called a Block Plan) shows area bounded by: 337621.25, 183038.0 337749.25, 183166.0 (at a scale of 1:500), OSGridRef: ST37688310. The representation of a road, track or path is no evidence of a right of way. The representation of features as lines is no evidence of a property boundary.

Produced on 4th Jun 2026 from the Ordnance Survey National Geographic Database and incorporating surveyed revision available at this date. Reproduction in whole or part is prohibited without the prior permission of Ordnance Survey. © Crown copyright 2026. Supplied by buyaplan.co.uk a licensed Ordnance Survey partner (100053143). Unique plan reference: #01065749-164039.

Ordnance Survey and the OS Symbol are registered trademarks of Ordnance Survey, the national mapping agency of Great Britain. Buy A Plan® logo, pdf design and the buyaplan.co.uk website are Copyright © Passinc Ltd 2026.

General Notes

	Revision/Issue	Date



130 Aztec West
Almondsbury
Bristol
BS32 4UB

Tel: 0117 9200139
www.hfwsurveyors.com

Project

Samson Court Farm
Goldcliff
Newport,
NP18 2PH

Drawing Title

Location Plan

Date: 21st May 2026

Scale:
1:1250

Drawing no:
5997/011

Job No:
5997

AWJ

A3