



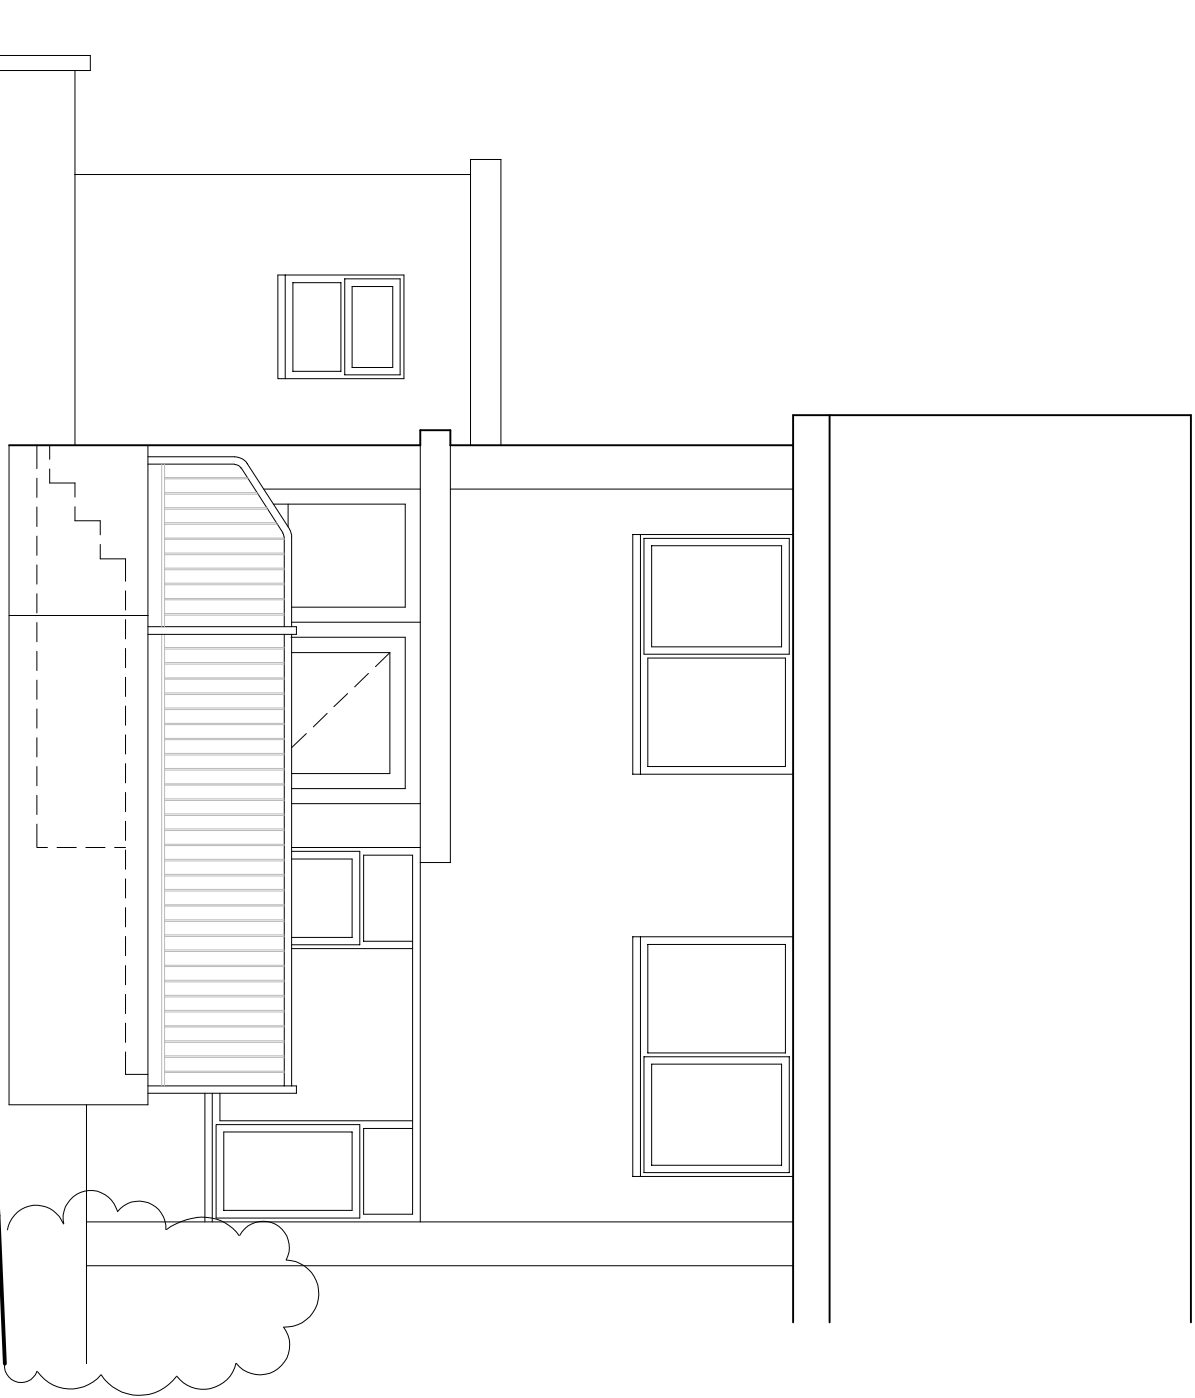


Proposed Front Elevation

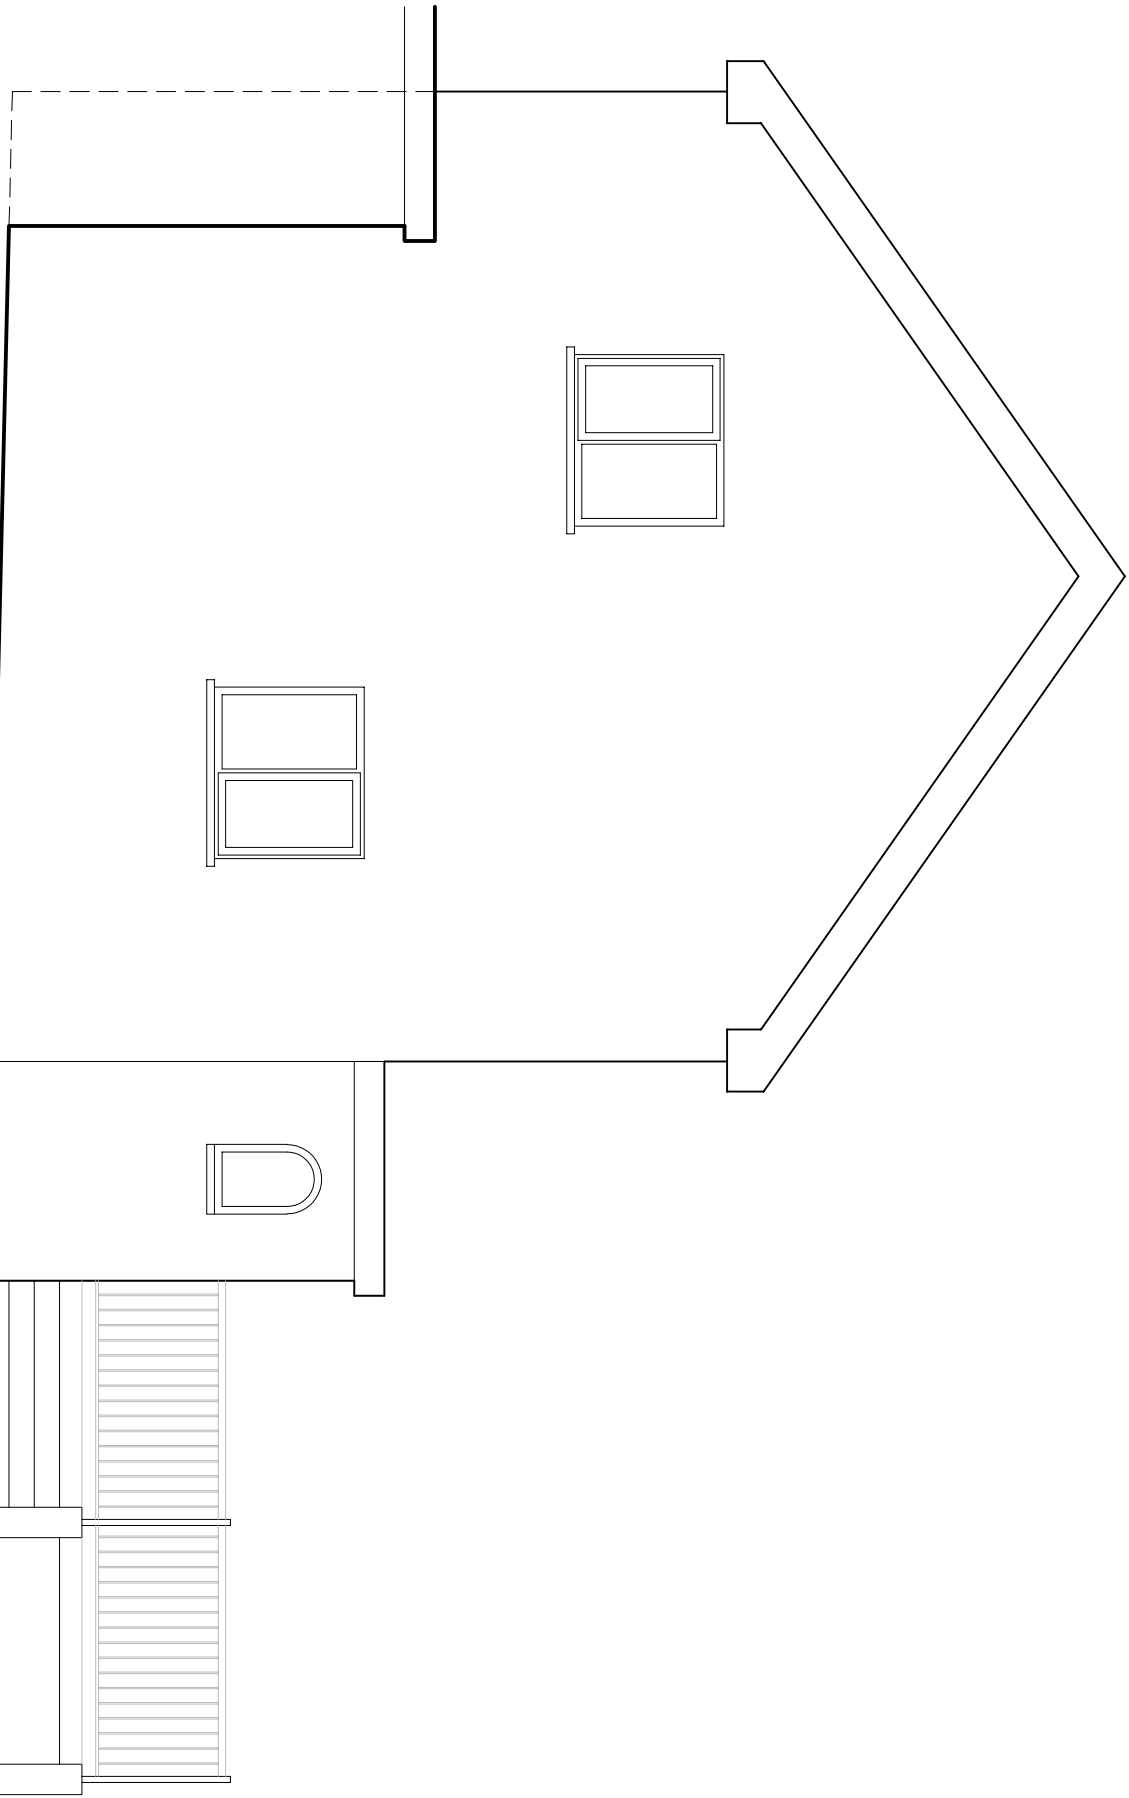


Proposed Side Elevation 1


MATERIALS:
Facing brickwork walls to match existing.
Galvanized steel handrails, Powder coated BLACK
Concrete platforms and landings
Lift - Terry TSL 1000 lift for wheelchair user

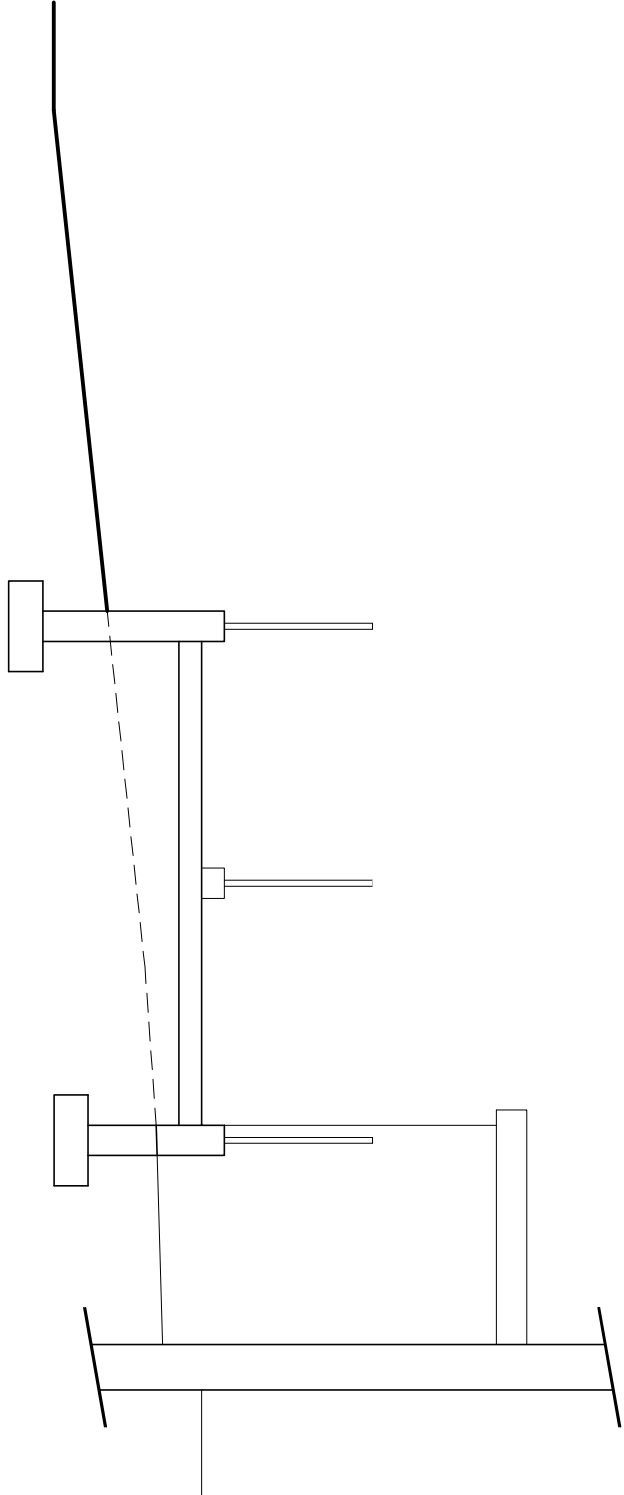

Proposed Section - A

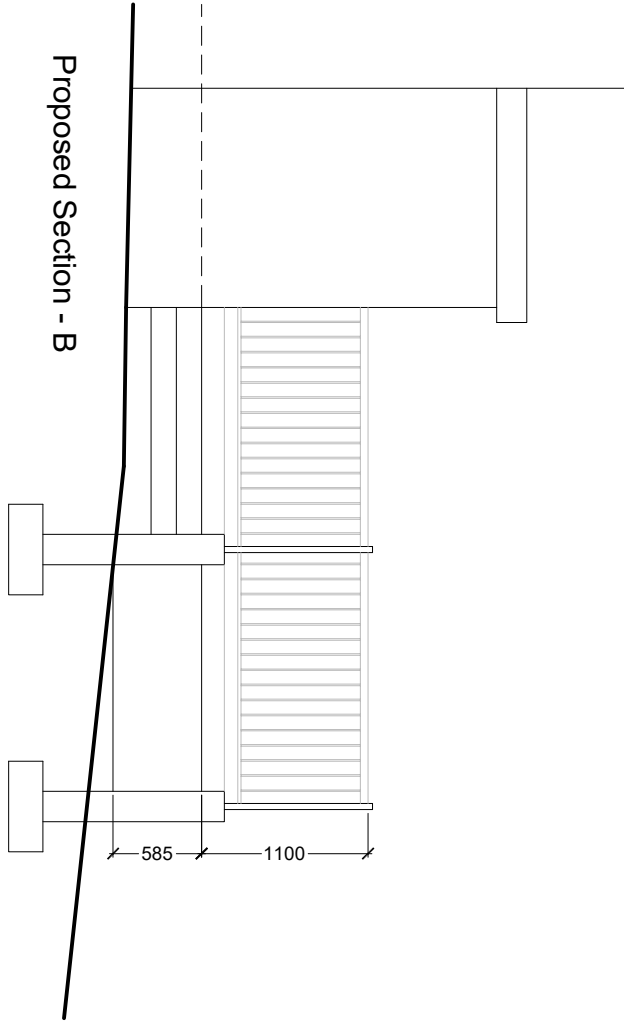

Proposed Section - B

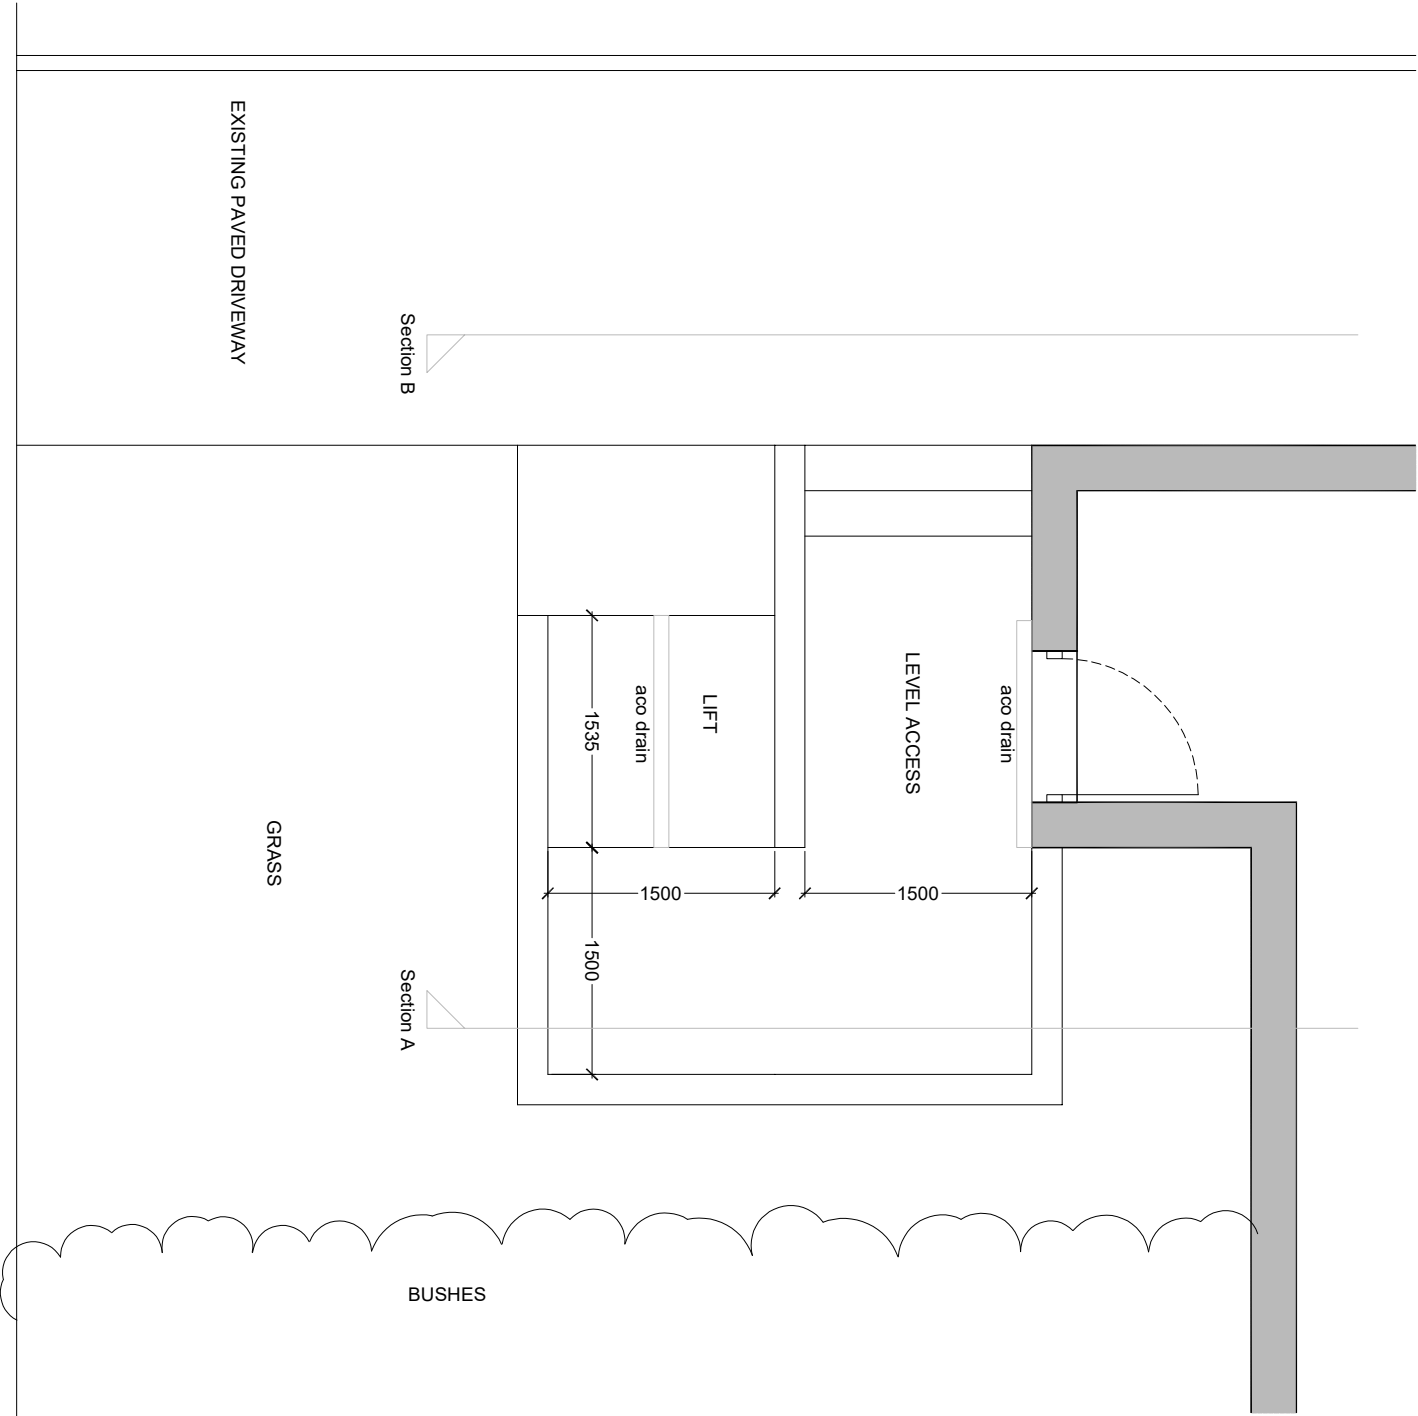

Proposed Plan

Owner:			
Mrs Jenny C Abraham			
Address:			
81 Larch Grove Malpas Newport South Wales NP20 6JB			
Drawing Title:			
Proposed Access			
Grant Ref:		Drawing no.	
25/201/DIS		02	
Scale	Date	Drawn	
1:50 @ A2	Dec 2025	CB	
Notes:			
Revision A - Updated as per planning request.			
Revision B - Updated as per planning request			