




17-21 WHARF ROAD, NEWPORT
AS EXISTING

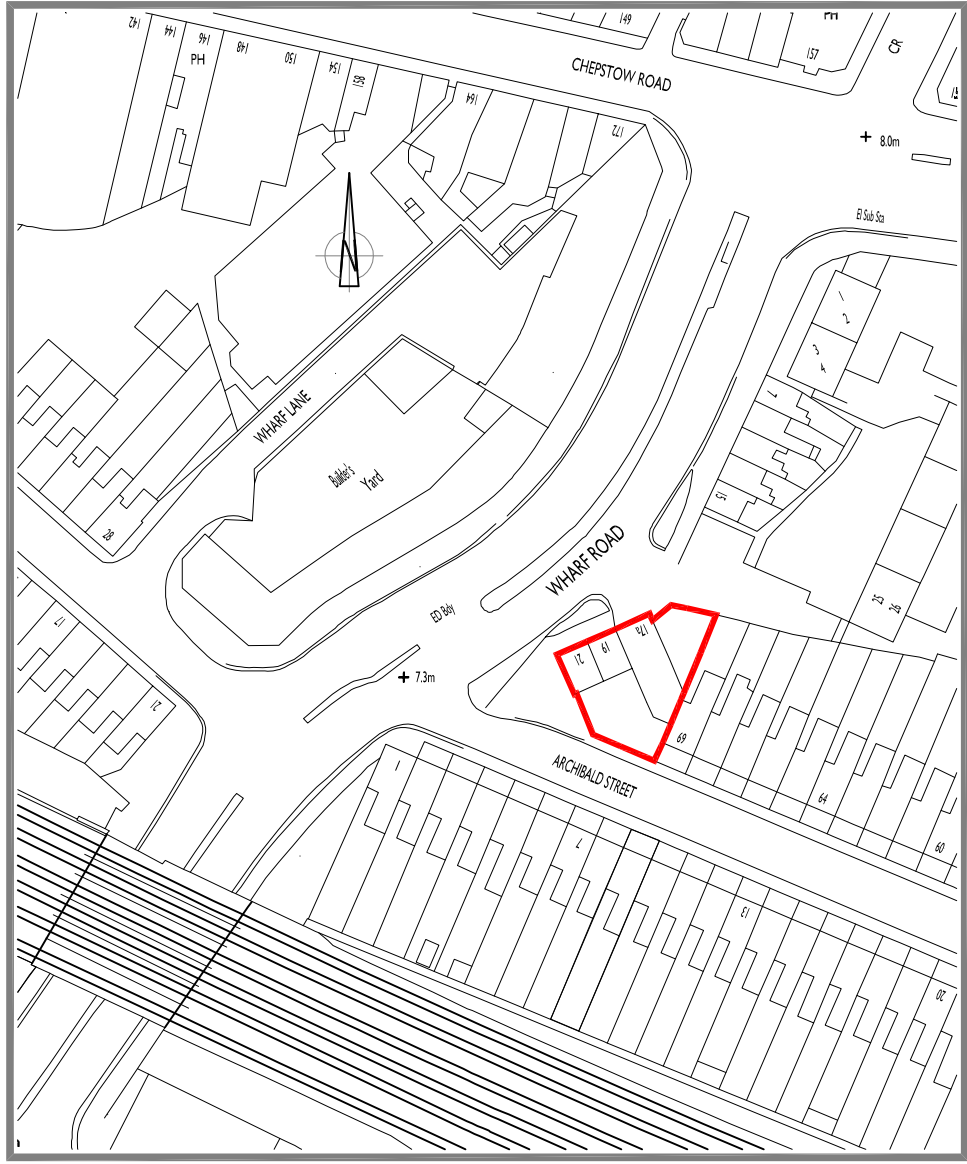


SITE LOCATION PLAN
SCALE 1:1250

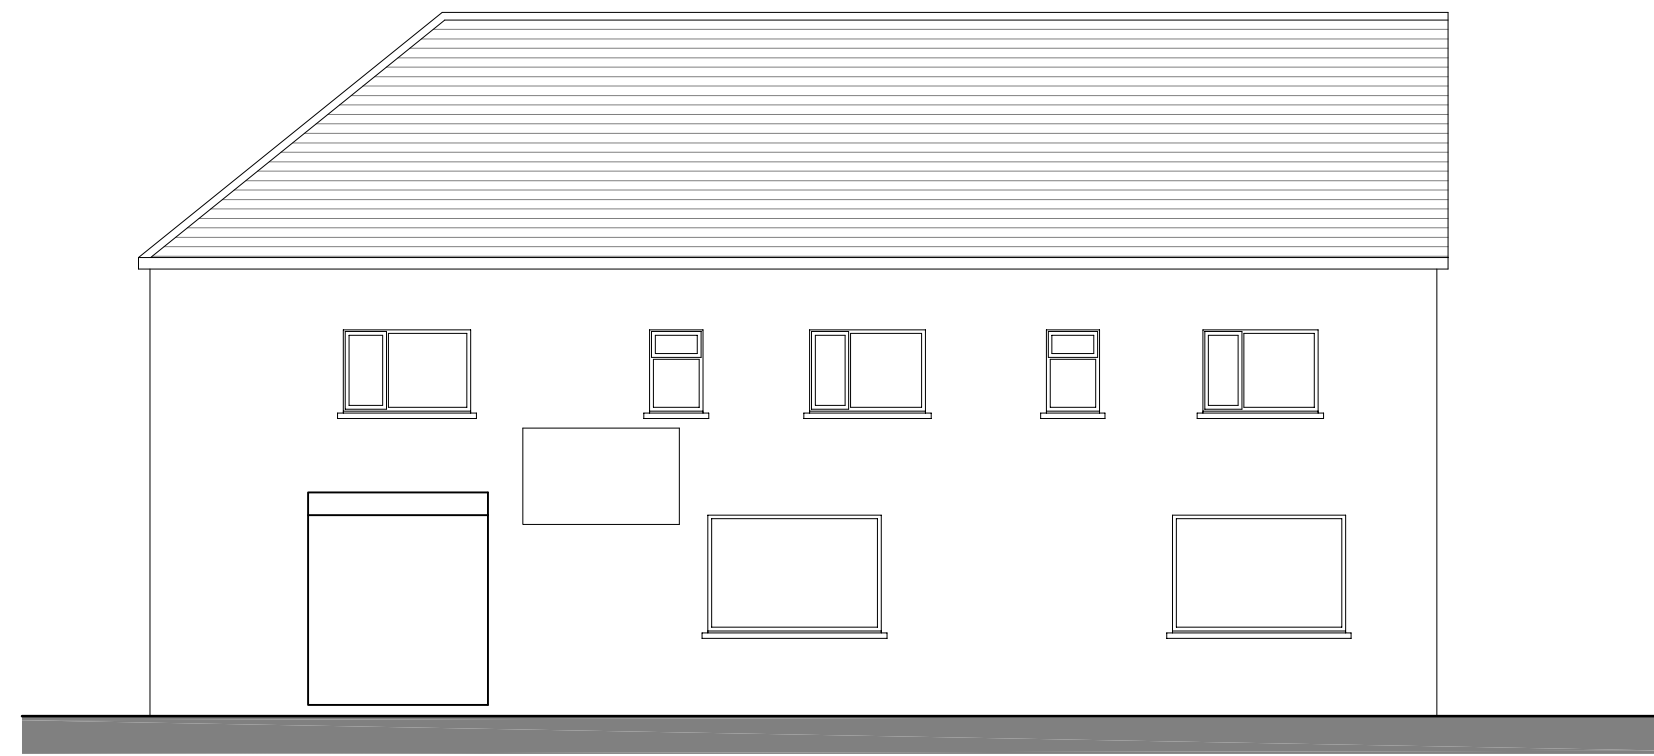


FRONT ELEVATION (WHARF ROAD)

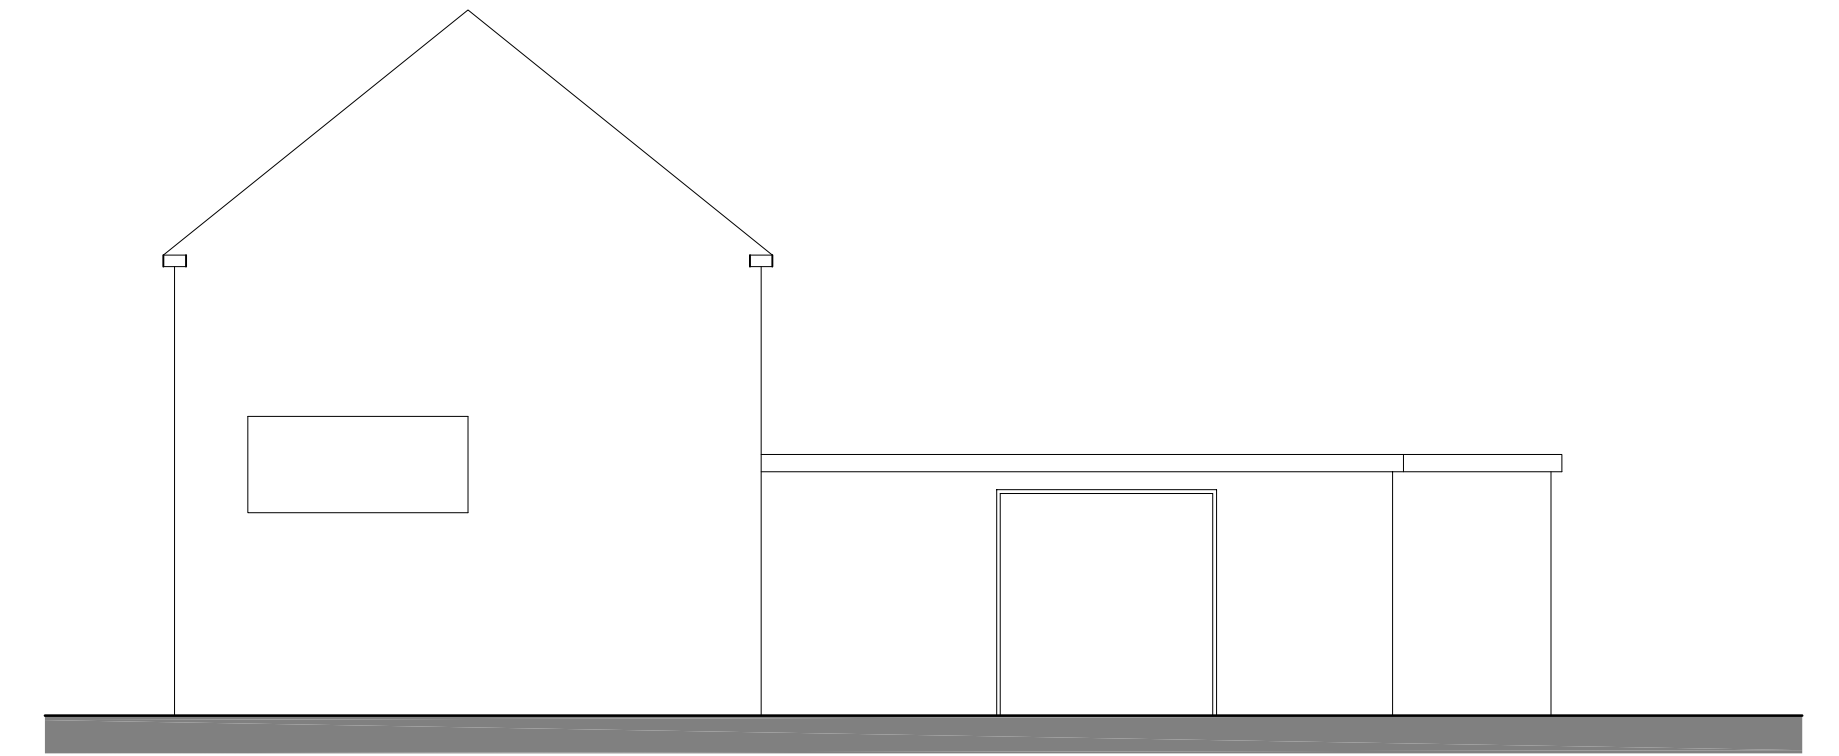

SIDE ELEVATION (ARCHIBALD STREET)

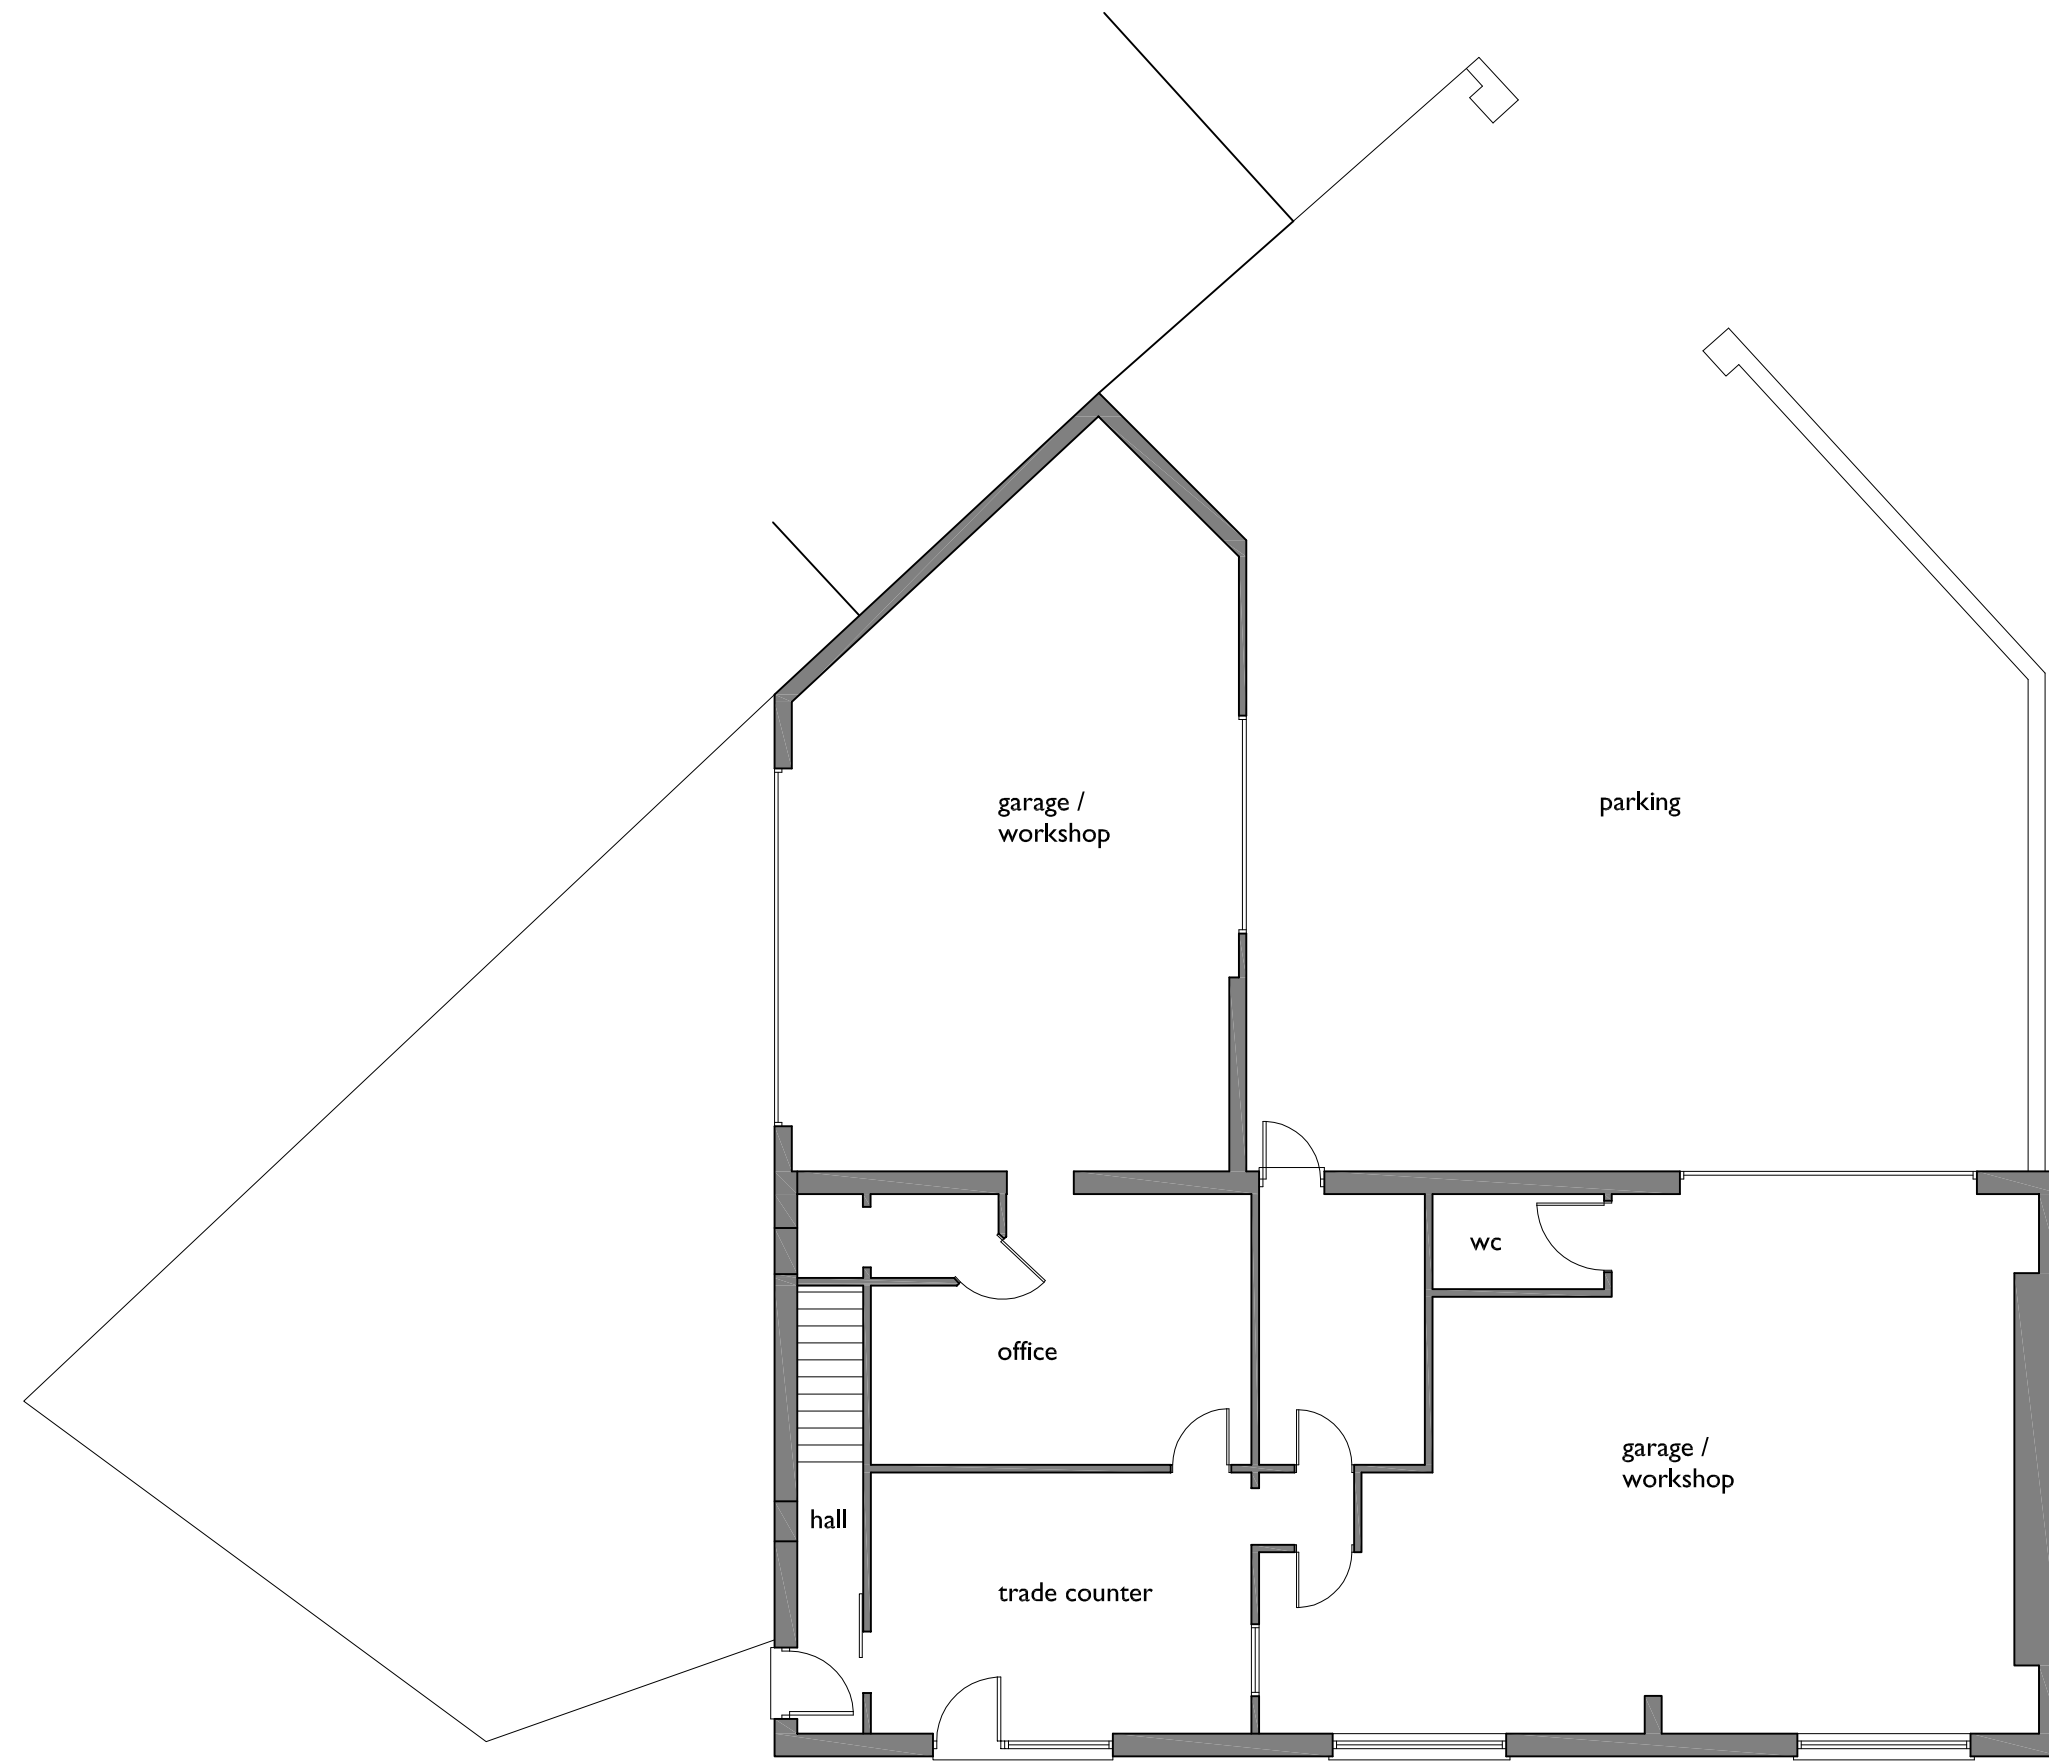


GROUND FLOOR PLAN

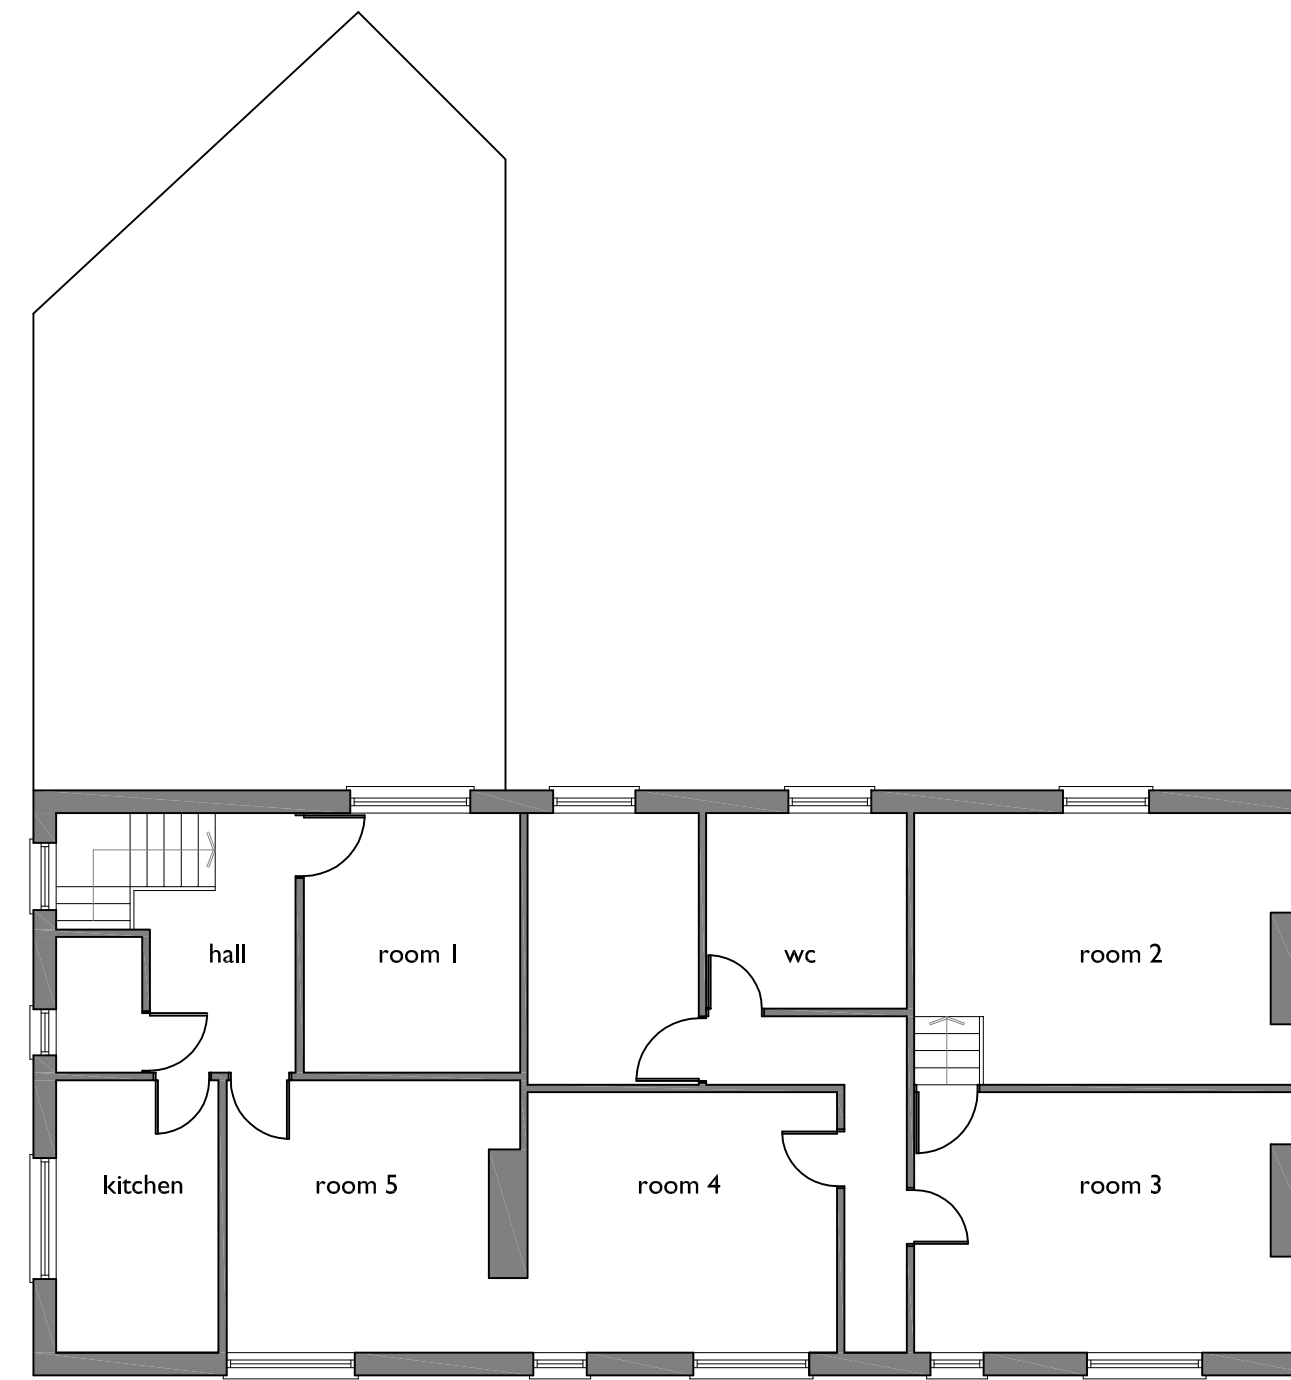

FIRST FLOOR PLAN



REAR ELEVATION

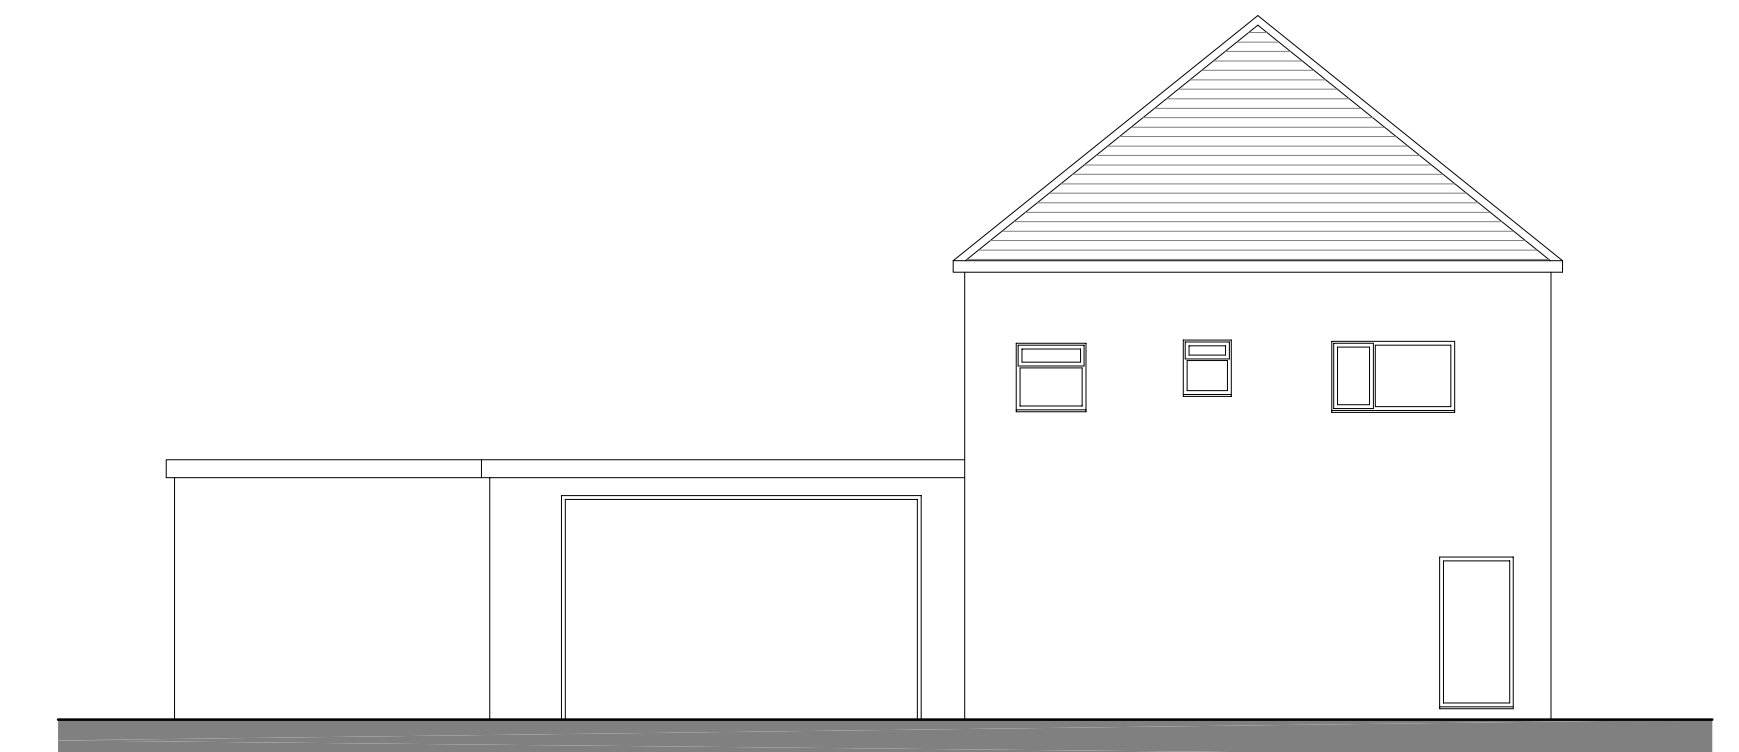

SIDE ELEVATION

SCALE THIS DRAWING ONLY FOR
PLANNING PURPOSES CHECK ALL
DIMENSIONS ON SITE

This drawing is to establish design intent. The contractor is responsible for quantities, dimensions, verification of site conditions, compliance with contract documents for information that pertains to the fabrication processes or techniques of construction and for the co-ordination of work with all trades. All errors or omissions are to be reported to the designers.

Original drawing size A1

[illegible]

Client	MR H. CETIN				
Project	PROPOSED SUPERMARKET AT 17-21 WHARF ROAD, NEWPORT.				
Title	PLANS AND ELEVATIONS AS EXISTING			Scale	1:100 @ A1 1:200 @ A3
Status	PLANNING			Drawn jmt	Date Jul 2025 Approved --- Checked ---
Job No	2025.513		Dwg. No	PL01	
			Rev.	-	