


17-21 WHARF ROAD, NEWPORT
AS PROPOSED




FRONT ELEVATION (WHARF ROAD)




FRONT ELEVATION (WHARF ROAD)
WITH SHUTTERS CLOSED

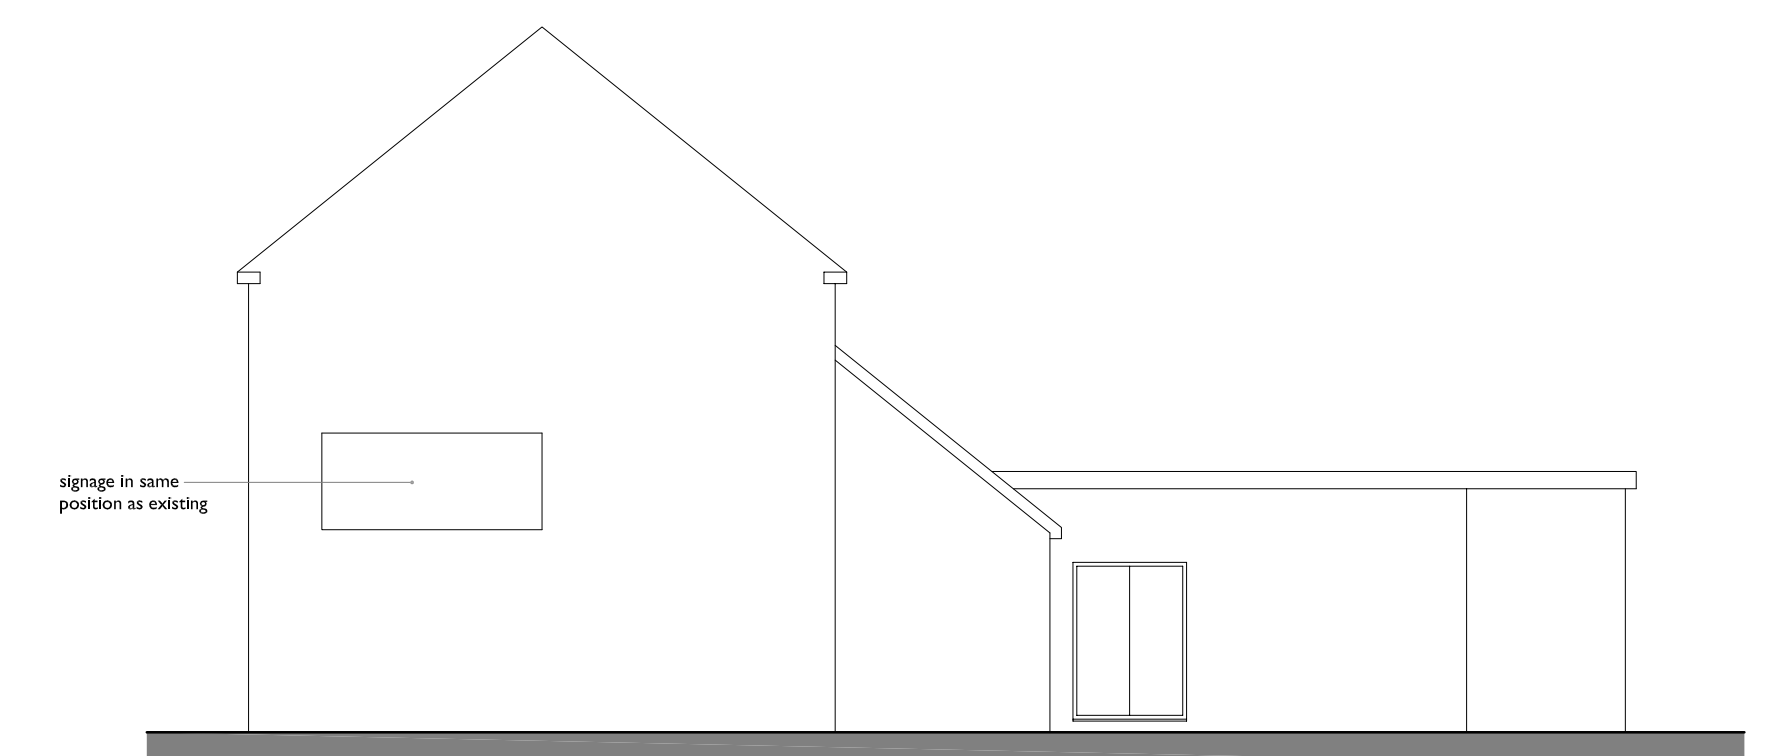


SIDE ELEVATION (ARCHIBALD STREET)

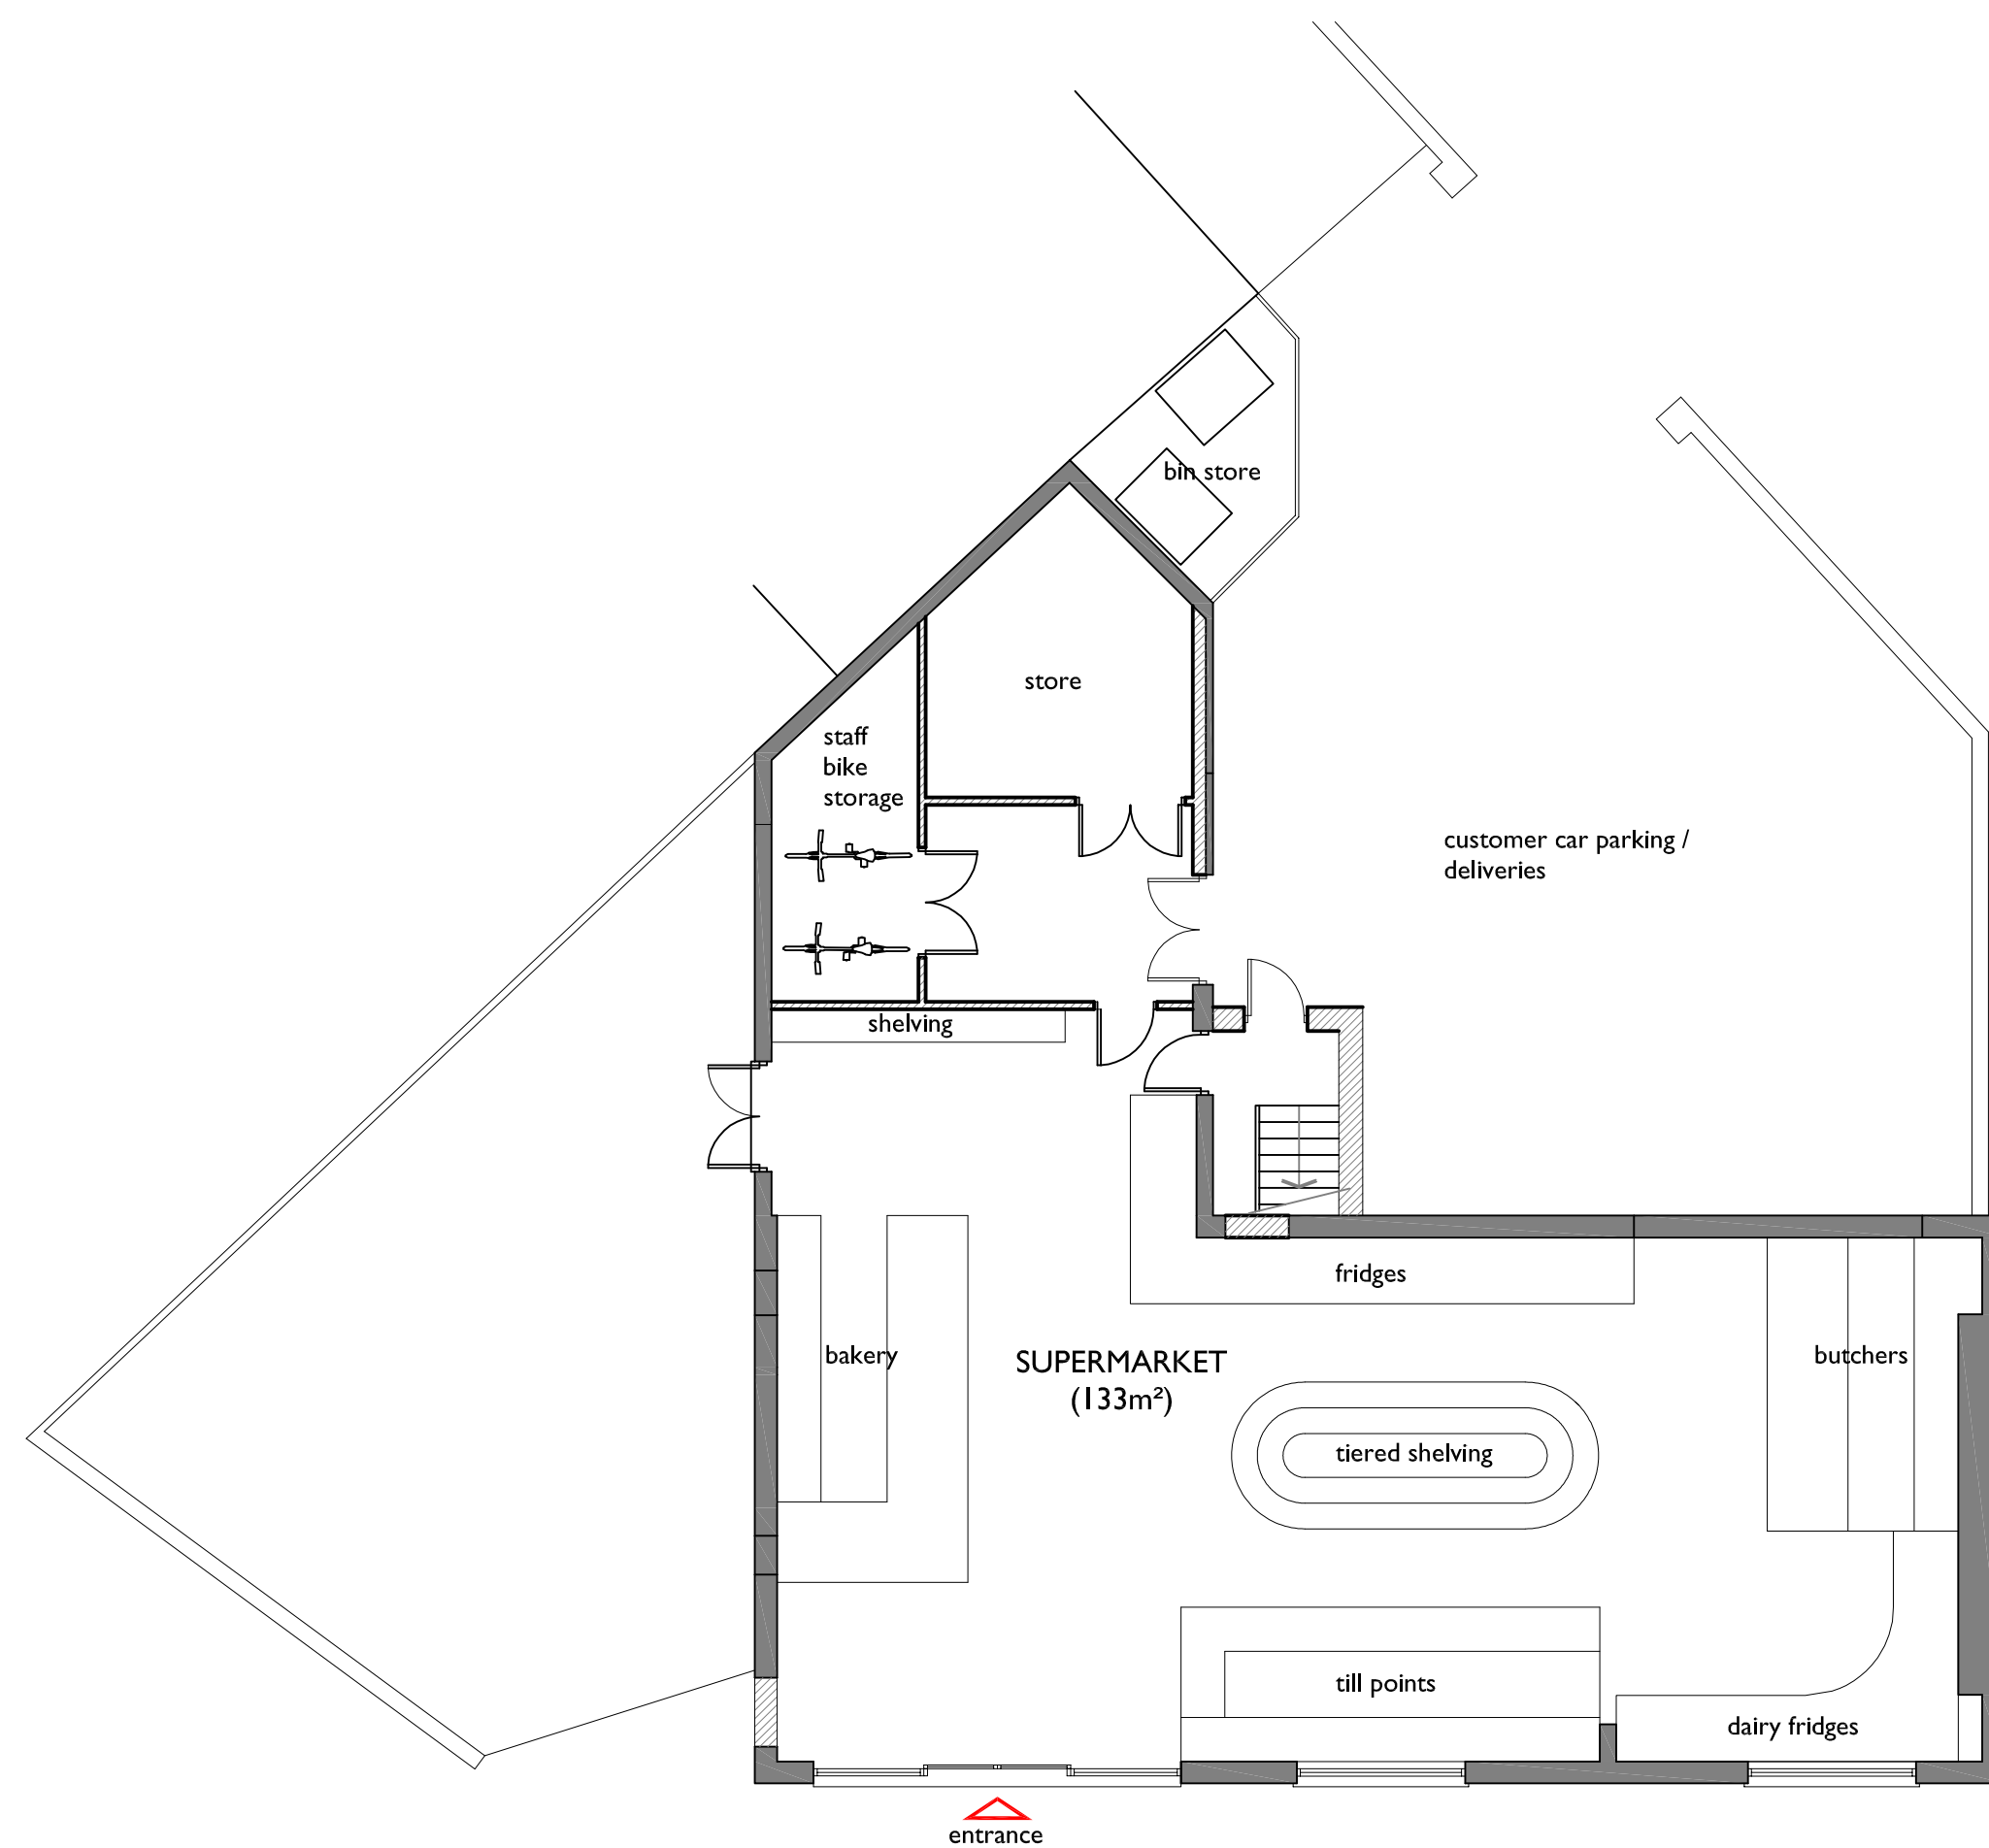


GROUND FLOOR PLAN

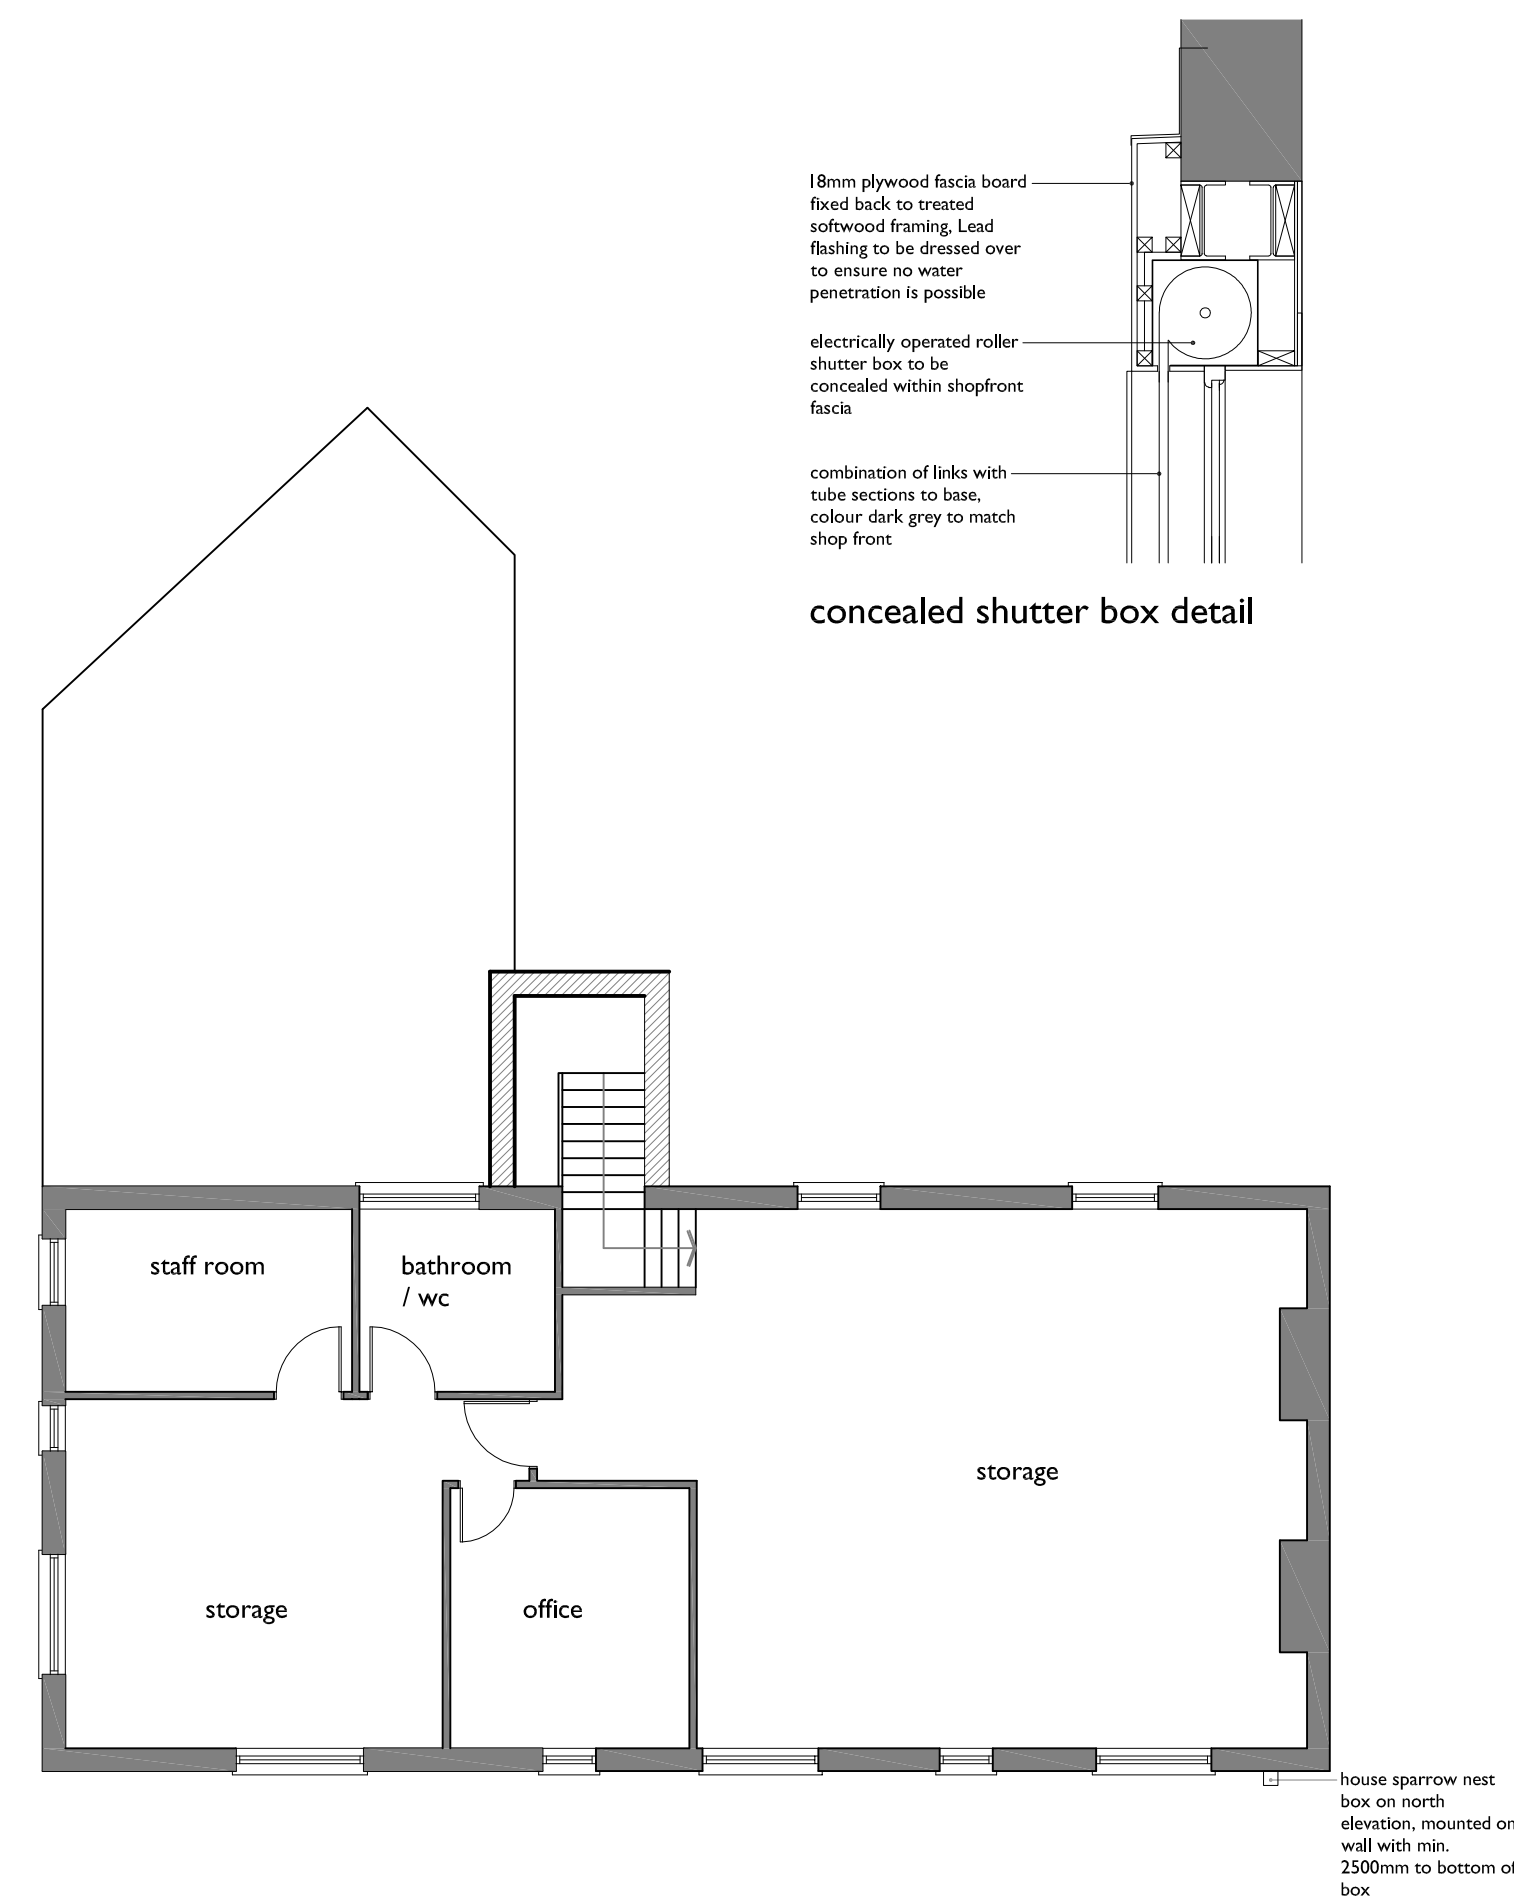

FIRST FLOOR PLAN

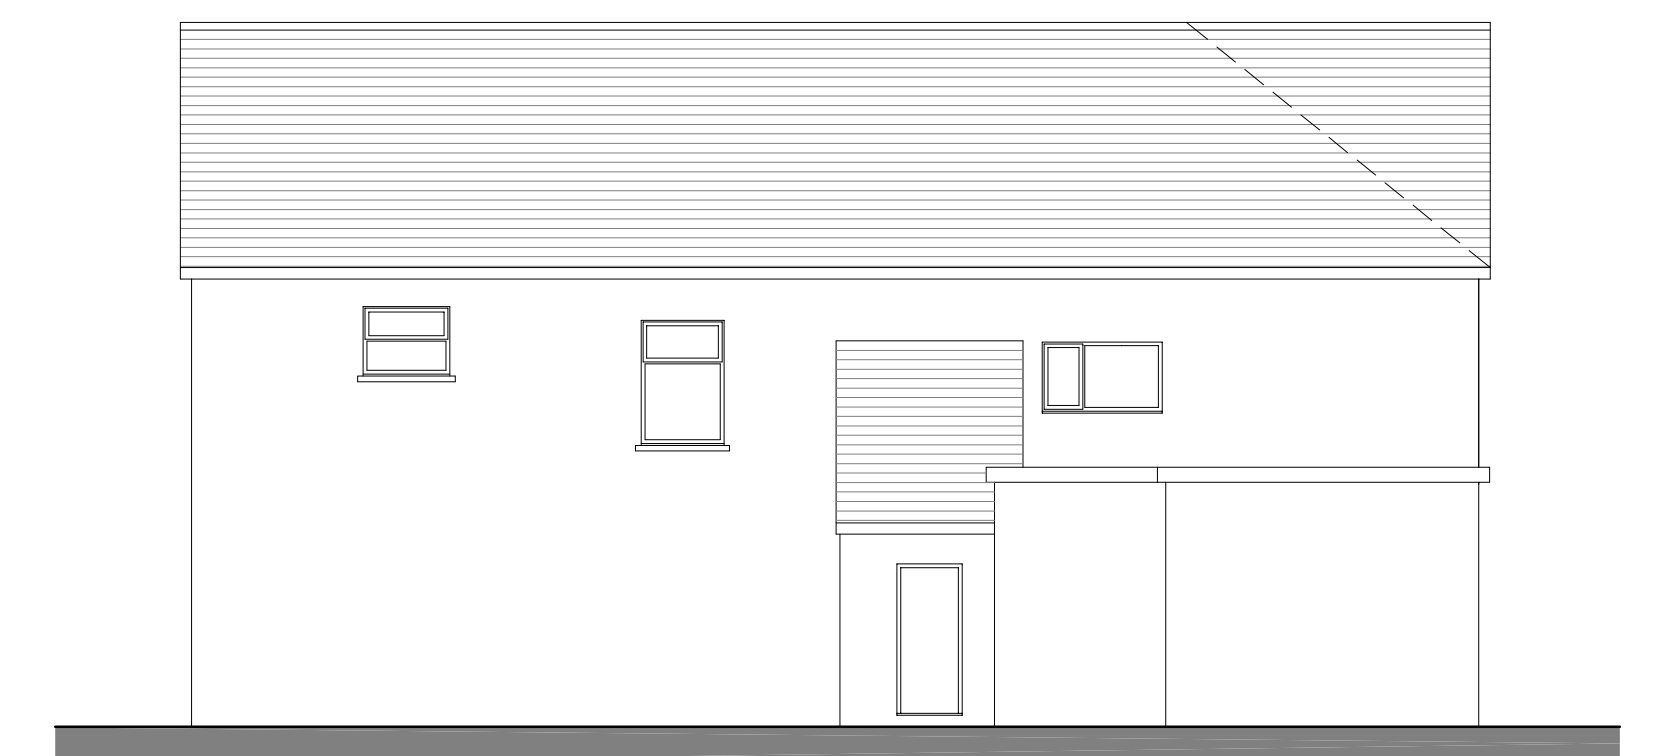

REAR ELEVATION

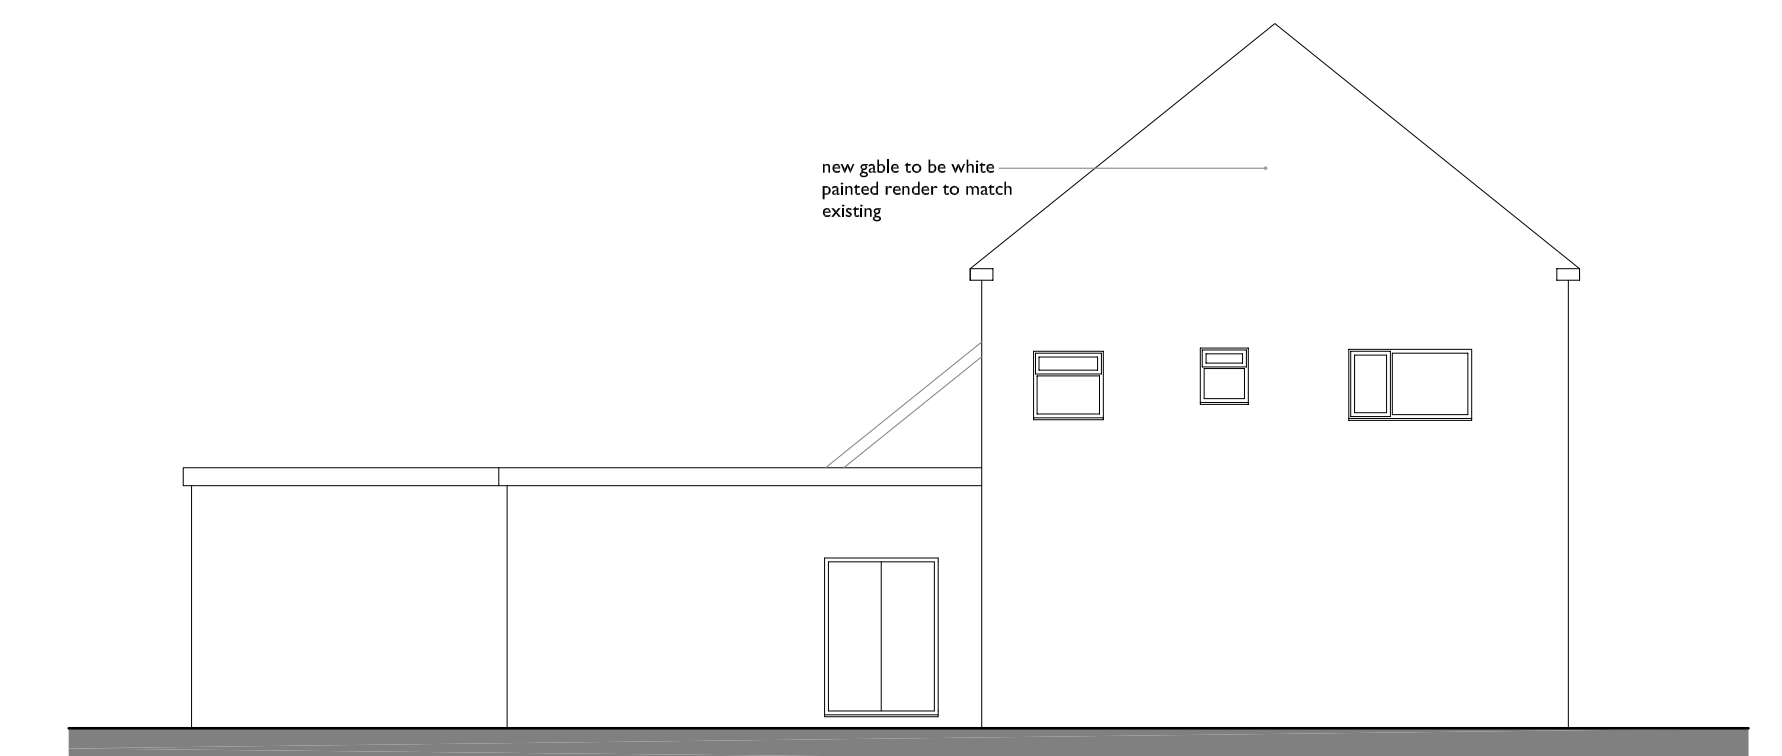

SIDE ELEVATION

SCALE THIS DRAWING ONLY FOR
PLANNING PURPOSES CHECK ALL
DIMENSIONS ON SITE

This drawing is to establish design intent. The contractor is responsible for quantities, dimensions, verification of site conditions, compliance with contract documents for information that pertains to the fabrication processes or techniques of construction and for the co-ordination of work with all trades. All errors or omissions are to be reported to the designers.

Original drawing size A1

[illegible]

Client	MR. H. CETIN				
Project	PROPOSED SUPERMARKET AT I7-21 WHARF ROAD, NEWPORT.				
Title	PLANS AND ELEVATIONS AS PROPOSED			Scale:	1:100 @ A1 1:200 @ A3
Status	PLANNING	Drawn jmc	Date	Jul 2025	Approved --- Checked ---
Job No.	2025.513	Drawn by	PL02		-



ajtech
design

Unit 10 St Julians Road, Newport,
South Wales, NP19 7RU.

tel: 07891 973844
mail: jason@ajtechdesign.co.uk