



General Notes :

- 1.) Do not scale from this drawing except for planning purposes.
2.) All dimensions are in millimetres.
3.) All levels are in metres relative to datum.
4.) All dimensions stated are to be confirmed on site prior to commencement of any works and any discrepancies found are to be reported to **Steve Morgan Associates Limited** immediately.

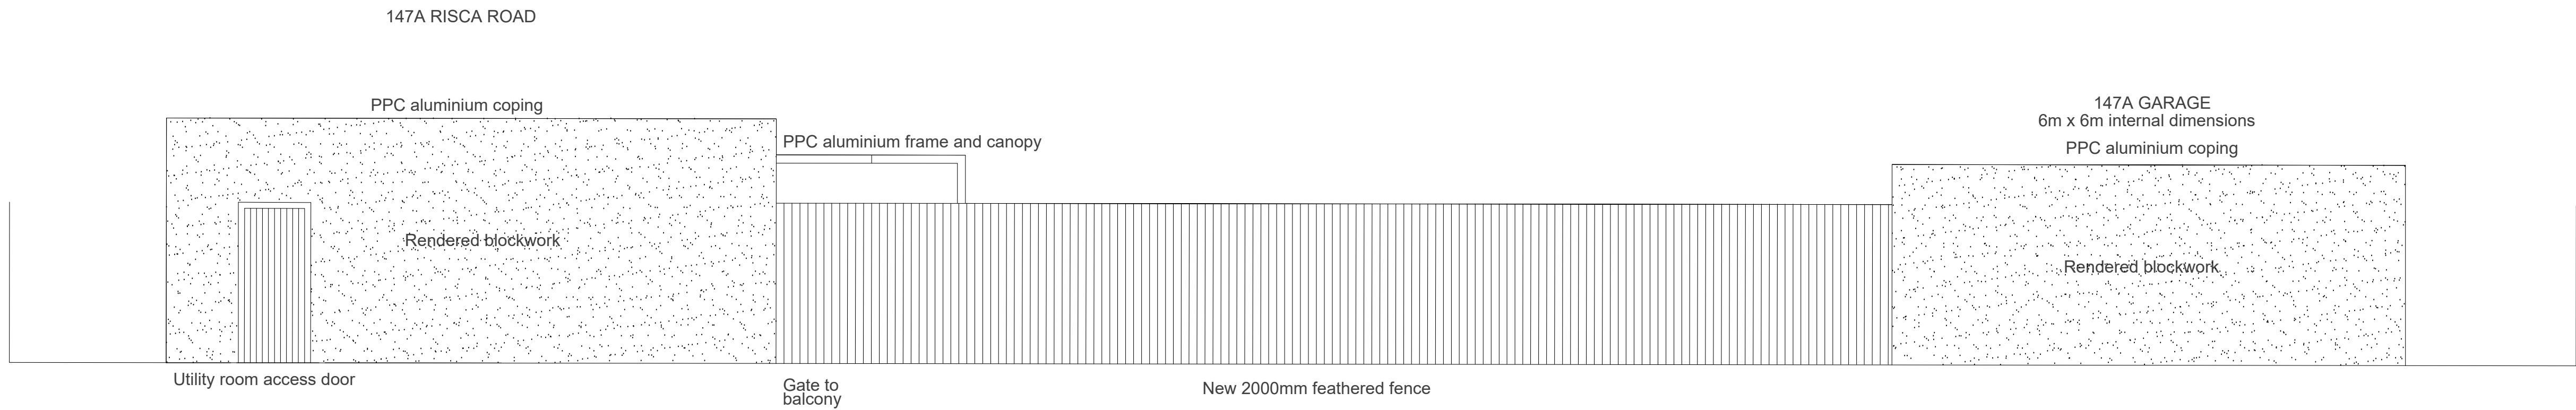

01. PROPOSED NORTH WEST ELEVATION

PROPOSED NORTH WEST ELEVATION
Scale 1:50

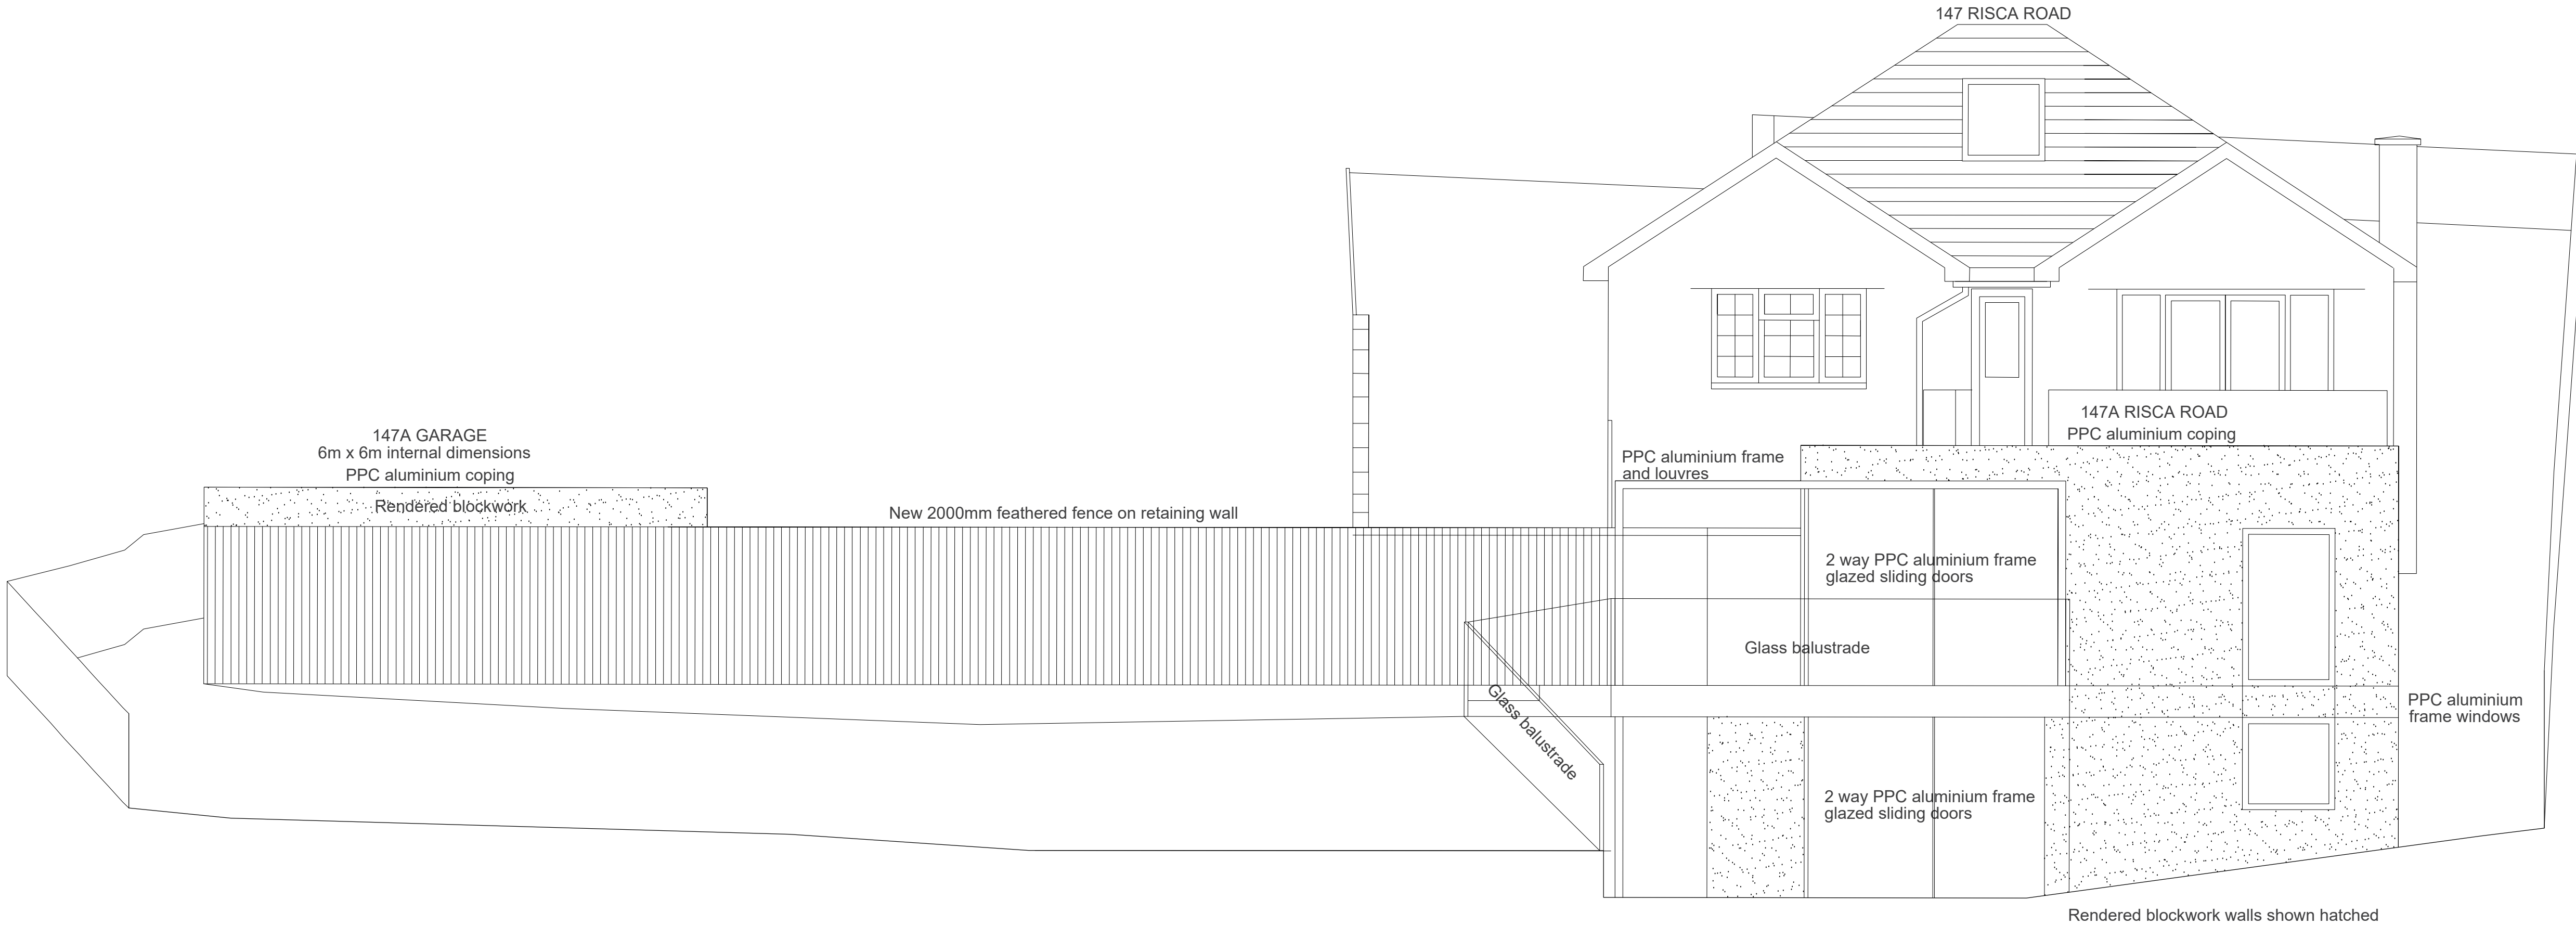

02. PROPOSED SOUTH EAST ELEVATION

PROPOSED SOUTH EAST ELEVATION
Scale 1:50

A REV.	JH By	27/01/25 Date	INITIAL ISSUE Description
-----------	----------	------------------	------------------------------

Client
RORY O'DONNELL

Project Description
147A RISCA ROAD, NEWPORT

Drawing Title
PROPOSED SE&NW ELEVATIONS

Drawn	JH	Date	27/01/25
-------	----	------	----------

Checked	SM	Date	27/01/25
---------	----	------	----------

Scales 1:50@A1


STEVE MORGAN ASSOCIATES
CONSULTING ENGINEERS
9 Clytha Park Road Newport NP20 4PB
tel: 01633 266244 fax: 01633 266275
e-mail: engineers@smalimited.co.uk Web: smalimited.co.uk

Project Number **1248950**

Drawing Number **GA-02**

Rev **A**