



Typical Front Elevation

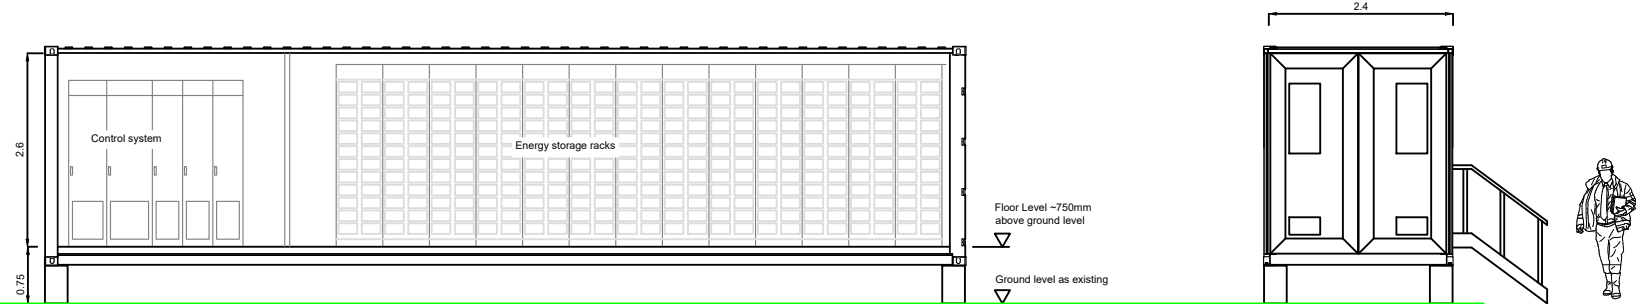


Section A-A (Indicative)


Typical Side Elevations

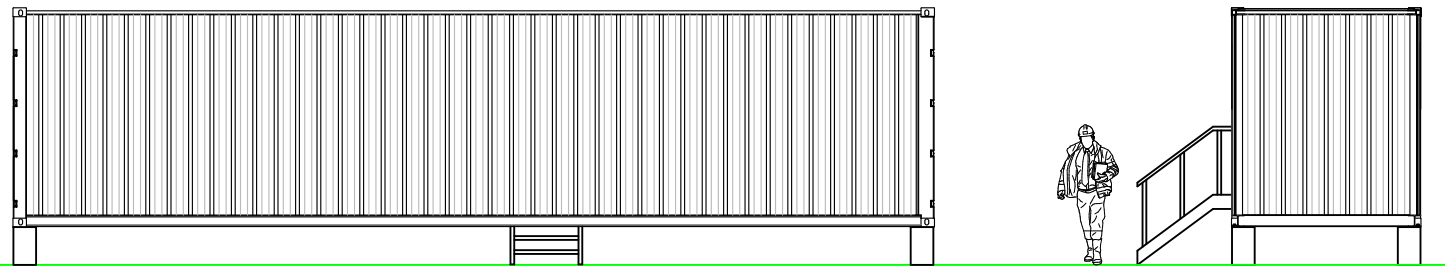

Typical Rear Elevation

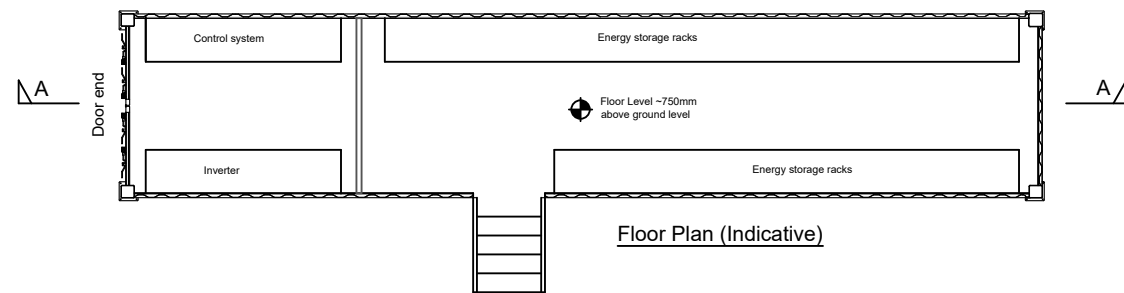

Floor Plan (Indicative)

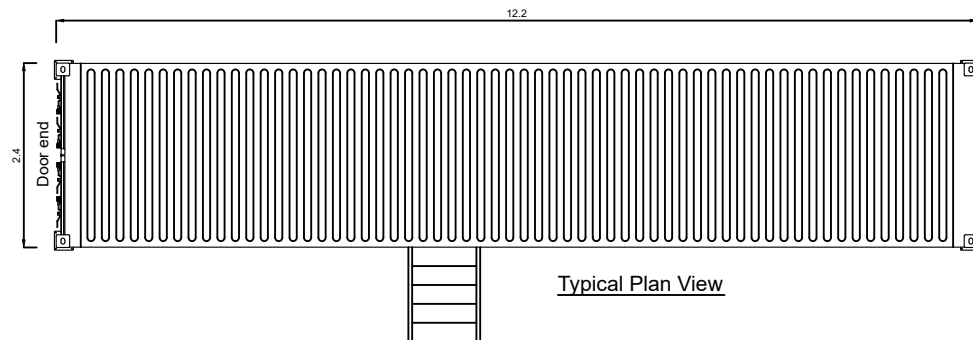

Typical Plan View

NOTES

All dimensions in metres unless otherwise specified.

External finish of switch room to be advised.

Scale (@ A3) 1:100

Date: 25 Sep 2025

Prepared by:



Client: Newport City Council

Project: Docksway Solar Farm

Figure 011 - Battery Energy Storage System (BESS)

Drawn by: MH

Checked by: CW

Version: A draft1

Every effort has been made to ensure the accuracy of the information provided on this figure. Dulas Ltd cannot be held responsible for any omissions or errors in the data supplied by third parties and hereby expressly disclaims any responsibility for any losses, disappointment, negligence or damage caused by reliance on the information contained on this figure.