






SITE LOCATION PLAN
Scale 1:1250

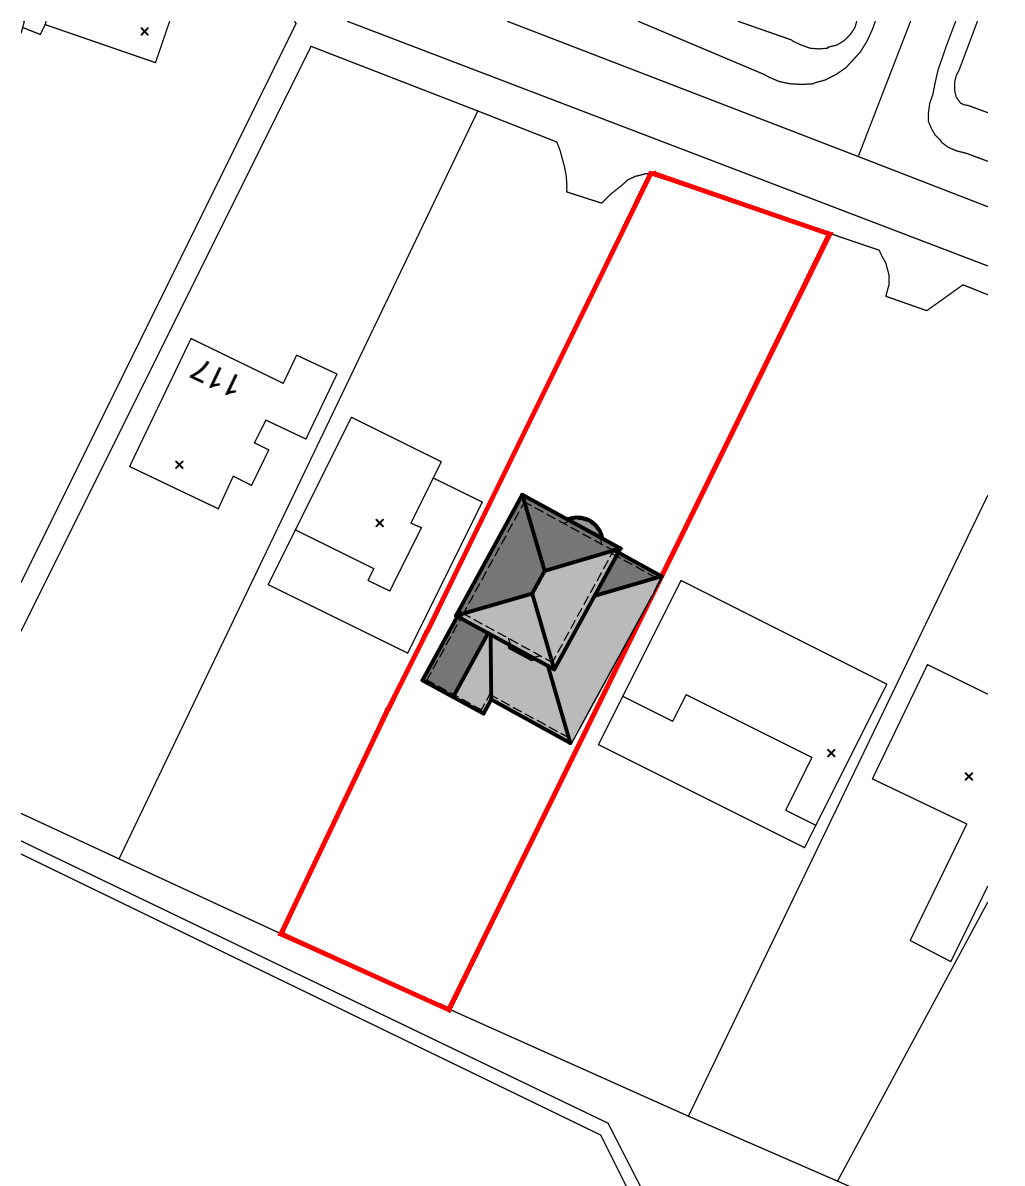


EXISTING BLOCK PLAN
Scale 1:500

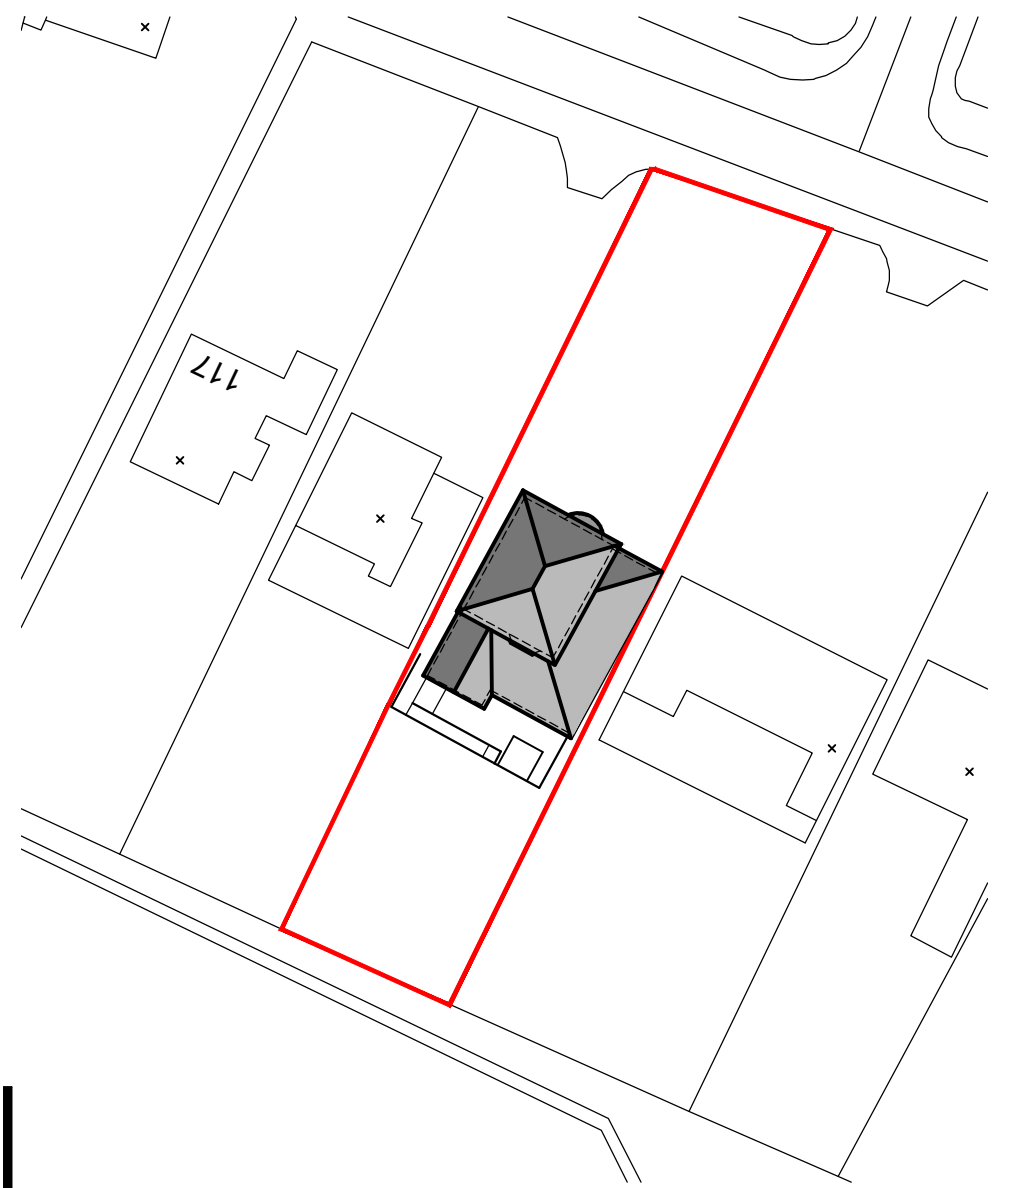

PROPOSED BLOCK PLAN
Scale 1:500

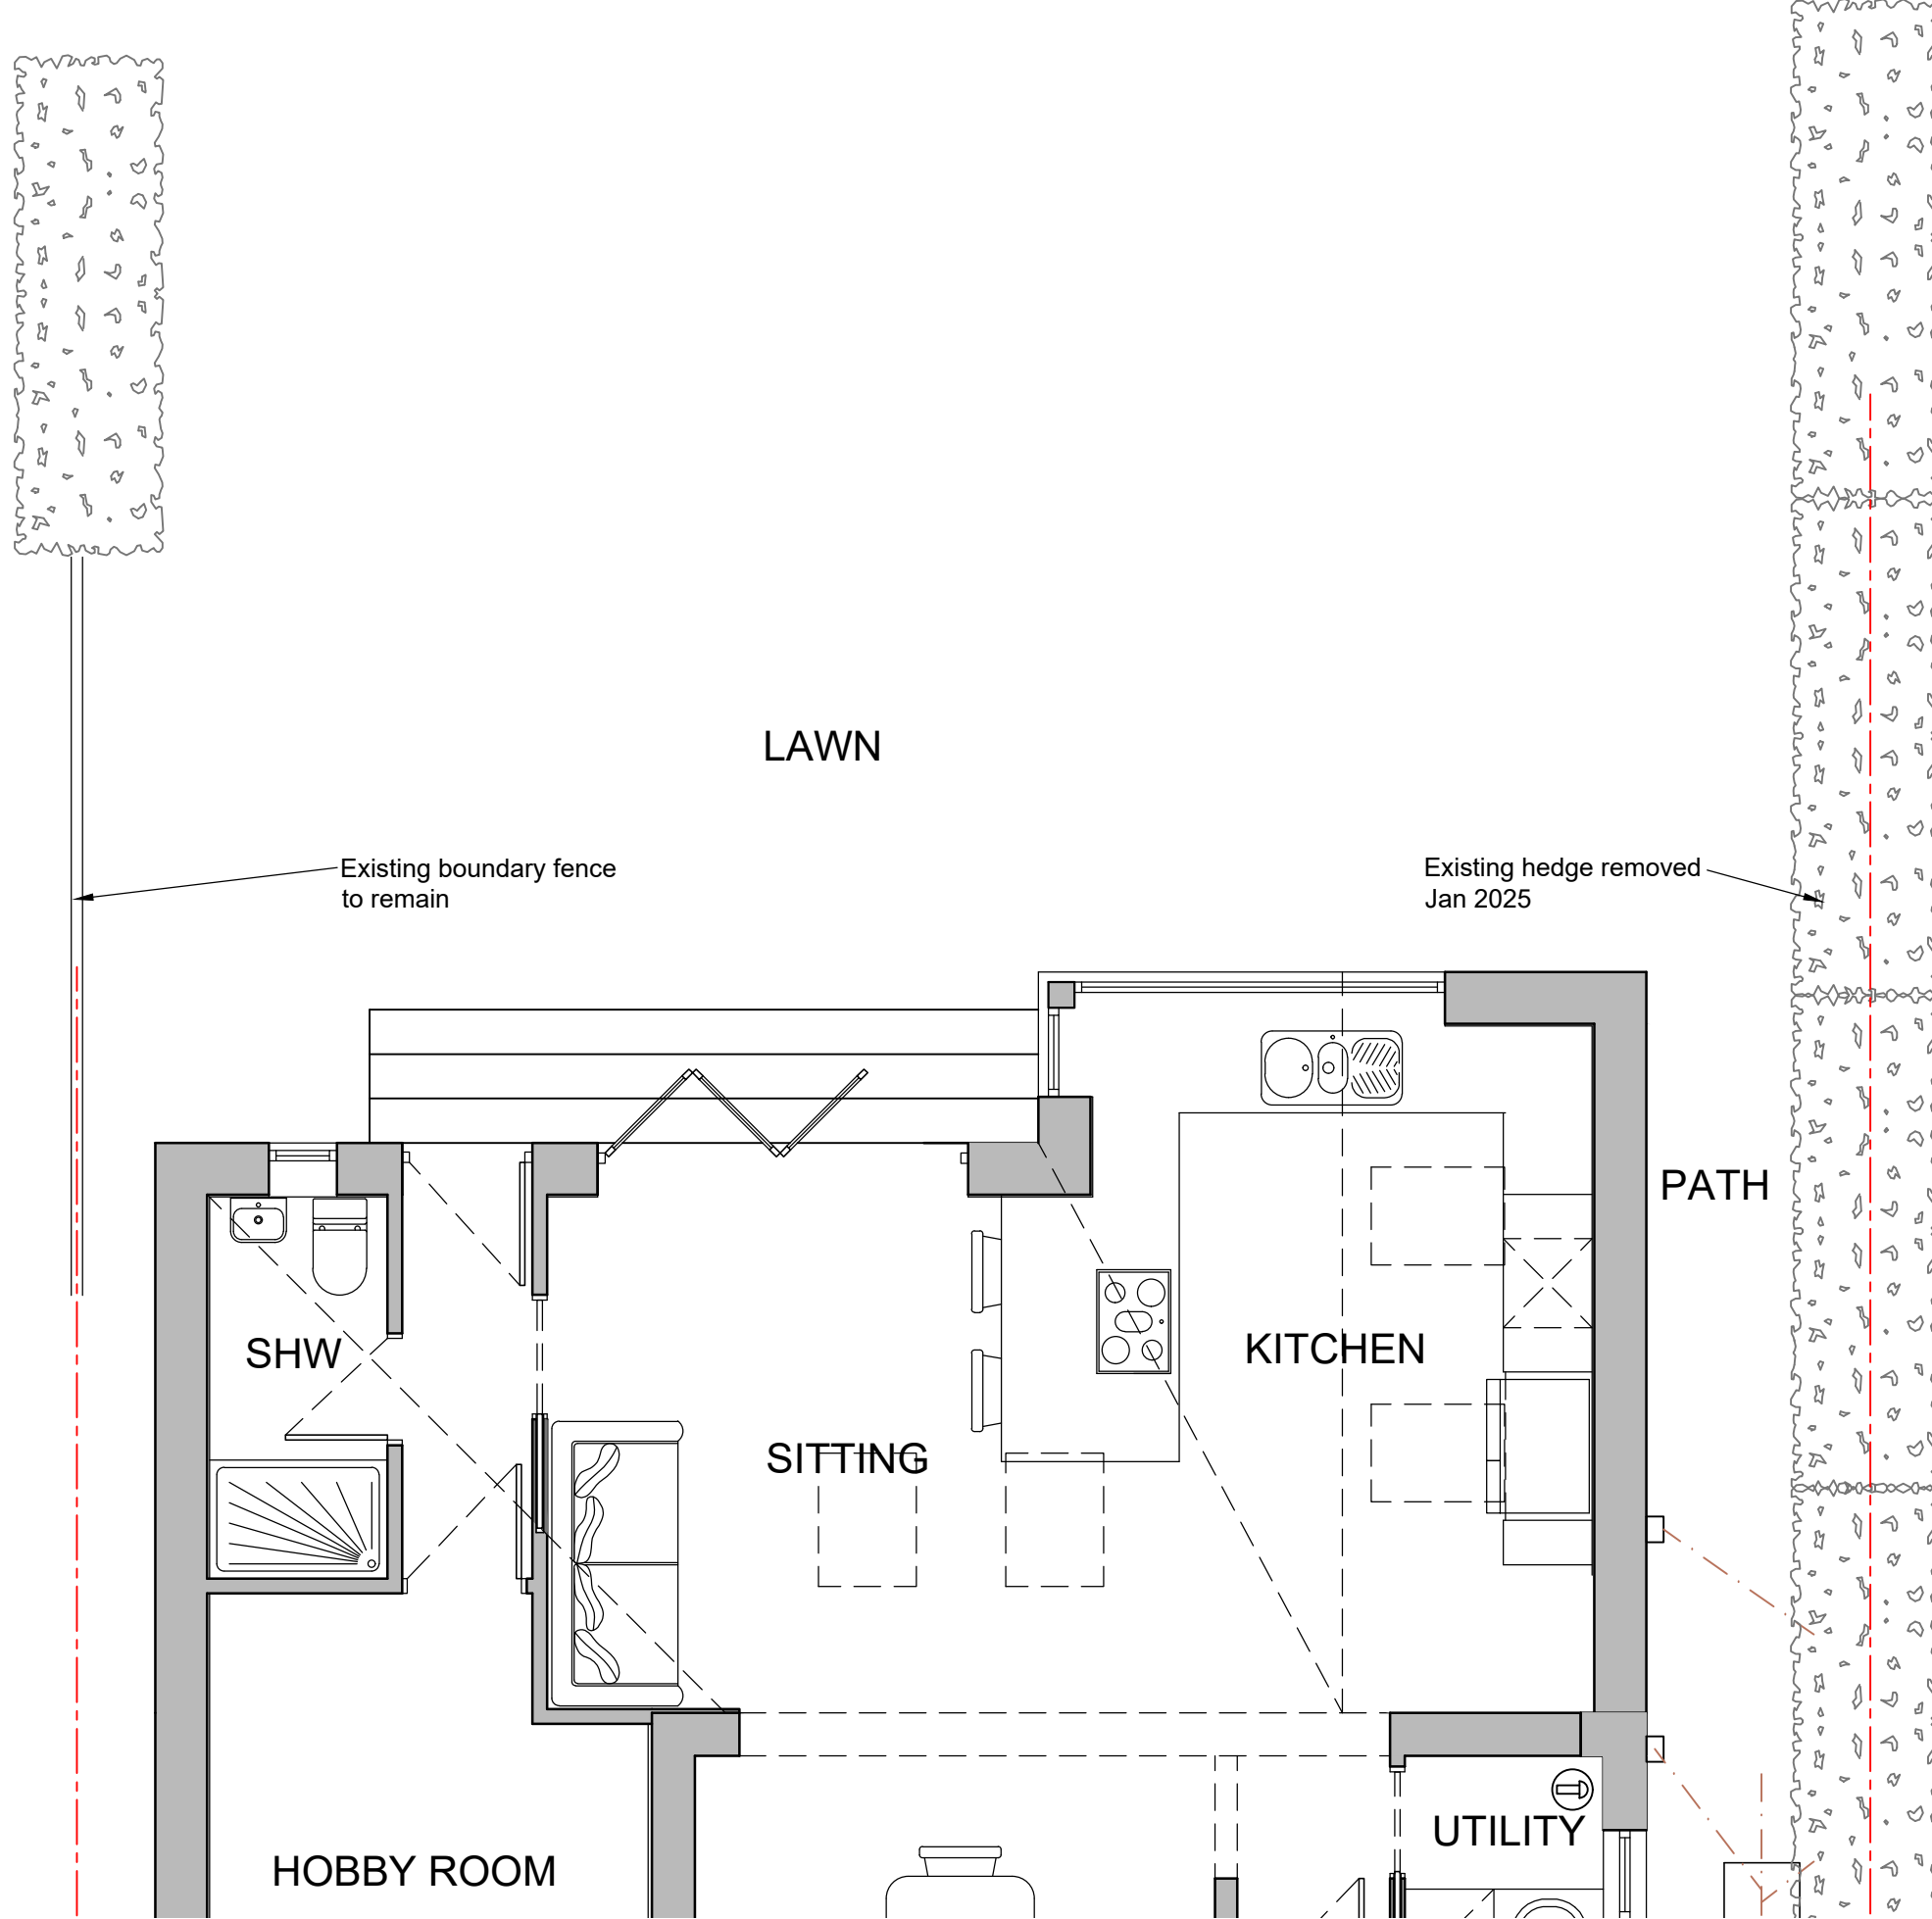

EXISTING GARDEN LAYOUT
Scale 1:50

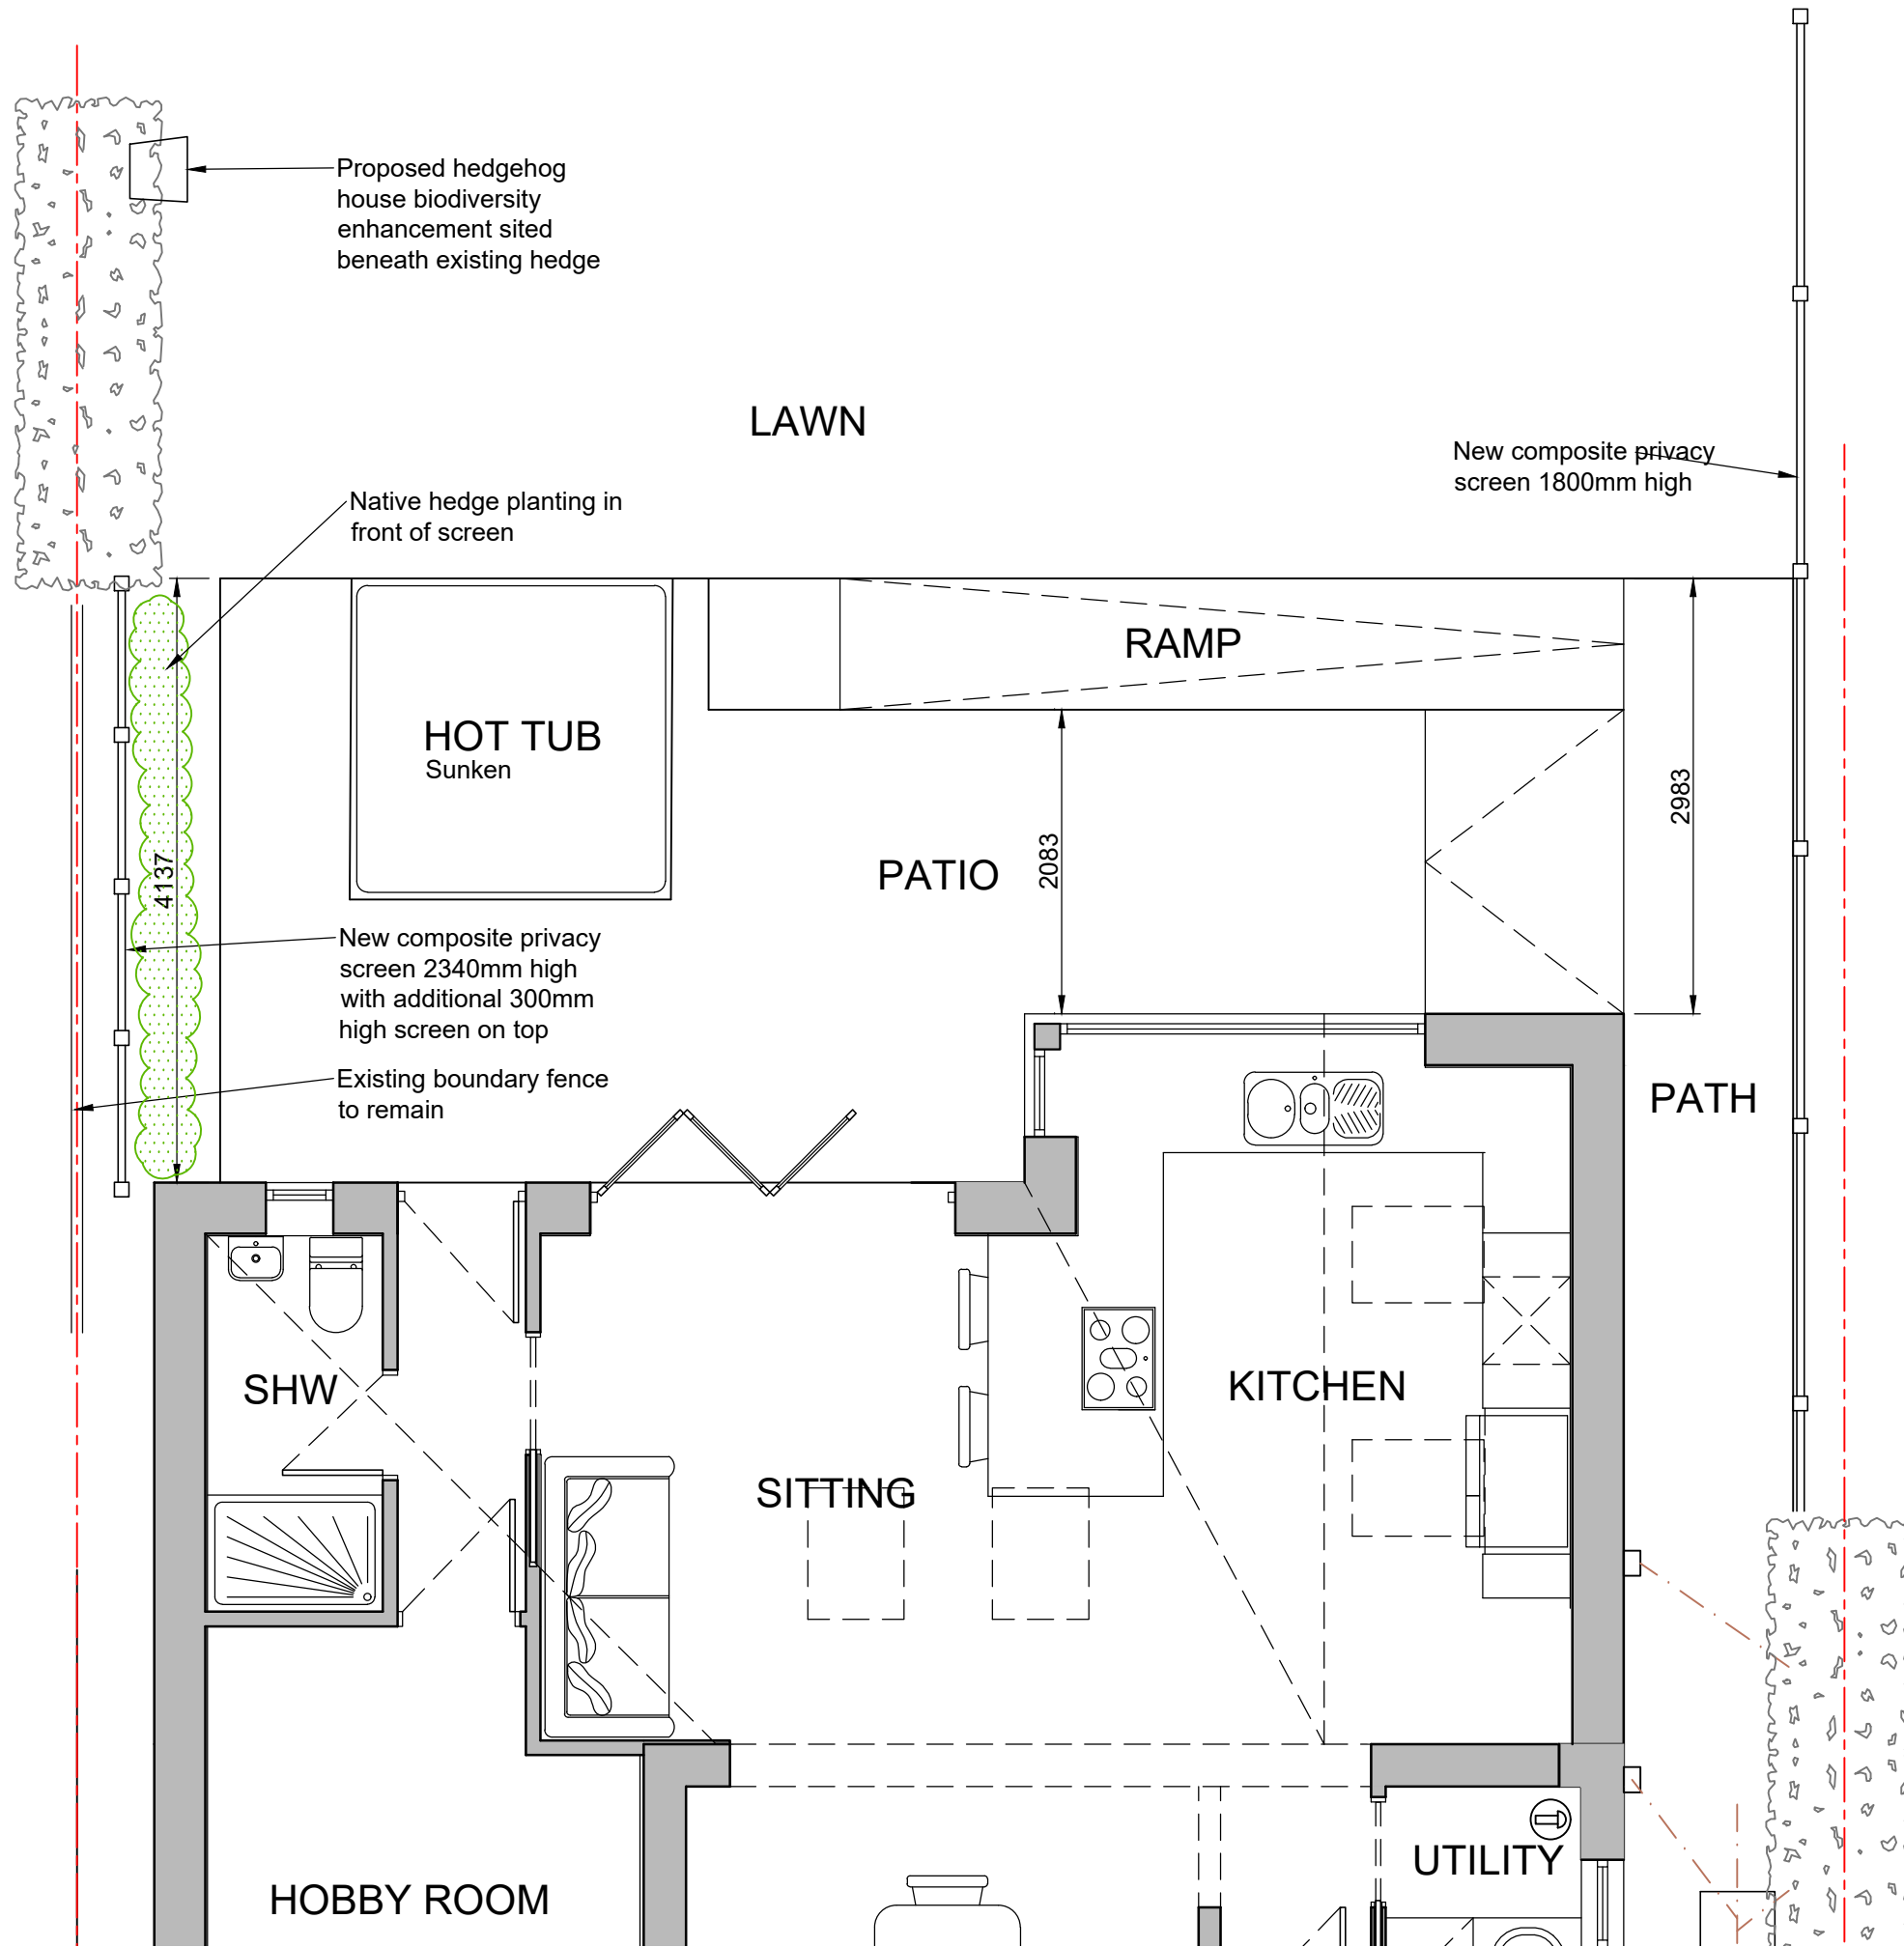


PROPOSED GARDEN LAYOUT
Scale 1:50




EXISTING SIDE ELEVATION
Scale 1:100



PROPOSED SIDE ELEVATION
Scale 1:100

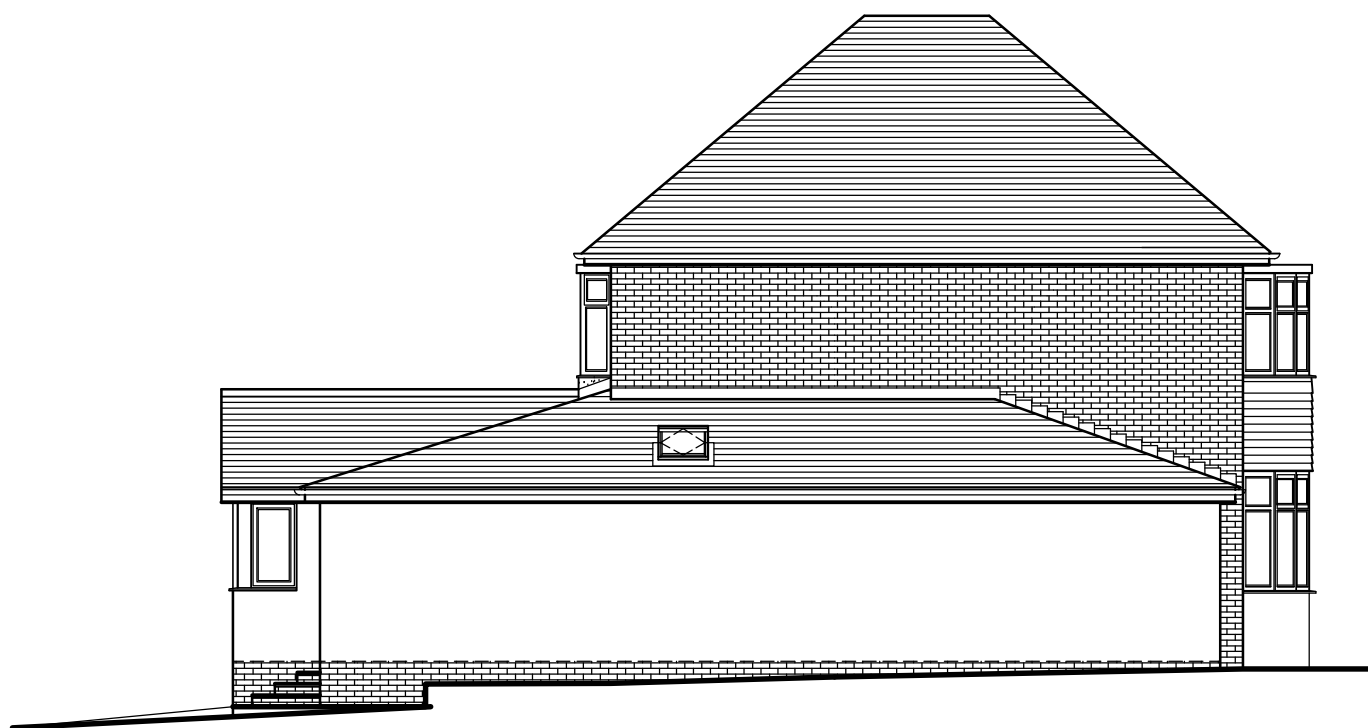

EXISTING SIDE ELEVATION
Scale 1:100

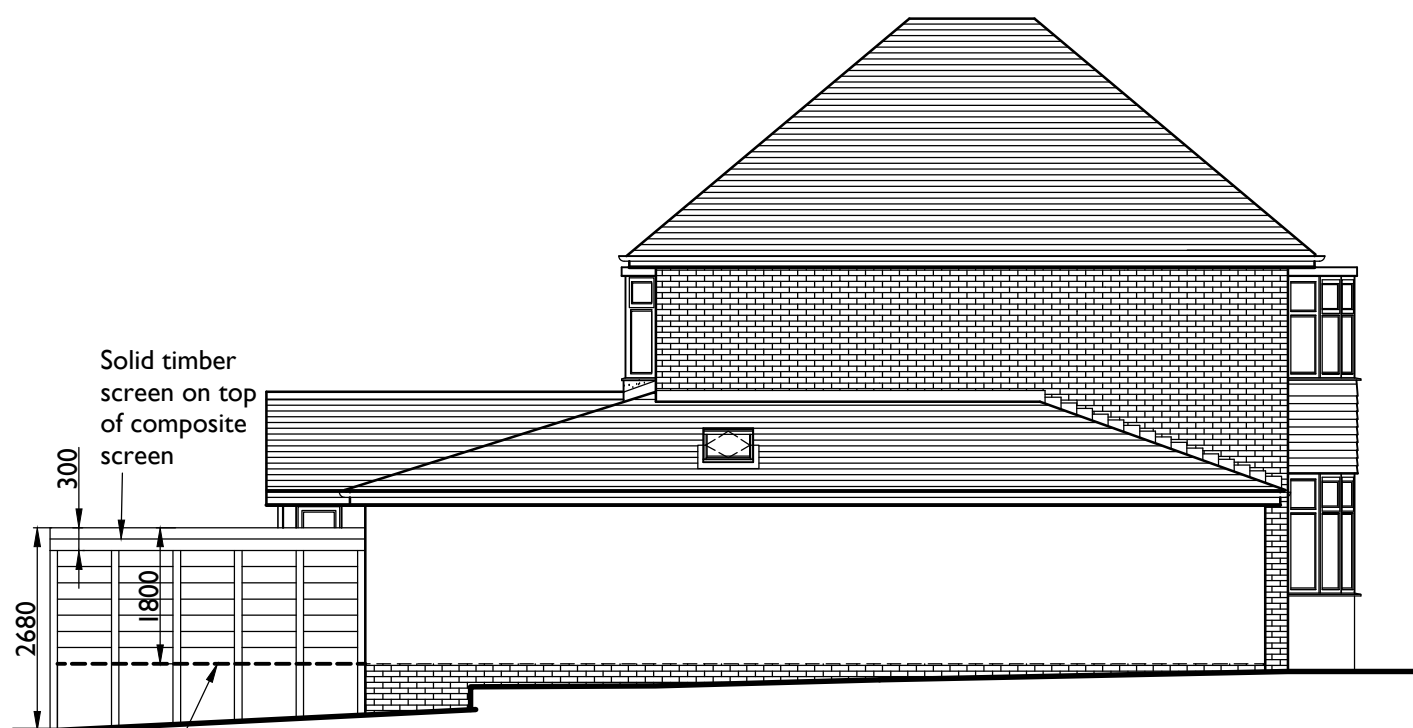

PROPOSED SIDE ELEVATION
Scale 1:100



EXISTING REAR ELEVATION
Scale 1:100



PROPOSED REAR ELEVATION
Scale 1:100

NOTES

- 1) All dimensions in millimeters Unless otherwise noted.
- 2) Drawings intended for purposes as described.
- 3) Any discrepancies to be brought to the attention of RPD Building Consultants immediately.
- 4) Do not scale off this drawing for construction purposes
- 5) This drawing is to read in conjunction with RPD Building Consultants construction notes.

© This Drawing is copyright
It must not be reproduced or disclosed to third parties without the permission of RPD.

REVISION
DATE
DESCRIPTION
Additional timber screen added on top of composite screen following comments from planning officer

PROJECT / SITE ADDRESS / CLIENT
PROPOSED RAISED PATIO AND BOUNDARIES
113 HIGHCROSS ROAD, ROGERSTONE
NEWPORT NP10 9AN
MR AND MRS PENNY

DRAWING TITLE
EXISTING AND PROPOSED
LAYOUTS AND ELEVATIONS

DETAILS
Scales As shown @ A1 Date SEP 25
Drawn RPD Checked CMP
Job No. HR113 Drawing No. 01
Status Construction Revision A



RPD BUILDING CONSULTANTS LIMITED
61 WESTERN AVENUE, NEWPORT, NP20 3QZ
T - 01633 677514 W - www.rpd.uk.com E - richard@rpd.uk.com