




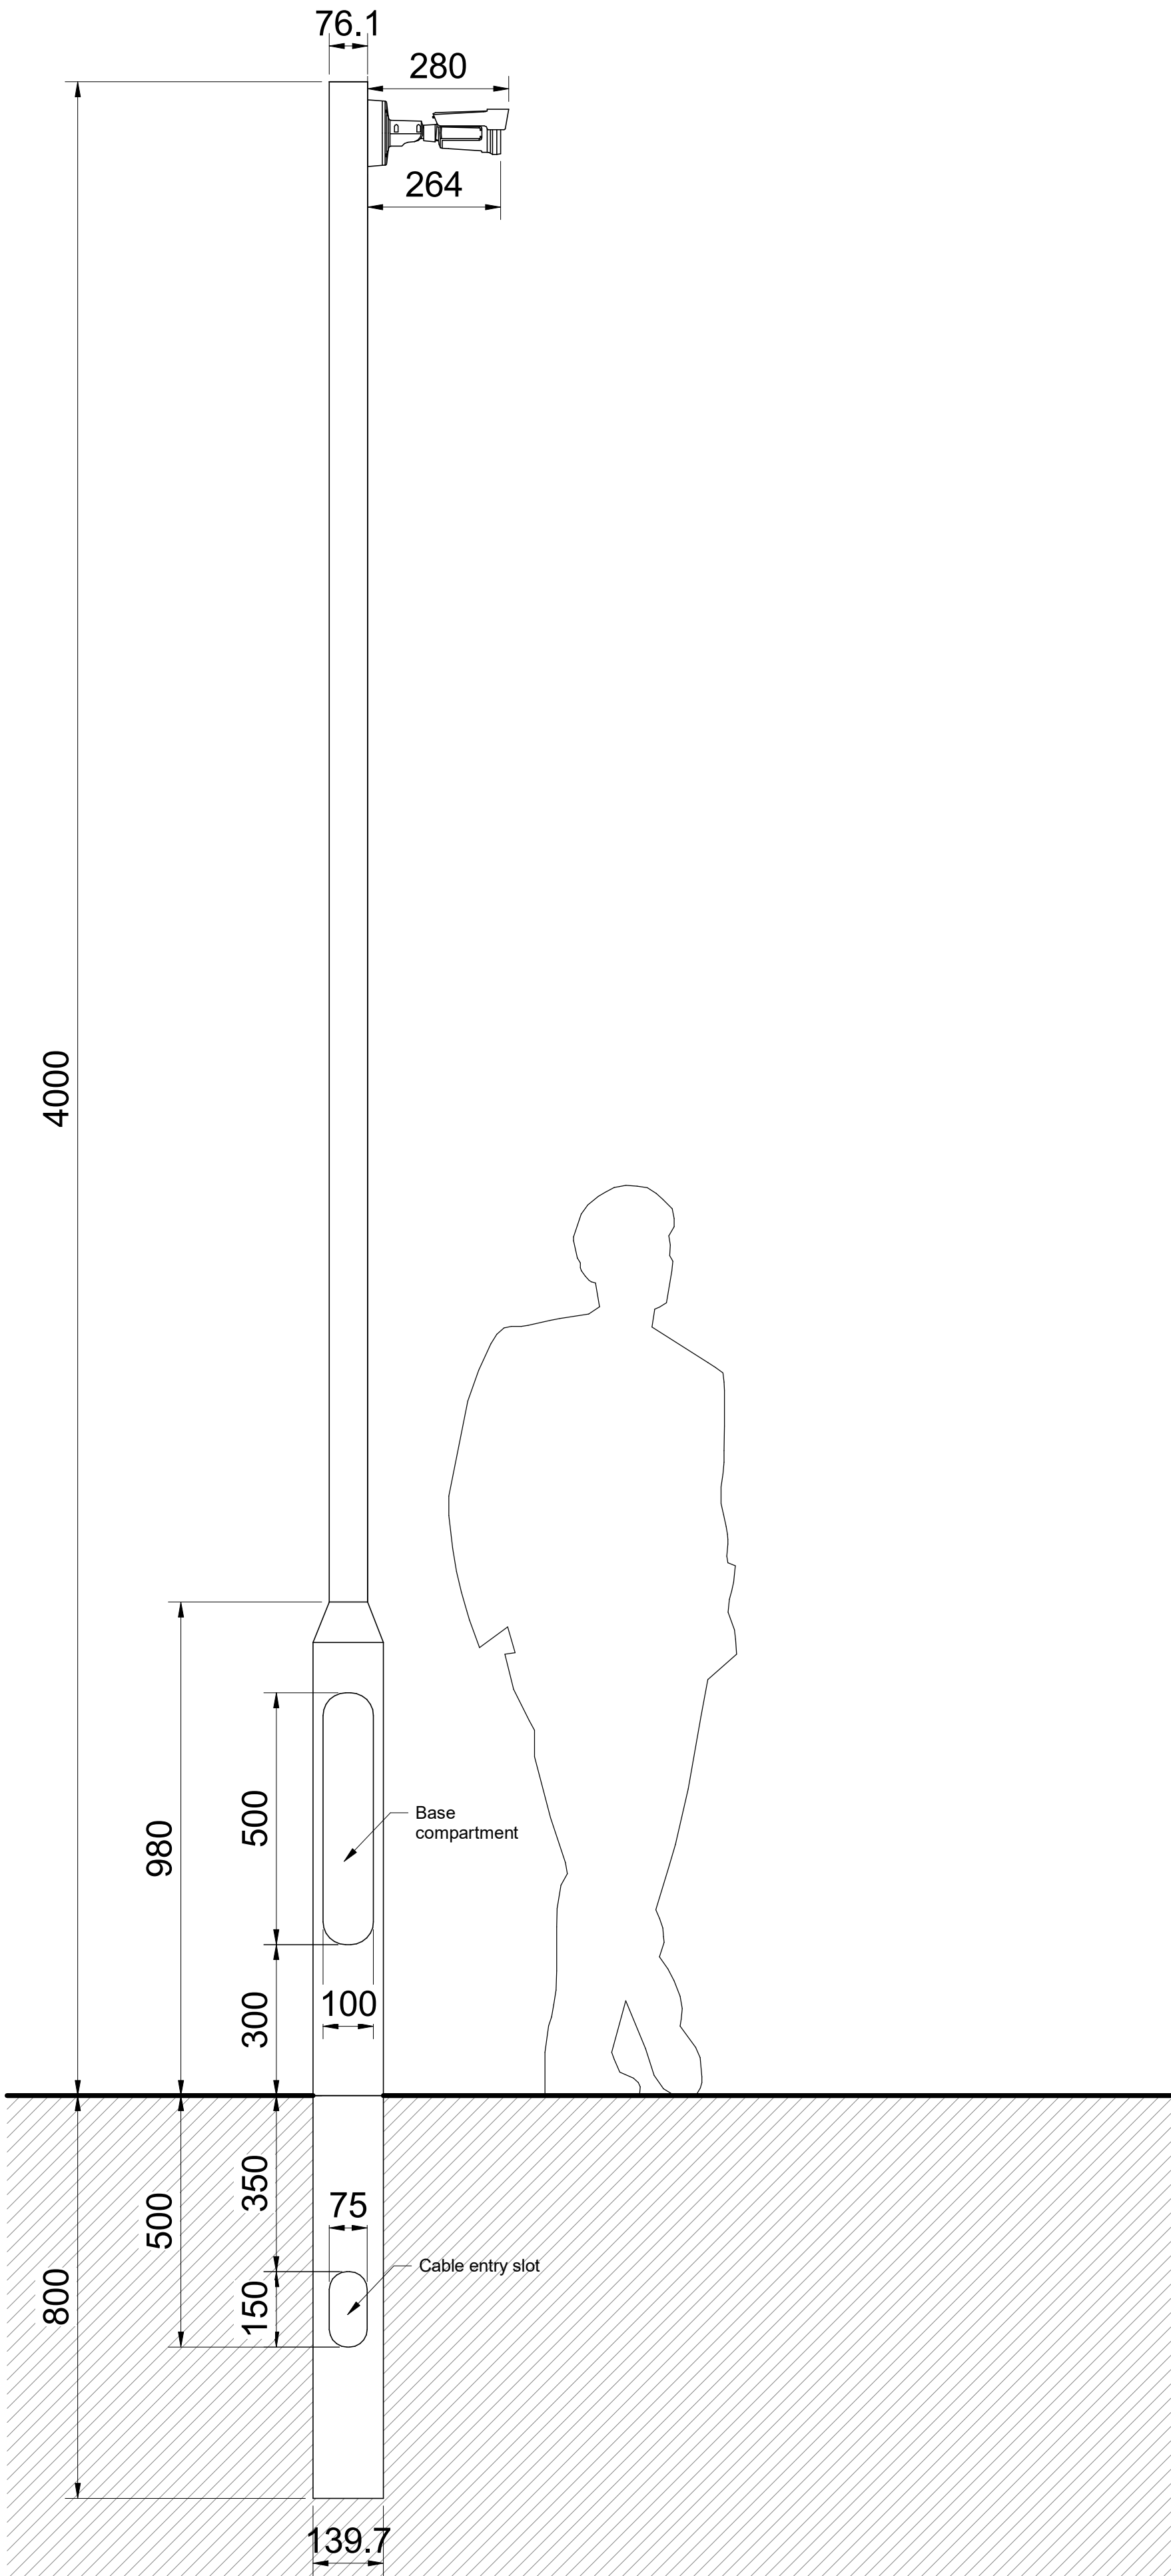

Camera Column Front Elevation
1 : 10

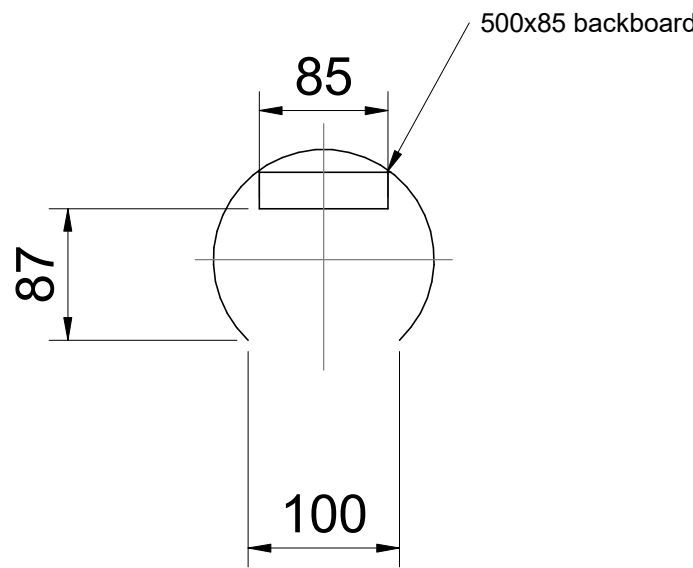

Base Compartment Section
1 : 5

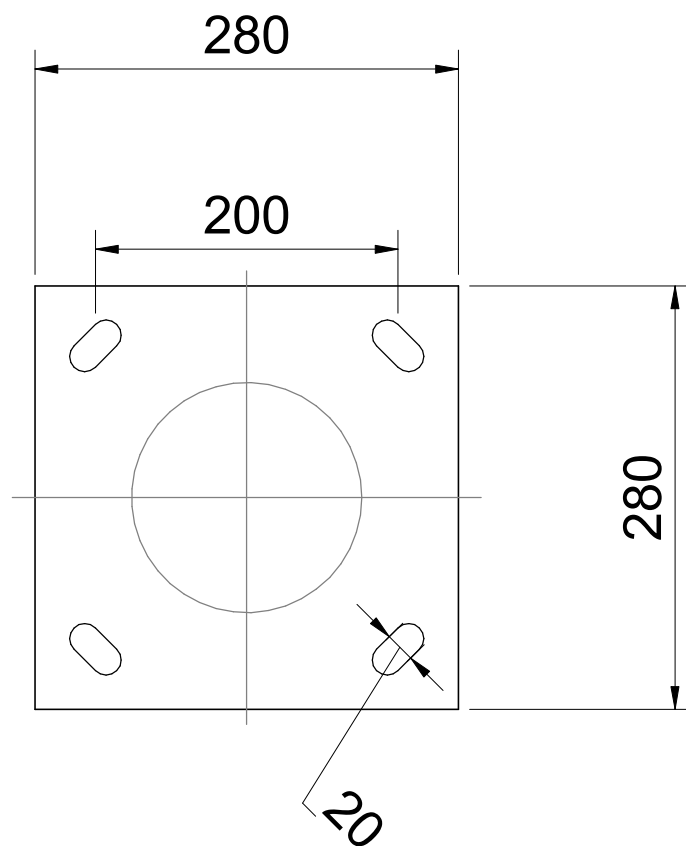

Flange Plate Option
1 : 5

Equipment Information From Manufacturer

Colour: Black
All plates to BS EN 10025
All plates cold formed circular hollow sections to BS EN 1019
All welding to BS EN 1011
Finish : hot dip galvanised to BS EN ISO 1461
Part no.: FR2505T01 - Rooted
FF2505T01 - Flangeplated

Notes

- All dimensions are in millimetres unless otherwise stated.
- Equipment details and dimensions are based on information supplied to Mott MacDonald from manufacturer's suppliers or the client.
- Any drawing errors or discrepancies should be brought to the attention of Mott MacDonald.
- The designs shown are subject to detailed site investigations, the CDM Regulations and review of Statutory Undertakers available information, etc.
- This drawing is to be read in conjunction with all other submitted documents and drawings.
- No unauthorised use, disclosure, storage or copying.

Key to Symbols

- Ground level
- Below ground level
- Dimensions provided by manufacturer

Reference Drawings

For the location of proposed equipment and site-specific details, please refer to the Proposed Equipment Key included on the Proposed Site Plan drawings.

P01	21.08.2025	JLT	Preliminary Issue	LA	CW
Rev	Date	Drawn	Description	Ch'k'd	App'd

Status Stamp

M

MOTT
MACDONALD

St Vincent Plaza
319 St Vincent St
Glasgow, G2 5LP
United Kingdom

T +44 (0)141 222 4500
F +44 (0)141 221 2048
W www.mottmac.com

Client

The National Trust
Heelis
Kemble Drive
Swindon
SN2 2NA

Ymddiriedolaeth
Genedlaethol
National Trust

Title
**National Trust Car Park Infrastructure
Proposed Equipment Detail
Camera Column**

Designed	J. L. Taylor	JLT	Eng. Check		
Drawn	J. L. Taylor	JLT	Coordination		
Dwg. Check	L. Amabile	LA	Approved	C. Way	CW
MMD Project Number	Scale at A1		Seq. Number	Security	
100124714	As Indicated				STD
Suitability Description	Suitable for Review and Comment				Suit. Code
					S3
Drawing Number	100124714-MMD-00-XX-DR-A-2002				Rev
					P01