

ELEVATIONS: 1:200






Side elevation

Front elevation

Side elevation

Rear elevation

PLANS: 1:100

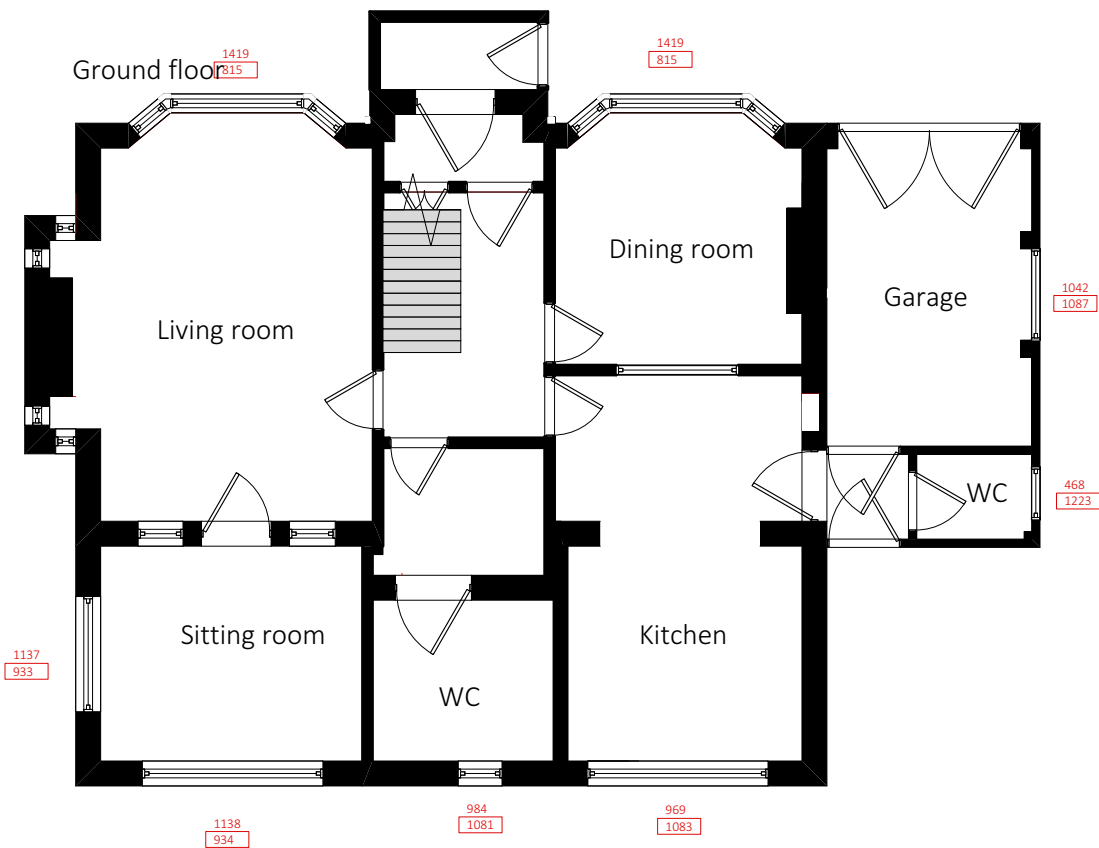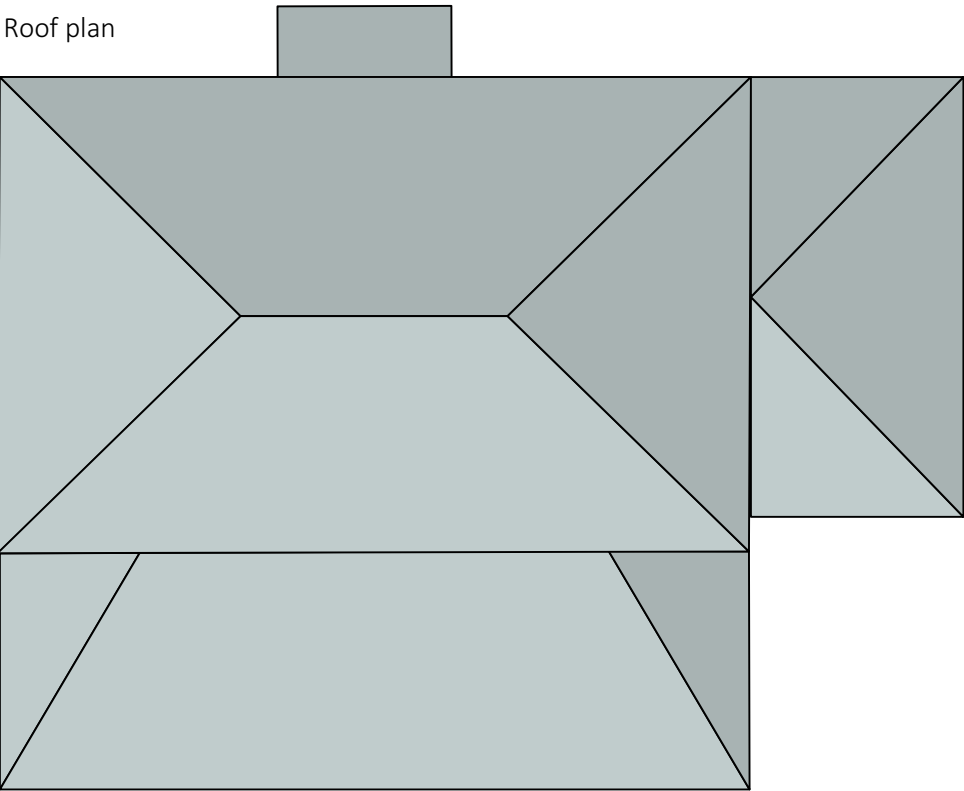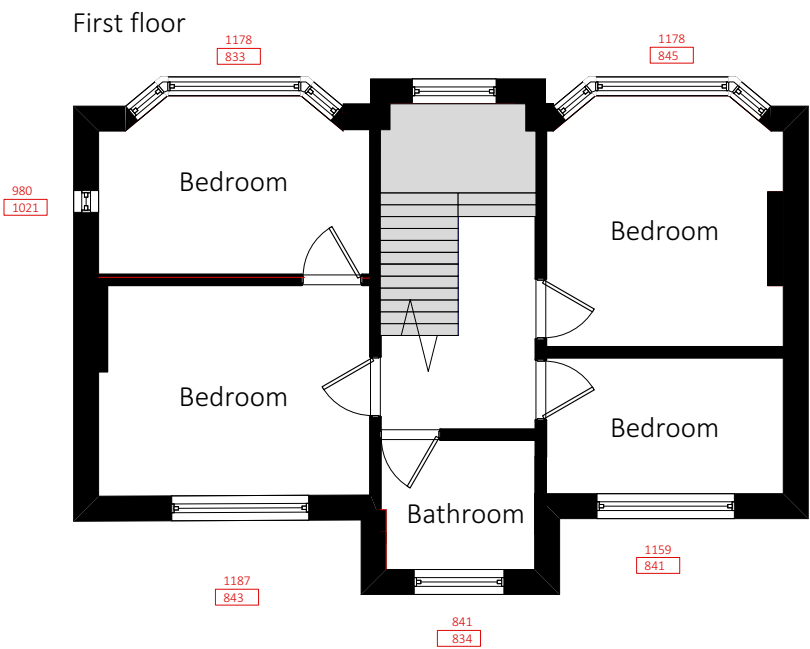

 Skerryvore Designs Ltd skerryvoredesigns.co.uk Phone 01633 897922 Mobile 07816 934352 contact@skerryvoredesigns.co.uk	JOB TITLEIona Glasllwch Lane NP20 3PU	DRAWING TITLEEXISTING Plans & Elevations	DRAWING No. SD980 re 01
			SCALE 1:100 & 1:200 @ A3
			DATE September 2024