


ELEVATIONS: 1:200


Habitat bat box - plain (for rendering)
440x215x100

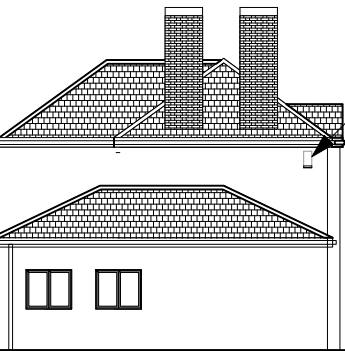


Side elevation



Front elevation

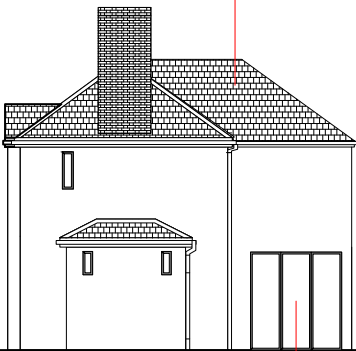

Side elevation

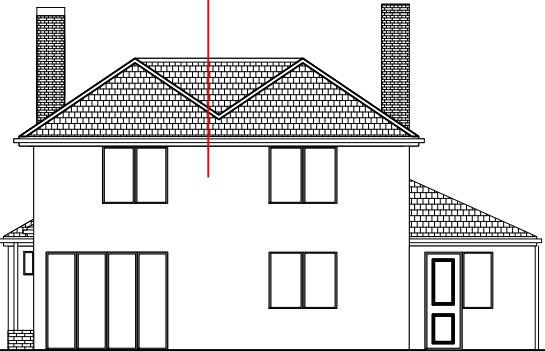

Rear elevation

Windows & doors:
Anthracite replace
all windows and doors


Notes on bat box - South facing location to allow maximum sun for heat.
- away from windows and streetlights for darkness

Roof:
conc. plain tile
to match existing


Wall:
render to match

PLANS: 1:100


First floor

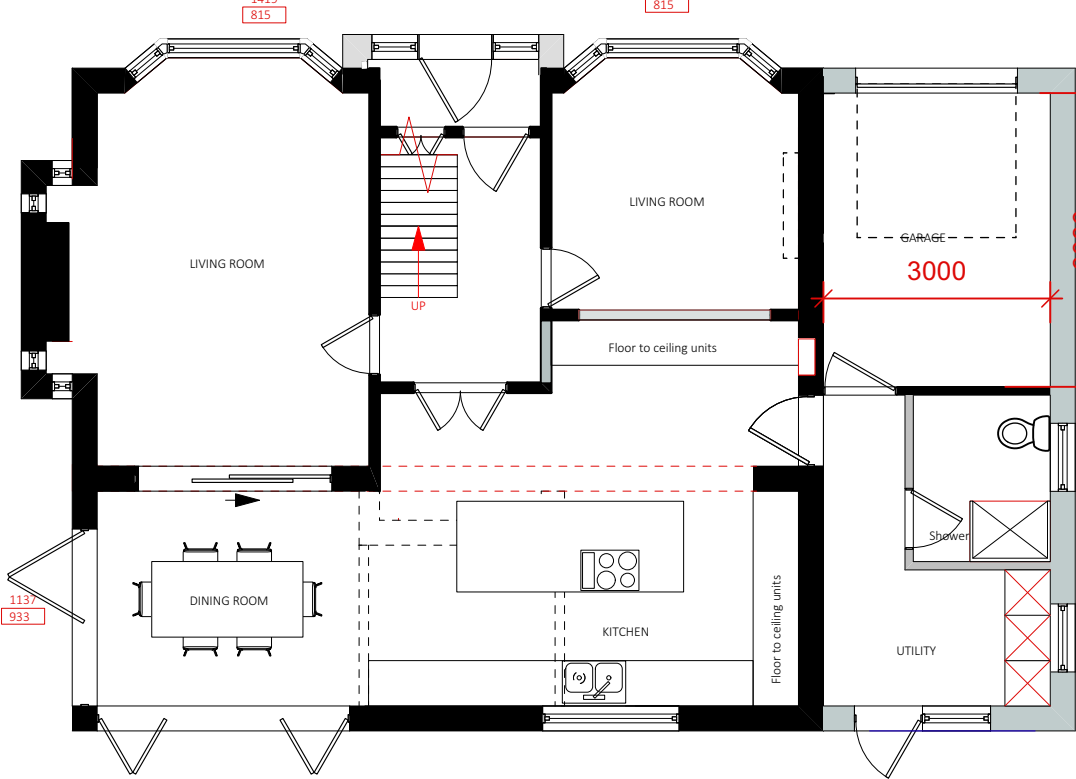

Roof plan

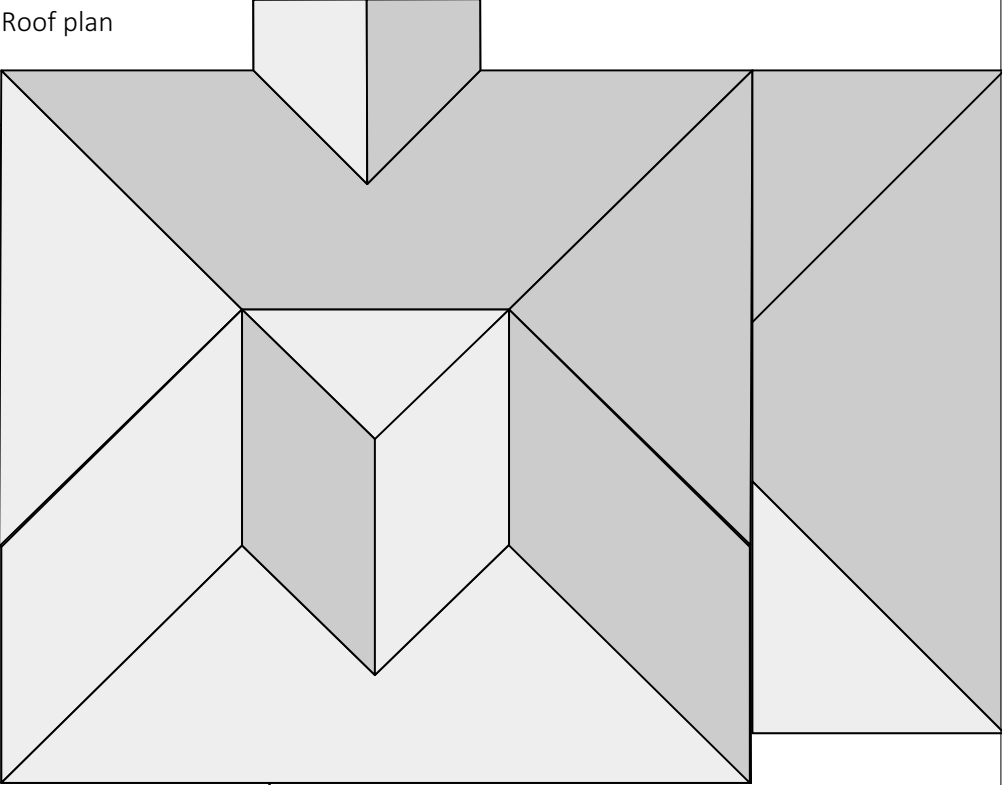

Ground floor

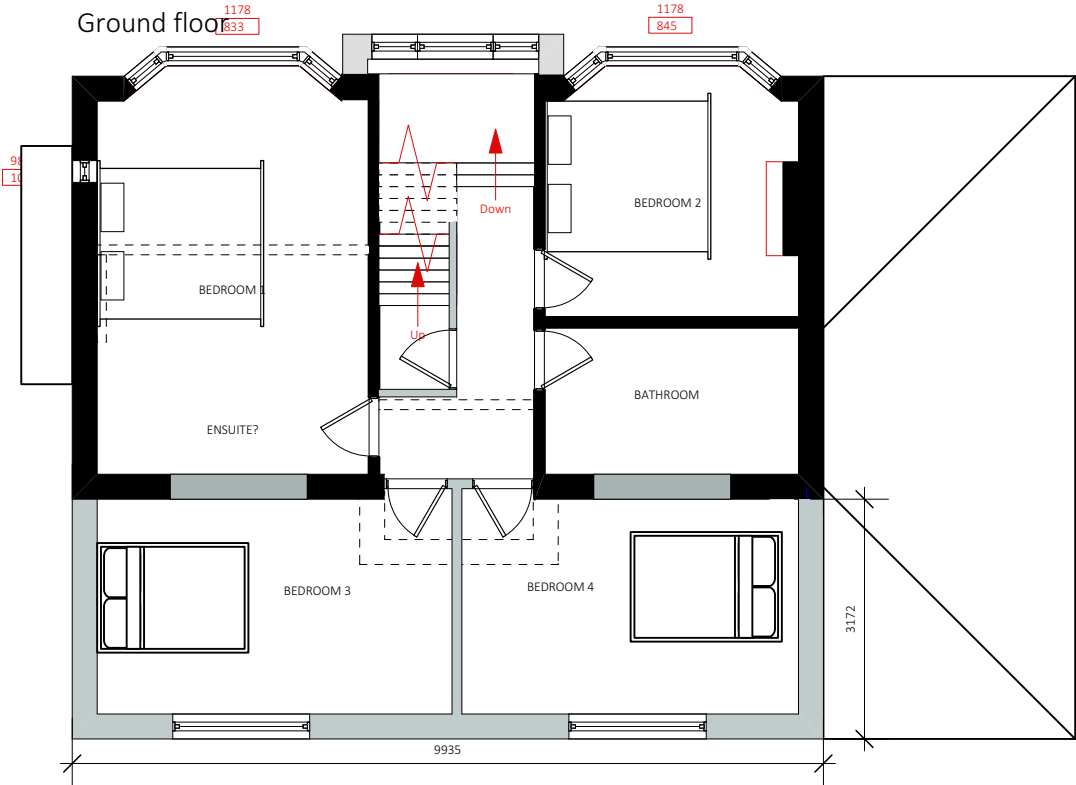

Skerryvore Designs Ltd
skerryvoredesigns.co.uk

SKERRYVORE DESIGNS

Phone **01633 897922**
Mobile **07816 934352**
contact@skerryvoredesigns.co.uk

JOB
TITLE Iona
Glasllwch Lane
NP20 3PU

DRAWING
TITLE PROPOSED
Plans &
Elevations

DRAWING No. SD980 02

SCALE 1:100 & 1:200 @ A3

DATE March 2025