
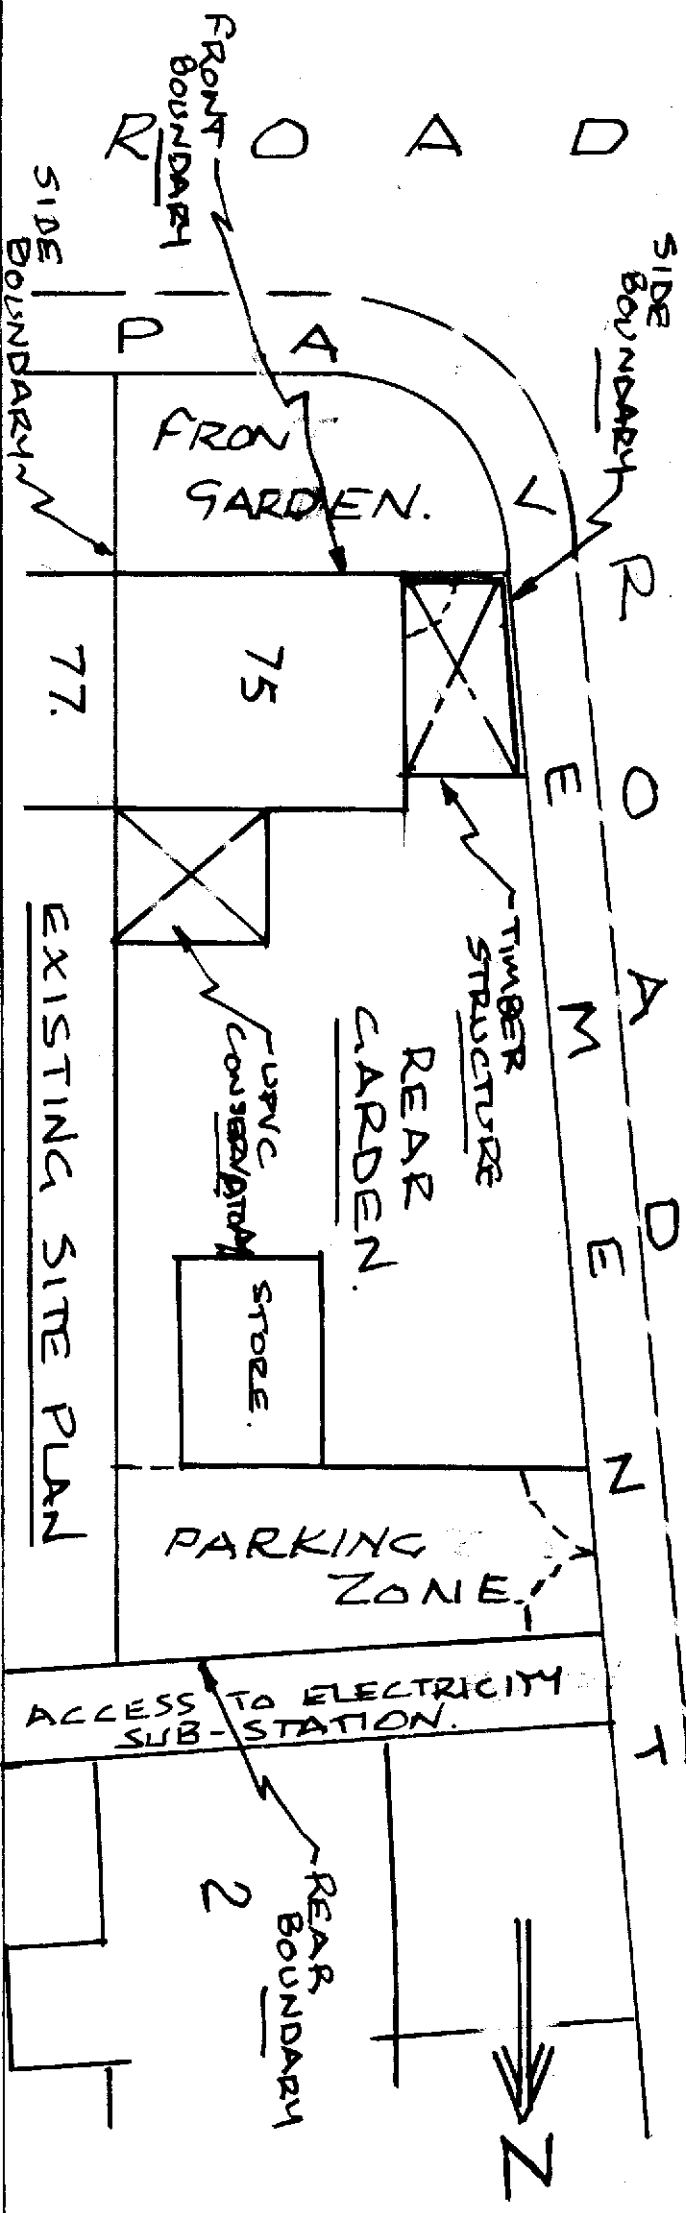


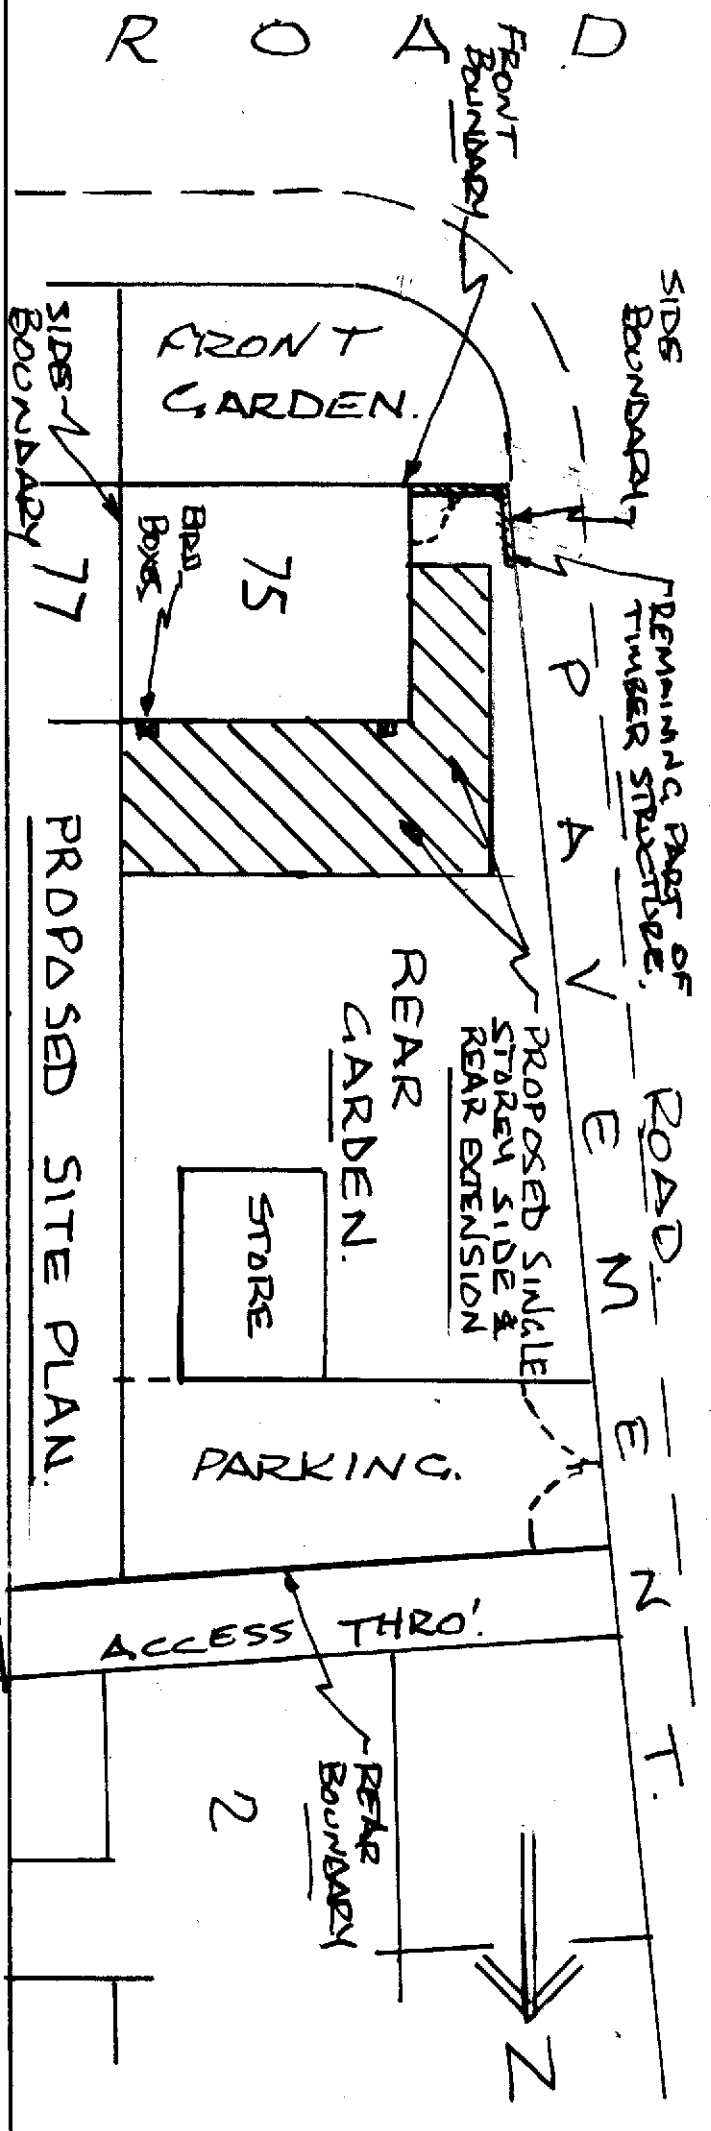

SITE PLANS FOR 75, PILLMAWR ROAD, MALPAS, NEWPORT,
S. WALES, NP20 6WG.

SCALE 1:200

DRG. REF. 5