


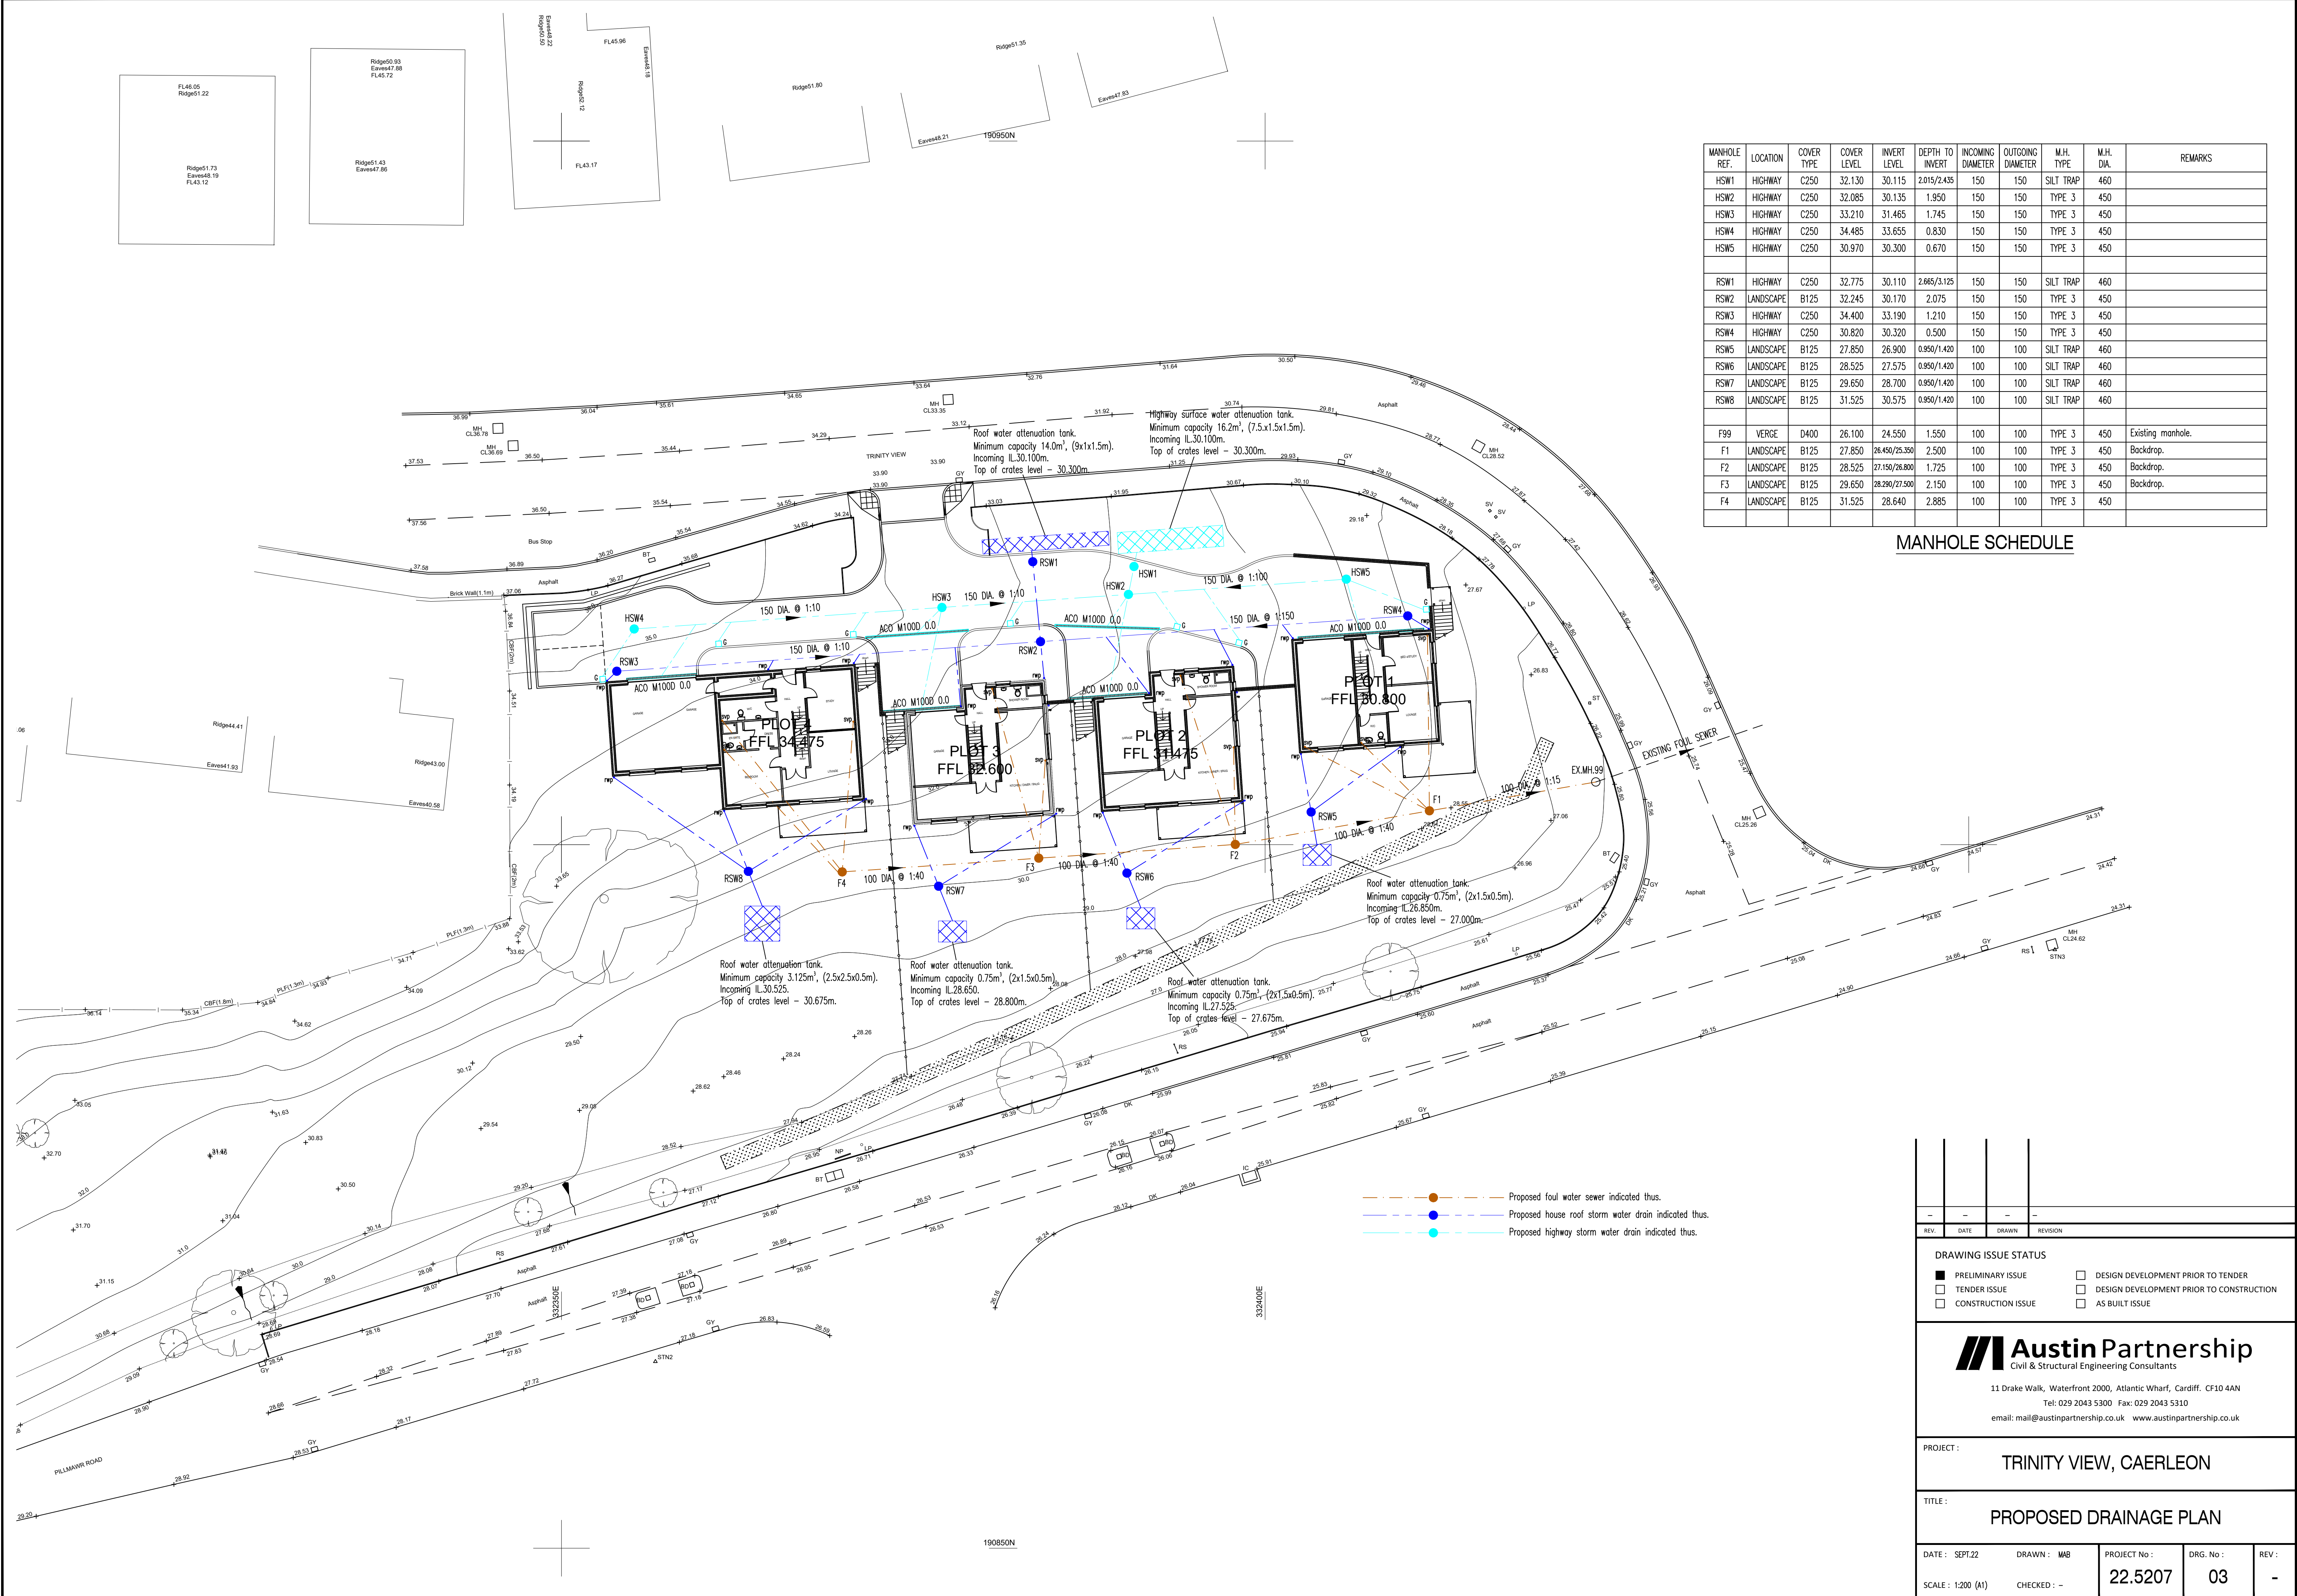

MANHOLE REF.	LOCATION	COVER TYPE	COVER LEVEL	INVERT LEVEL	DEPTH TO INVERT	INCOMING DIAMETER	OUTGOING DIAMETER	M.H. TYPE	M.H. DIA.	REMARKS
HSW1	HIGHWAY	C250	32.130	30.115	2.015/2.435	150	150	SILT TRAP	460	
HSW2	HIGHWAY	C250	32.085	30.135	1.950	150	150	TYPE 3	450	
HSW3	HIGHWAY	C250	33.210	31.465	1.745	150	150	TYPE 3	450	
HSW4	HIGHWAY	C250	34.485	33.655	0.830	150	150	TYPE 3	450	
HSW5	HIGHWAY	C250	30.970	30.300	0.670	150	150	TYPE 3	450	
RSW1	HIGHWAY	C250	32.775	30.110	2.665/3.125	150	150	SILT TRAP	460	
RSW2	LANDSCAPE	B125	32.245	30.170	2.075	150	150	TYPE 3	450	
RSW3	HIGHWAY	C250	34.400	33.190	1.210	150	150	TYPE 3	450	
RSW4	HIGHWAY	C250	30.820	30.320	0.500	150	150	TYPE 3	450	
RSW5	LANDSCAPE	B125	27.850	26.900	0.950/1.420	100	100	SILT TRAP	460	
RSW6	LANDSCAPE	B125	28.525	27.575	0.950/1.420	100	100	SILT TRAP	460	
RSW7	LANDSCAPE	B125	29.650	28.700	0.950/1.420	100	100	SILT TRAP	460	
RSW8	LANDSCAPE	B125	31.525	30.575	0.950/1.420	100	100	SILT TRAP	460	
F99	VERGE	D400	26.100	24.550	1.550	100	100	TYPE 3	450	Existing manhole.
F1	LANDSCAPE	B125	27.850	26.450/25.350	2.500	100	100	TYPE 3	450	Backdrop.
F2	LANDSCAPE	B125	28.525	27.150/26.800	1.725	100	100	TYPE 3	450	Backdrop.
F3	LANDSCAPE	B125	29.650	28.290/27.500	2.150	100	100	TYPE 3	450	Backdrop.
F4	LANDSCAPE	B125	31.525	28.640	2.885	100	100	TYPE 3	450	

MANHOLE SCHEDULE

REV

DATE

DRAWN

REVISION

DRAWING ISSUE STATUS

☒ PRELIMINARY ISSUE

☐ TENDER ISSUE

☐ CONSTRUCTION ISSUE

☐ DESIGN DEVELOPMENT PRIOR TO TENDER

☐ DESIGN DEVELOPMENT PRIOR TO CONSTRUCTION

☐ AS BUILT ISSUE

Austin Partnership

Civil & Structural Engineering Consultants

11 Drake Walk, Waterfront 2000, Atlantic Wharf, Cardiff. CF10 4AN

Tel: 029 2043 5300 Fax: 029 2043 5310

email: mail@austinpartnership.co.uk www.austinpartnership.co.uk

PROJECT :

TRINITY VIEW, CAERLEON

TITLE :

PROPOSED DRAINAGE PLAN

DATE : SEPT.22

DRAWN : MAB

PROJECT No : 22.5207

DRG. No : 03

REV : -

SCALE : 1:200 (A1)

CHECKED : -