



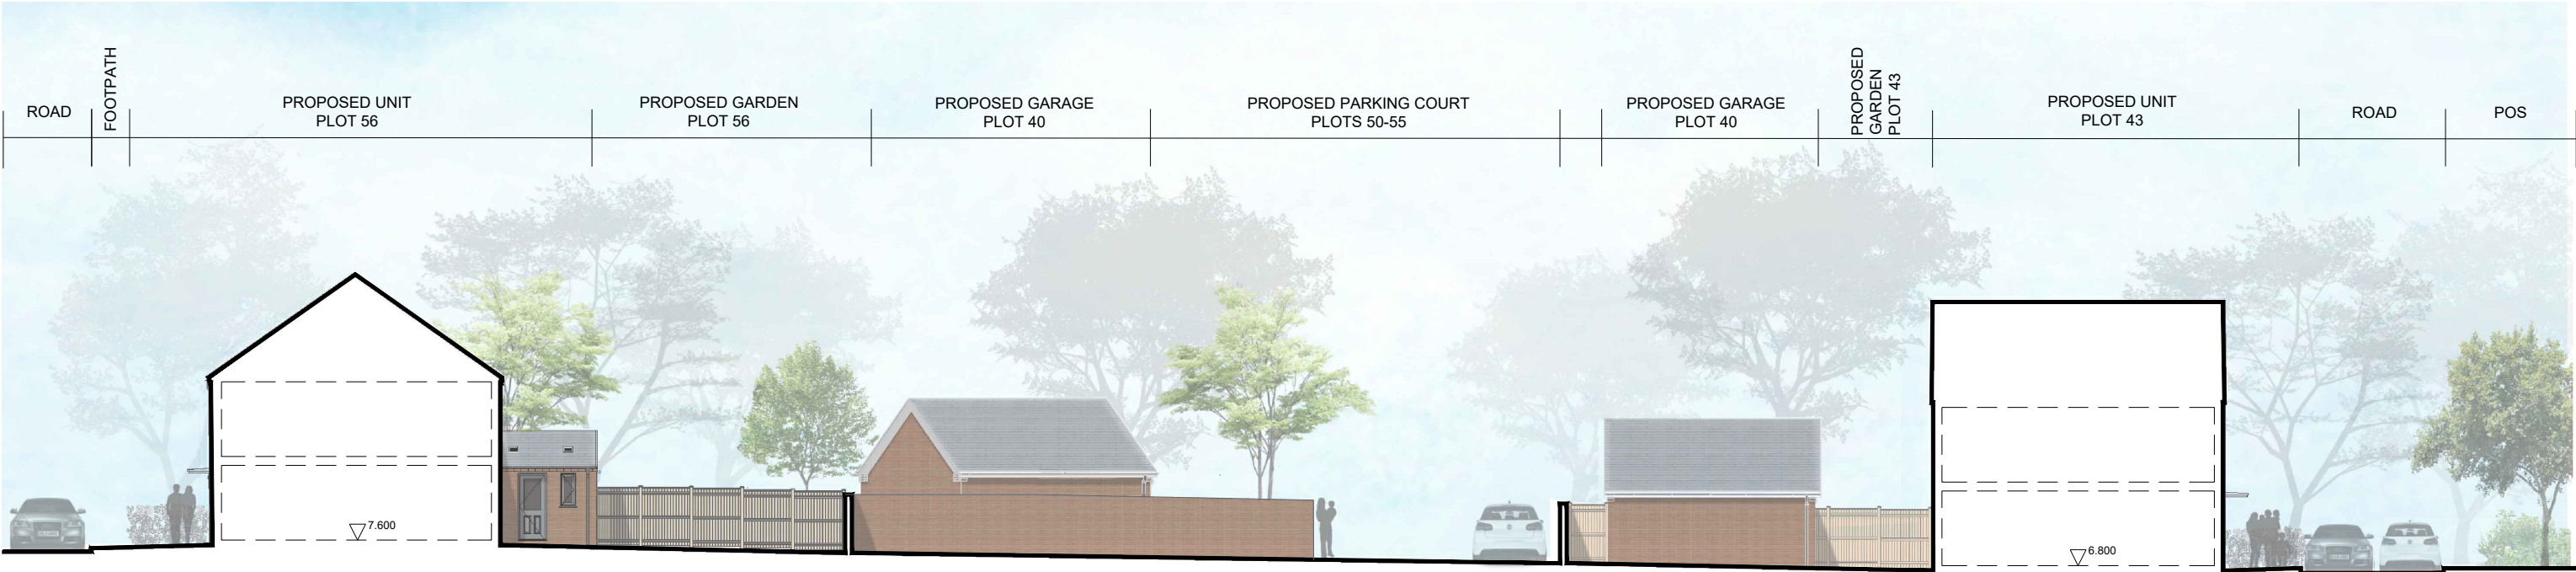


SECTION A-A

Datum 2000mm

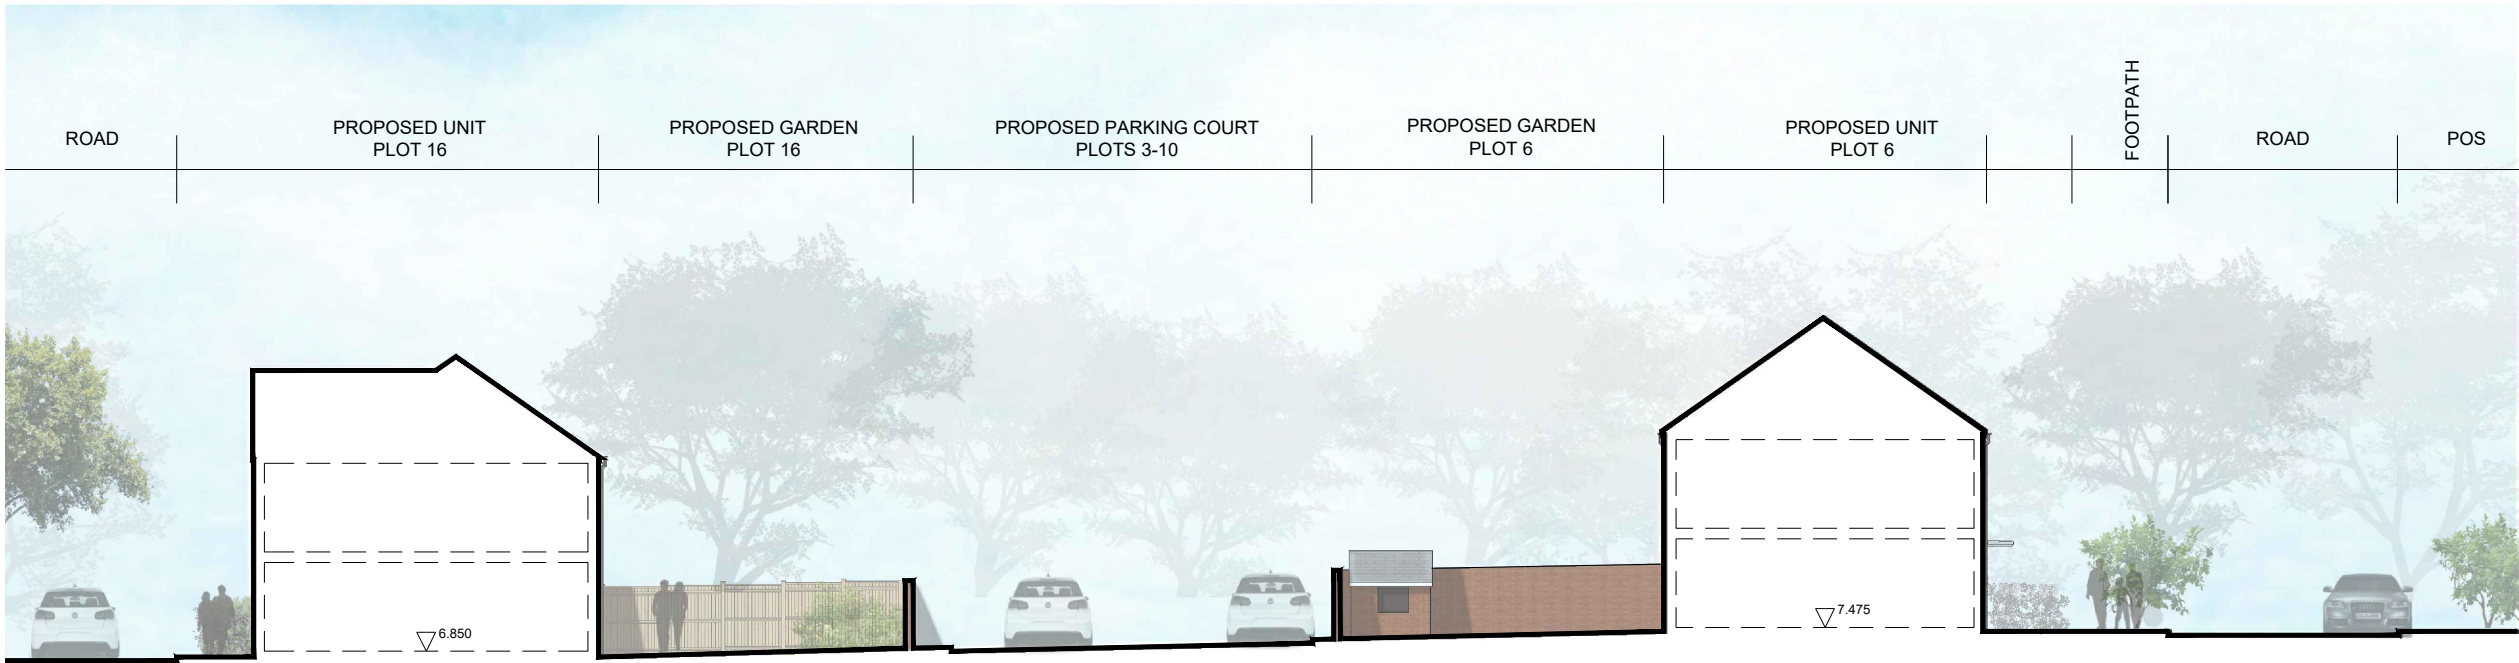

SECTION B-B

Datum 1000mm

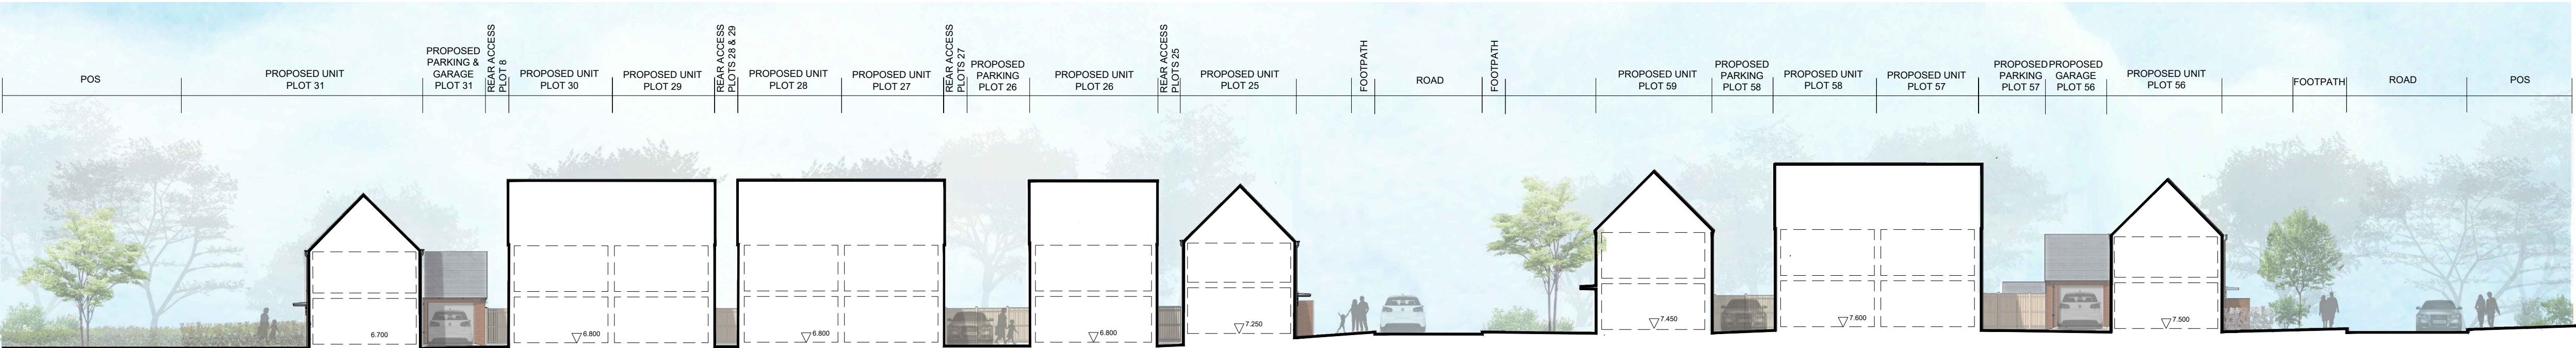


SECTION C-C

Datum 1000mm



SECTION D-D

Datum 1000mm

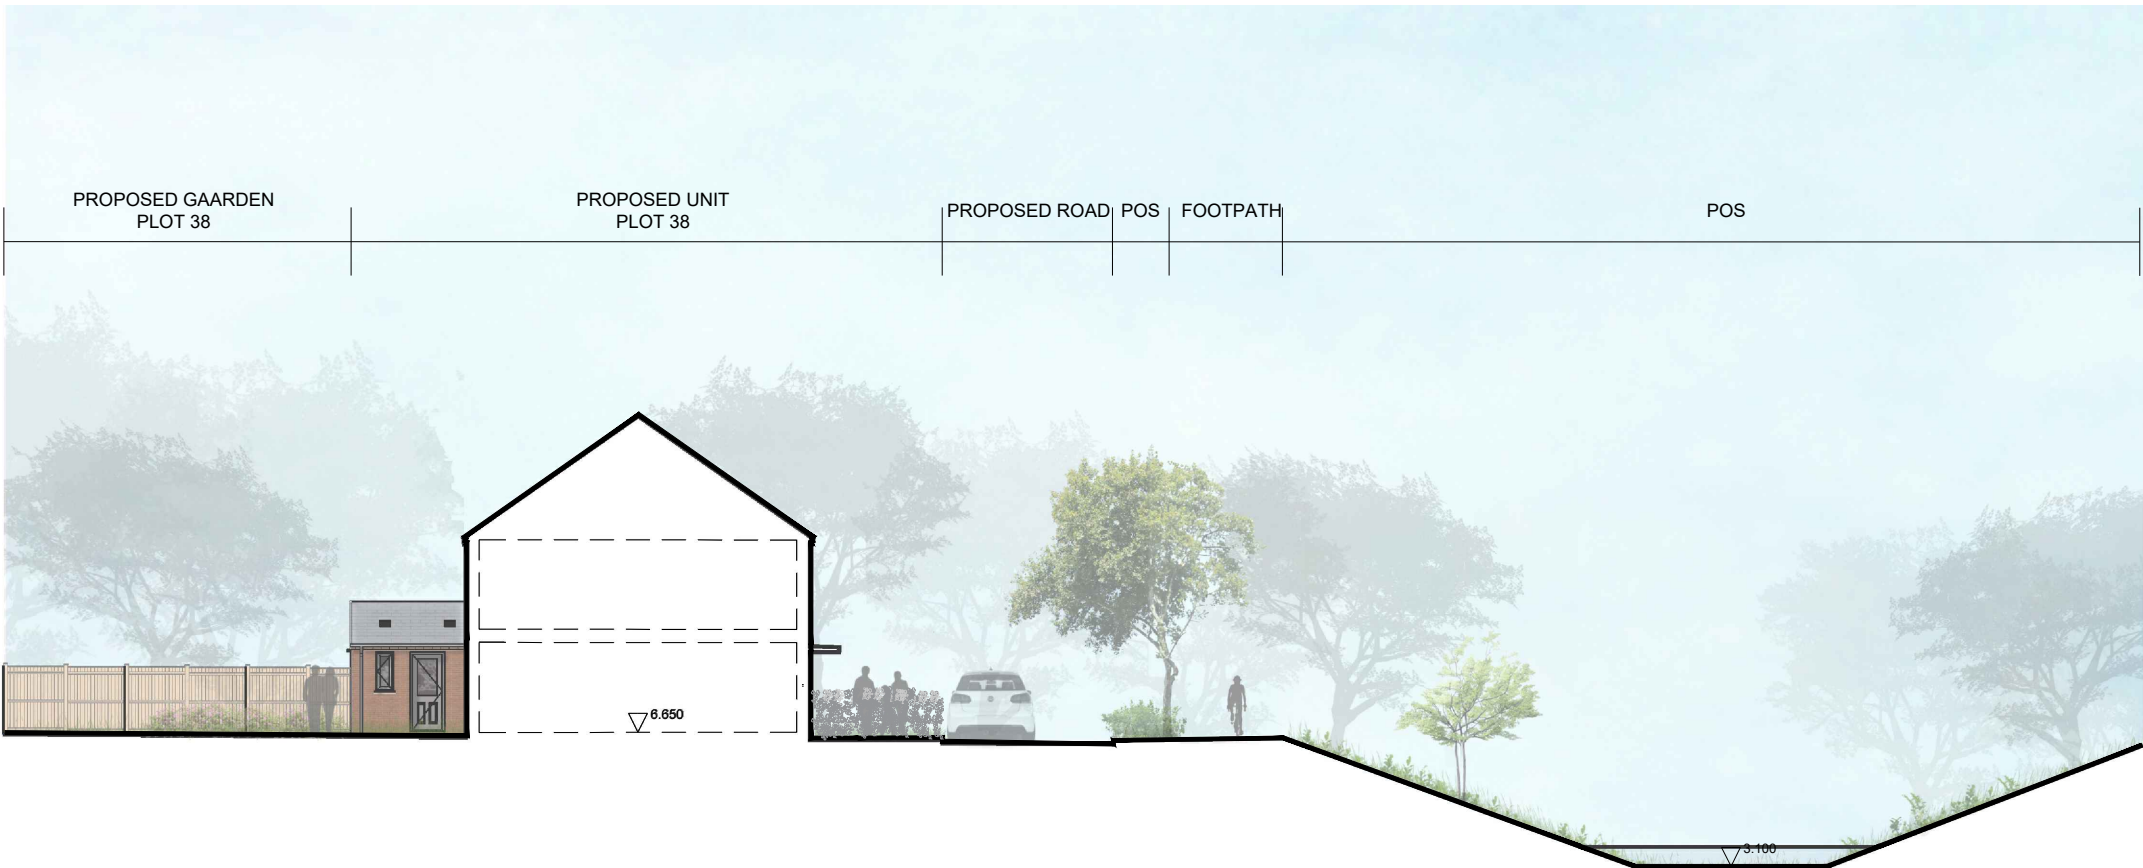

SECTION E-E

Datum 1000mm



SITE PLAN

This line should measure 70mm when printed correctly			
This drawing is the copyright of Roberts Limbrick Ltd and should not be reproduced in whole or in part or used in any manner whatsoever without their written permission.			
Responsibility is not accepted for errors made by others in scaling from this drawing. Use only figured dimensions and report any discrepancies or omissions to the Architect immediately.			
Rev	Date	By	Chk Description
A	30.08.2023	JH	JH Updated to latest site layout.
B	30.08.2023	SO	RHC Site revised according to Highway Officer comments.
C	19.01.2024	SO	JH Additional sections added.
D	13.02.2024	SO	JH Updated to latest site layout.
E	08.05.2024	NLW	JH Updated to latest site layout.
F	24.01.25	JH	JH Updated to latest site layout.



Roberts Limbrick

03333 405 500
mail@robertslimbrick.com
robertslimbrick.com

Registered Office: England No. 06658029

Project Name

RESIDENTIAL DEVELOPMENT
LLANWERN PHASE 4C
GLAN LYNN, NEWPORT

Client Name

ST. MODWEN HOMES
-
-

Drawing Title

PROPOSED SITE SECTIONS
-
-

Scale

1/200 • A1

Project No.

9630

Status

A3

Purpose Of Issue

Issued for Planning

Project	Org	Vol	Level	Form	Role
R9128 •	RLA •	23 •	ZZ •	DR •	A

Number

2220

Revision

F