



ELEVATION A-A




ELEVATION B-B



ELEVATION C-C



ELEVATION D-D

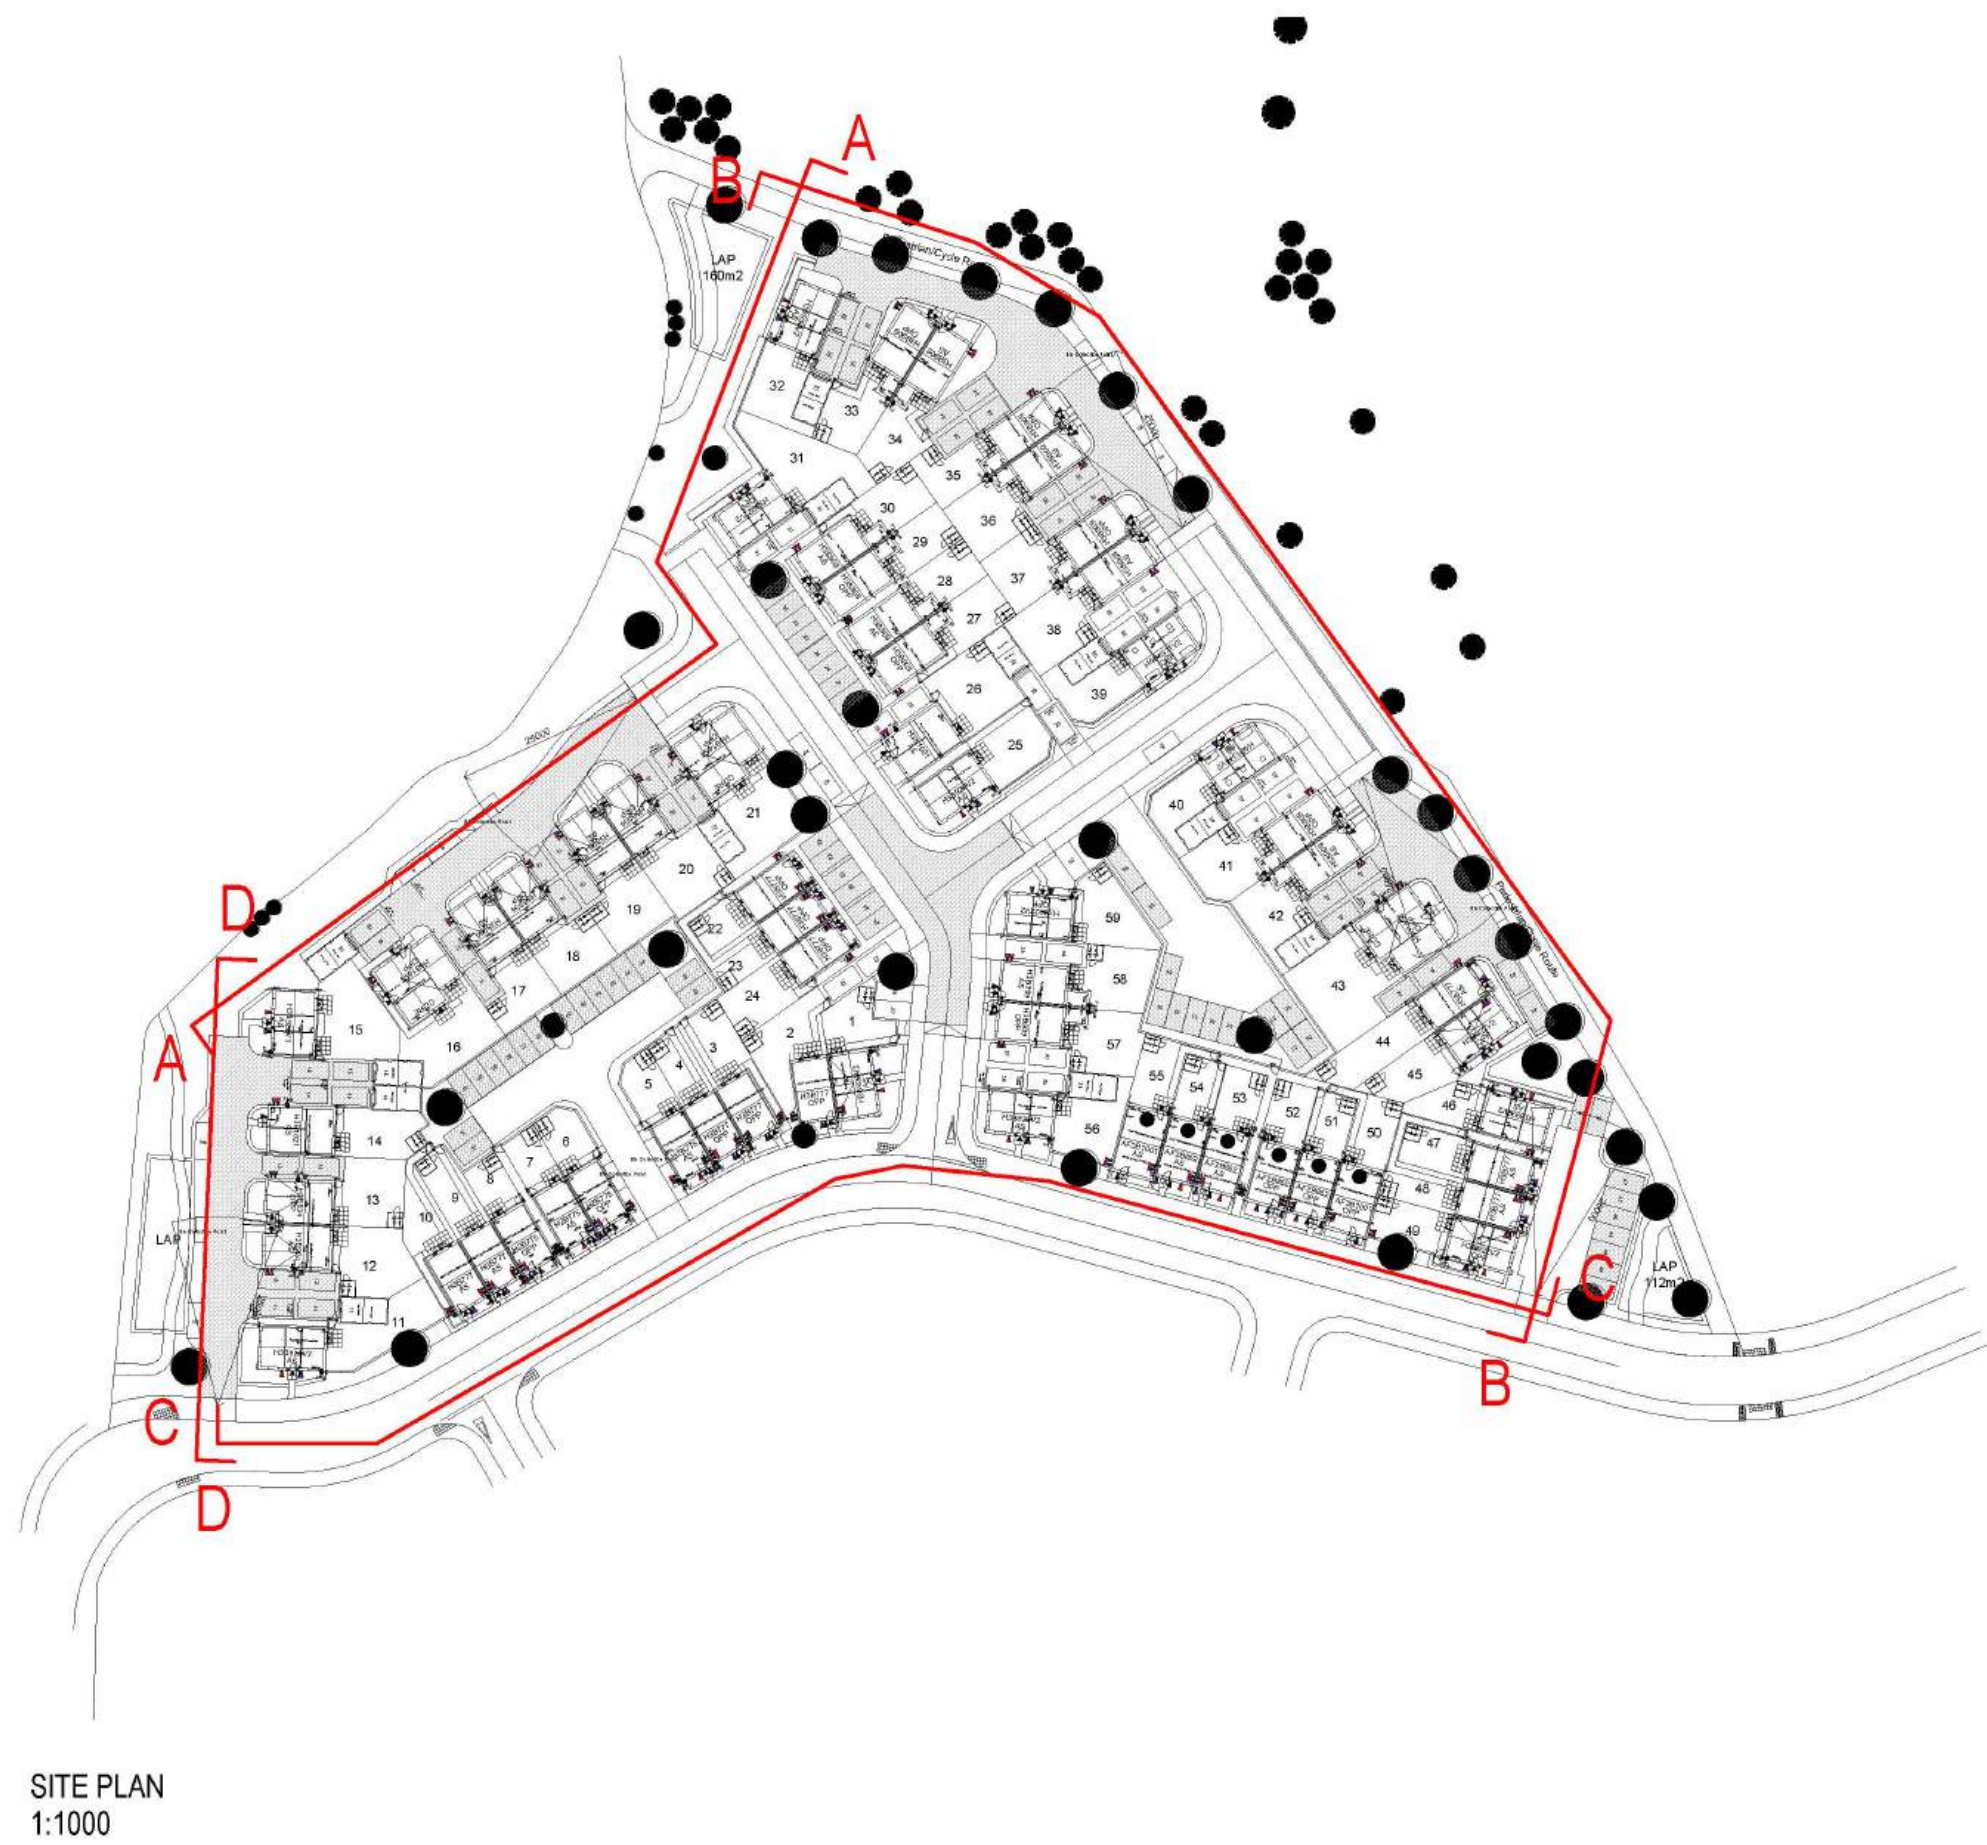

SITE PLAN  
1:1000

This line should measure 80mm when printed correctly  
This drawing is the copyright of Roberts Limbrick Ltd and should not be reproduced in whole or in part or used in any manner whatsoever without their written permission.  
Responsibility is not accepted for errors made by others in scaling from this drawing. Use only figured dimensions and report any discrepancies or omissions to the Architect immediately.

| Rev | Date     | By  | Chk | Description                                          |
|-----|----------|-----|-----|------------------------------------------------------|
| A   | 30.08.23 | JH  | RMC | Updated to latest site layout.                       |
| B   | 27.11.23 | SD  | RMC | Site revised according to Highway Officers comments. |
| C   | 12.02.24 | JH  | RMC | Revised to suit updated layout Rev. M.               |
| D   | 08.05.24 | NLW | JH  | Updated to suit current site layout                  |
| E   | 20.01.25 | JH  | JH  | Updated to suit latest site layout                   |

**RL**  
Roberts Limbrick

03333 405 500  
mail@robertslimbrick.com  
robertslimbrick.com  
Registered Office (England No. 08688228)

**Project Name**  
Residential Development at Llanwern  
Phase 4C, Glan Lynn, Newport, South Wales

**Client Name**  
St. Modewyn Homes

**Drawing Title**  
Proposed Street Elevations

**Scale**  
1:200@ A0

**Project No.**  
9630

**Status**  
A3

**Purpose Of Issue**  
Issued for Planning

Project Orig Vol Level Form Role  
R9128 • RLA • 23 • ZZ • DR • B

**Number**  
2222

**Revision**  
E