




FIRST FLOOR PLAN



FRONT ELEVATION



SIDE ELEVATION

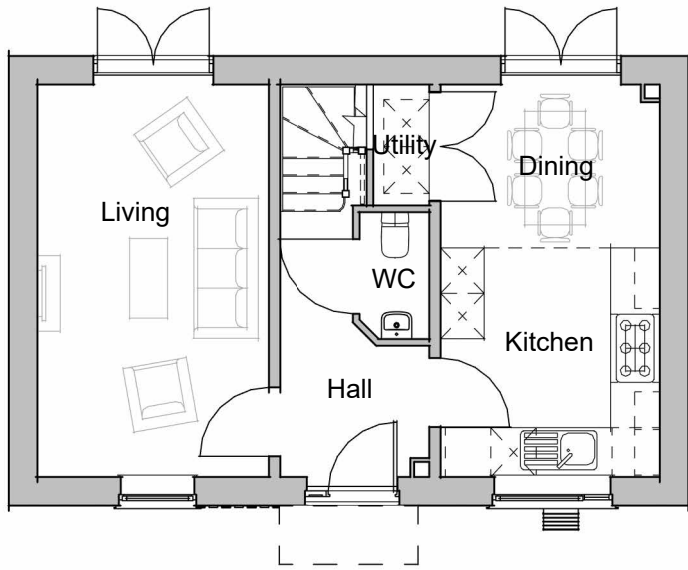

GROUND FLOOR PLAN



REAR ELEVATION




SIDE ELEVATION

MATERIALS LEGEND

1. Roof Finish - Concrete Roof Tile - Anthracite/Slate Grey
2. Main Brickwork - Local Red Brick
3. Detail Brickwork - Flemish Bond - Contrasting Red Brick/Blue Brick
4. Door & Window Frames - UPVC - Anthracite Grey
5. Soffits/Facias - Dark Grey
6. Entrance Door - GRP - Anthracite Grey
7. Rainwater Goods - UPVC - Black
8. Canopy - GRP Flat Roof - Dark Grey Capping
9. Garage Door - Garador GRP Composite Steel Vertical Pattern Timber Effect

Please refer to R9128-RLA-23-XX-DR-A-2205 Proposed Materials Plan for plot specific materials.
Refer to specialist design for exact location and the amount of panels required.

PLOTS:
As: 15

 

This line should measure 60mm when printed correctly

This drawing is the copyright of Roberts Limbrick Ltd and should not be reproduced in whole or in part or used in any manner whatsoever without their written permission.

Responsibility is not accepted for errors made by others in scaling from this drawing. Use only figured dimensions and report any discrepancies or omissions to the Architect immediately.

Rev	Date	By	Chk	Description
A	13.09.2023	JS		Housetypes amended to suit 2023 PURE range. PV Panels shown on the roof.
B	16.11.2023	JH	RHC	Materials legend and plot numbers revised to latest site layout.
C	05.02.2024	SO	RHC	Updated plot numbers.
D	09.05.2024	NLW	JH	Updated plot numbers.
E	24.09.2024	JH	JH	Housetypes amended to suit 2024 PURE range.
F	27.01.2025	MG	MG	Housetype updated to match 2024 range



Roberts Limbrick

03333 405 500
mail@robertslimbrick.com
robertslimbrick.com

Registered Office: England No. 06658029

Project Name

Residential Development at
Llanwern Phase 4C, Glan Lynn,
Newport, South Wales

Client Name

St. Modwen Homes

Drawing Title

HOUSETYPE 922V1
Plans and Elevations

Scale 1 : 100 • A2 Project No. 9630

Status A3 Purpose Of Issue PLANNING

Project Org Year Level Form Role
R9128 • RLA • 23 • ZZ • DR • A

Number 2233 Revision F