




SHED DETAILS
Scale 1:20/1:50

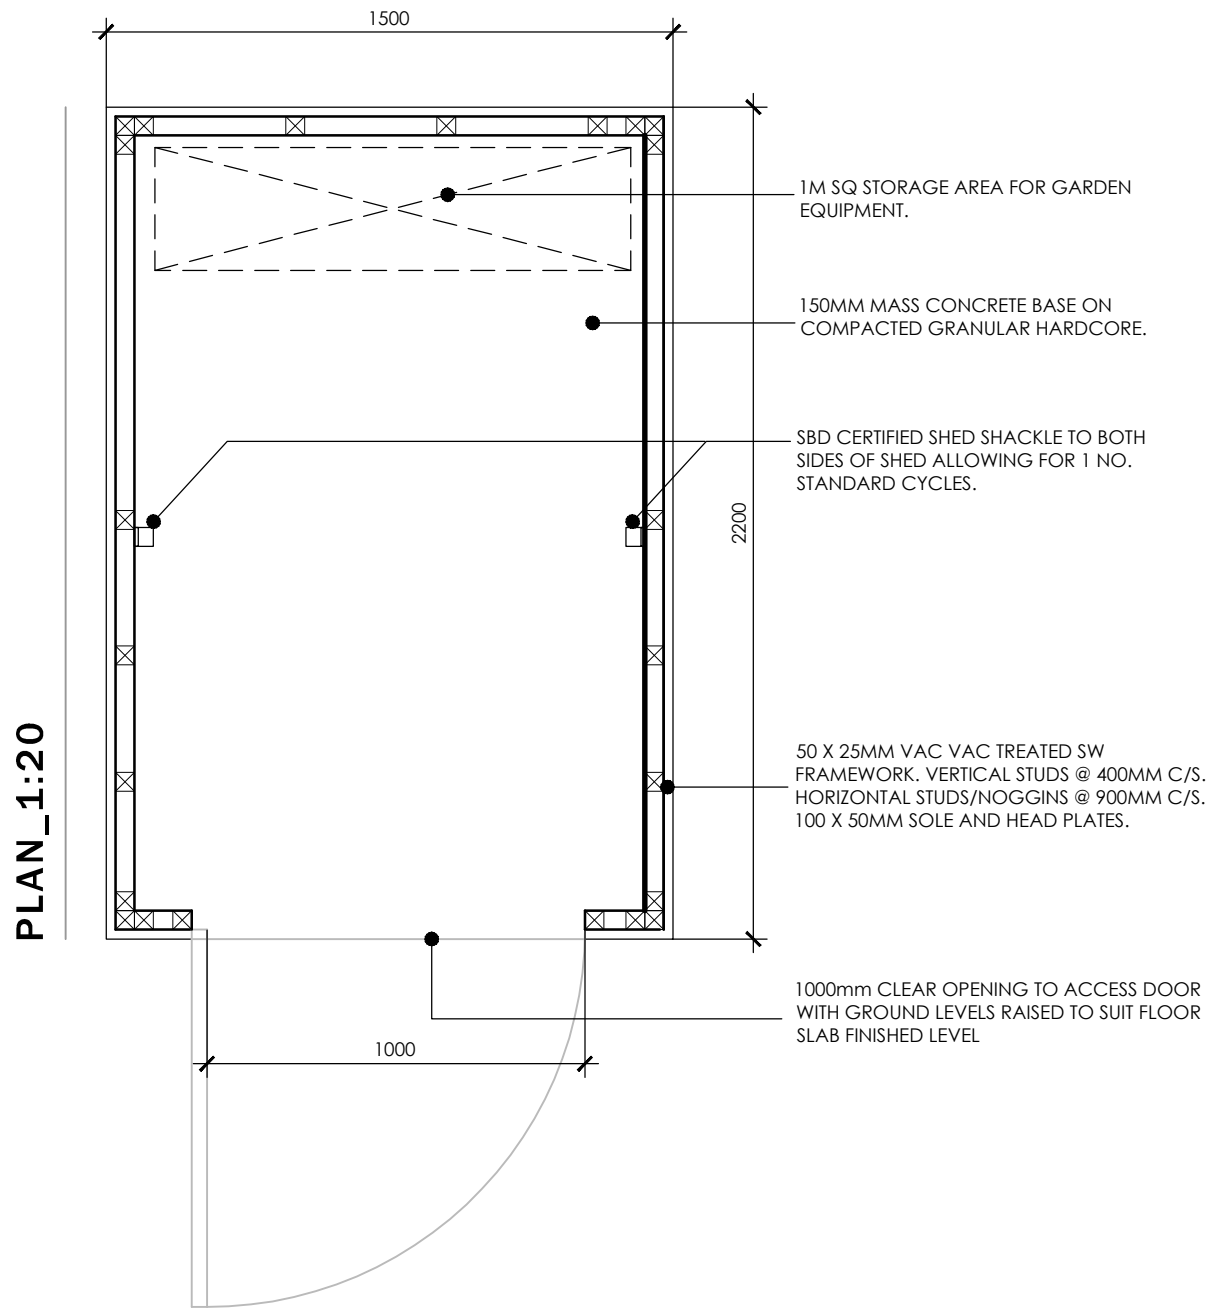


FRONT ELEVATION_1:50

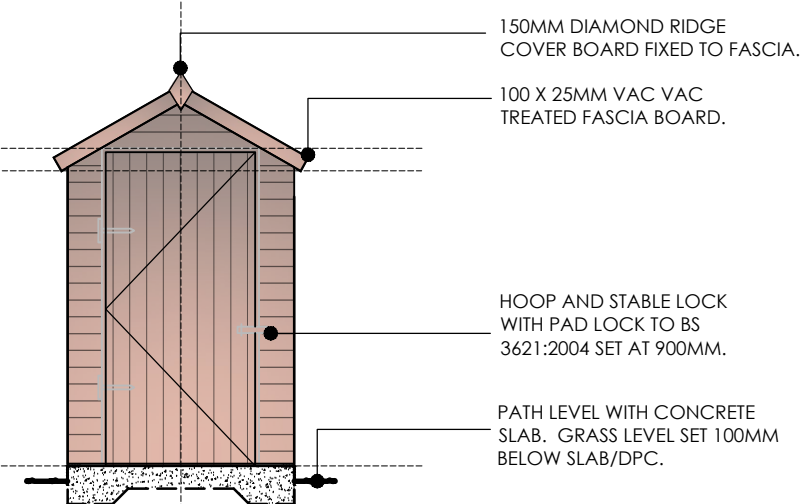

REAR ELEVATION_1:50

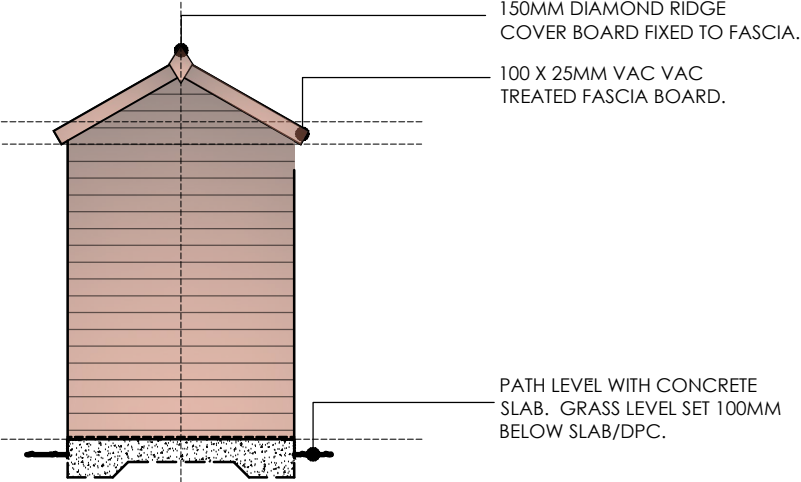

SIDE ELEVATION_1:50

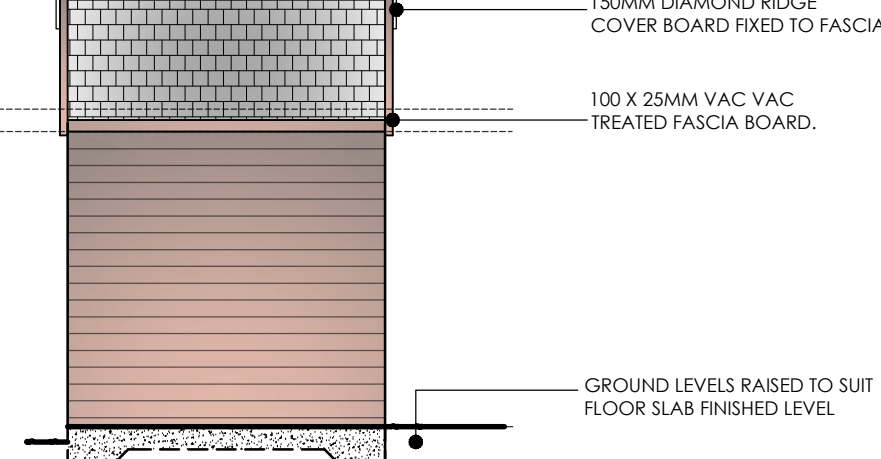

LeTruccodesign
ARCHITECTURE

Suite 7, 35 Stow Park Circle
Newport, NP20 4HF

Tel: 07710390800 / 07710390801
info@letruccodesign.co.uk
www.letruccodesign.co.uk

Drawing Purpose
PLANNING

Client	Drawing No	Scale	Revision	Revisions
Monmouthshire HA	LT2402.04.06	Varies @ A3	P1	REV.P1
Job Title	Drawing Title	Date	Checked	Planning Submission
Mons Bank, Newport	Ext storage Shed Details	March '24	kpc	

Do not scale from this drawing. The users of this drawing shall check all dimensions & report all errors and omissions to LeTrucco Design.

This drawing is copyright. It must not be copied, used or disclosed to third parties without prior permission of LeTrucco Design.