



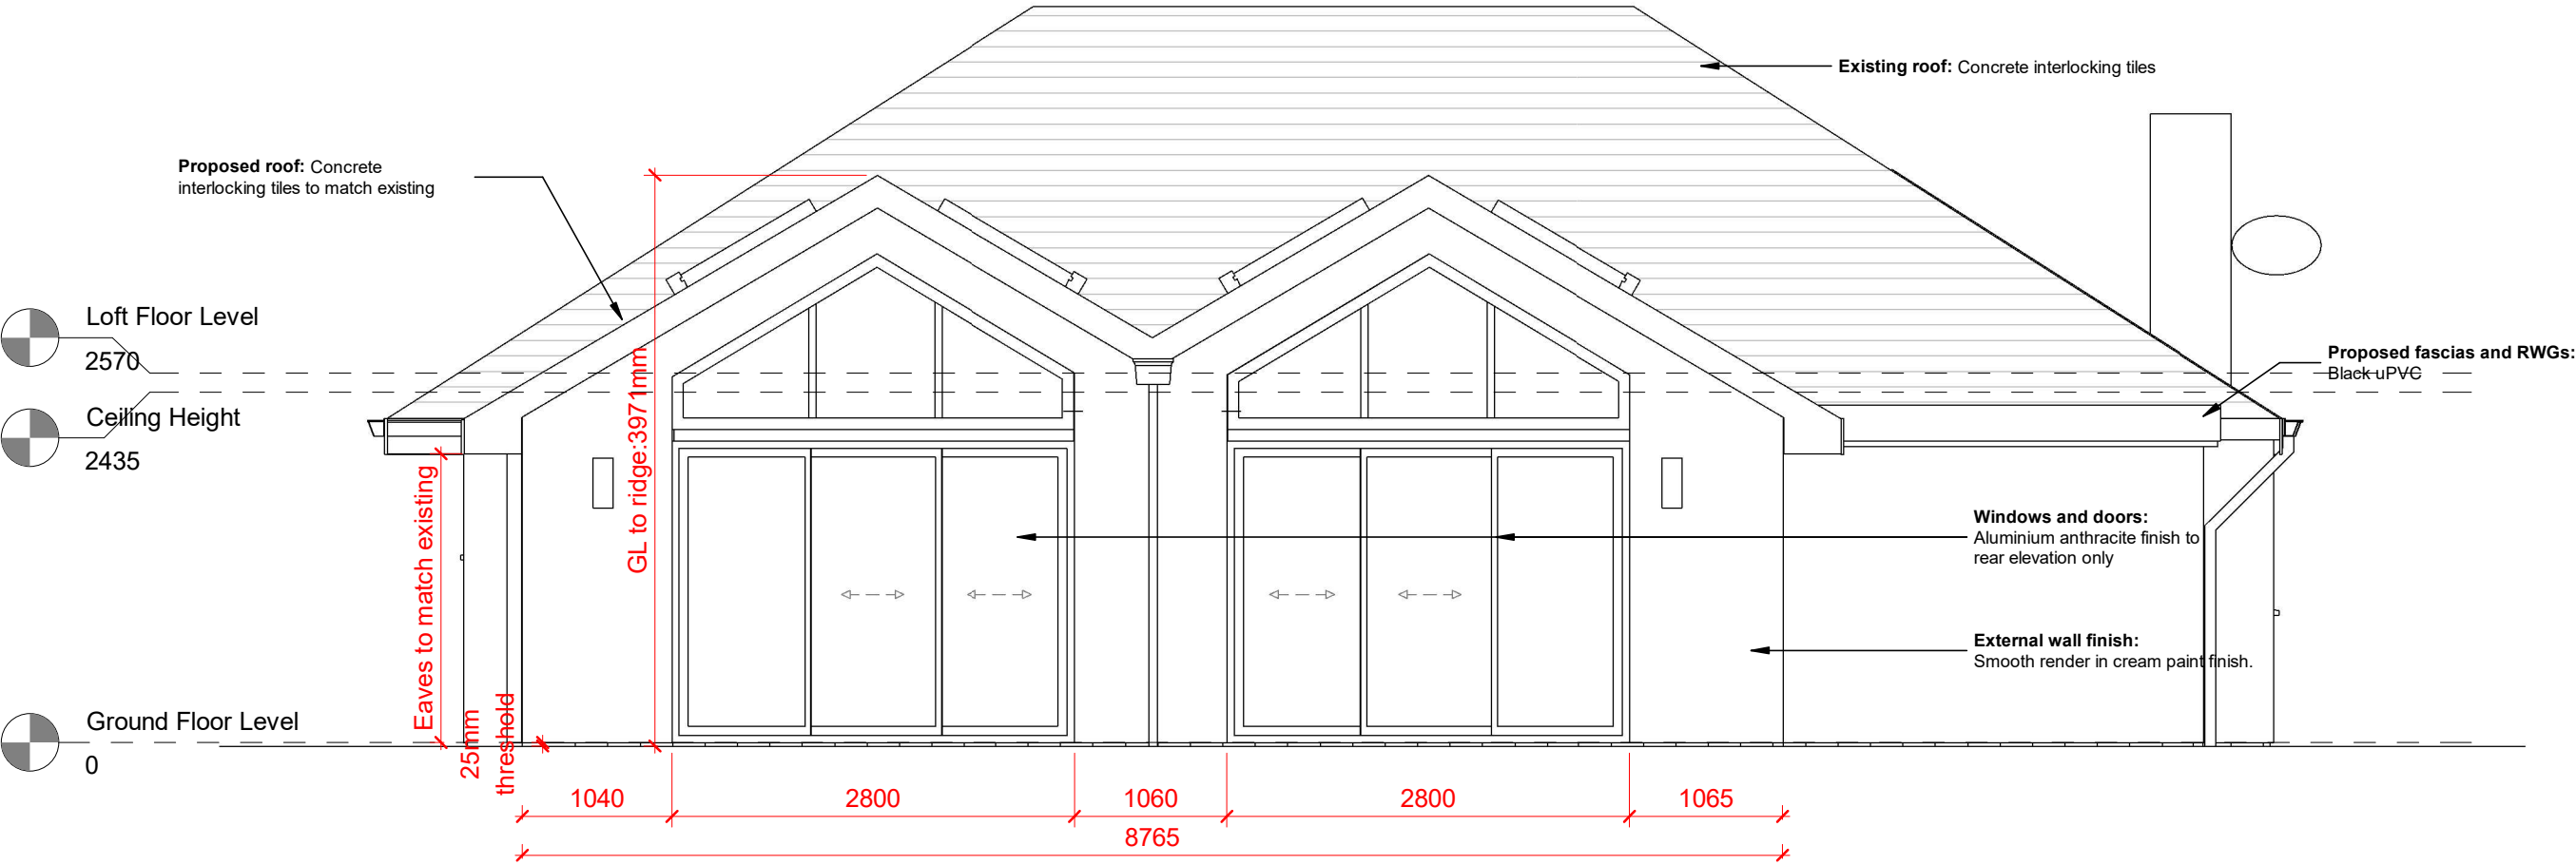

North West (Rear) Elevation
1 : 50

 

(+44) 7476886678 | lebdesignuk@gmail.com | LEB Architectural Design | @leb_architectural

Architectural Design - Feasibility - Planning - Building Control - Construction Details

PROJECT
Rear extension and internal refurbishment

CLIENT DETAILS
Tom Tiley and Amy Jefferies
Maryland, Tregarn Road, Langstone
NP18 2JS

SHEET
Rear Elevation as Proposed

PURPOSE OF ISSUE
LDC

Date
15/04/2026


Drawn by
LEB

Checked by

DRAWING NUMBER
A220 (RevB)

Scale (@ A3)
1 : 50


REV

 

South East (Principal) Elevation
1 : 100



South West Elevation
1 : 100

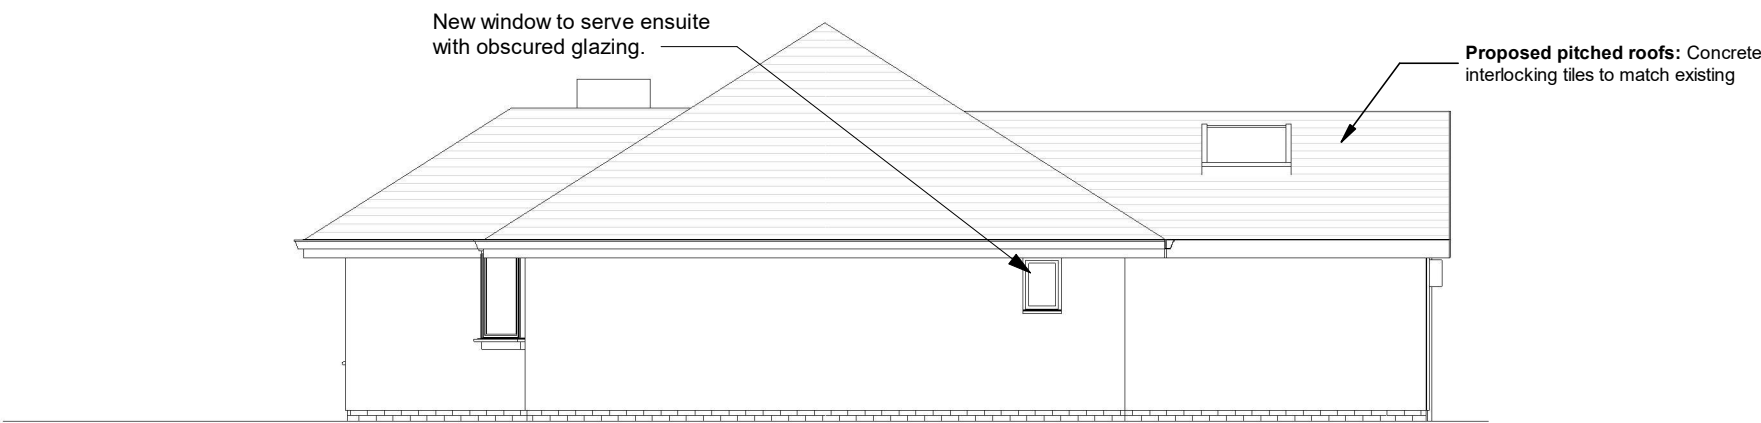

North East Elevation
1 : 100