




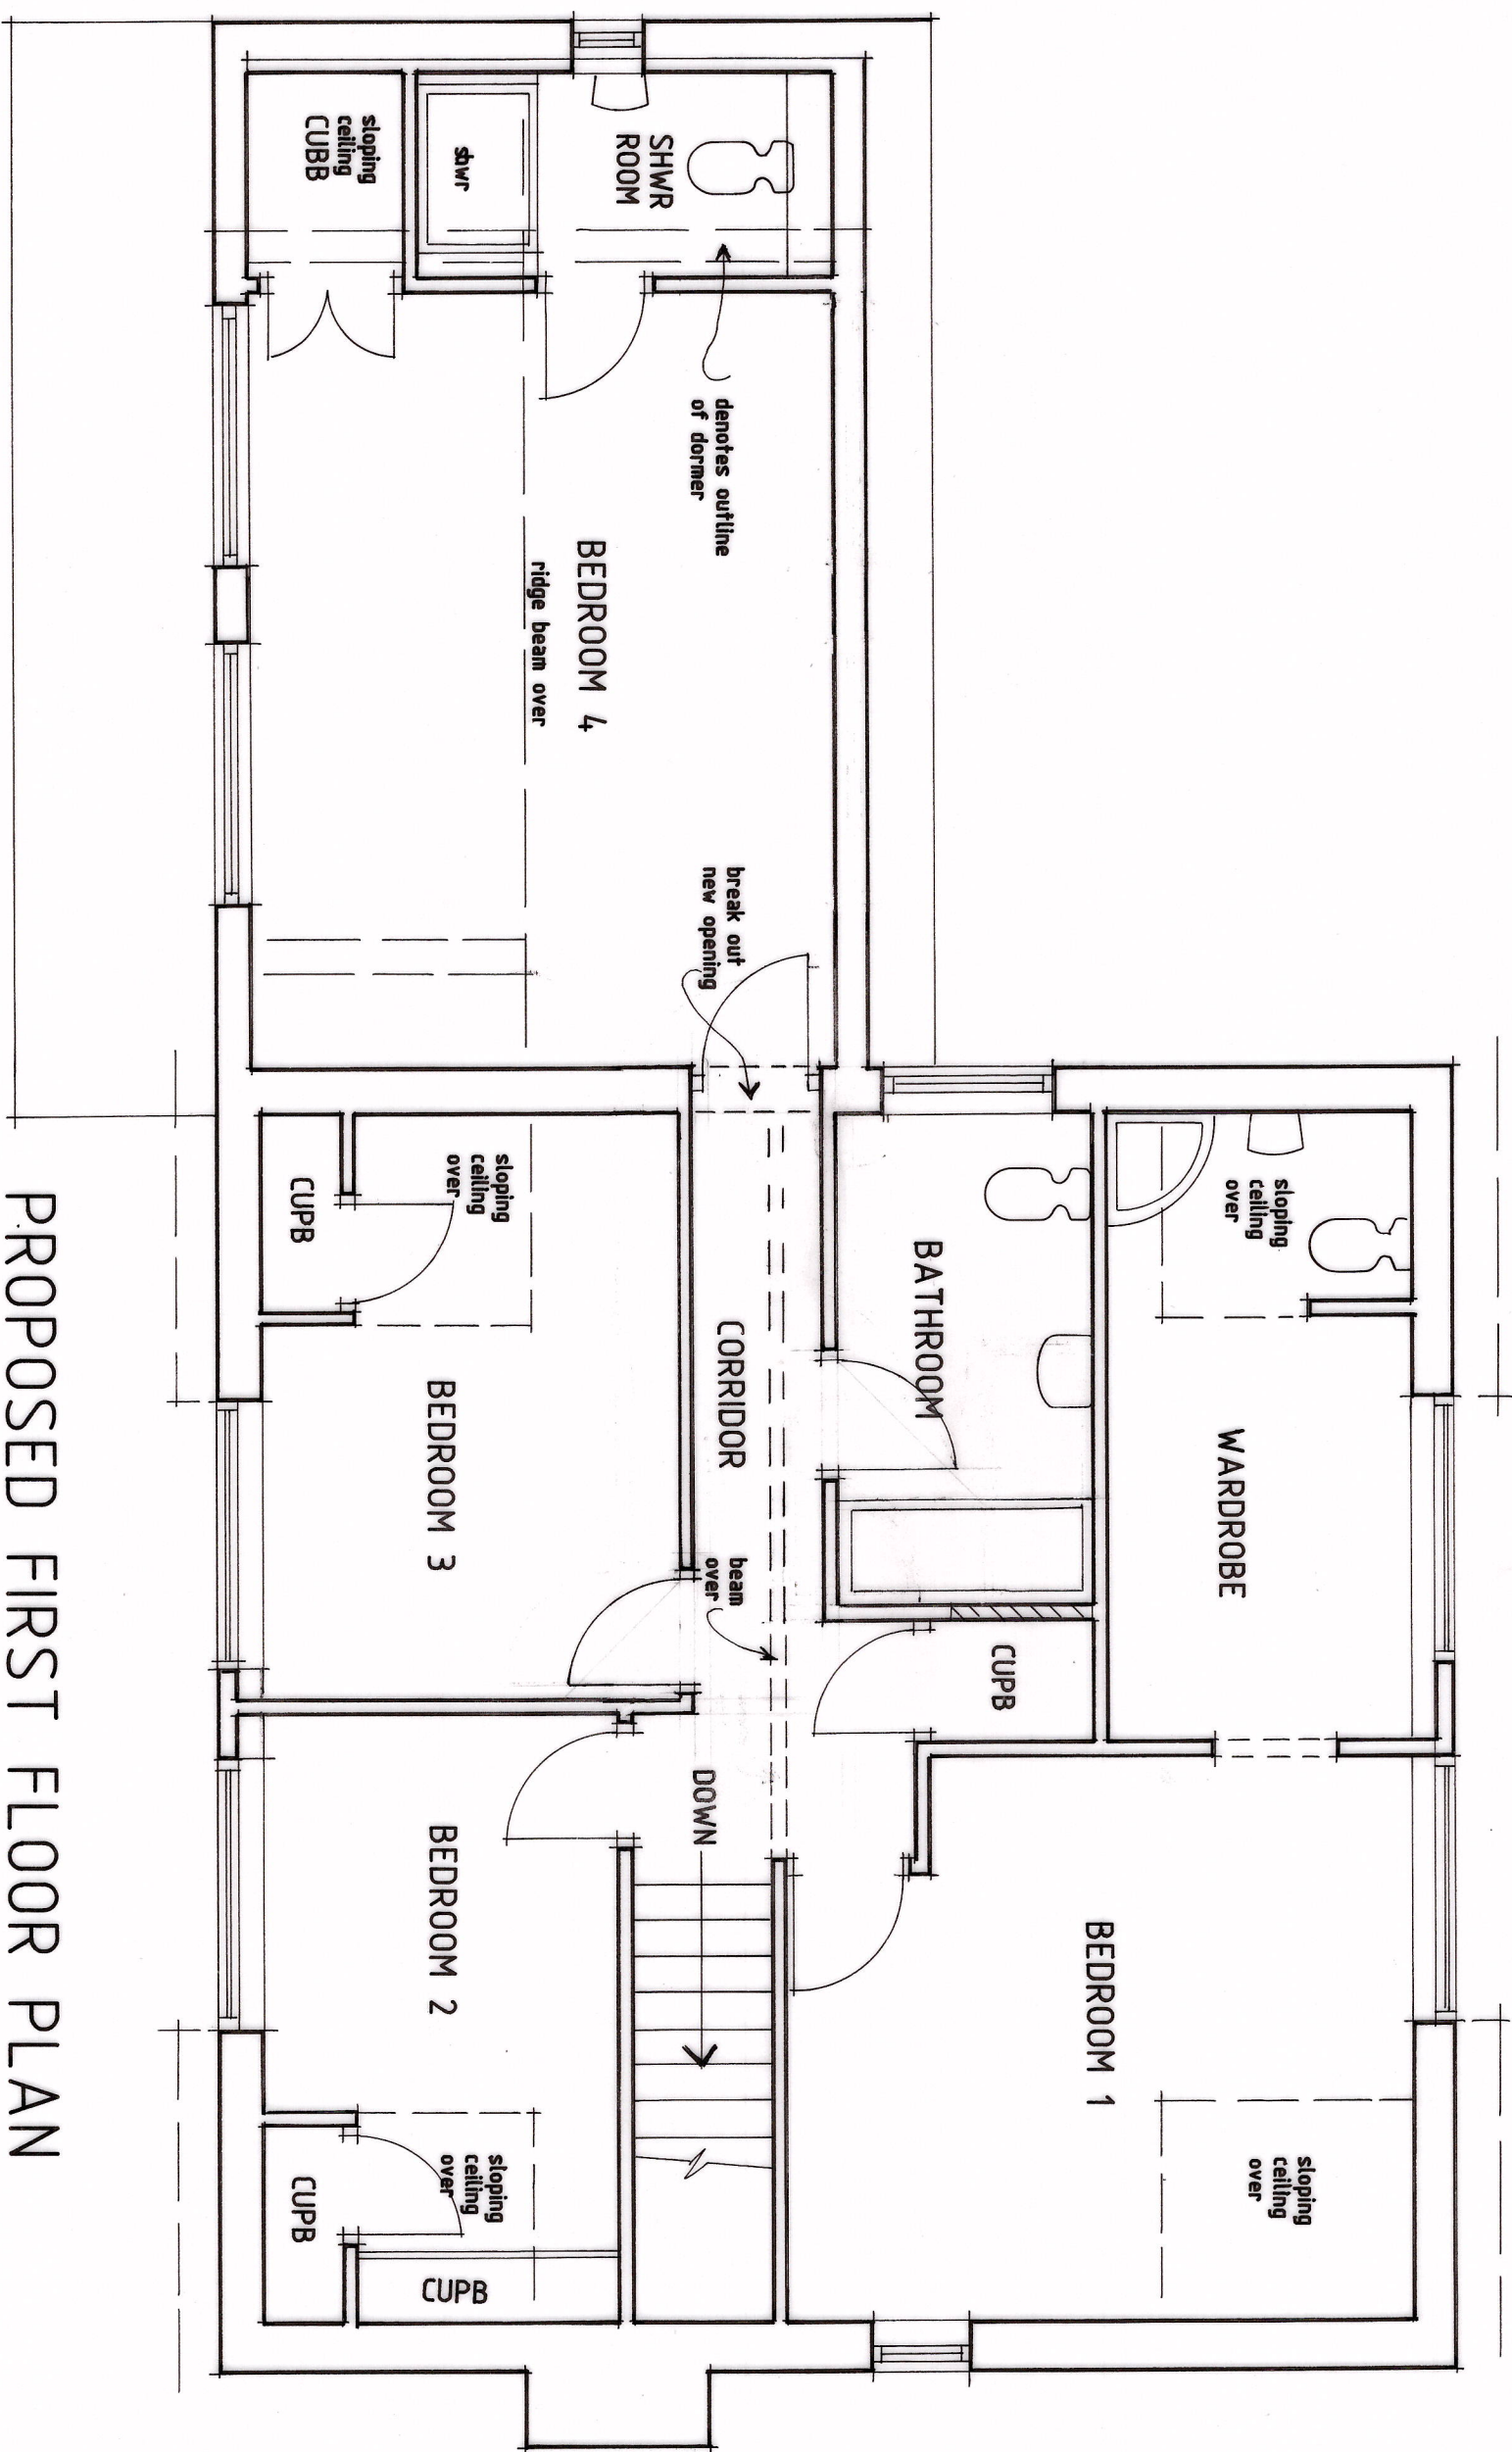


PROPOSED FIRST FLOOR PLAN
SCALE - 1:50

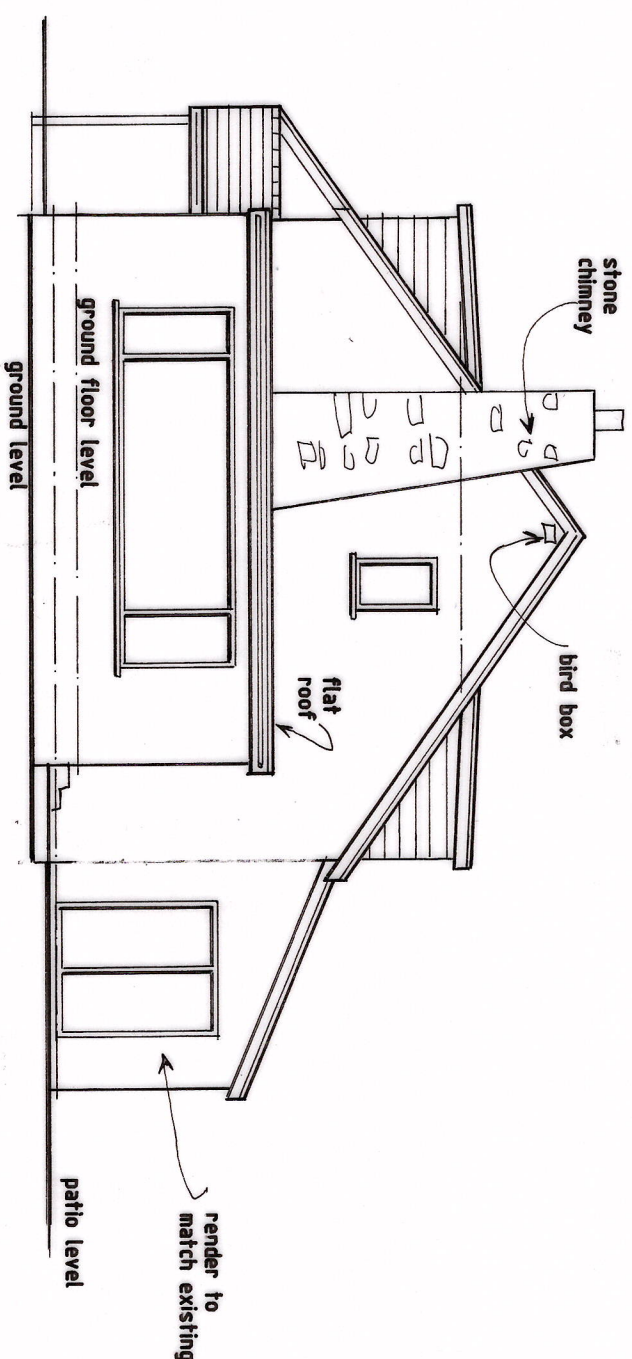


PROPOSED SIDE ELEVATION

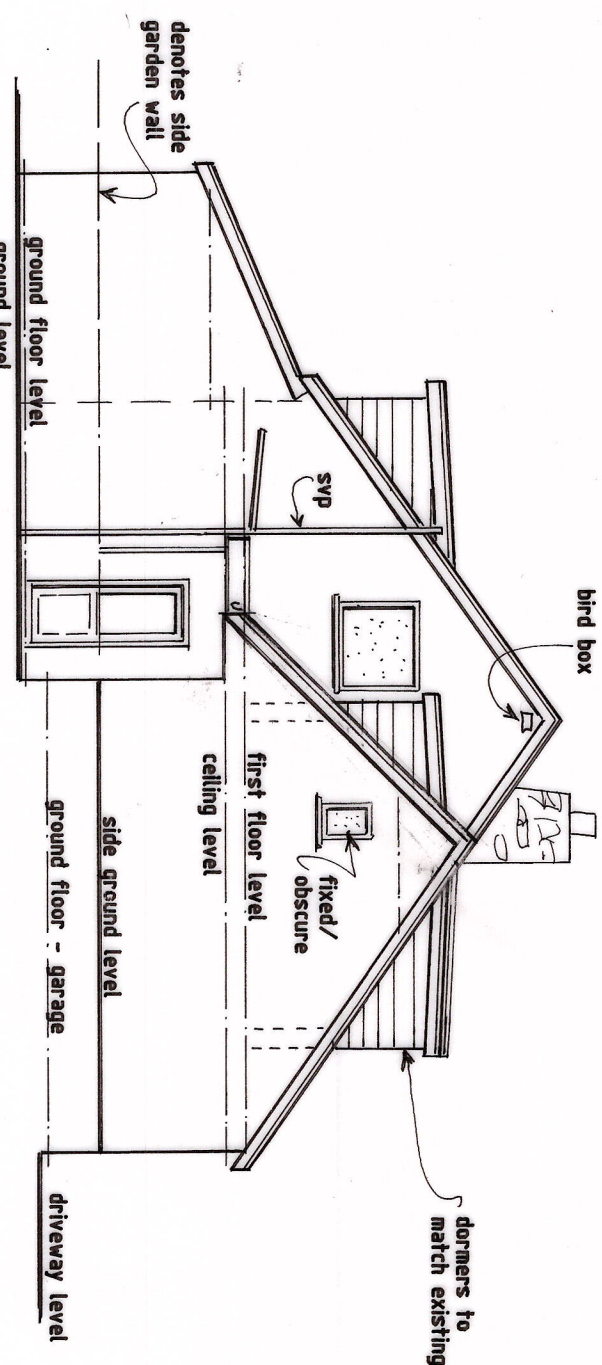

PROPOSED SIDE ELEVATION
SCALE - 1:100

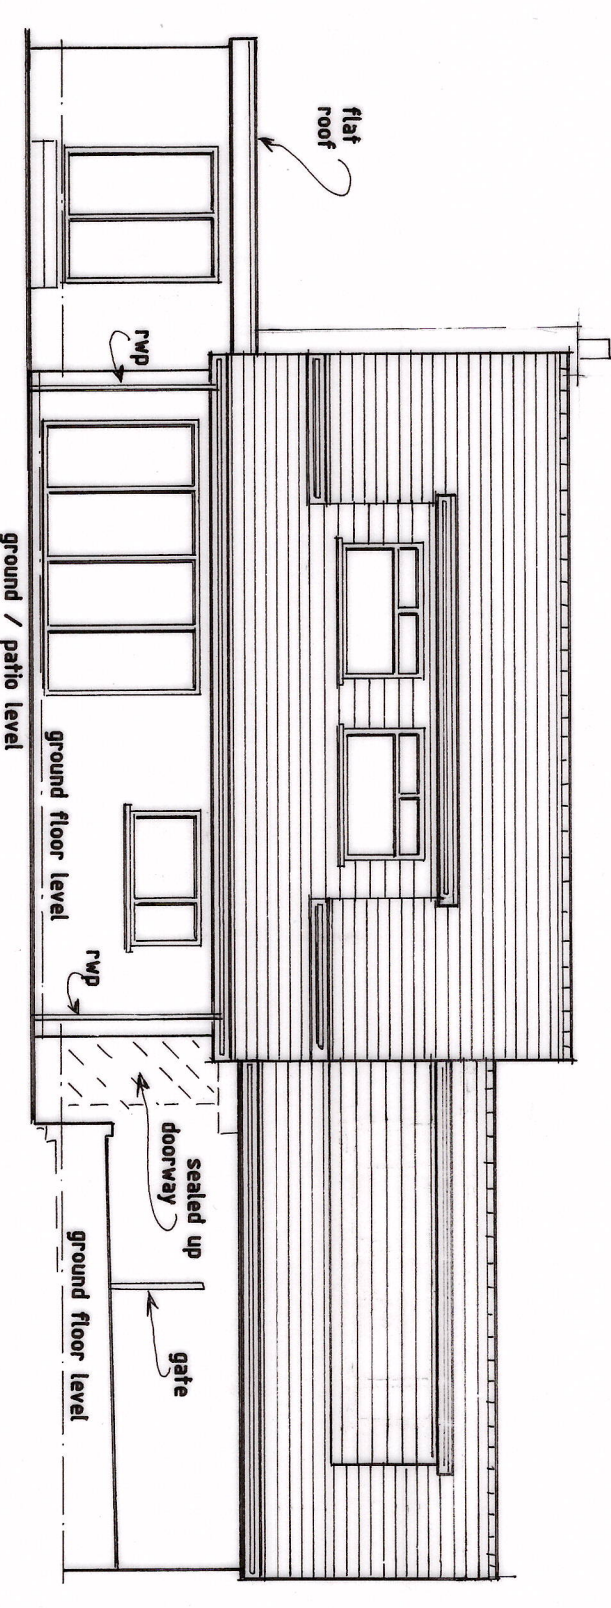



PROPOSED REAR ELEVATION

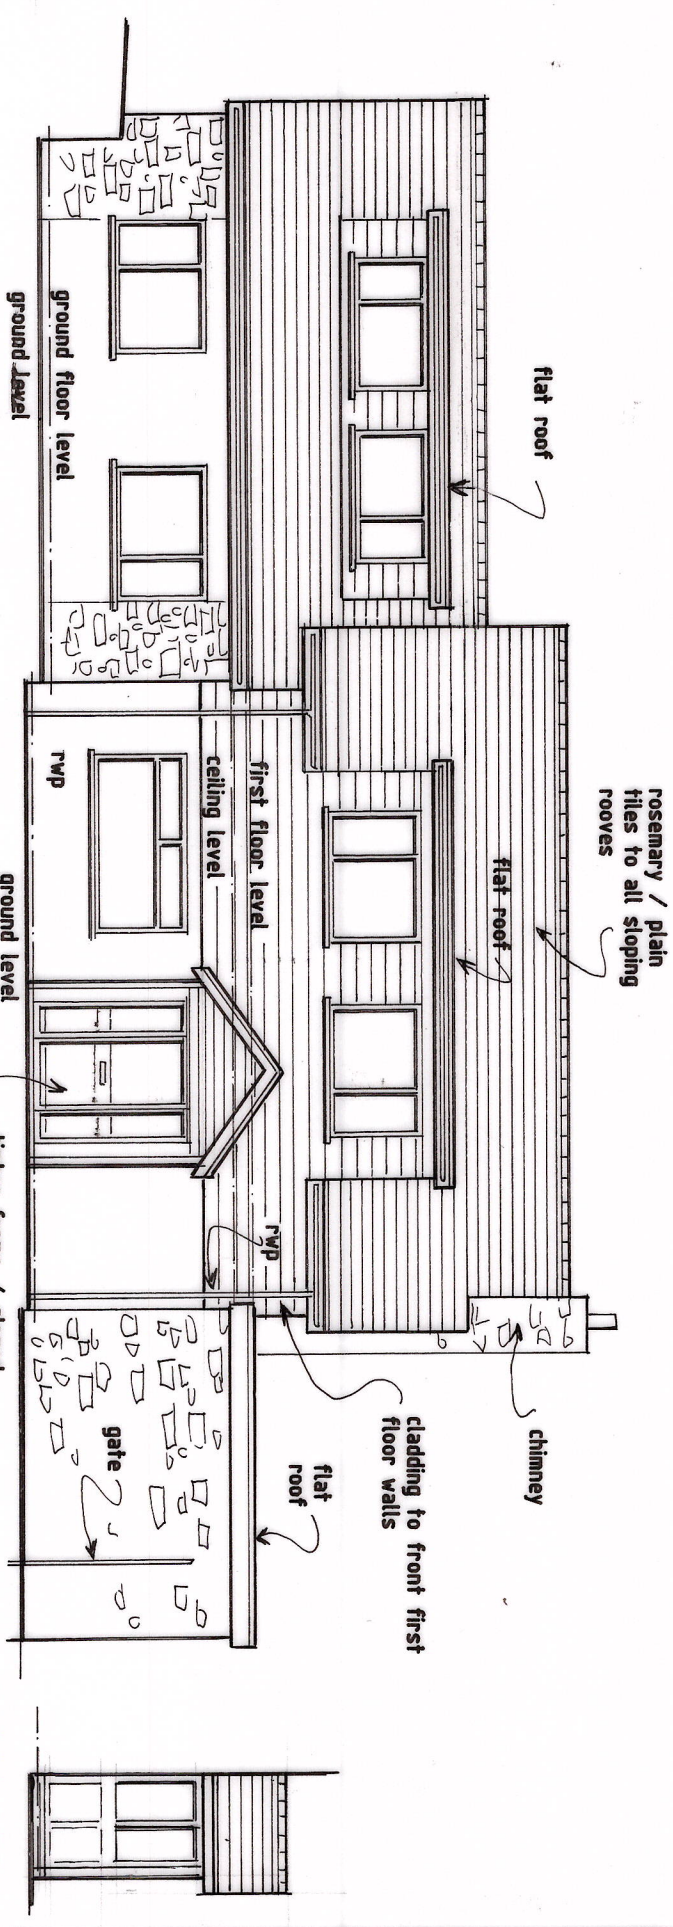

PROPOSED FRONT ELEVATION

PORCH SIDE
ELEVATION

PORCH SIDE
ELEVATION

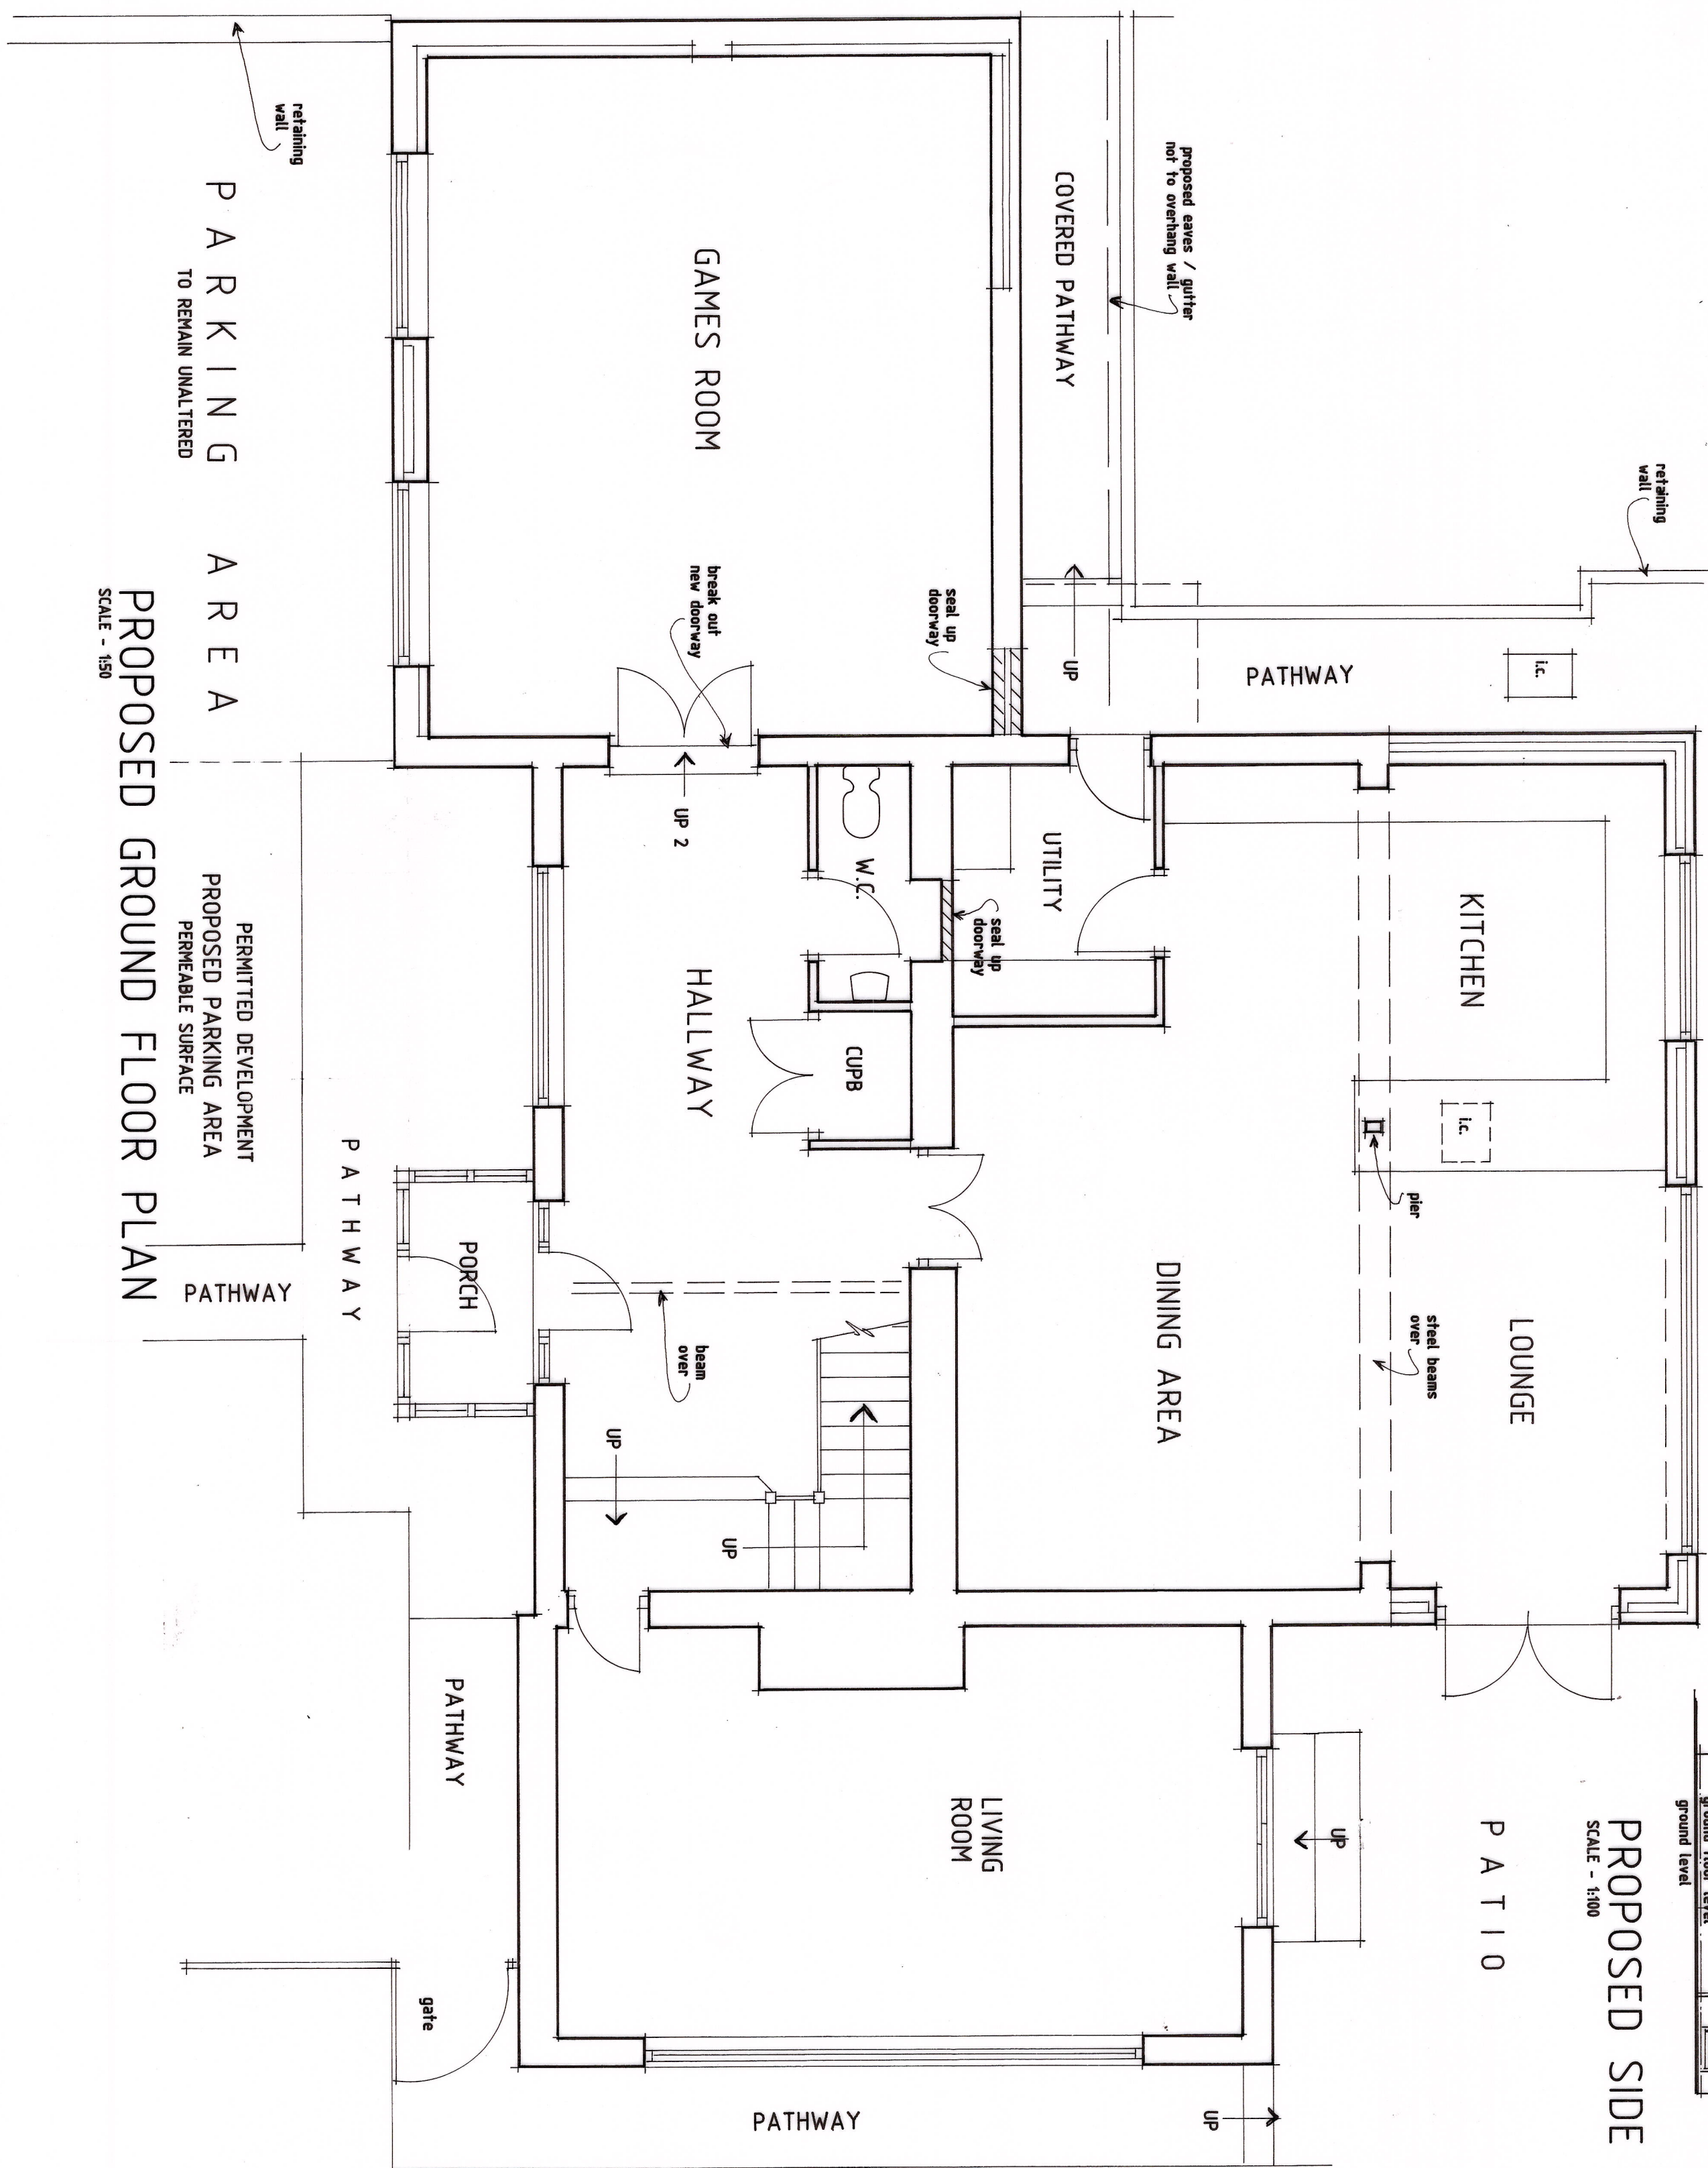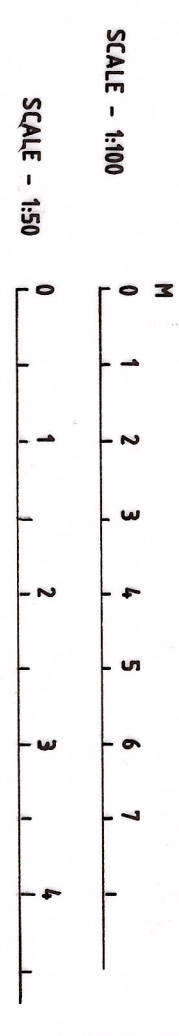

PARKING
AREA
TO REMAIN UNALTERED
SCALE - 1:50

PERMITTED DEVELOPMENT
PROPOSED PARKING AREA
PERMEABLE SURFACE
SCALE - 1:50

Revisions

Ref	Date	Description
A	12/25	Remove windows removed

K.W. DORRINGTON INCANT HICABE
ARCHITECTURAL ASSOCIATES
Tel:(01633) 857566

PROPOSED EXTENSIONS & ALTERATIONS -
YEW TREE COTTAGE, OLD HILL,
CHRISTCHURCH, NEWPORT,
SOUTH WALES. NP18 1JZ.

PROPOSED

date: AUGUST 2025

scale: PLANS-1:50 & ELEVATIONS-1:100 AT A1

drawing number:

KD2026/2 A