


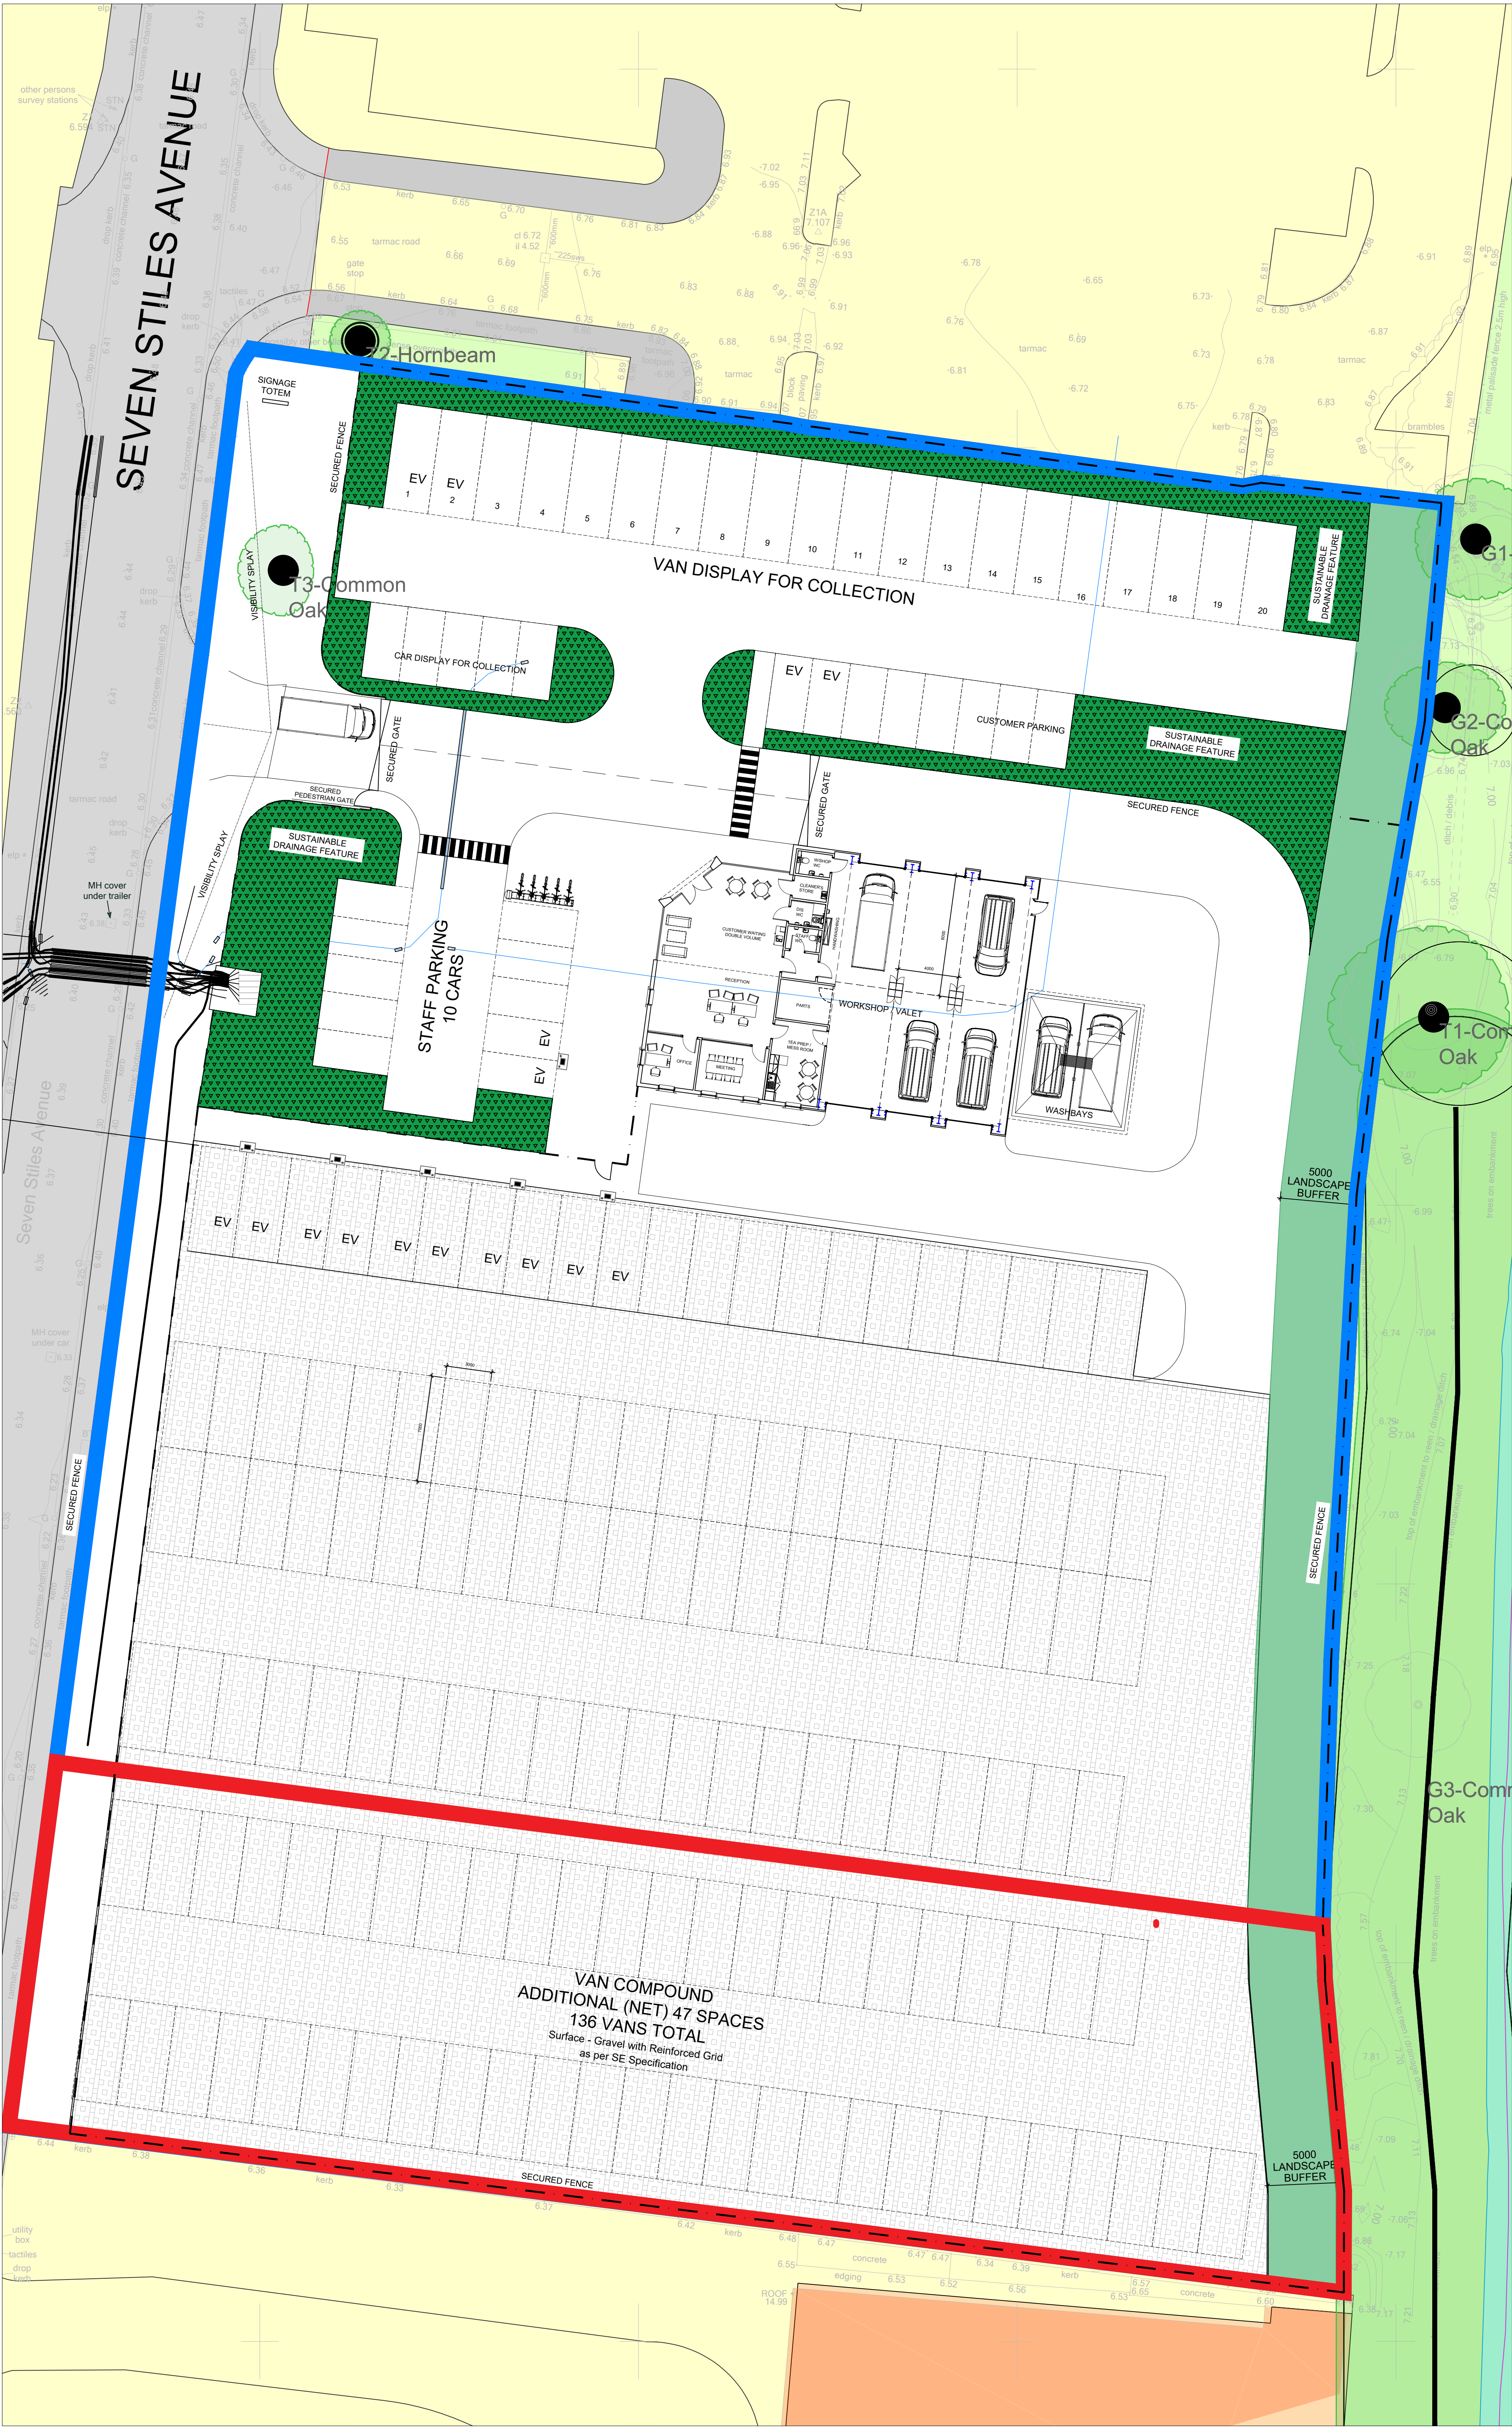

PLANNING

G	Additional land to south	NC 10/25
F	Bolt reinforced gravel shown, Building size reduced	NC 11/24
E	Amendments further to Client comments	NC 10/24
D	Amendments further to Planning and Consultant comments	NC 09/24
C	Perimeter Fencing and Gates added	NC 05/24
B	EV and drainage areas added	NC 05/24
A	Tex Prep/Parts amended	NC 04/24
Rev.	Description	By Date

OLA
Opfer Logan Architects
130 Cubie Street / Glasgow / G40 2AF /
t: (0141) 332 9300 Scotland e: info@olarchitects.com

Client	DAYS RENTAL
Project	NEWPORT LEISURE RETAIL PARK
Title	SITE PLAN AS PROPOSED
Project No.	22424
Scale	1:200 @ A1
Drawing No.	SK-SP-01
Date	APRIL 2024
Drawn By	NC
Checked By	JO
COPYRIGHT OF DESIGN & DRAWING RESERVE	
Unauthorised copying, distribution or reuse of this drawing without the written consent of OLA Ltd may constitute an infringement of copyright. If in doubt please contact OLA Ltd	